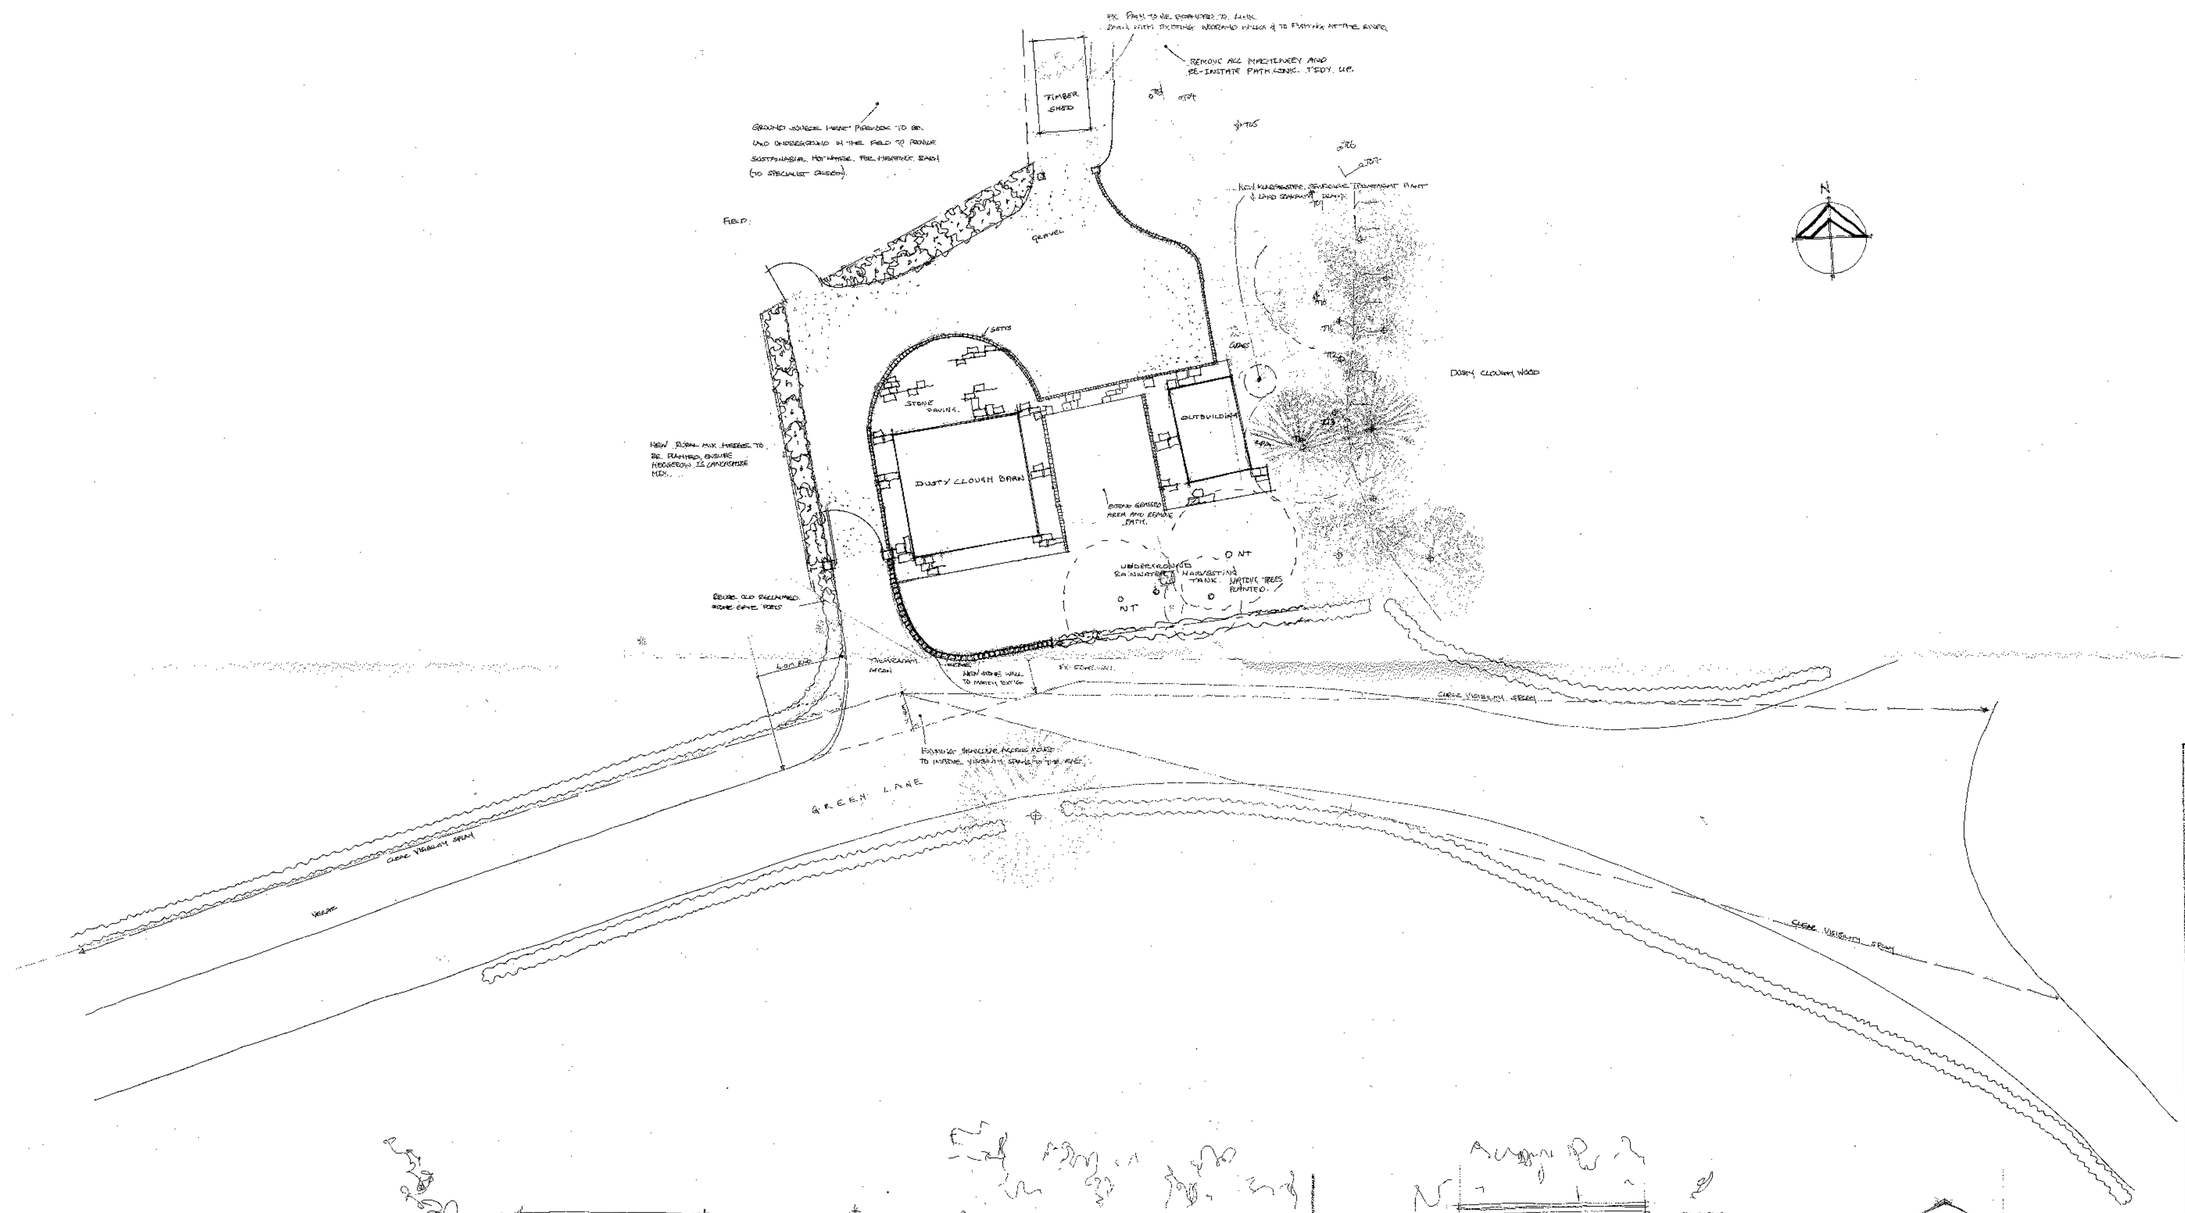

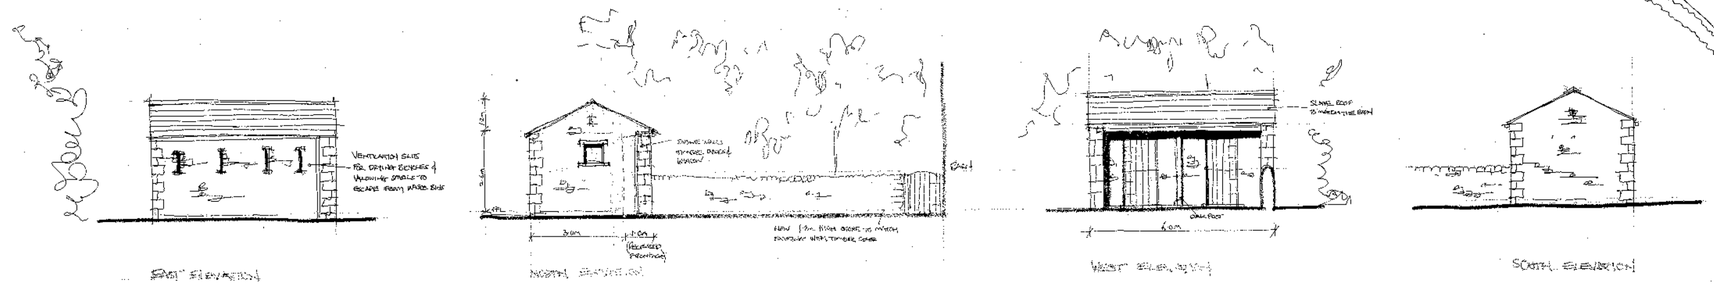

PROPOSED OUTBUILDINGS / PLANNED TO PROVIDE STORAGE FOR BICYCLES, WASHING / RECREATIONAL AND GENERAL MAINTENANCE ETC.

N

REV A. DRAWING AMENDED TO SHOW EX. TREE ROOTS AS PER EA'S TREE CONSULTANTS REPORT. LAND OF REDFORD DRIVE AND POSITION FOR NEW GROUNDWORK TREATMENT PLANT ADJACENT TO A62 CONTACT WITH THE TREES ROOT PROTECTION AREAS CALCULATED AT 15M TREE HEIGHT. 10/05/12 SDPL

REV B. DEMO REDUCED IN SIZE AND ORGANISATE TO BE USED PASSING STYLE OUTBUILDING SHOWN INSTEAD OF THE SHED. 4/10/12 SDPL

REV C. AMENDED 23/8/12.

REV D. AMENDED IN ACCORDANCE WITH PLANNING OFFICERS COMMENTS. 23/10/12. CPD

Client

MR. AND MRS. SKILBECK.

Job Title

PROPOSED CONVERSION OF BARN INTO HOLIDAY ACCOMMODATION AT: DAIRY CLOUGH BARN, CHIPPING.

320121055P

Drawing Title

PROPOSED SITE PLAN

Scale	Date	Drawn
1:200 @ A1	JUNE 2012	SDPL

SUNDERLAND PEACOCK ARCHITECTS
SUNDERLAND PEACOCK & ASSOCIATES LTD.
HAZELMERE, PIMLICO ROAD, CLITHEROE,
LANCASHIRE, BB7 2AG
T 01200 423175 F 01200 427328
E info@sunderlandpeacock.com
www.sunderlandpeacock.com

4021 - 04 D