


320121067P

Appendix B:


**Tosside Ecology
Constraints Plans**

SITE LOCATION PLAN

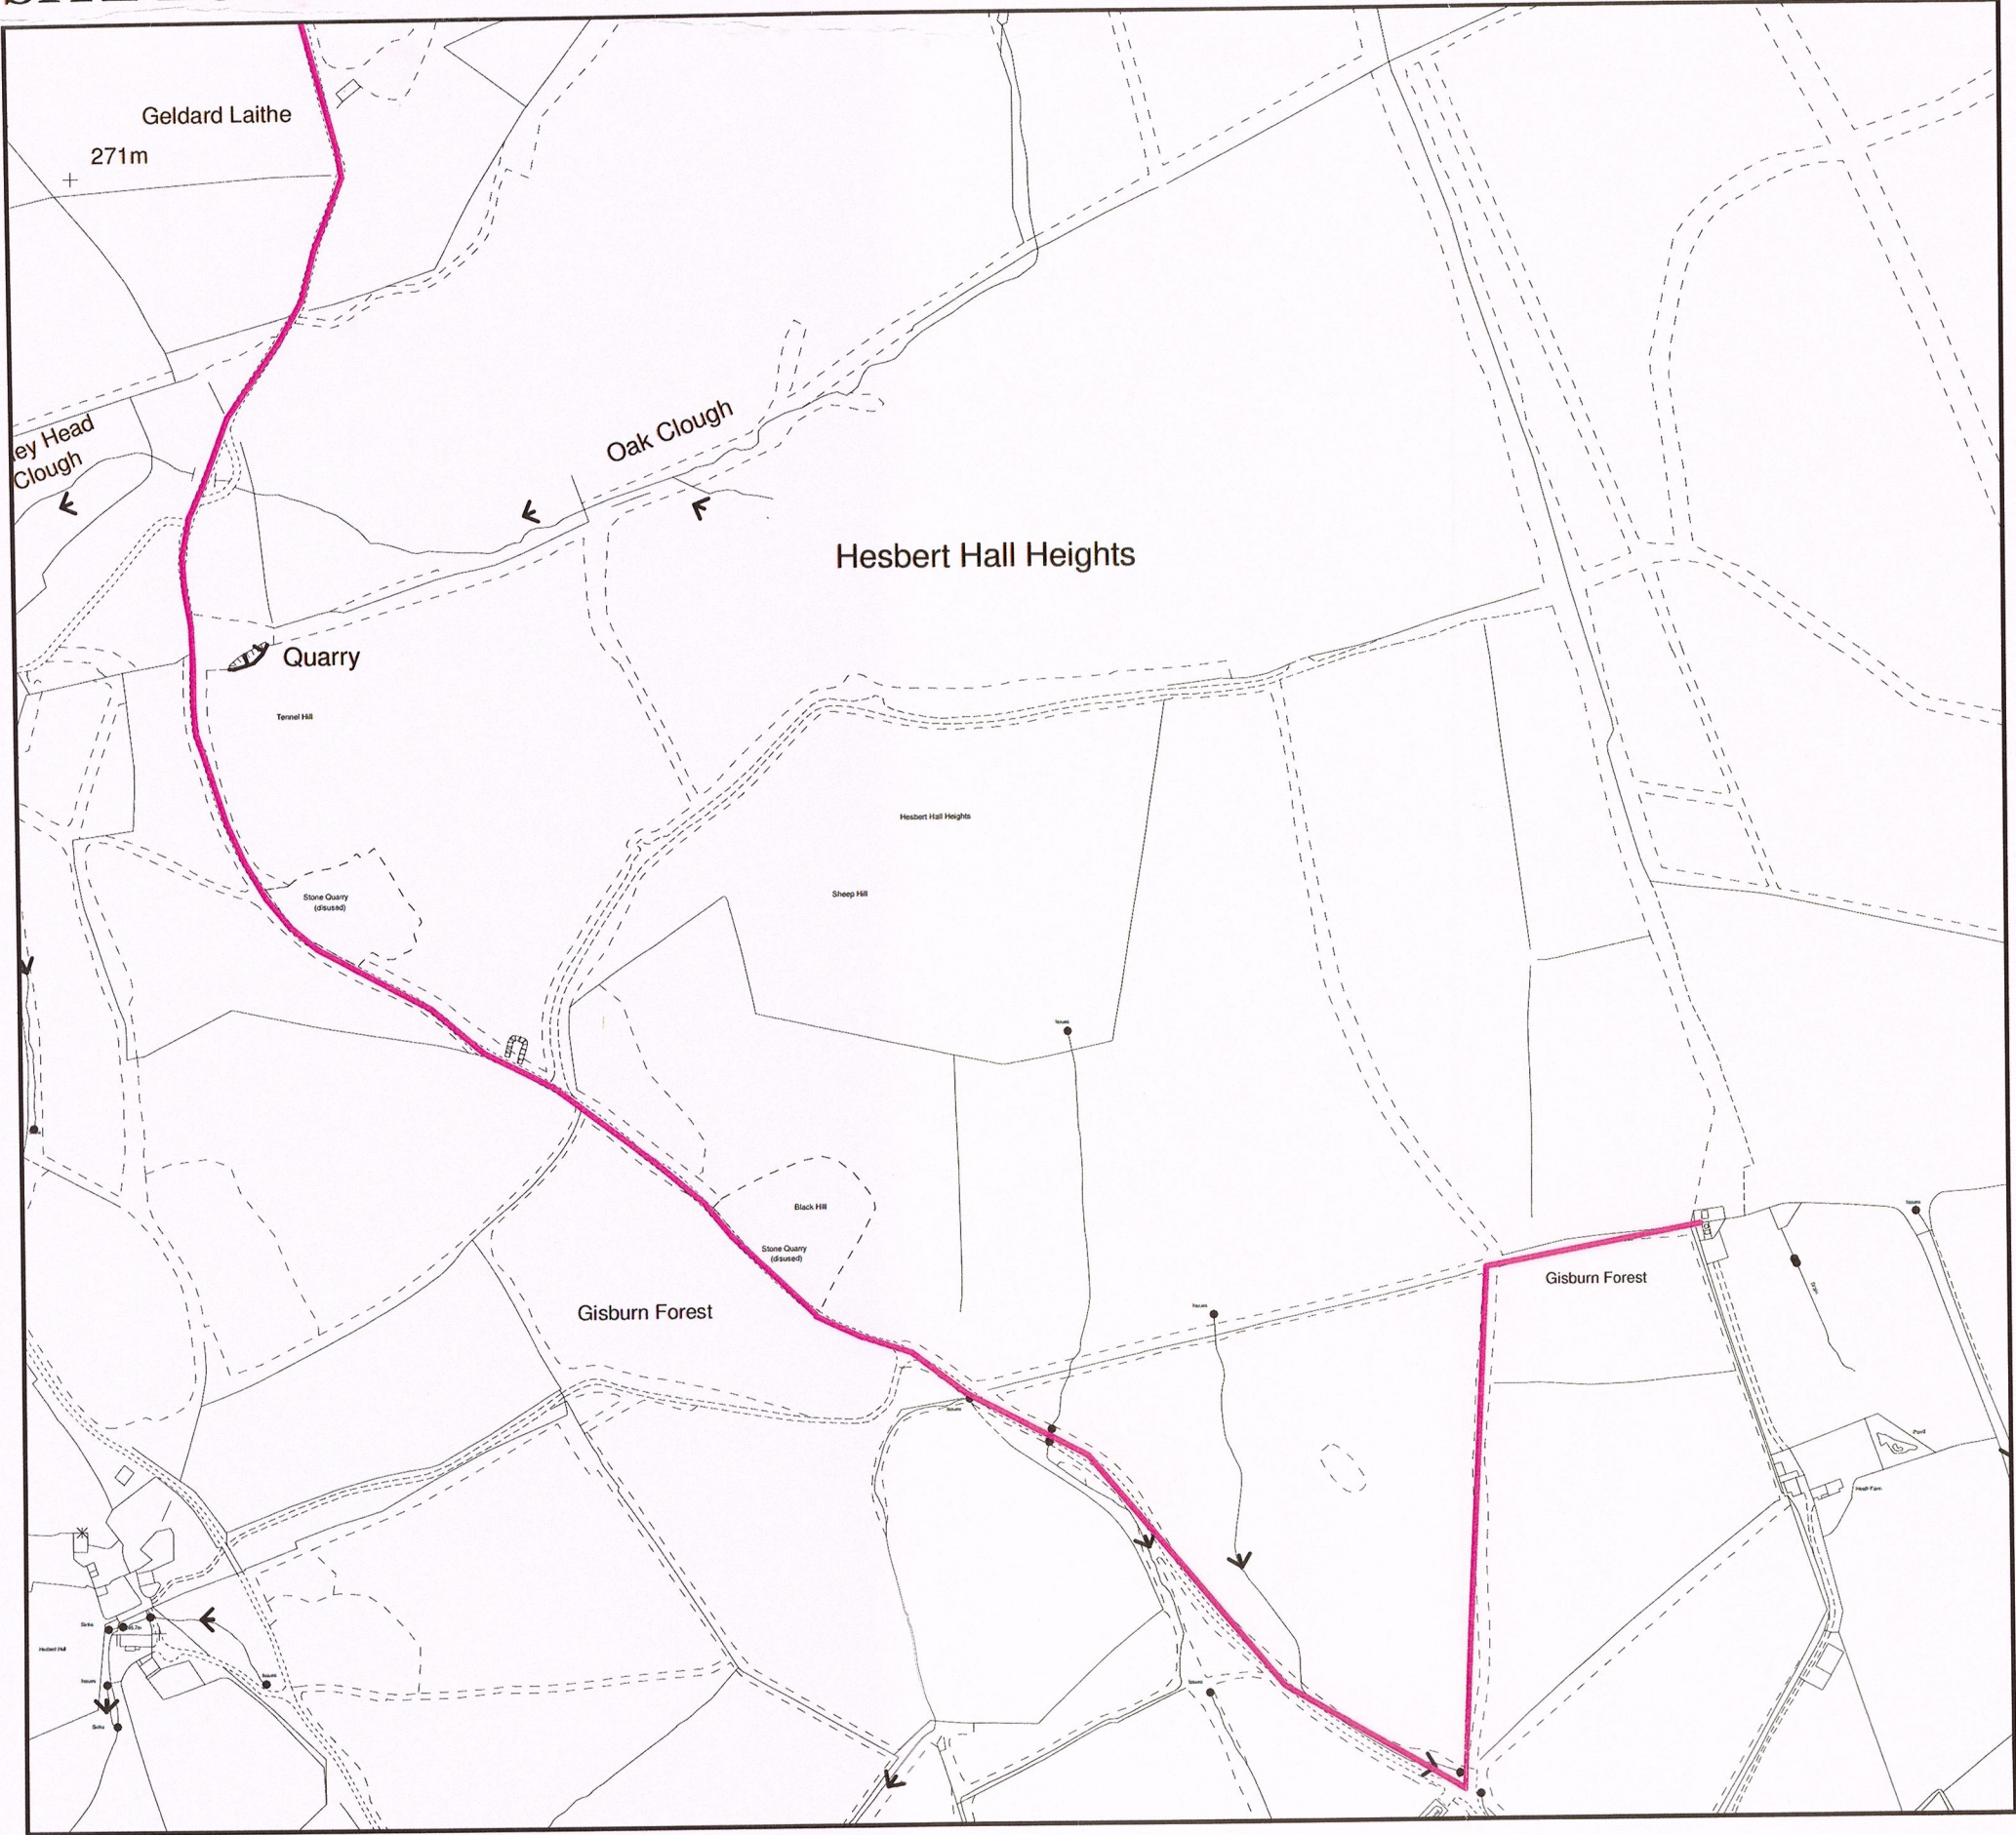


SITE: Tosside Districution Main
NGR: 374330 459260
SCALE: 1:5000
PRODUCED BY: SA
DATE: 27/09/12
REF: Location Plan Sheet 2

320121067P

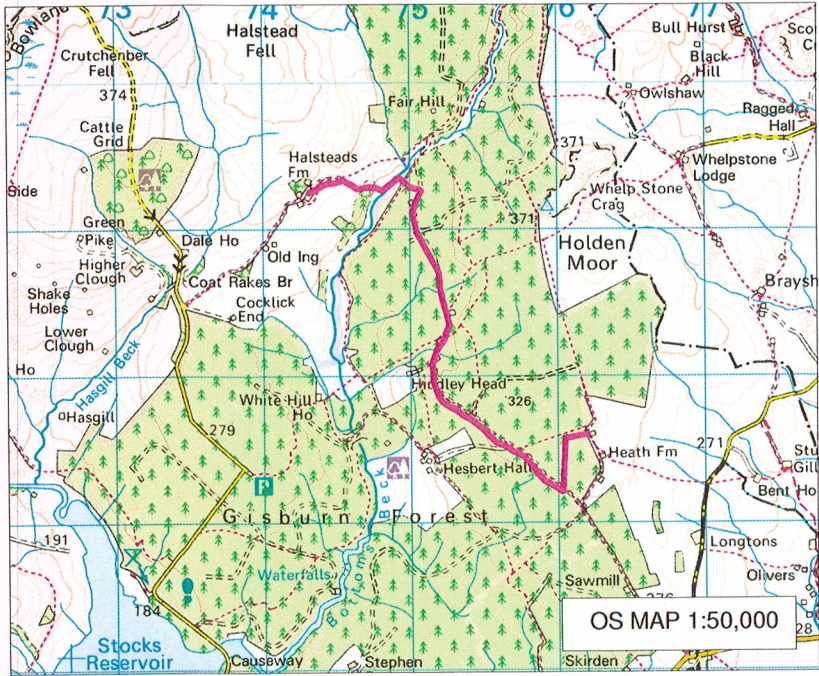


COPYRIGHT ACKNOWLEDGEMENT
THIS PLAN IS BASED UPON THE ORDNANCE SURVEY MAP BY UNITED UTILITIES WITH THE SANCTION OF THE CONTROLLER OF H.M. STATIONERY OFFICE.
CROWN COPYRIGHT RESERVED. UNAUTHORISED REPRODUCTION INFRINGES COPYRIGHT.



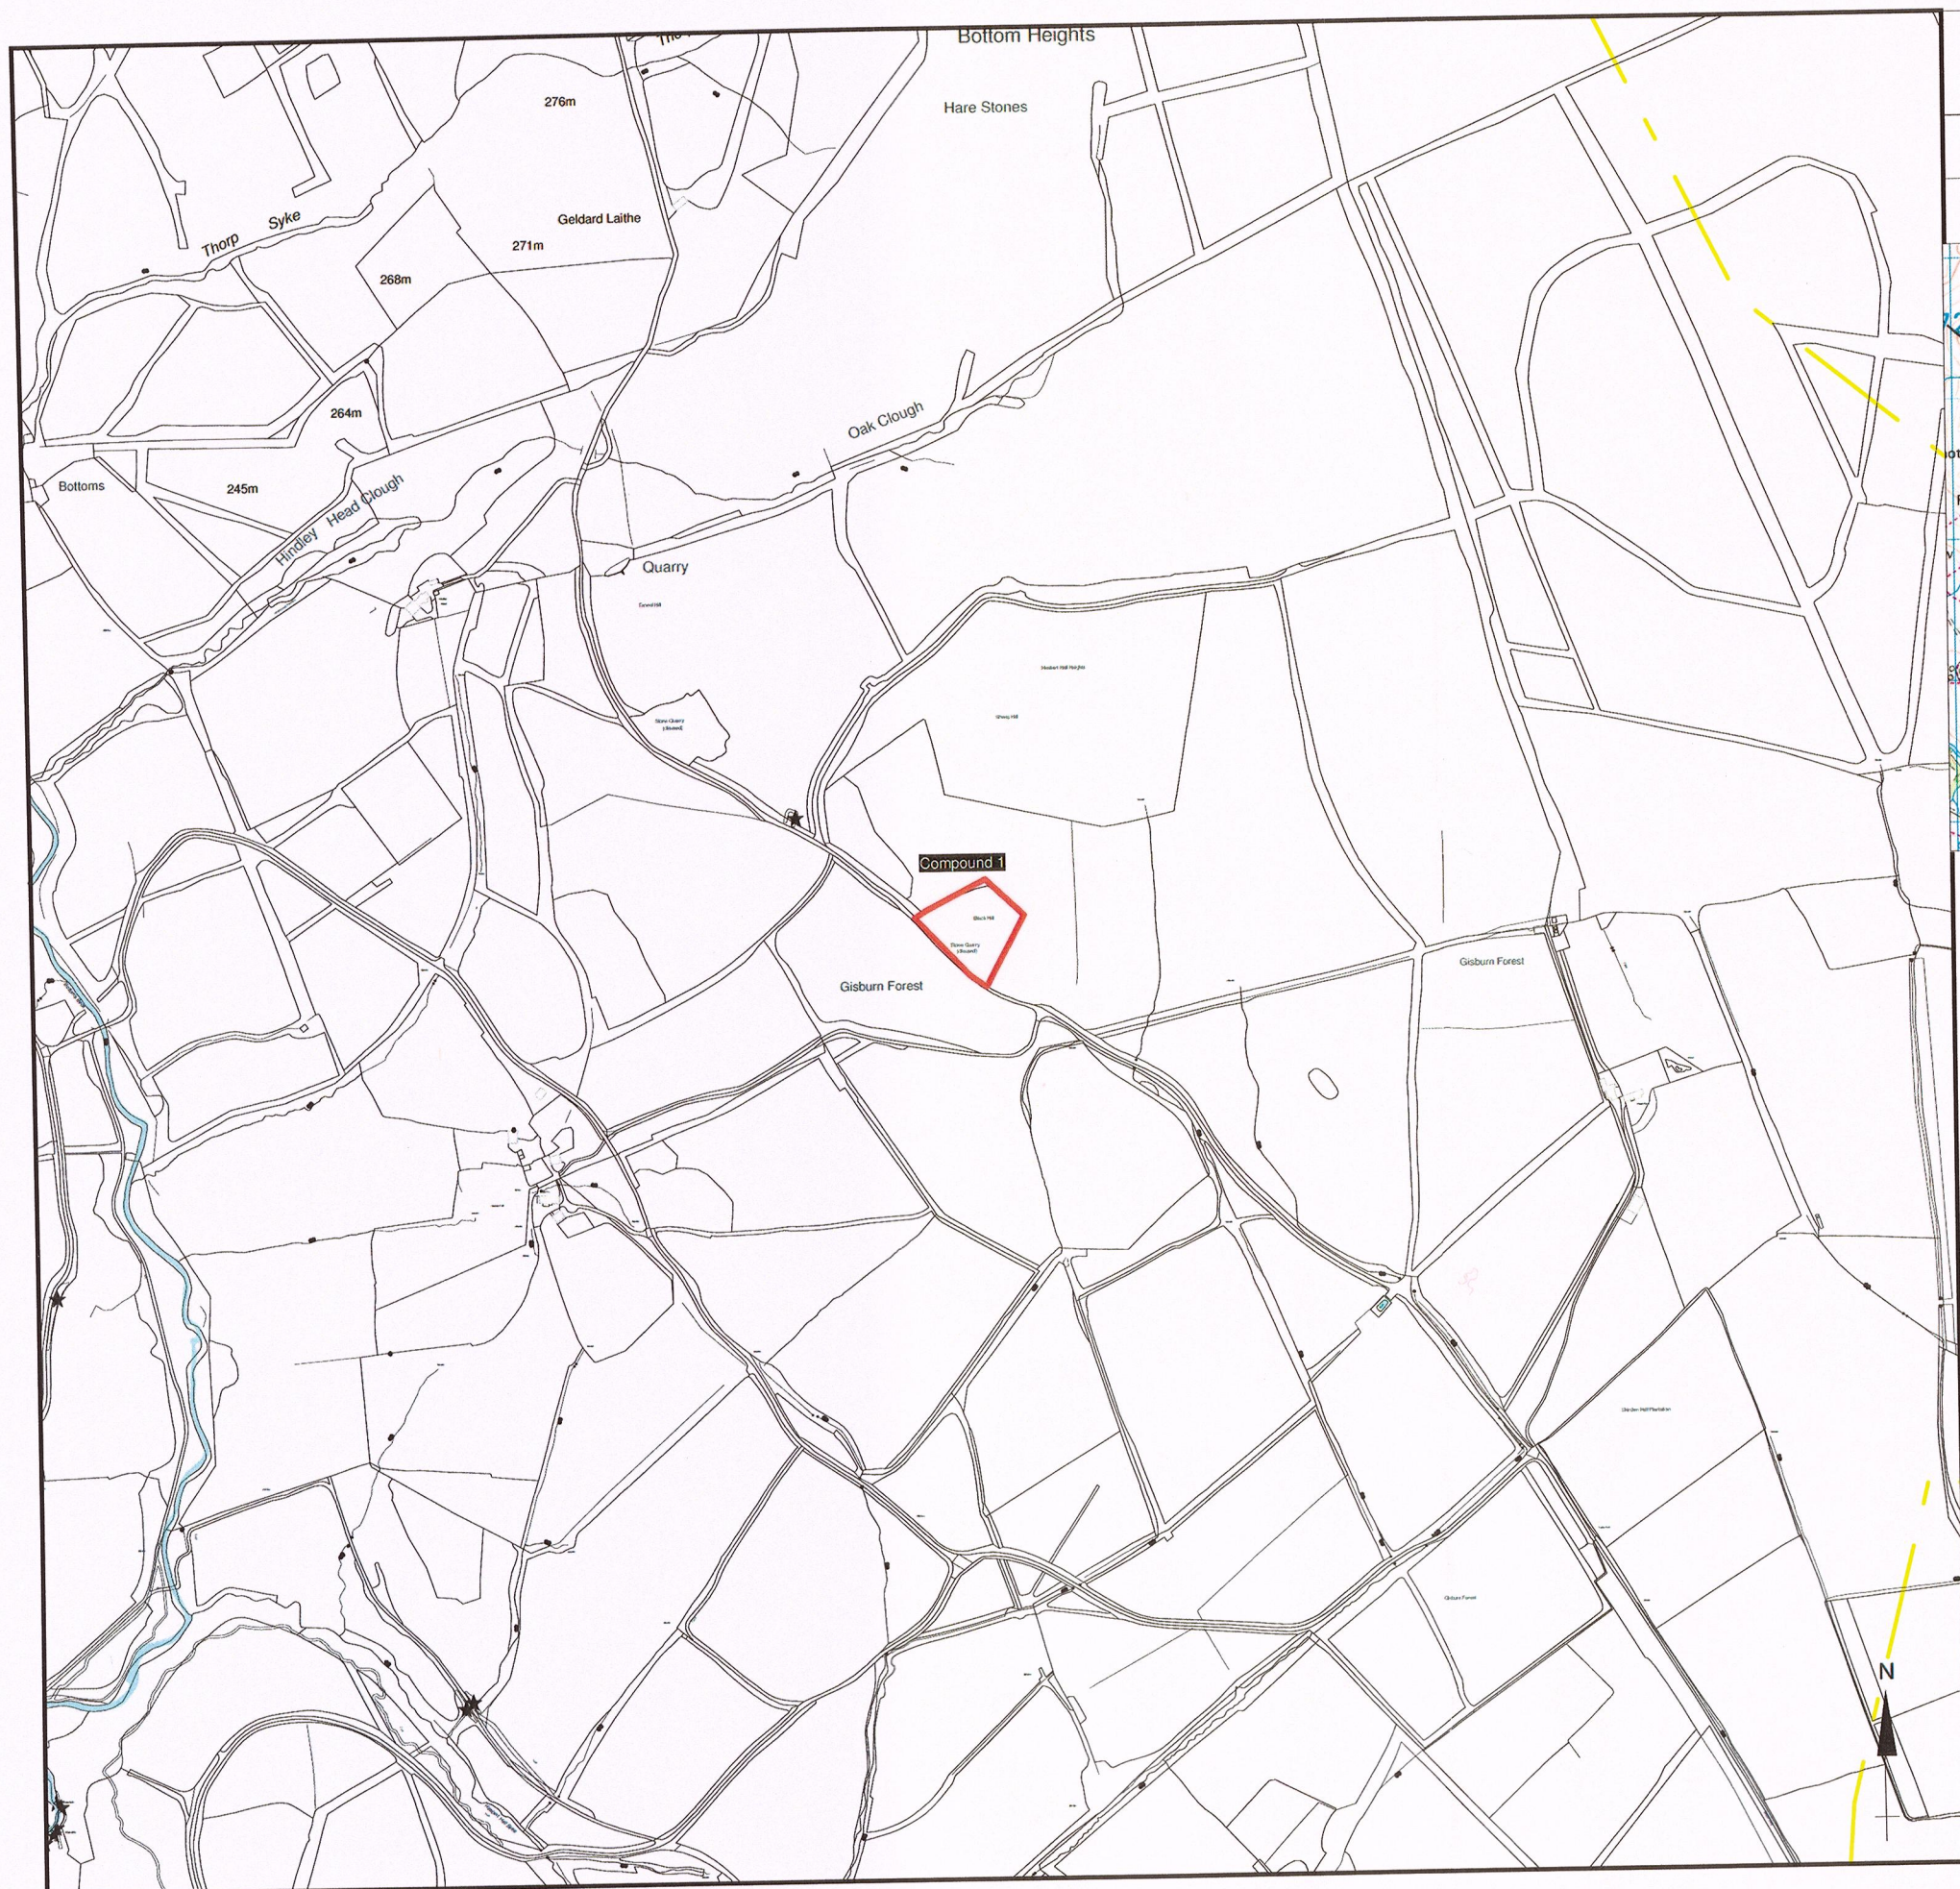

Tosside Proposed Compound Area

Environmental Review Plan

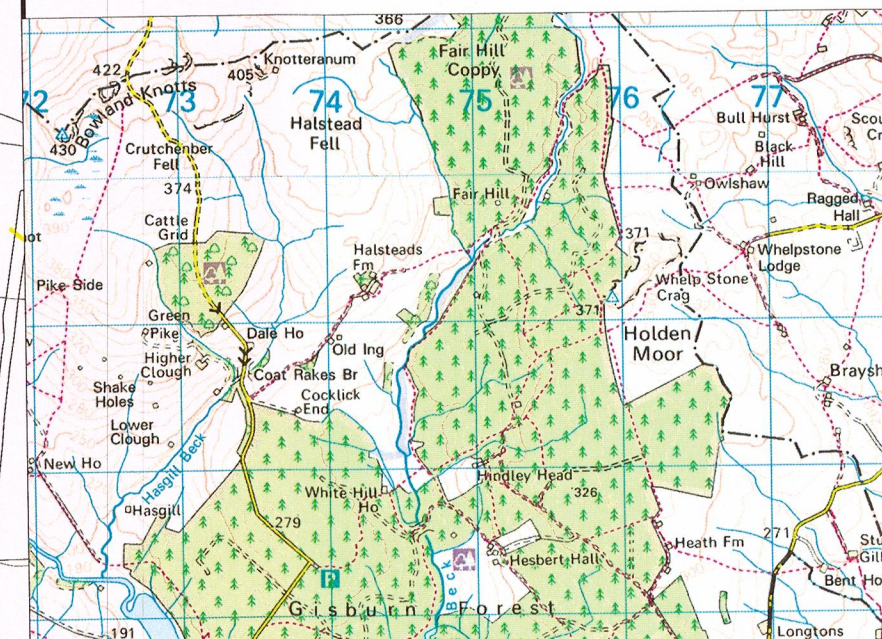


Proposed Compound Area

320121067P

NGR 375580 457610		SCALE NTS	REVISION A
DRAWN BY SA	SHEET 1	DATE 03/12/12	
DRAWING NUMBER UU/ES/P/6284/01			
COPYRIGHT ACKNOWLEDGEMENT THIS PLAN IS BASED UPON THE ORDNANCE SURVEY MAP BY UNITED UTILITIES WITH THE SANCTION OF THE CONTROLLER OF H.M. STATIONERY OFFICE. CROWN COPYRIGHT RESERVED. UNAUTHORISED REPRODUCTION INFRINGES COPYRIGHT.			
THIS PLAN IS ISSUED BY UNITED UTILITIES PLANNING AND VALUATION SUBJECT TO THE CONDITION THAT IT IS NOT COPIED EITHER IN WHOLE OR IN PART OR DISCLOSED TO THIRD PARTIES UNLESS PRIOR WRITTEN AUTHORISATION IS GIVEN			

SITE LOCATION PLAN

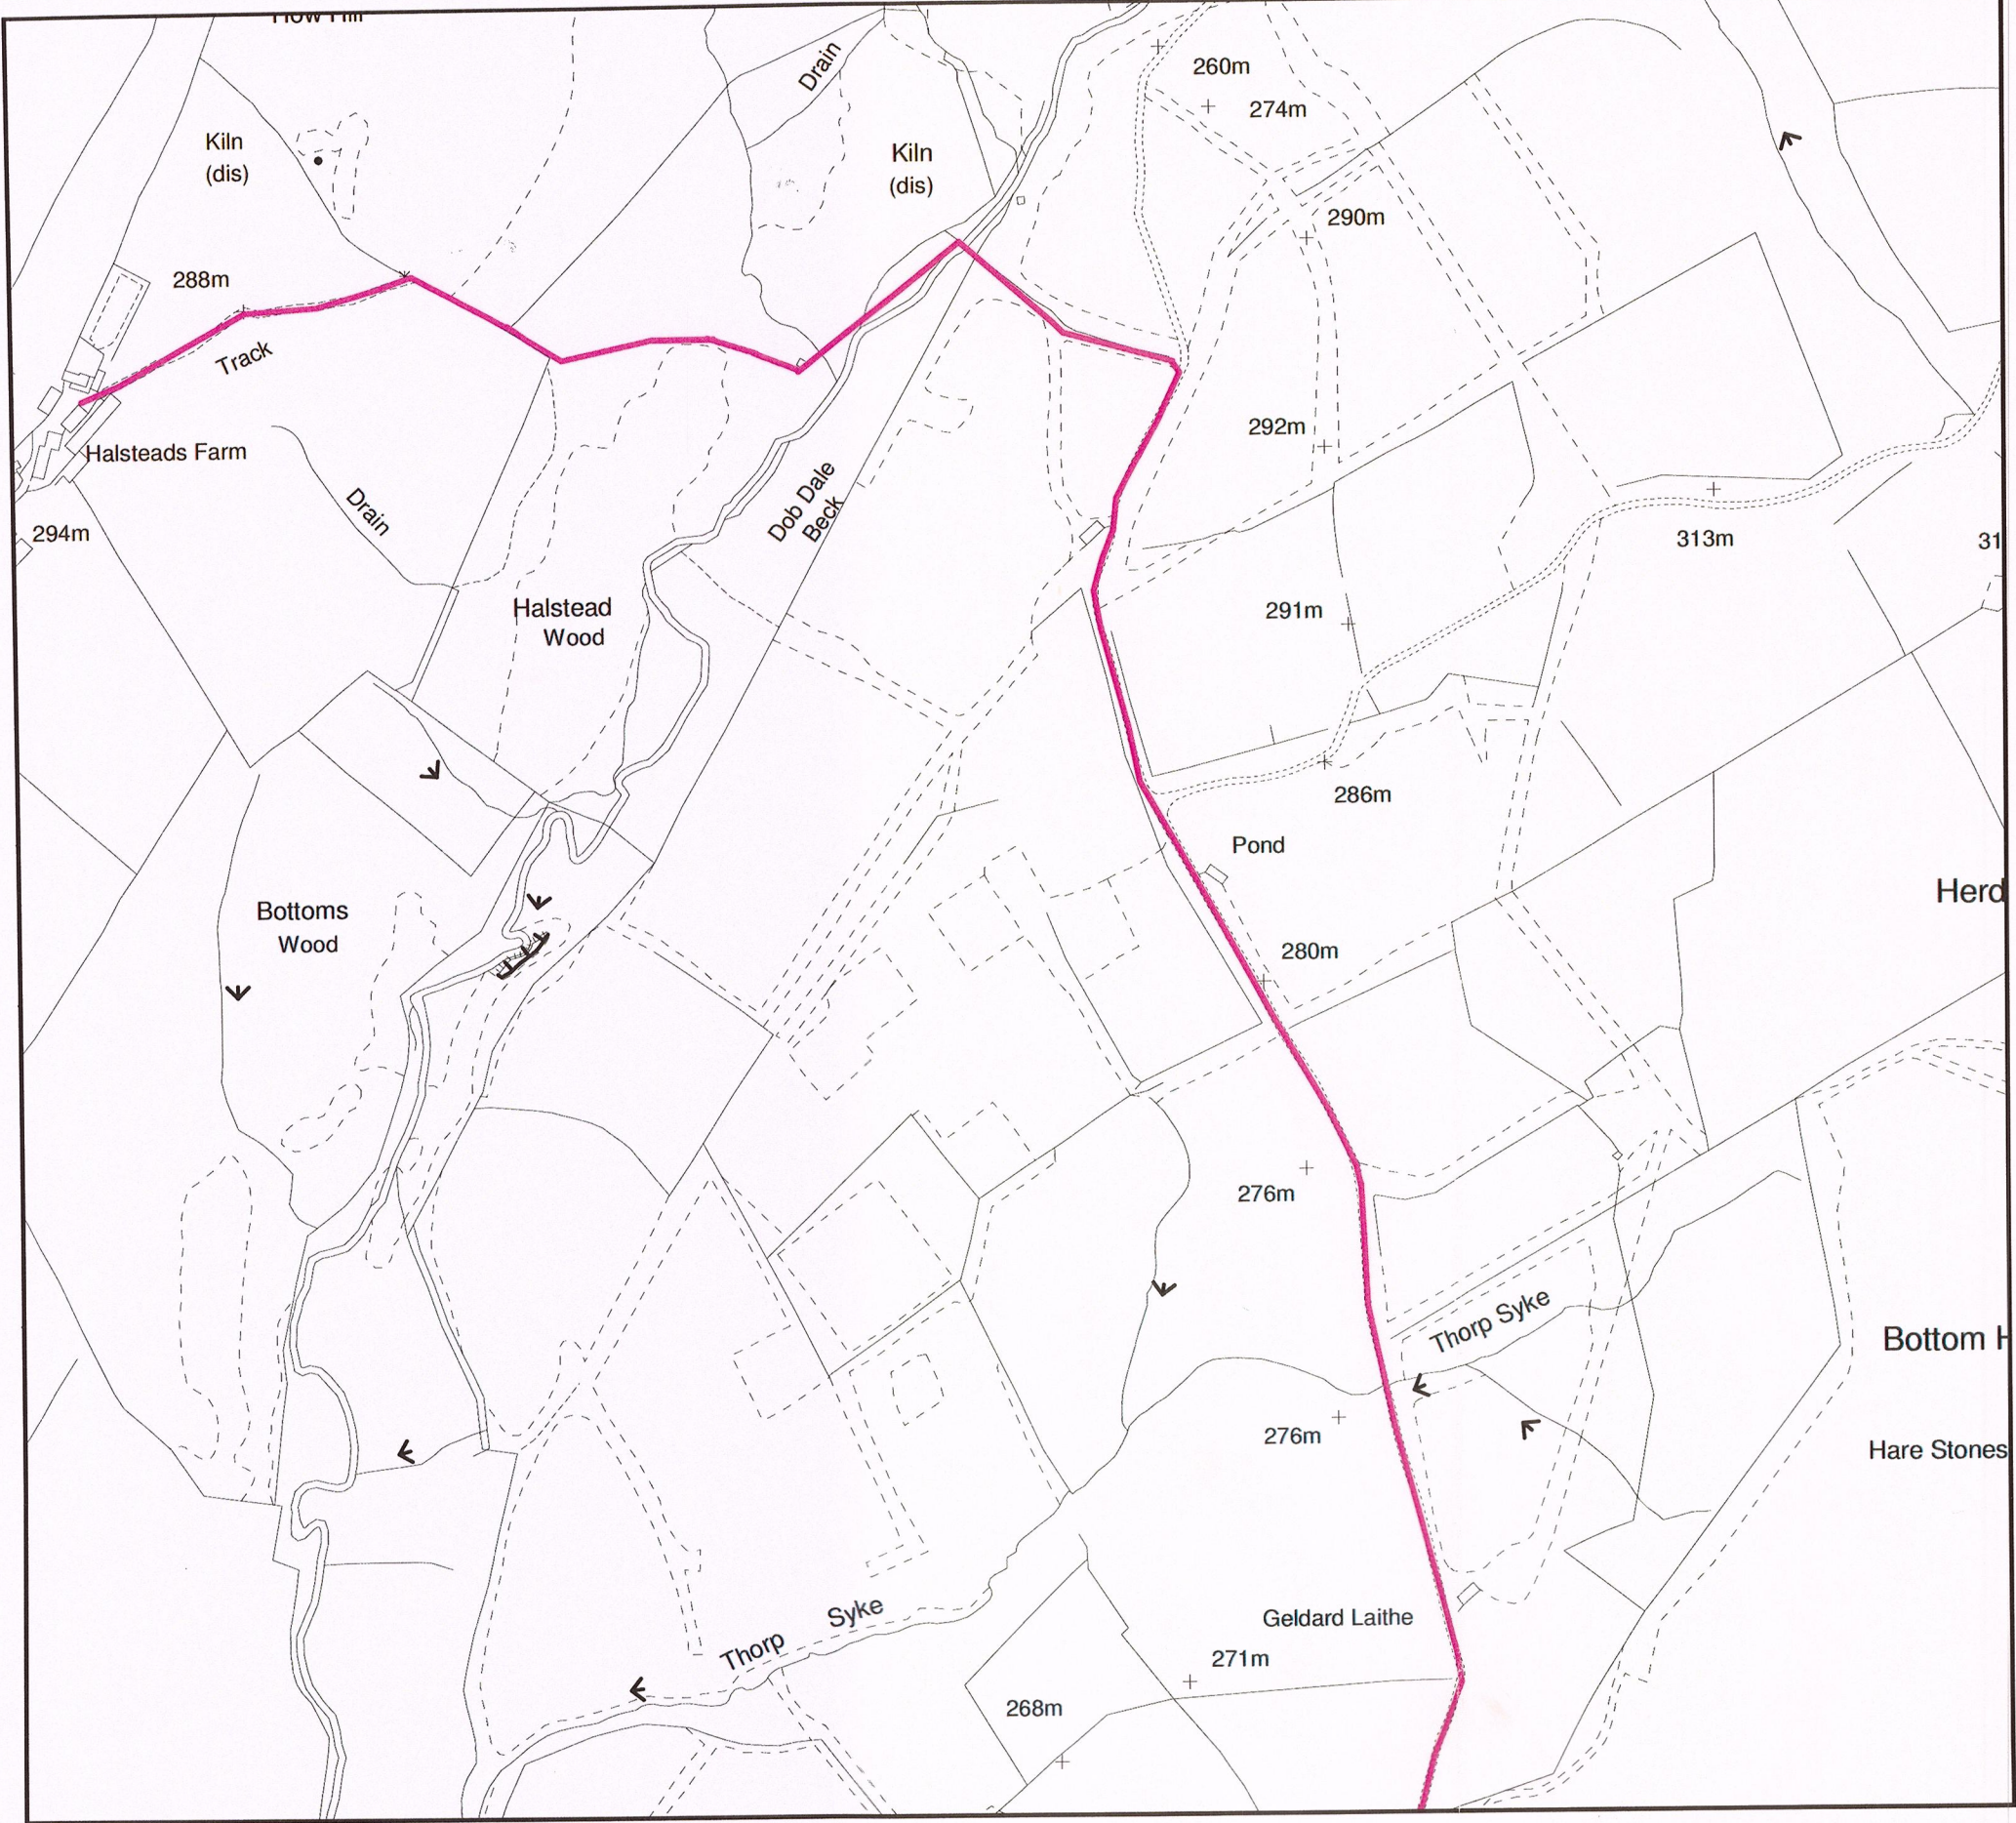



SITE: Tosside Districution Main
NGR: 374330 459260
SCALE: 1:5000
PRODUCED BY: SA
DATE: 27/09/12
REF: Location Plan Sheet 1

320121067P



COPYRIGHT ACKNOWLEDGEMENT
THIS PLAN IS BASED UPON THE ORDNANCE SURVEY MAP BY UNITED UTILITIES WITH THE SANCTION OF THE CONTROLLER OF H.M. STATIONERY OFFICE.
CROWN COPYRIGHT RESERVED. UNAUTHORISED REPRODUCTION INFRINGES COPYRIGHT.



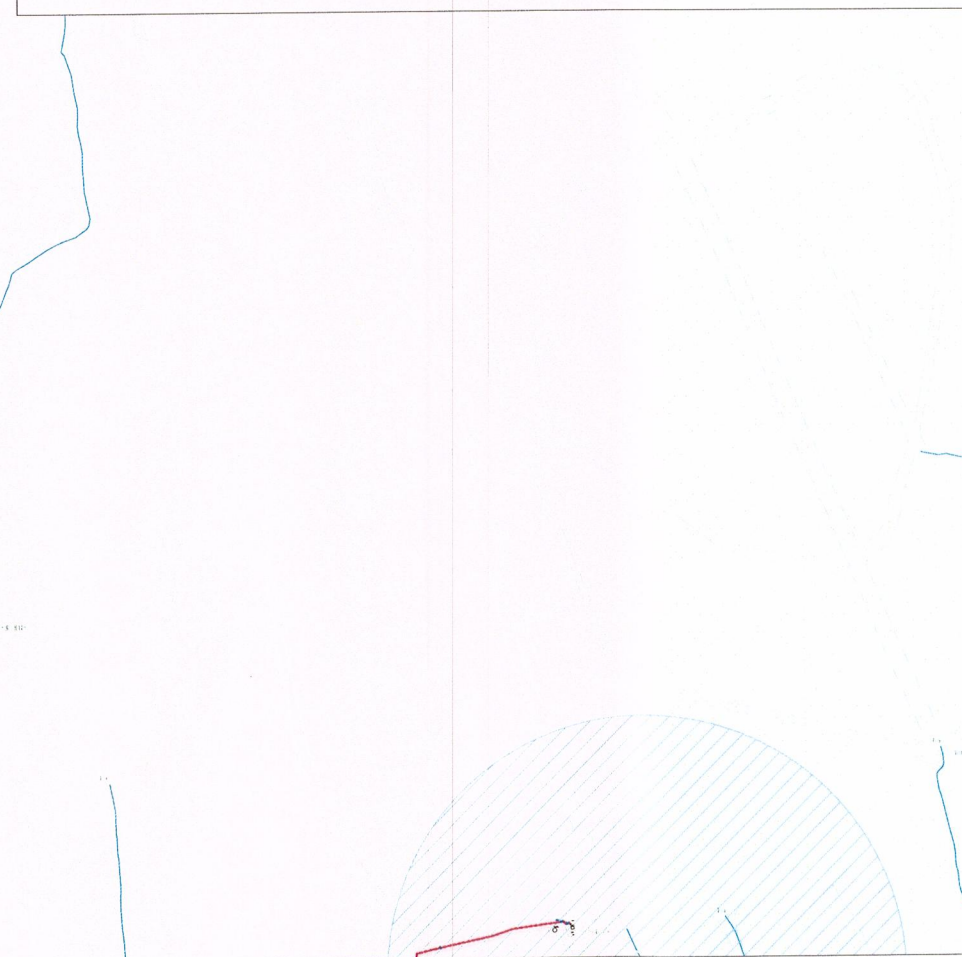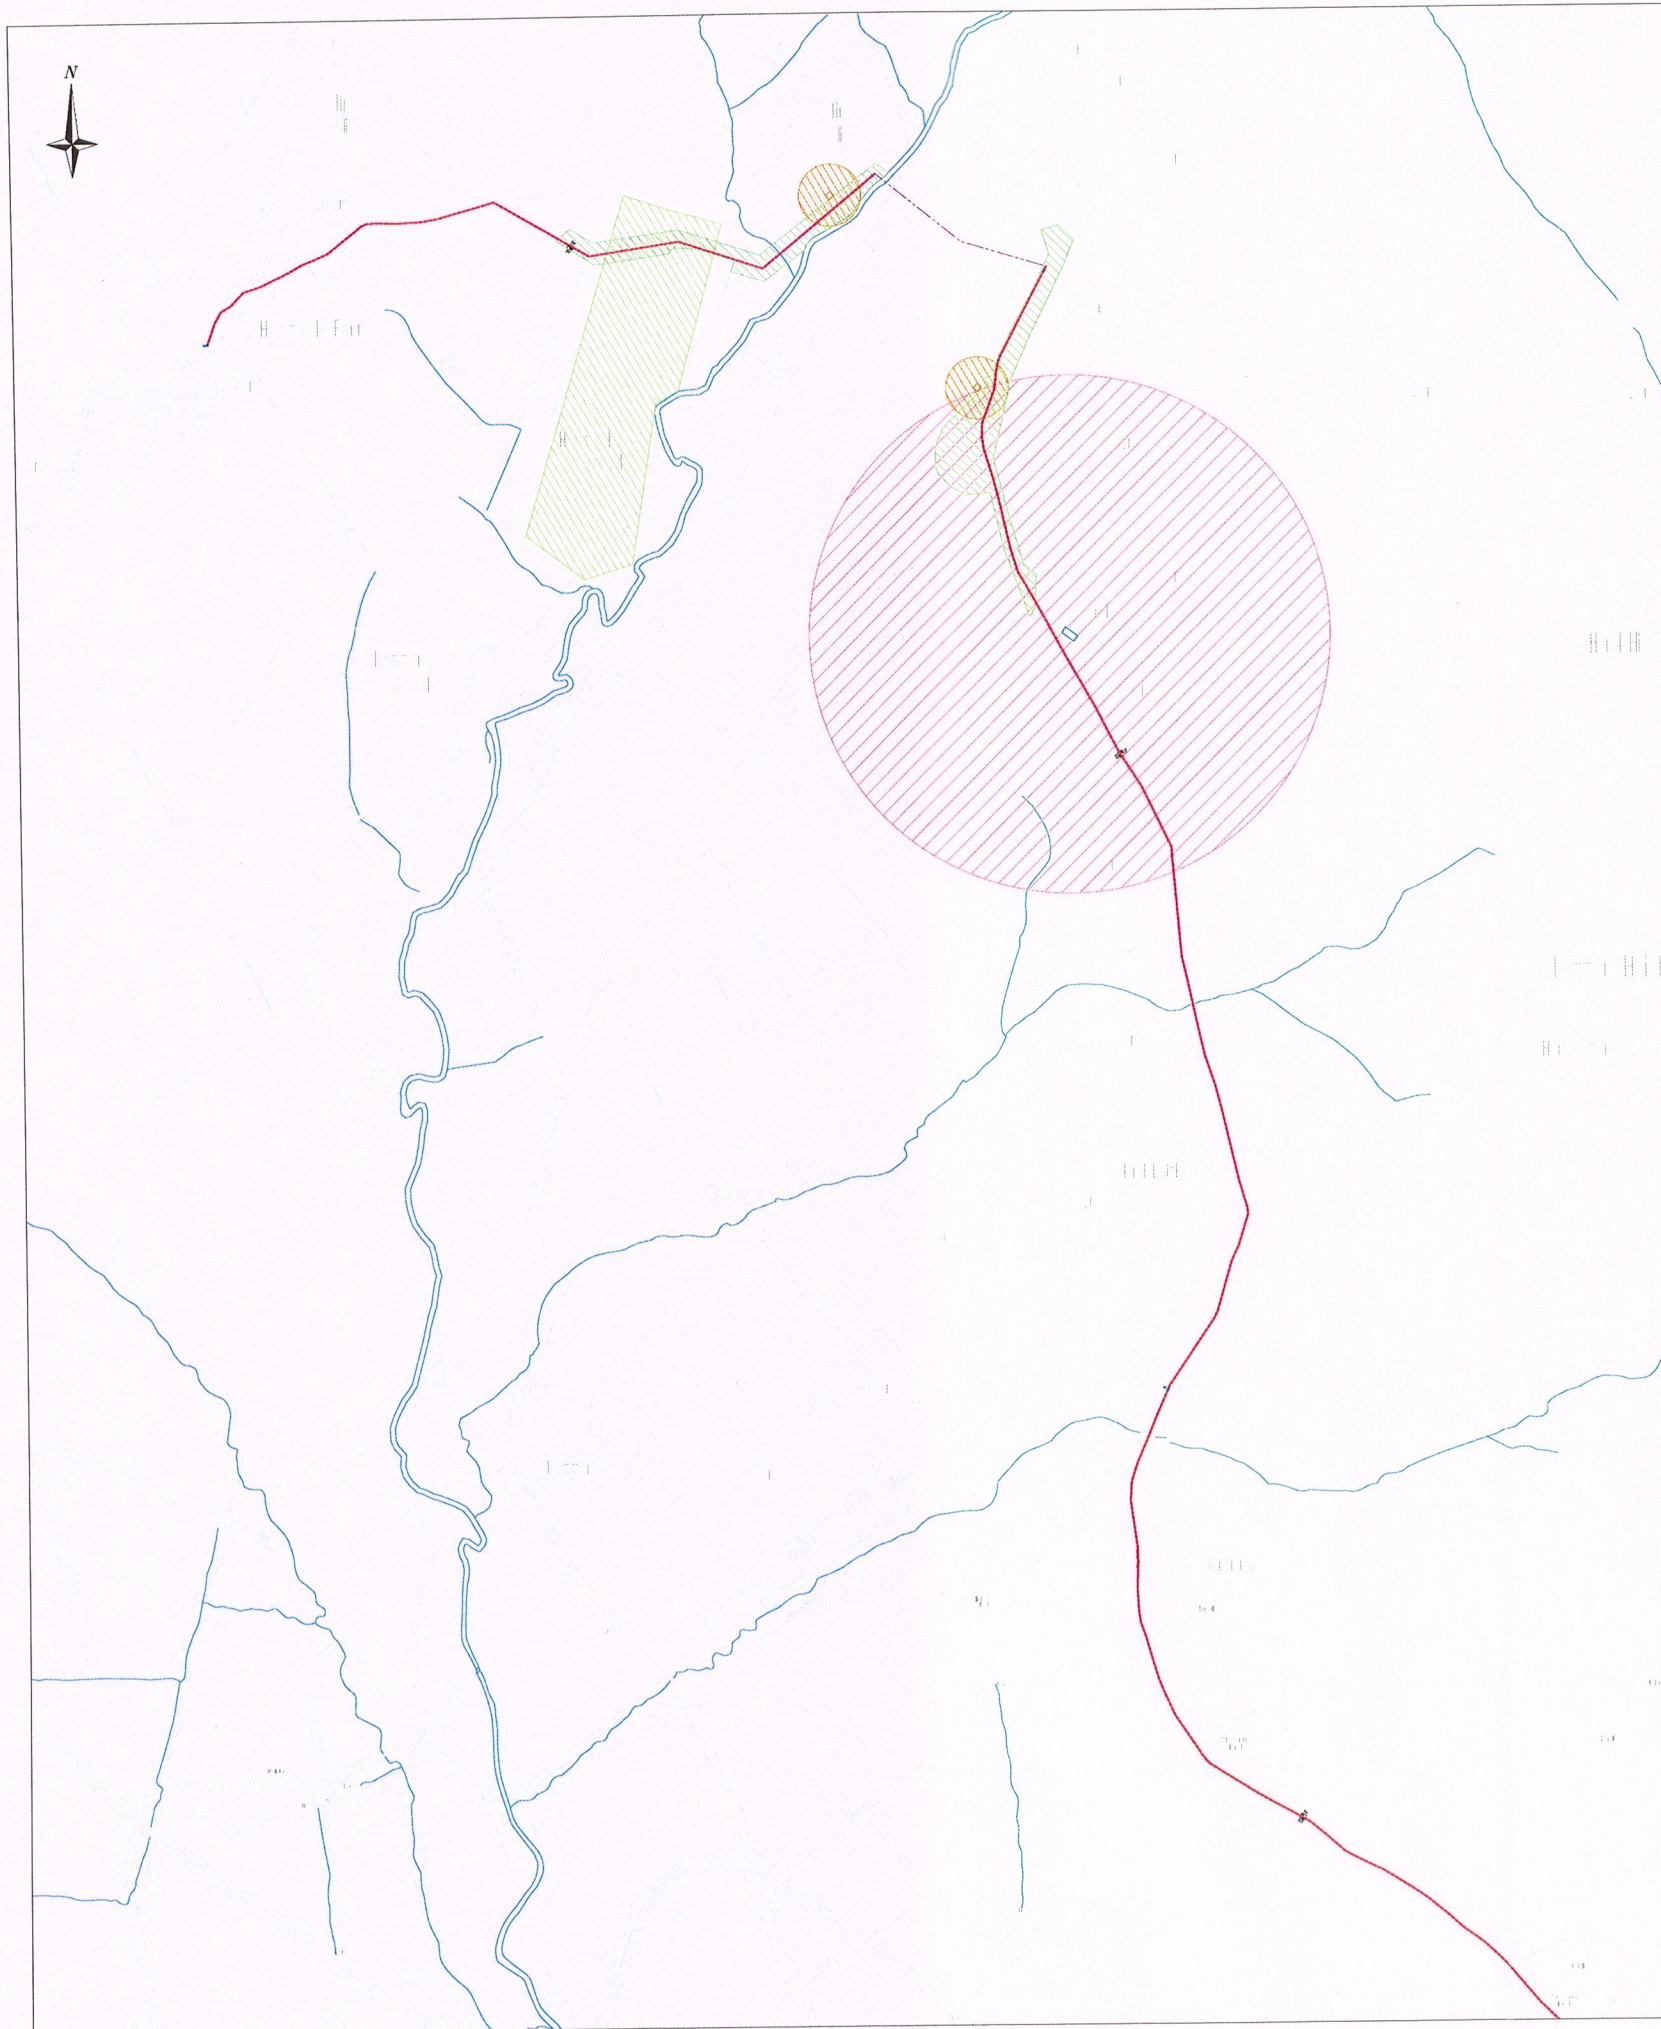

320121067P

YES	NO	YES	NO
YES	NO	YES	NO
YES	NO	YES	NO
YES	NO	YES	NO
YES	NO	YES	NO
YES	NO	YES	NO
YES	NO	YES	NO
YES	NO	YES	NO

TOSSIDE DISTRIBUTION MAIN
 80028680 720-2301-P SD 7459, 7558, 7557
 FROM HALSTEADS FARM TO TOSSIDE TANK
 TOSSIDE nr SLAIDBURN
 LANCASHIRE
 BD23 4TA
 John Price
 26-01-12

Tosside Distribution Main

Site: Tosside

Drawing Title: Constraints Plan

Map 4 of 5

Drawn By: JS

Date: July 2012

Checked By: JJ

Scale: NTS




Legend

- Badger Sett
- Proposed Pipeline Route
- Watercourse
- Pond
- BAP Grassland
- Badger Sett - 30 m buffer
- Pond - 250 m buffer
- Ground Nesting Bird Habitat - Medium Risk



320121067P

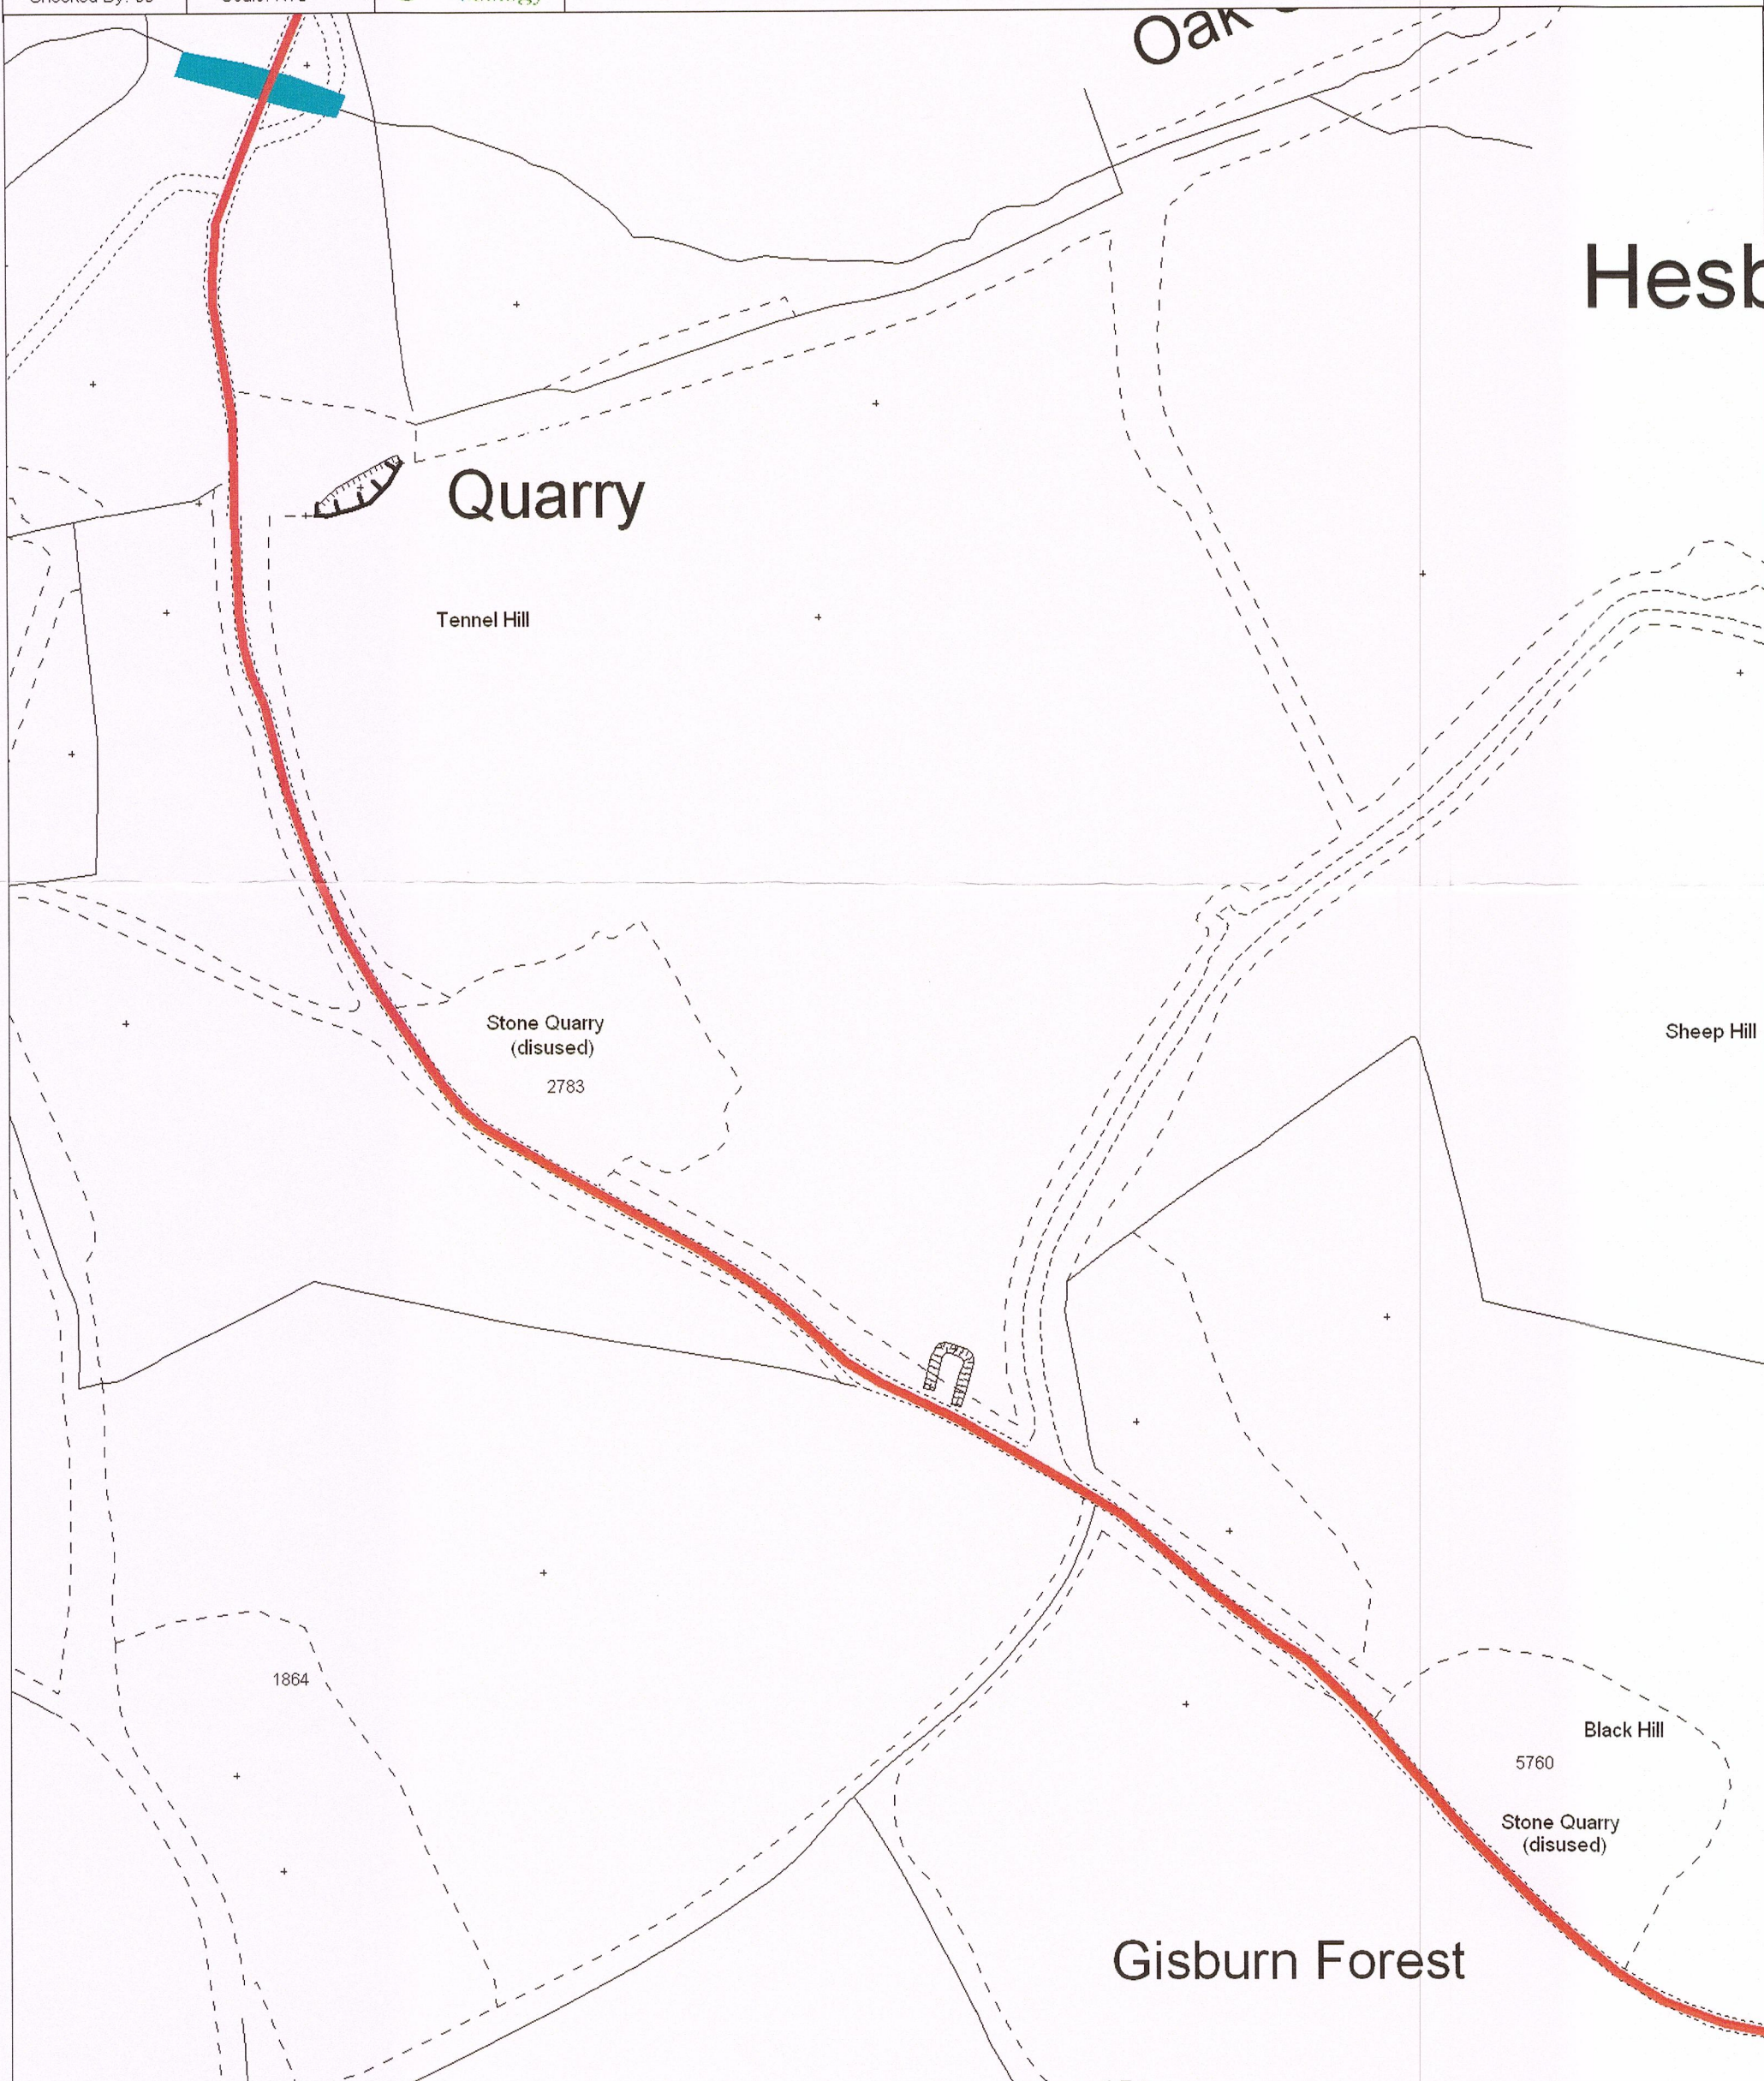

Tosside Distribution Main


Site: Tosside

Drawing Title: Constraints Plan

Map 5 of 5

Drawn By: JS
Checked By: JJ


Date: July 2012
Scale: NTS

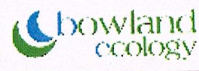

Legend

- Badger Sett
- Watercourse
- Pond
- BAP Grassland
- Badger Sett - 30 m buffer
- Pond - 250 m buffer
- Ground Nesting Bird Habitat - Medium Risk

Proposed Pipeline Route

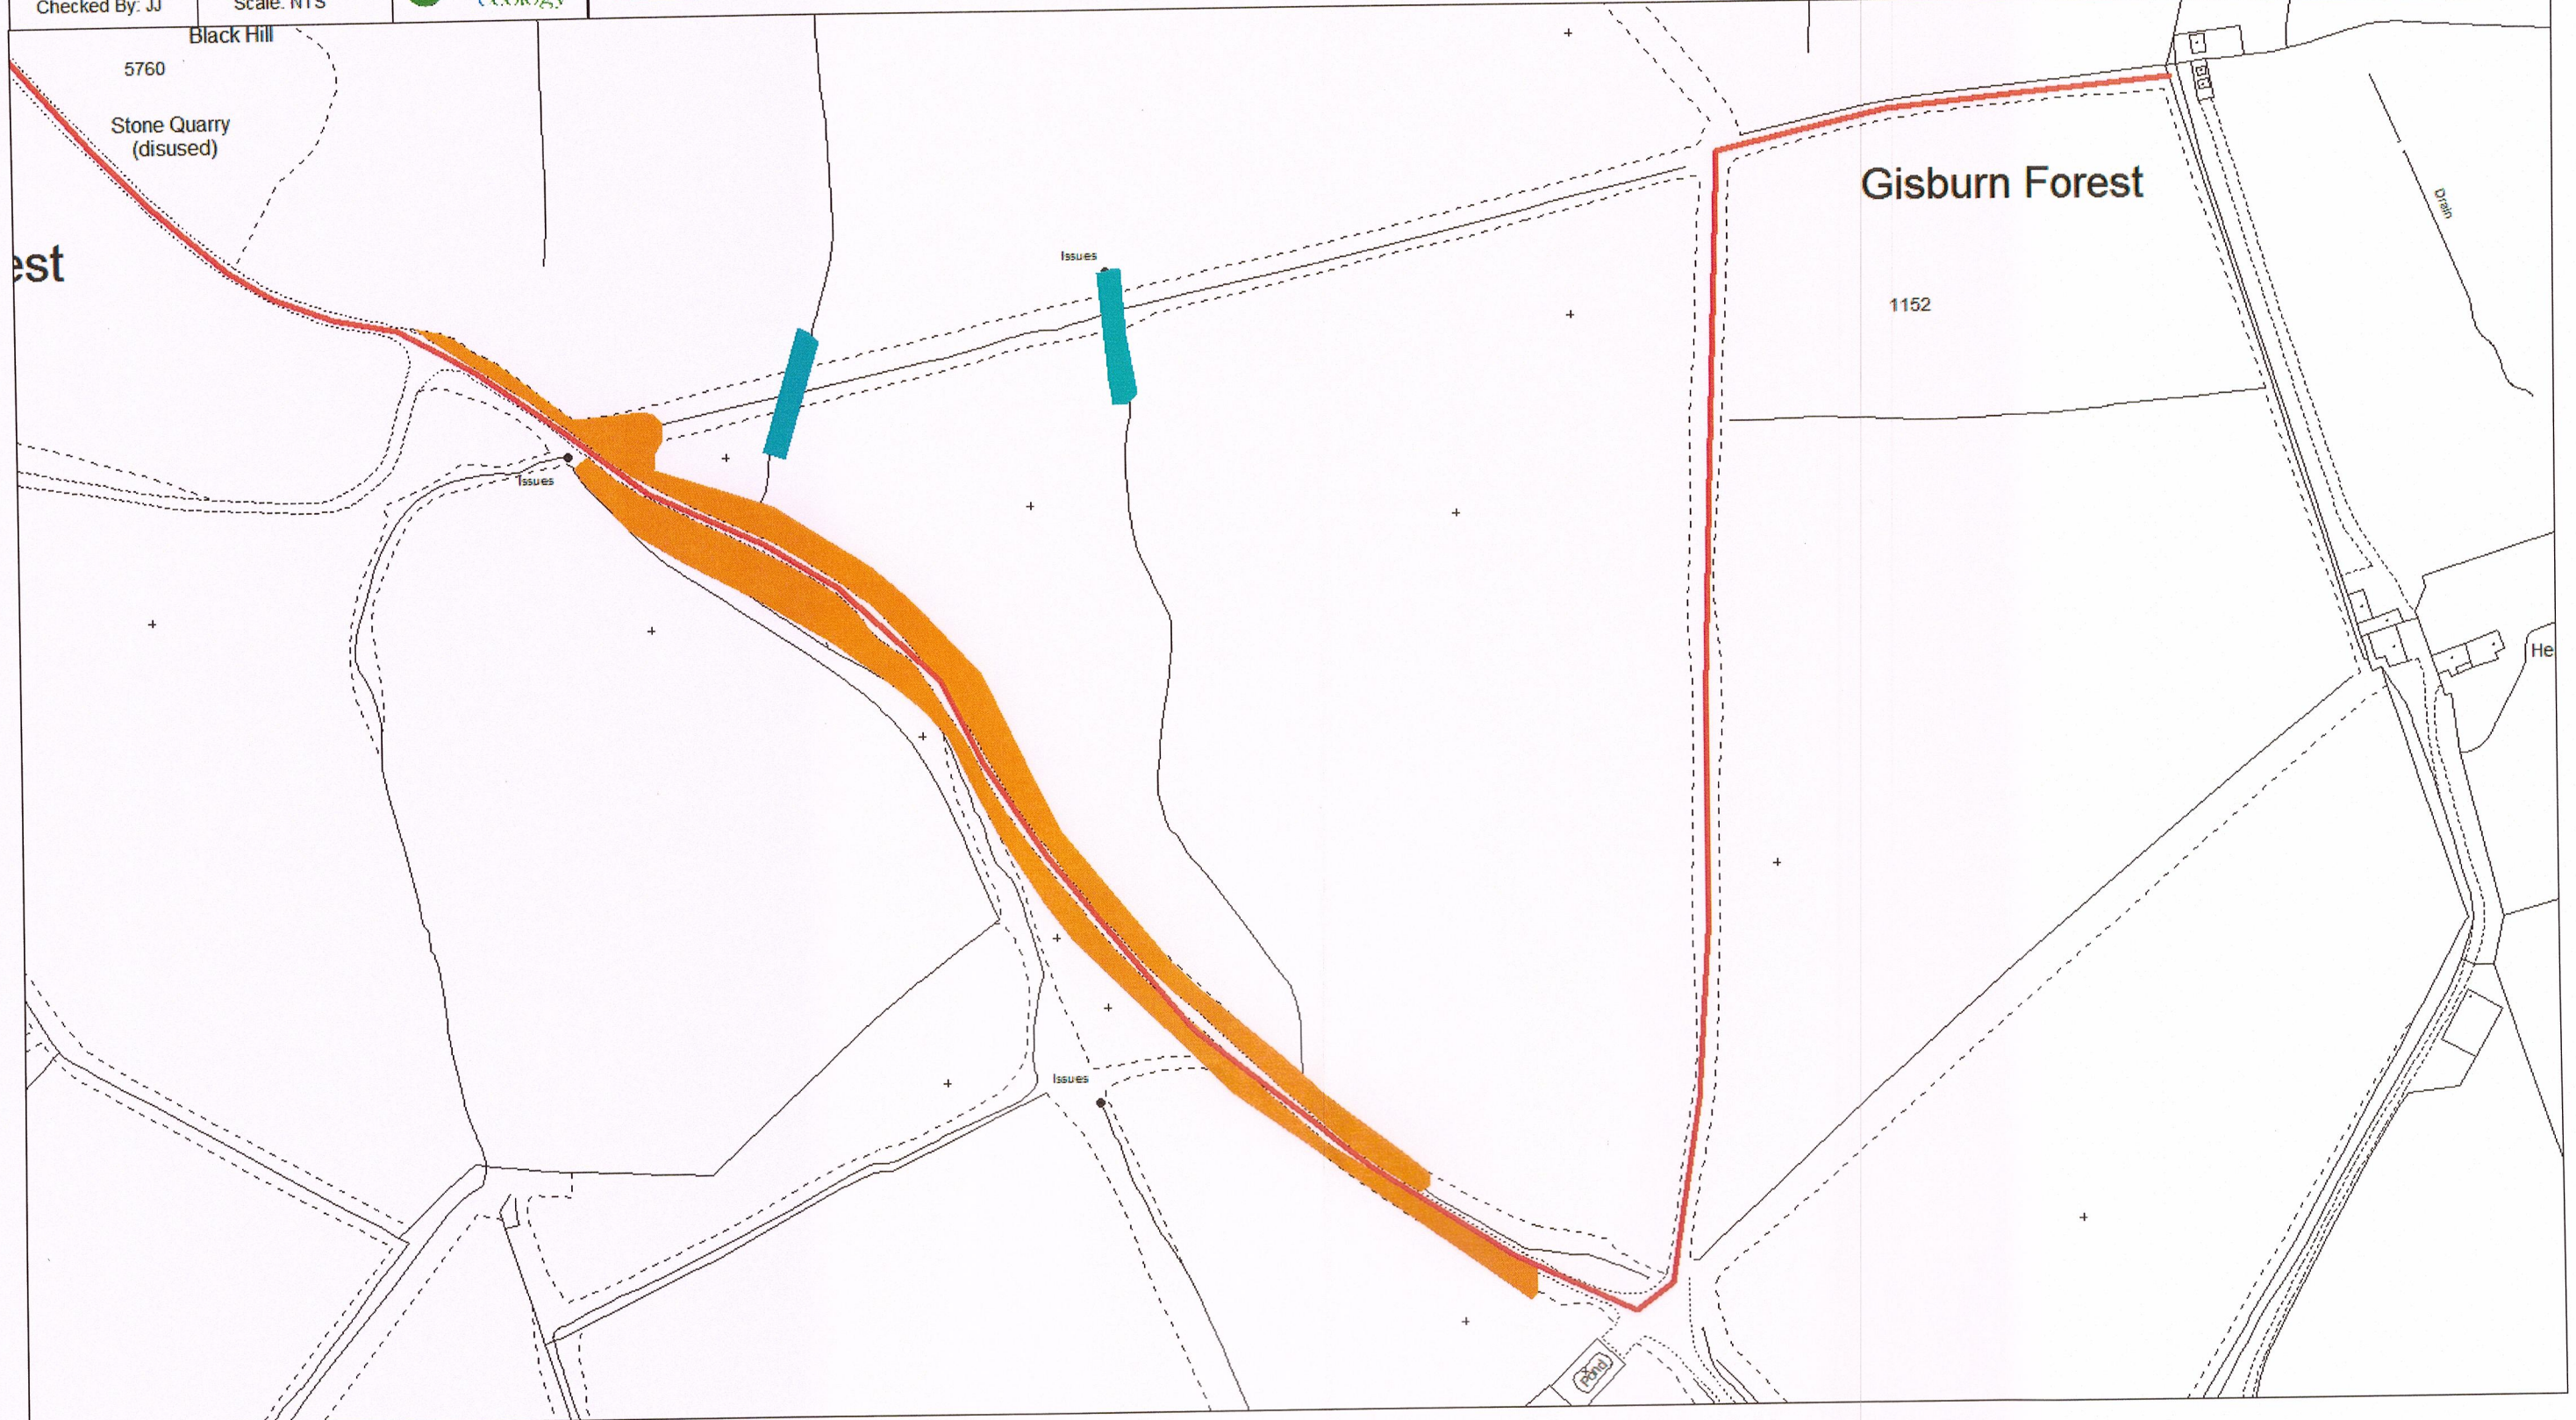

320121067P

Tosside Distribution Main

Site: Tosside

Drawing Title: Constraints Plan

Map 2 of 5

Legend


- Badger Sett
- Watercourse
- Pond
- BAP Grassland
- Badger Sett - 30 m buffer
- Pond - 250 m buffer
- Ground Nesting Bird Habitat - Medium Risk
- Proposed Pipeline Route

320121067P




Drawn By: JS
Checked By: JJ

Date: July 2012
Scale: NTS

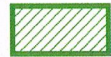

Ground Nesting Bird Habitat - Medium Risk

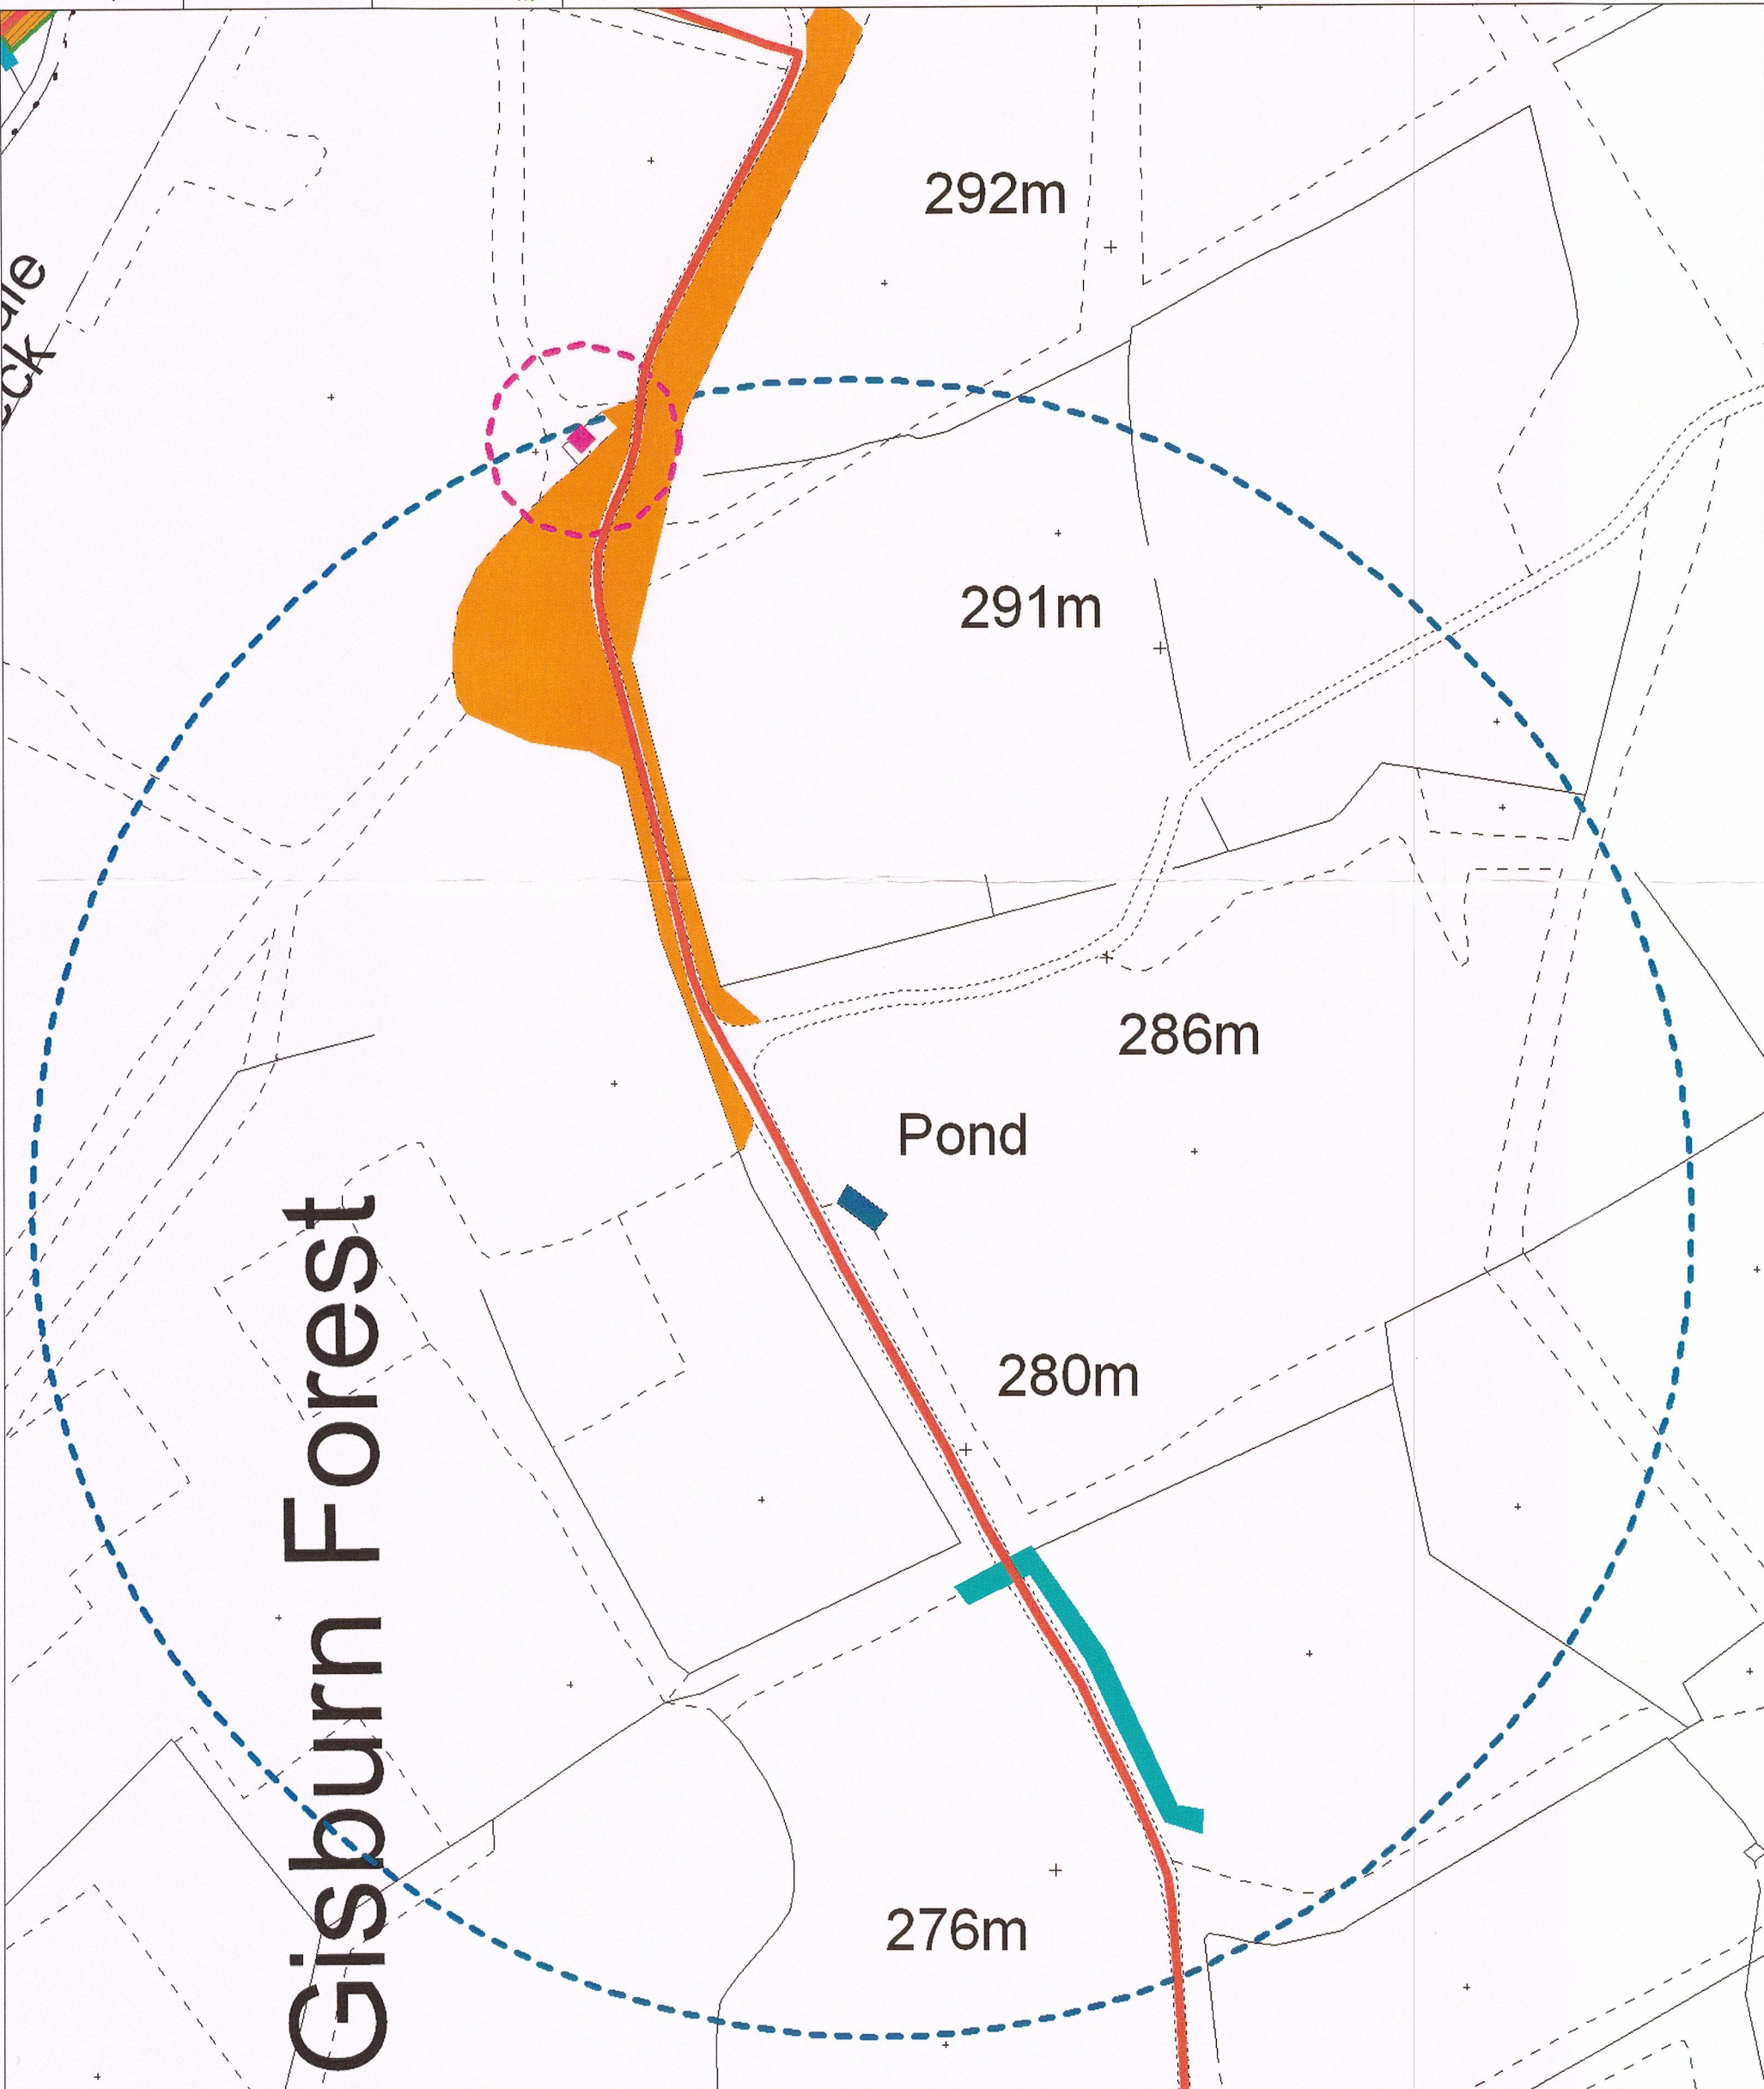

**Tosside
Distribution Main**

Site: Tosside

Drawing Title: Constraints Plan

Map 3 of 5

Drawn By: JS

Date: July 2012

Checked By: JJ

Scale: NTS



Legend

-  Badger Sett
-  Proposed Pipeline Route
-  Watercourse
-  Pond
-  BAP Grassland
-  Badger Sett - 30 m buffer
-  Pond - 250 m buffer
-  Ground Nesting Bird Habitat - Medium Risk

320121067P



276m

276m

Geldard Laithe
271m

Thorp Syke

Hindley Head
Clough

Oak Clough

Tosside Distribution Main


Site: Tosside

Drawing Title: Constraints Plan

Map 1 of 5

Drawn By: JS
Checked By: JJ

Date: July 2012
Scale: NTS

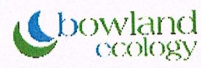

Legend

- Badger Sett
- Watercourse
- Pond
- BAP Grassland
- Badger Sett - 30 m buffer
- Pond - 250 m buffer
- Ground Nesting Bird Habitat - Medium Risk
- Proposed Pipeline Route

