






Rear Elevation NE

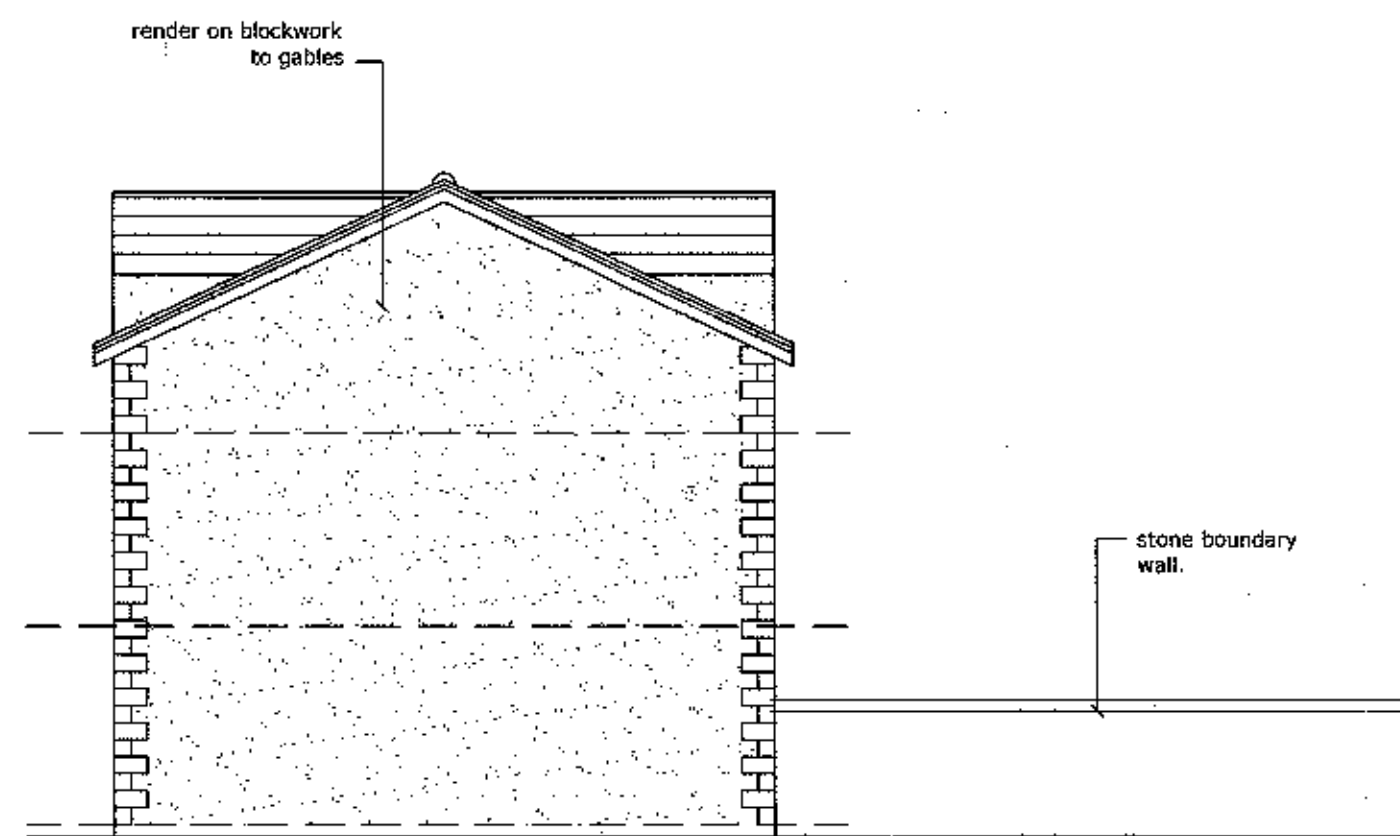


Right Elevation SE

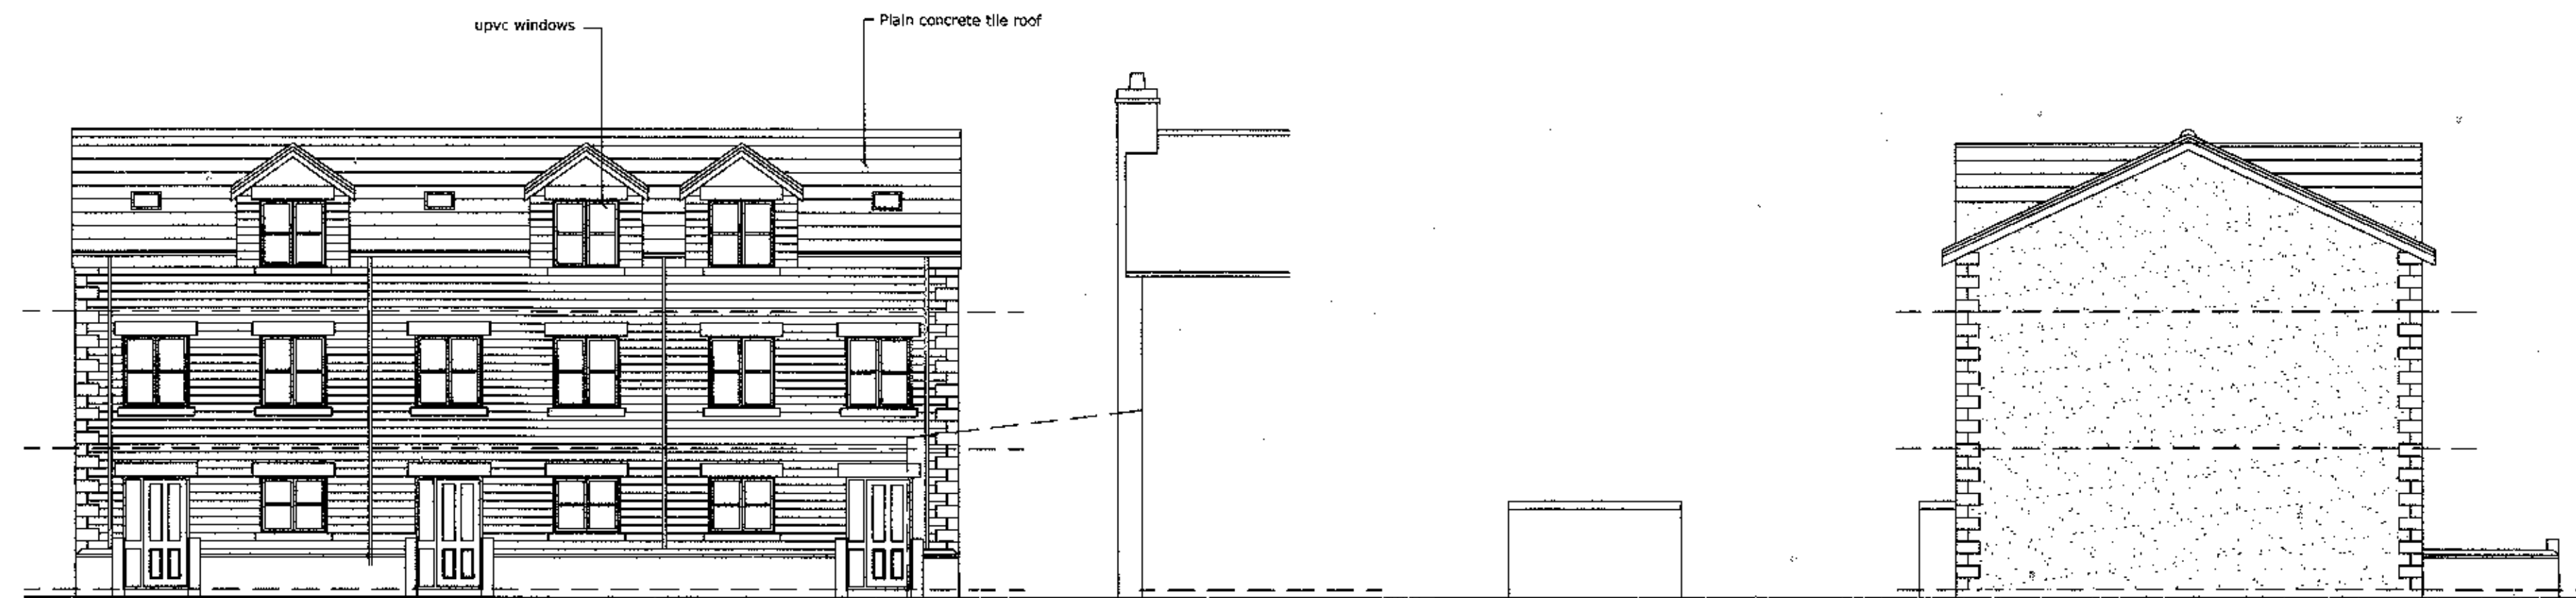


Front Elevation SW

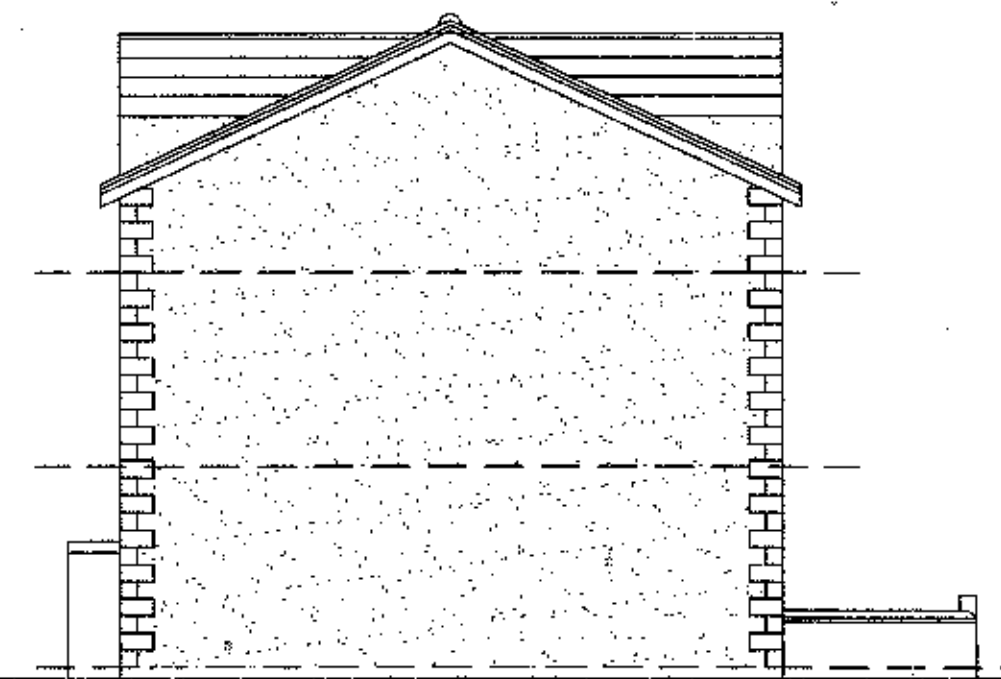


Left Elevation NW

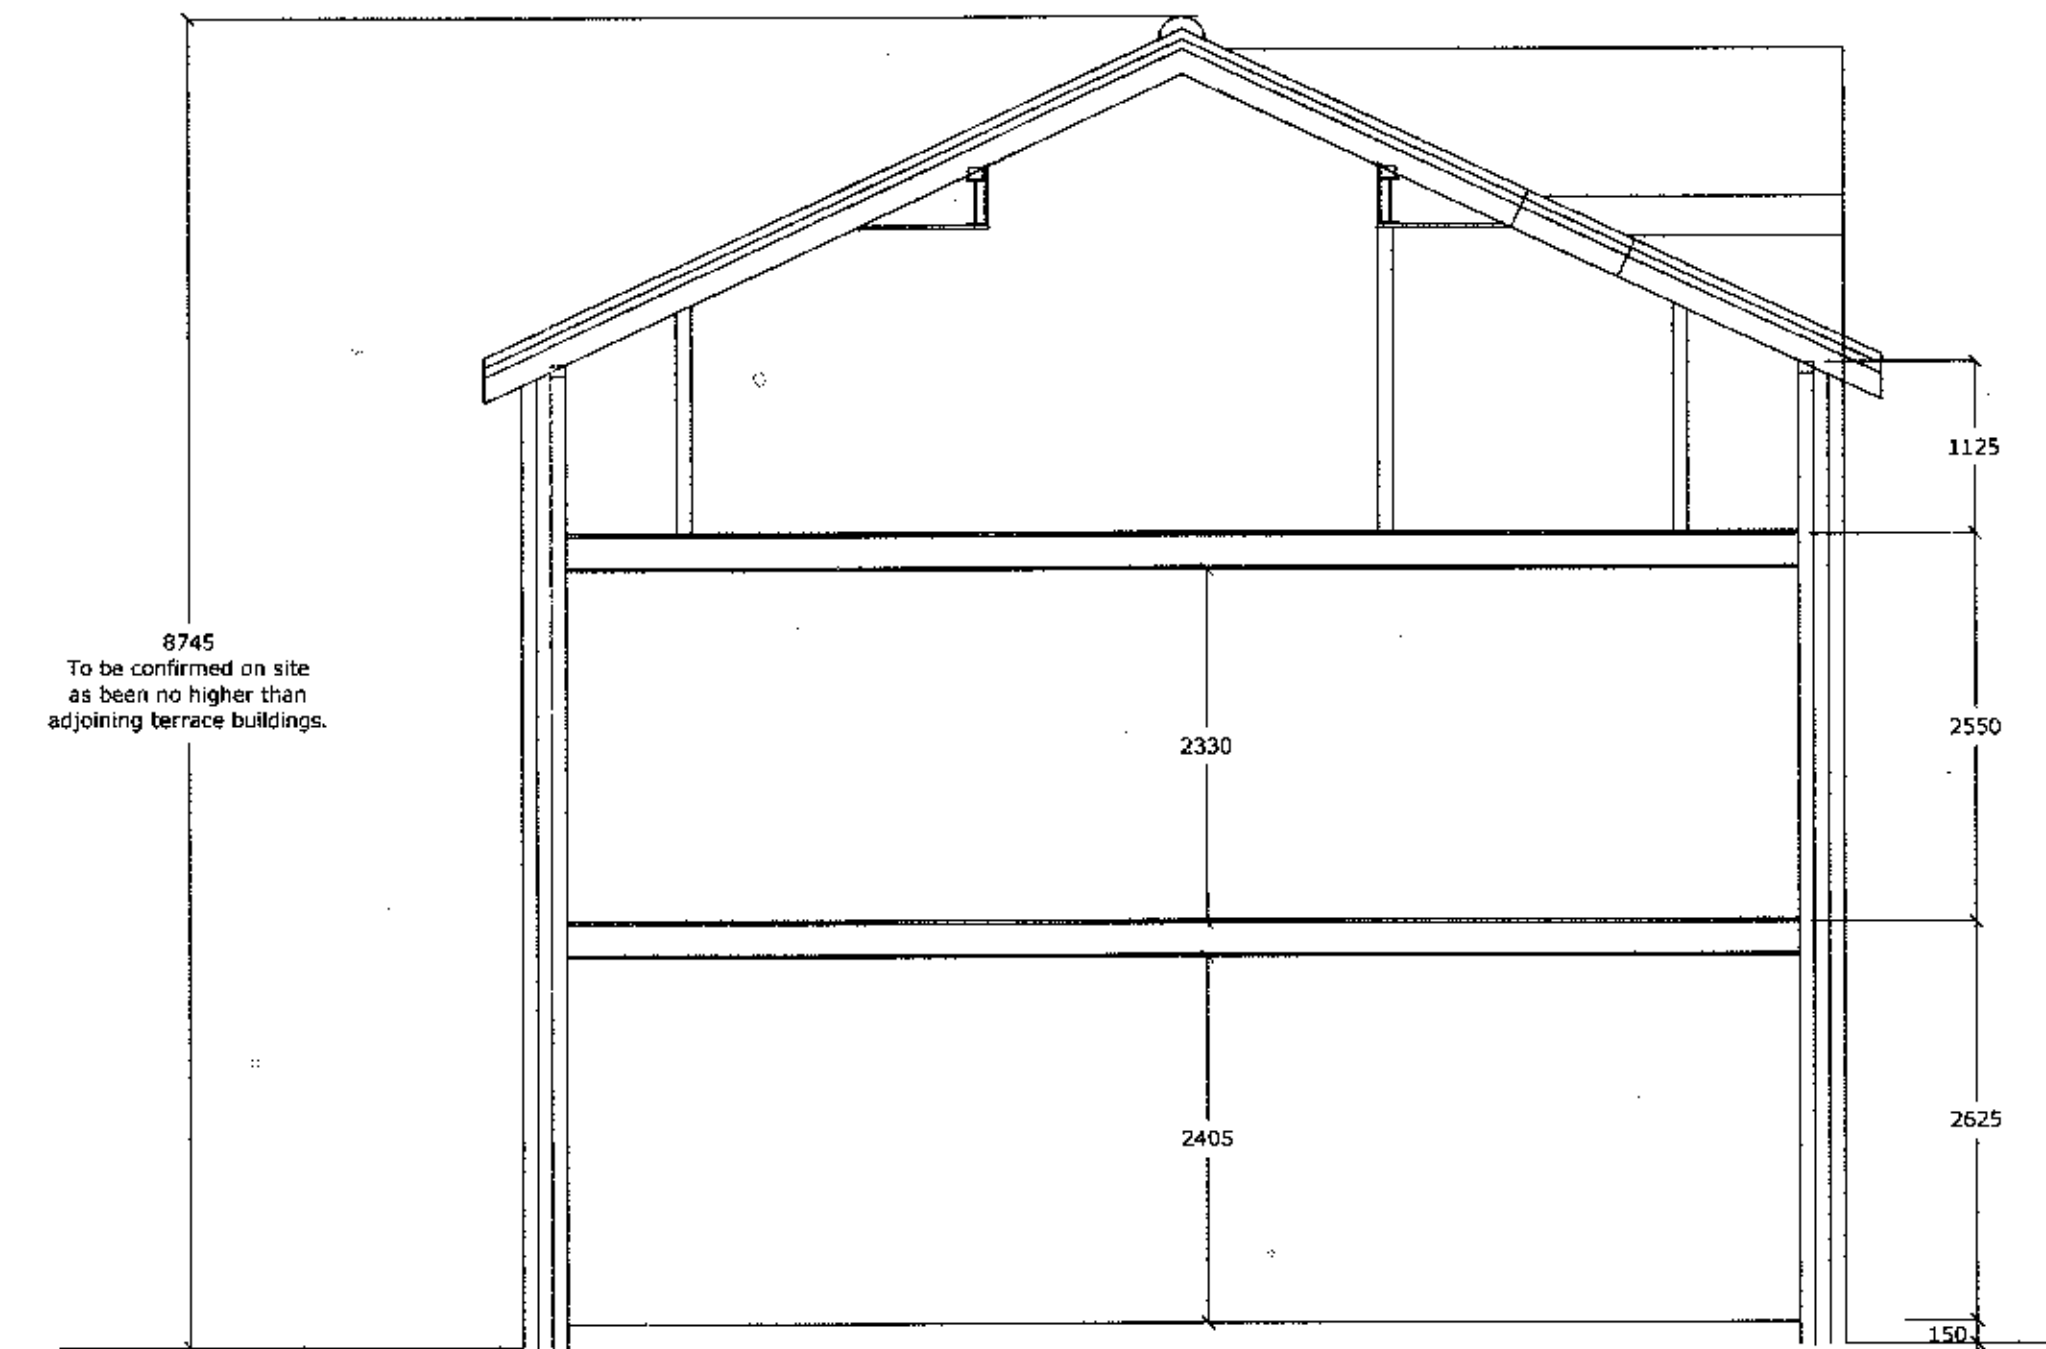

Section

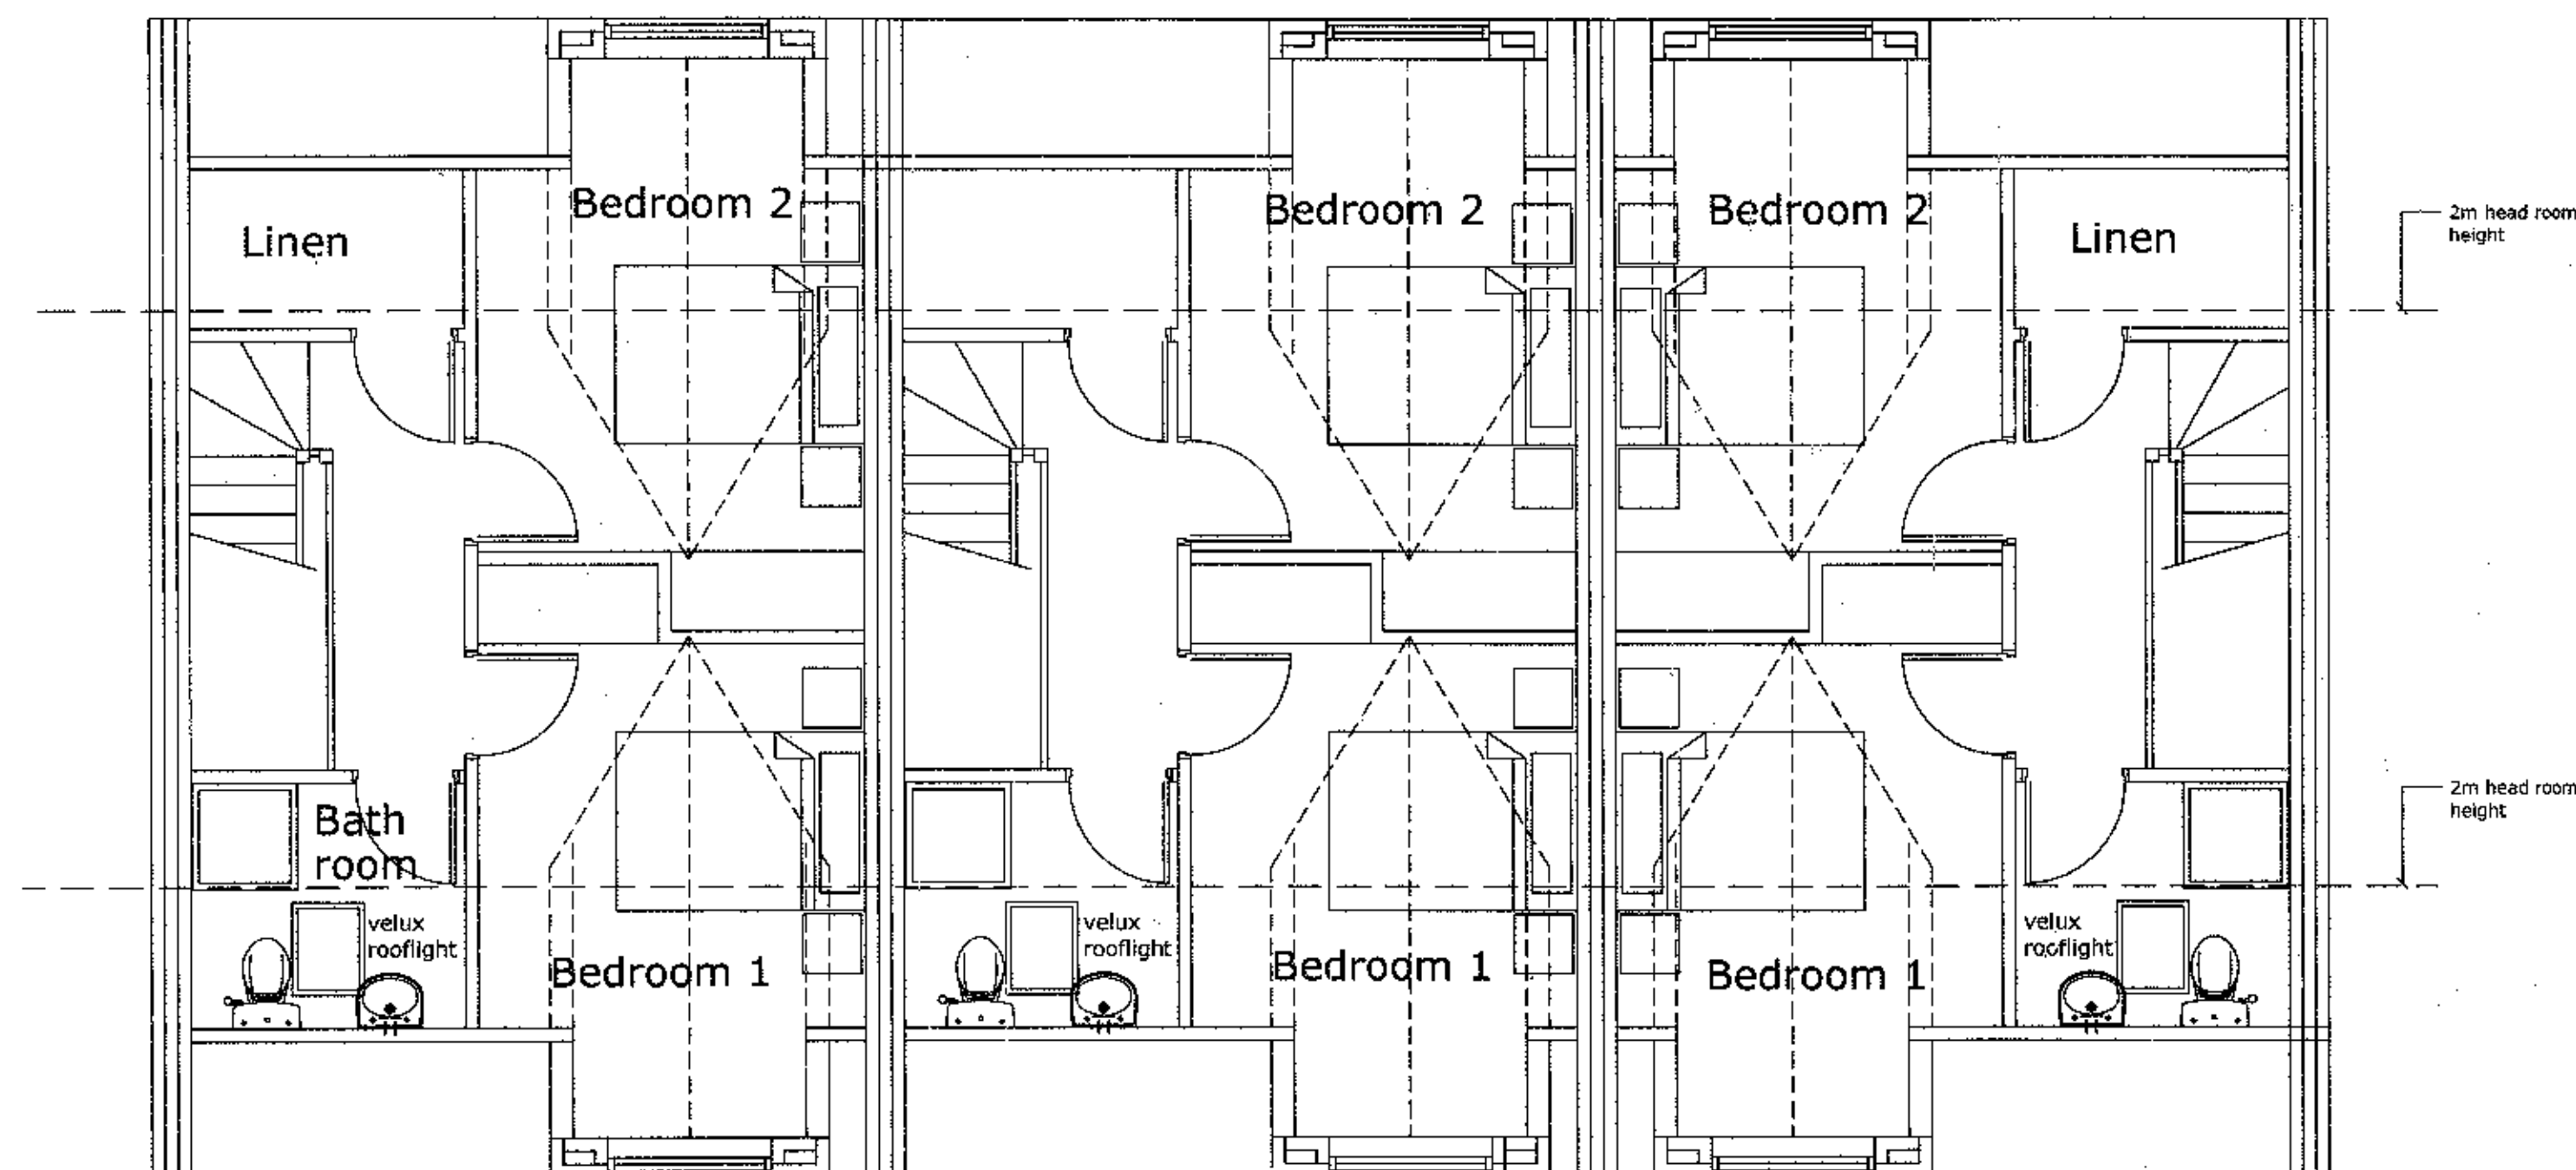

Second Floor Plan

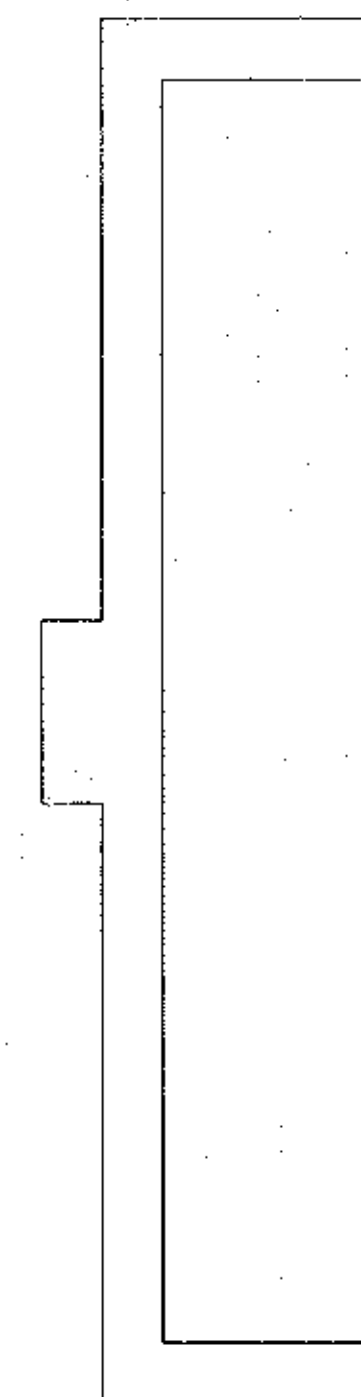

tfp
the
fowler
partnership
architects

client **Mrs P Dryden**

project **Residential Development**
28 Kirkmoor Road
Clitheroe
BB7 2DU

sheet **2nd floor / elevation**

© Copyright in this drawing is vested in the fowler partnership

scale **1:50 @ A1**

date **28/11/12**

drawn **KF**

drawing n.o. **12 124 003**

320121085P

Brook Lodge, Clitheroe Road, Waddington, Lancashire, BB7 3HN
Telephone: +44(0)1200 426 716 Facsimile: +44(0)1200 426 716 Email: info@tfp-architects.co.uk Website: www.tfp-architects.co.uk