




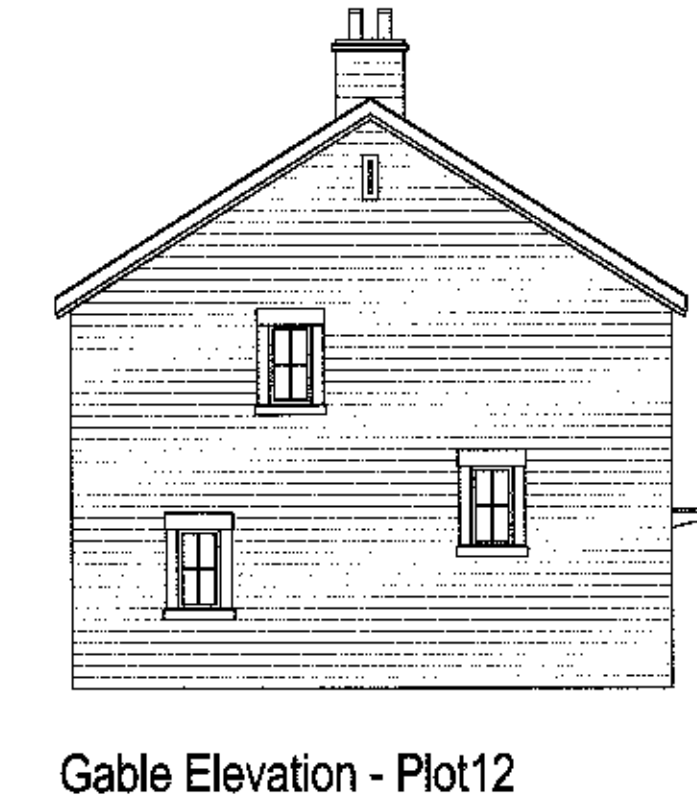

Gable Elevation - Plot12

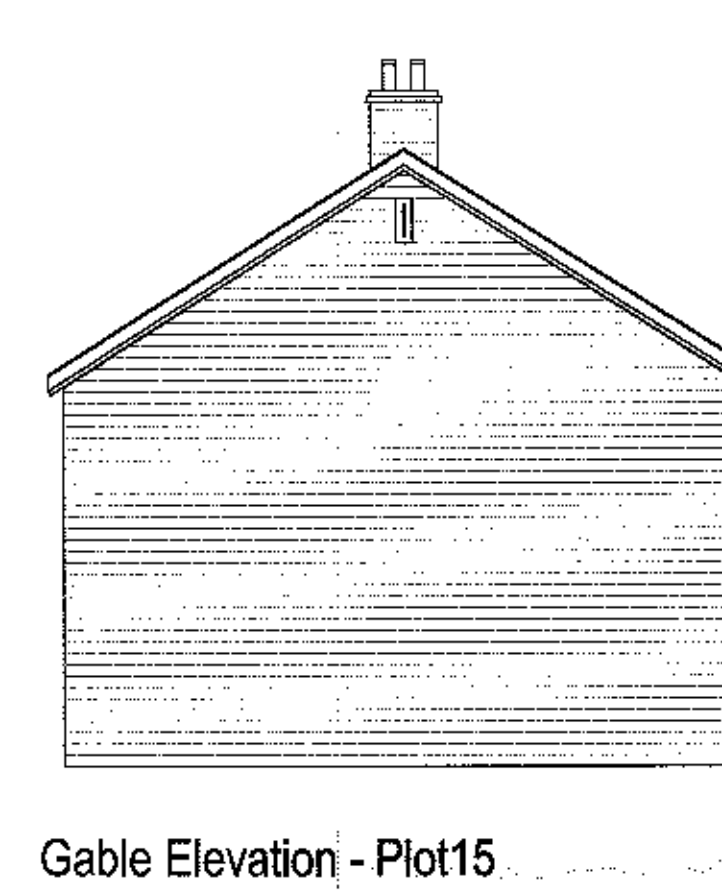

Gable Elevation - Plot15







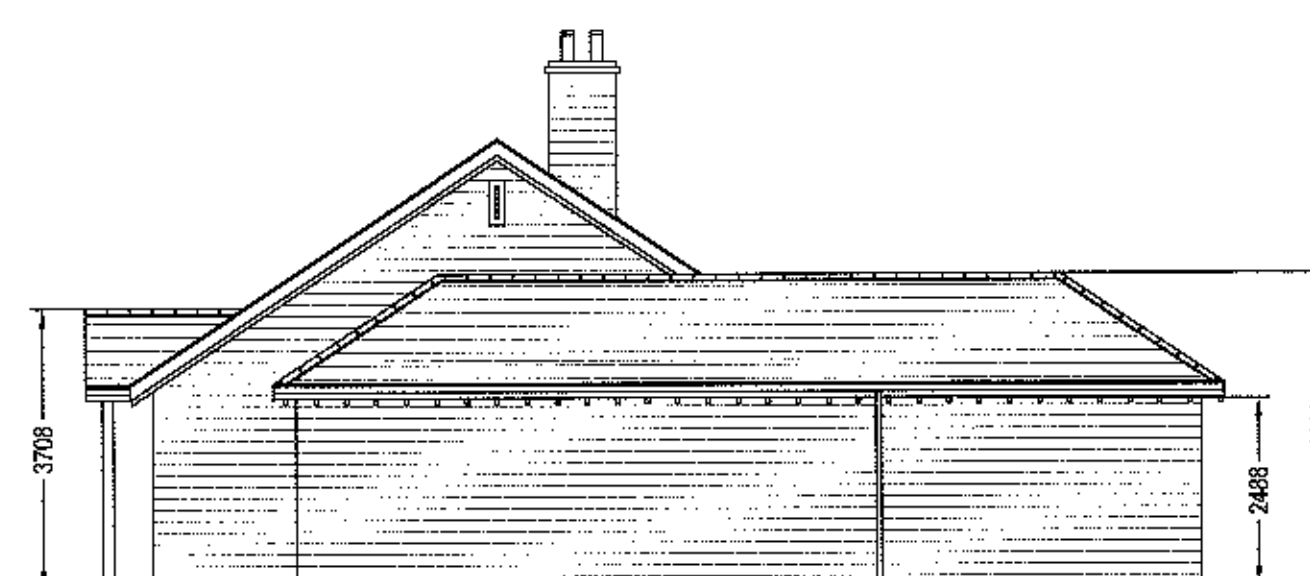


Gable Elevation - North

Rev. B - Dimensions Added/SP		25/11/12
revision:		date:
client:	project:	drawing:
	The Whirris Whirris Lane	HouseTypes Sheet1

project no:	drawing no:	revision:	drawn:	checked:	date:	scale @ A
6338	P06	B	SP	PC	31.10.12	1:100



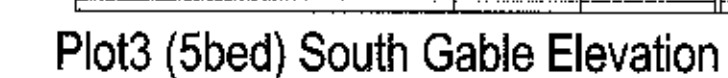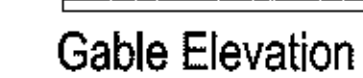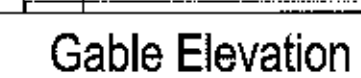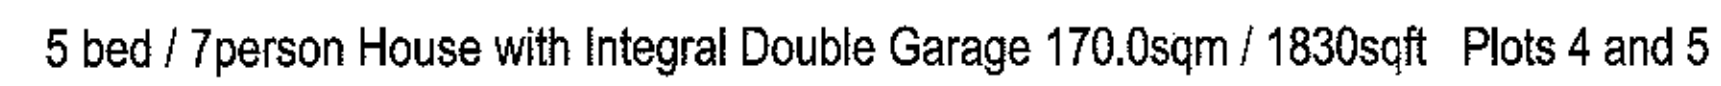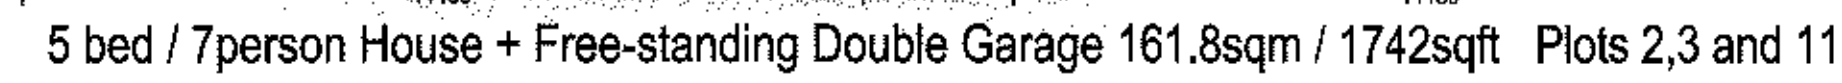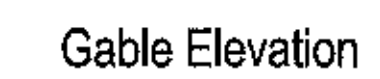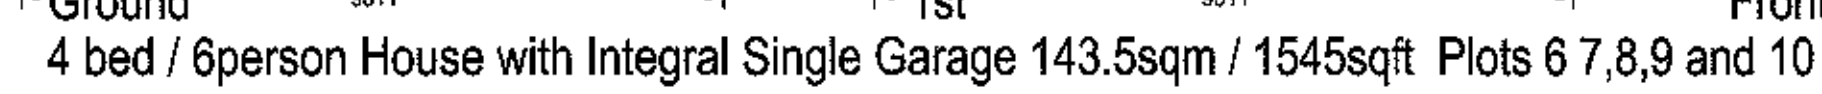

320121101P

Rev A- Date Added/ SP		28/11/12	
revision:		date:	
client:	project:	drawing:	
	The Whins Whins Lane	HouseTypes Sheet 2	

project no:	drawing no:	revision:	drawn:	checked:	date:	scale @ A1
6338	P07	A	SP	PC	30.10.12	1:100

street design partnership
architecture urban design interiors

