




South

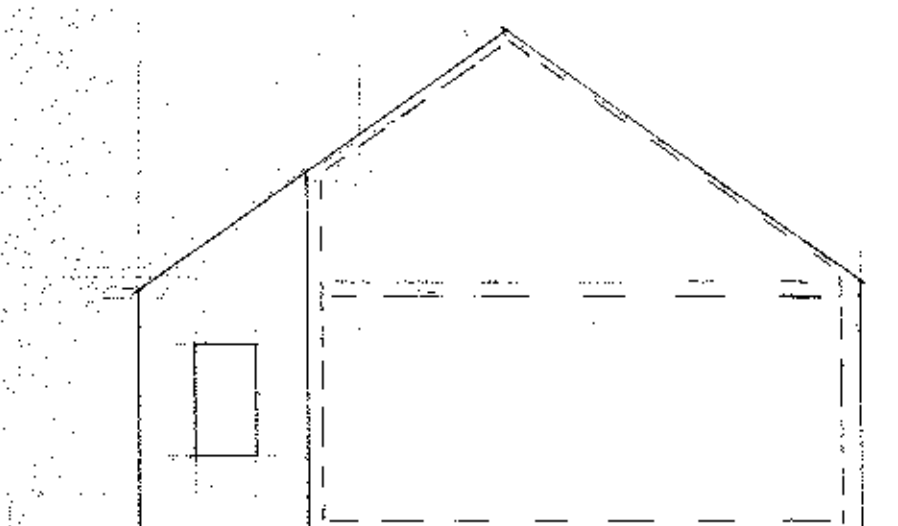


view E east

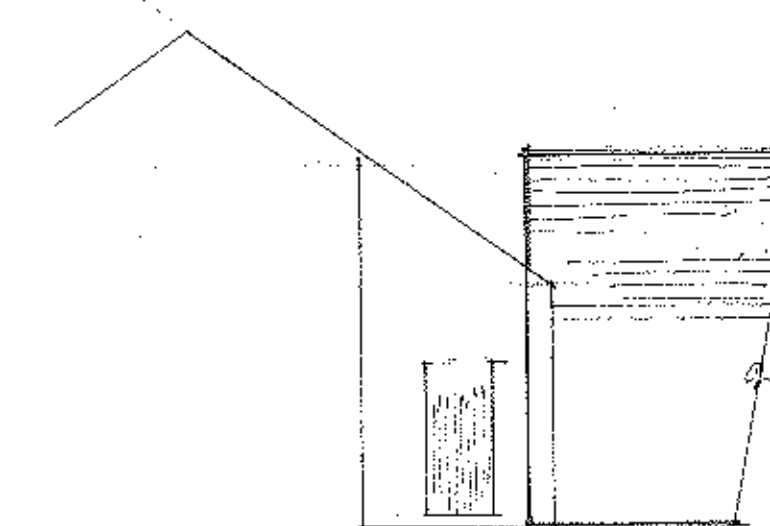


view F west

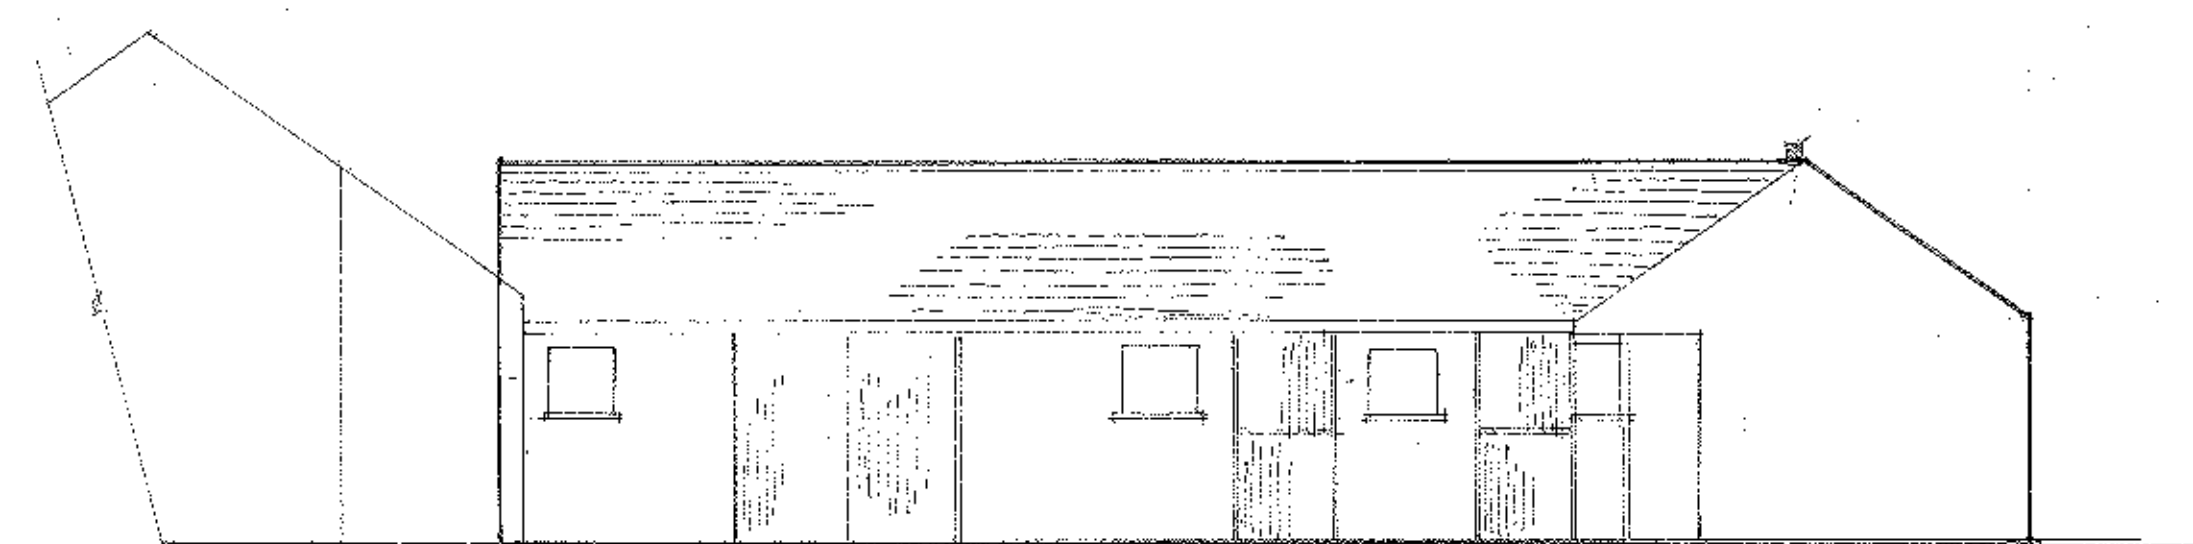

West

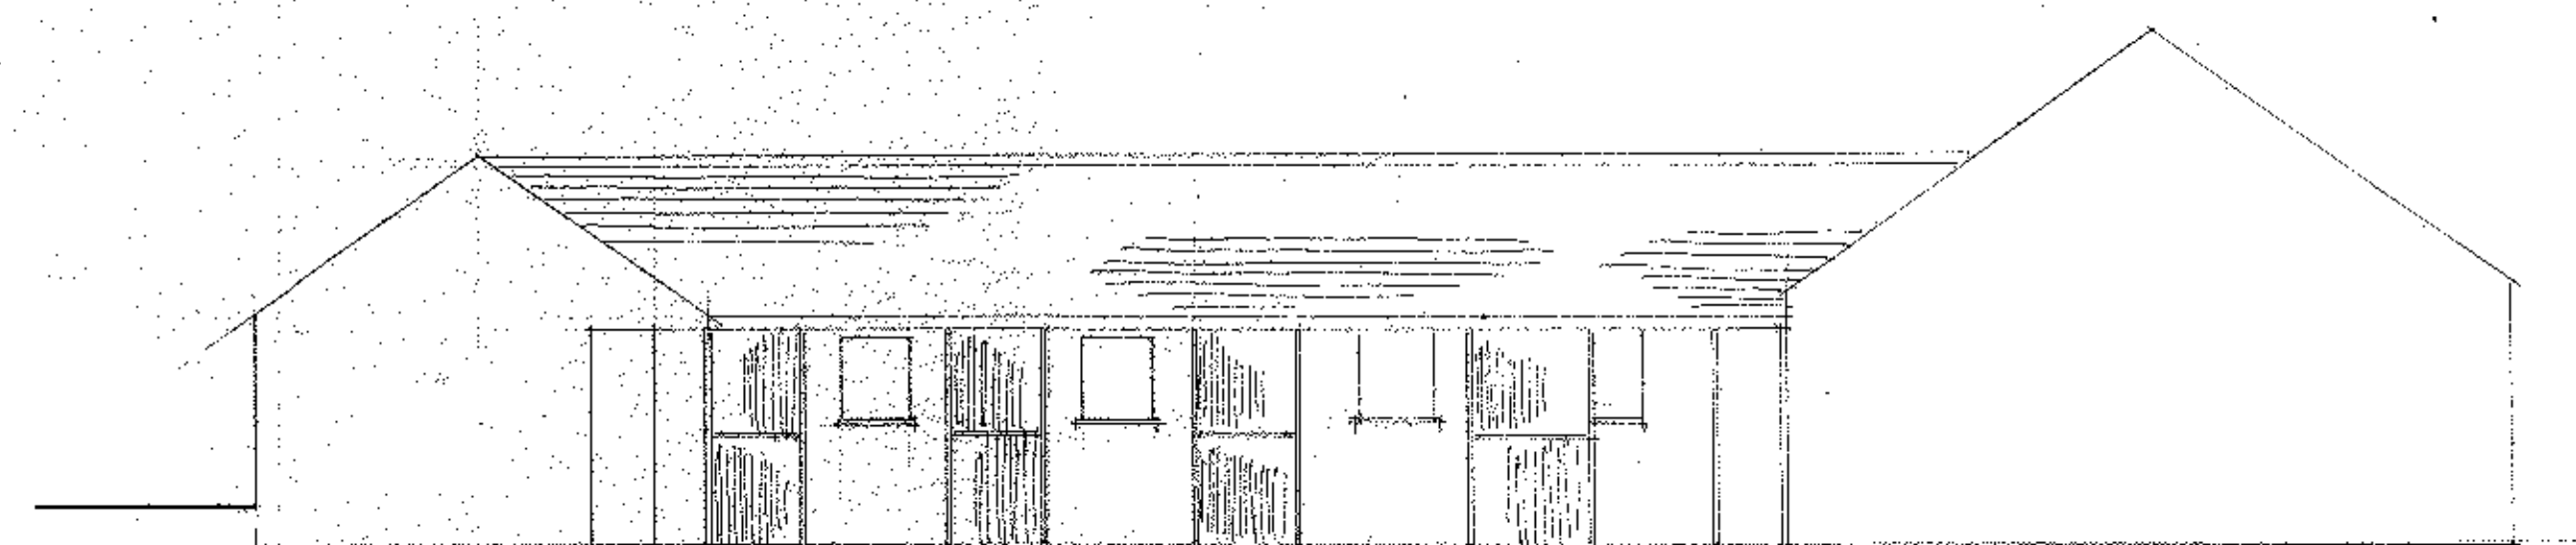

East

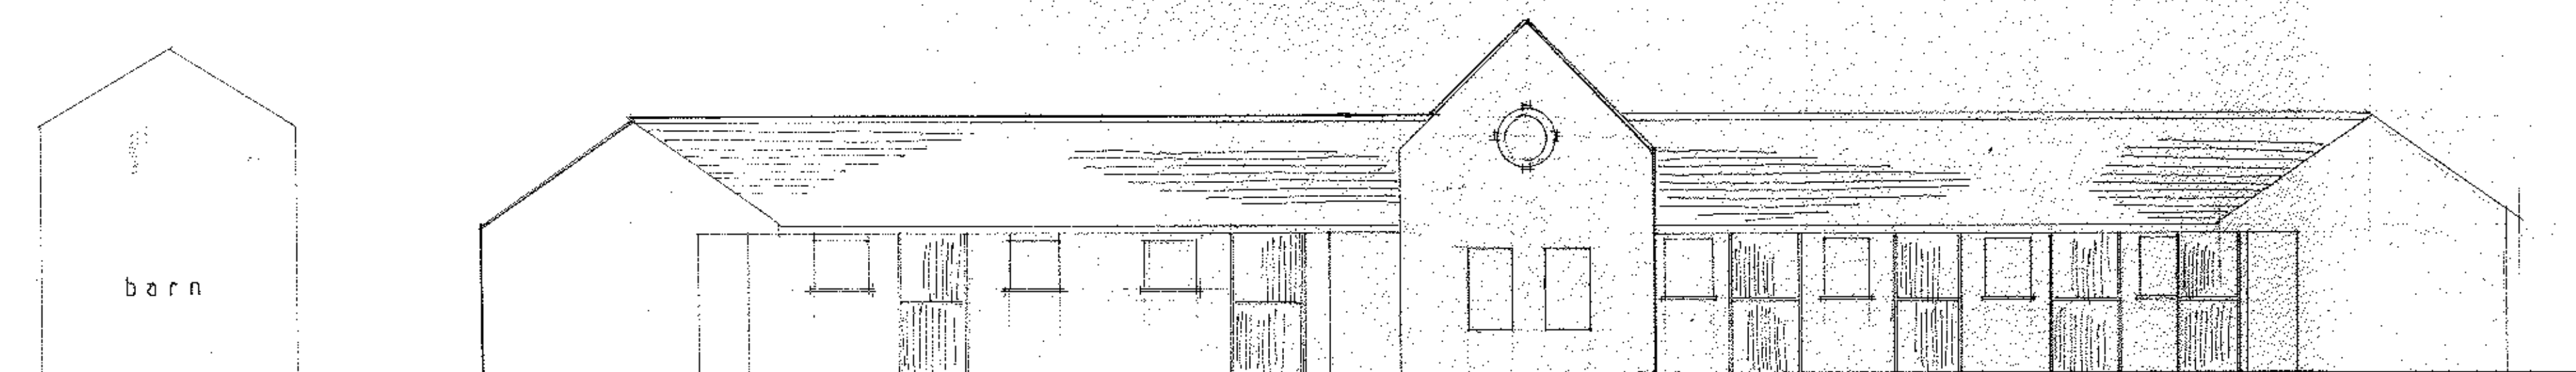

North

320121102P

← application site

S J Bialecki Limited
Building Surveyors

Drawing no 5006

Scale 1:100

Existing (courtyard)
Internal Elevations

Proposed
Partial Conversion
Of Stable Block
Into a Dwelling
At
Groomes Farm
Gisburn