




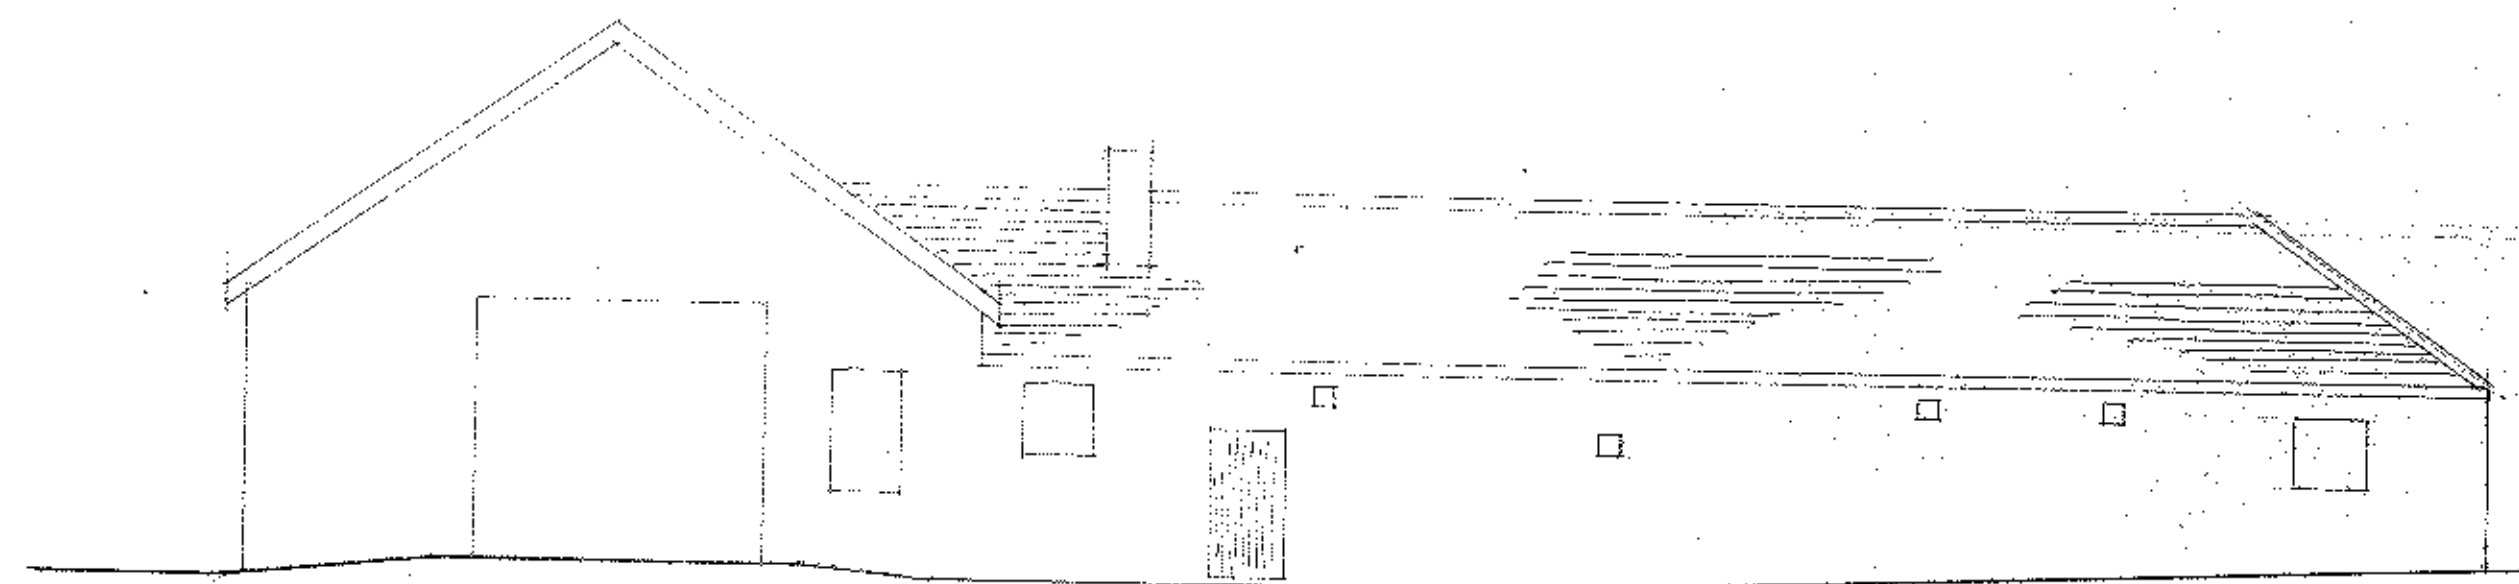


East

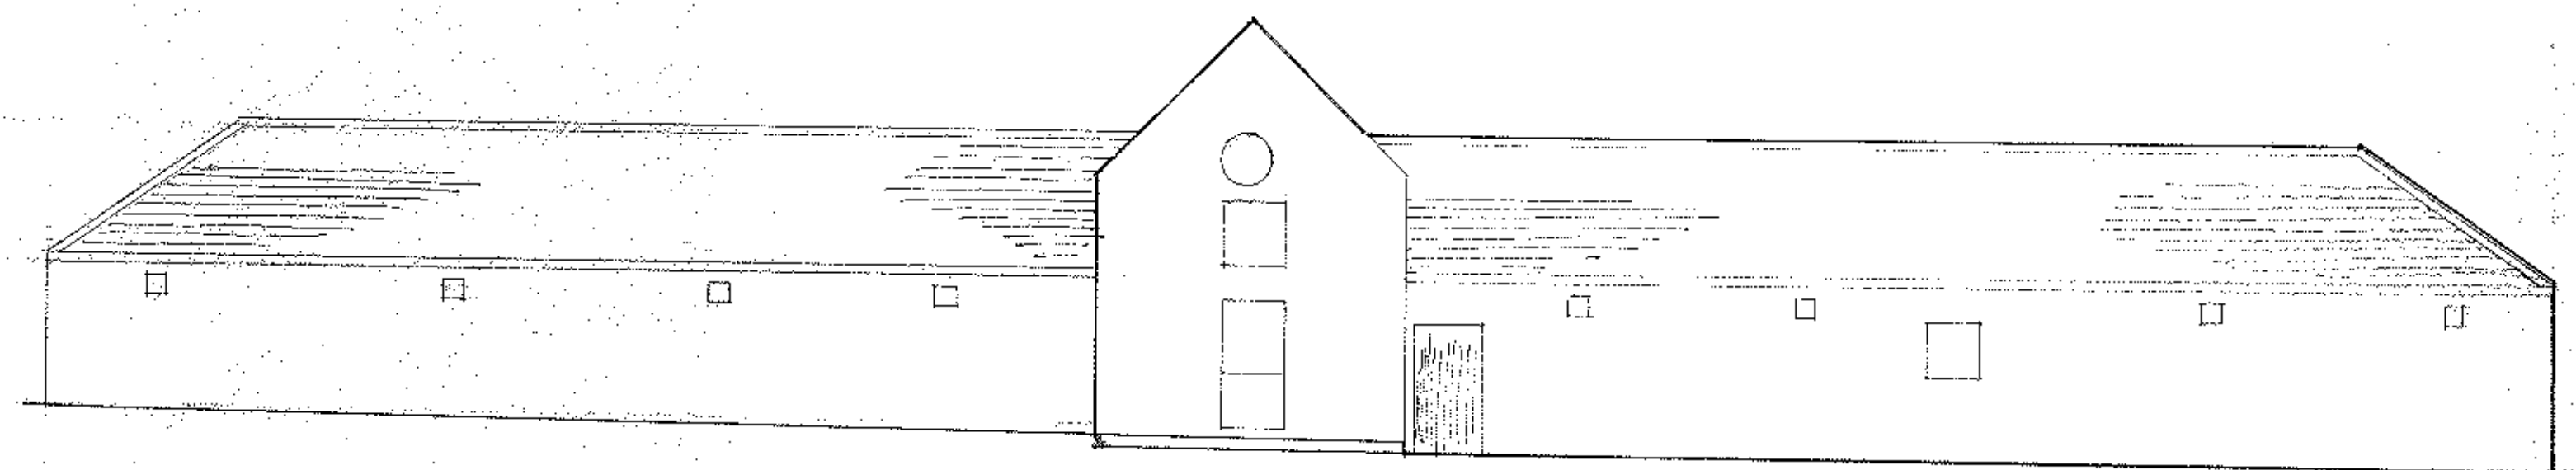


North

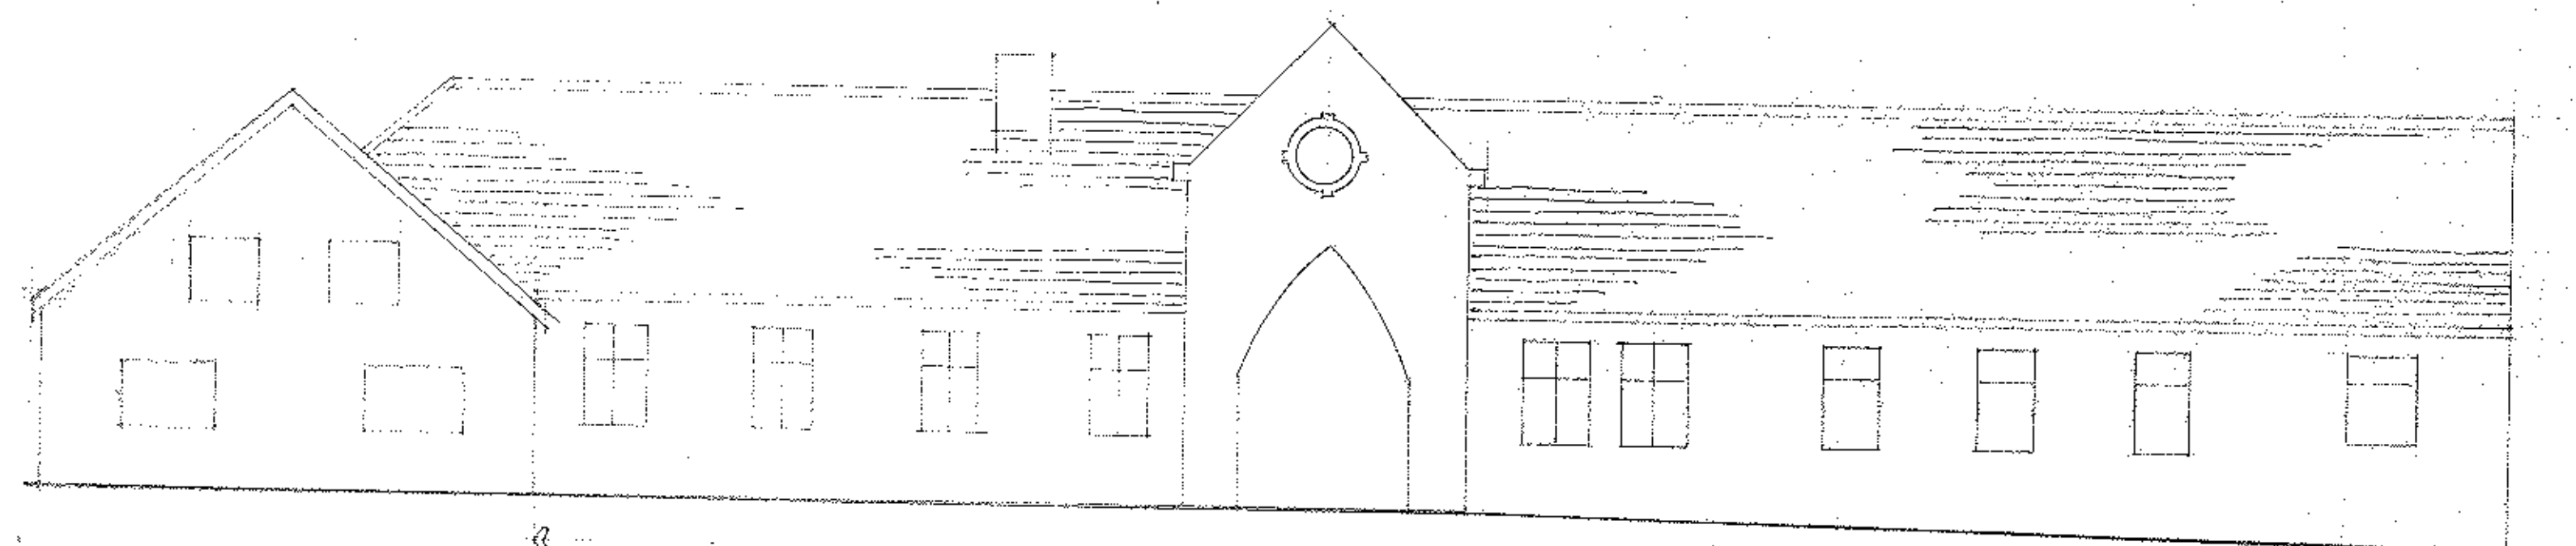


boundary
South

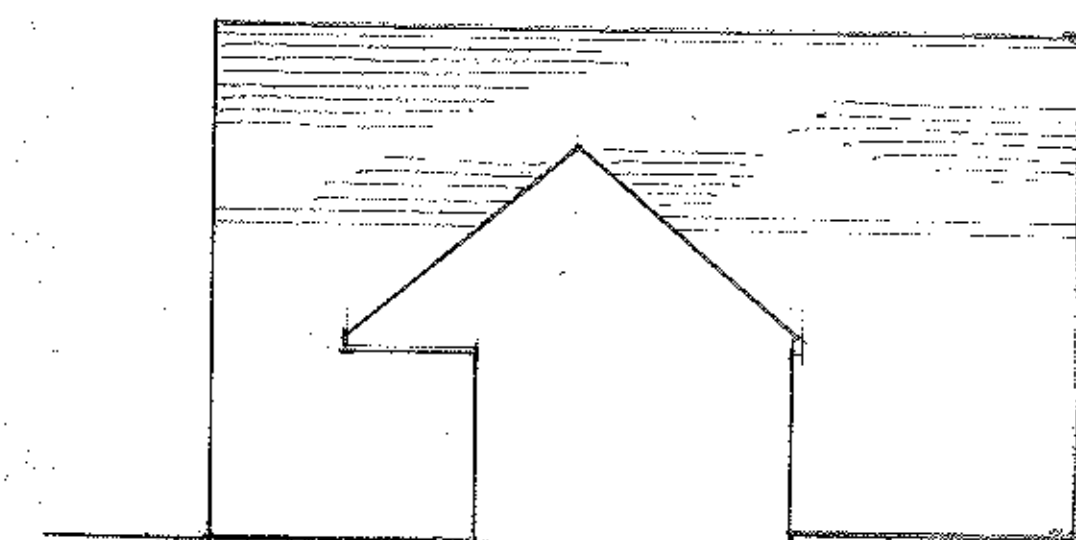

view A east

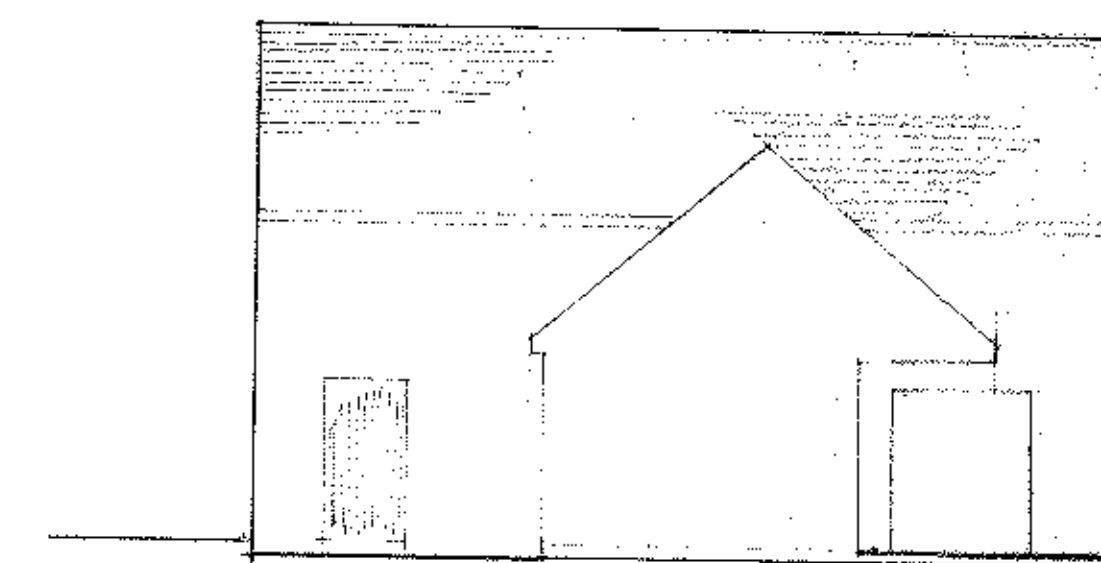


view B west

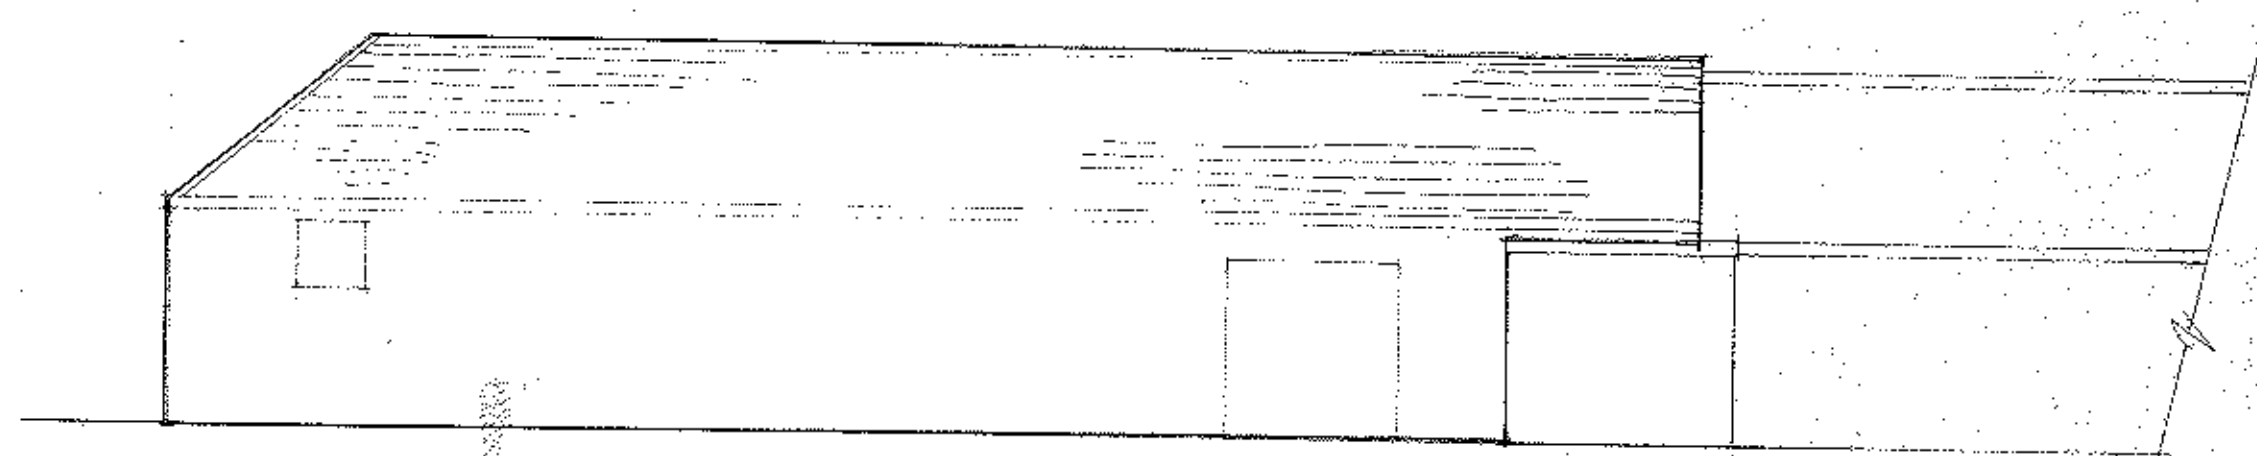


West

boundary

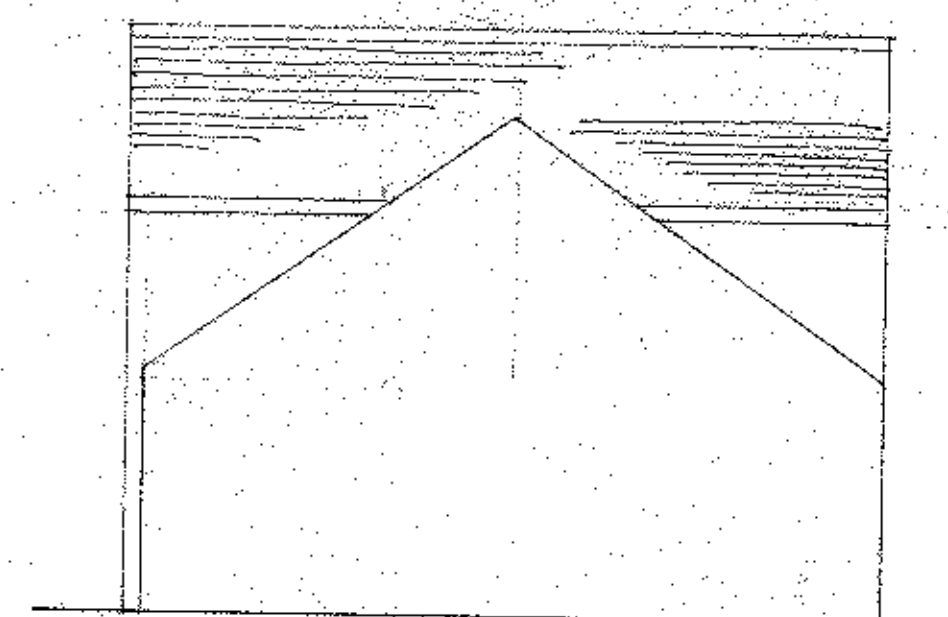

view C east

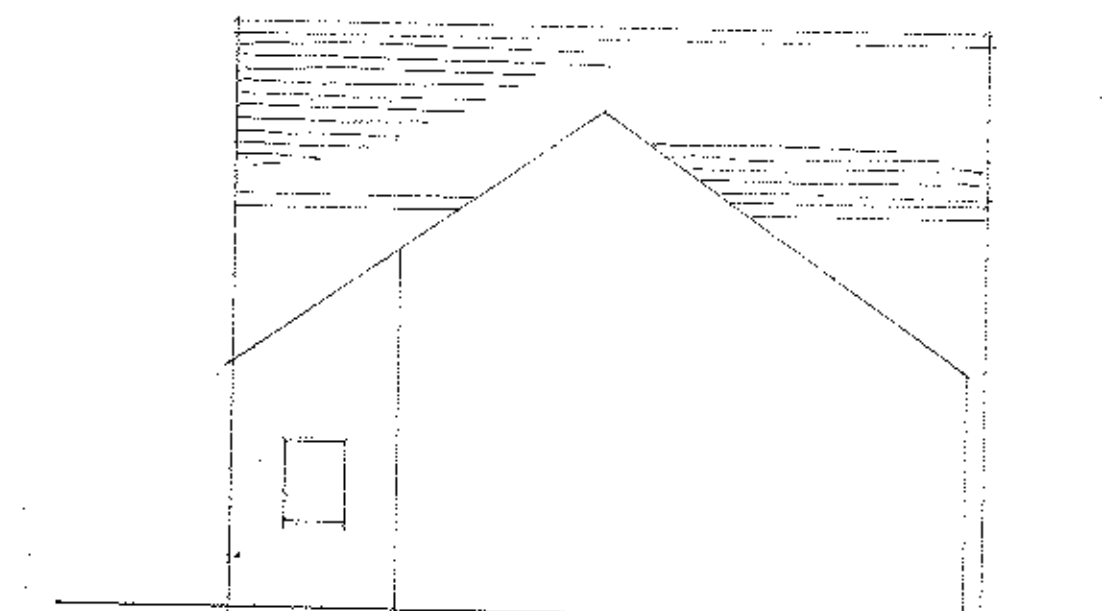

view D west

320121102P

— application site

SJ Bialecki Limited
Building Surveyors

Drawing no 5005

Scale 1:100

Existing
External Elevations

Proposed
Partial Conversion
Of Stable Block
Into a Dwelling
At
Groomes Farm
Gisburn