
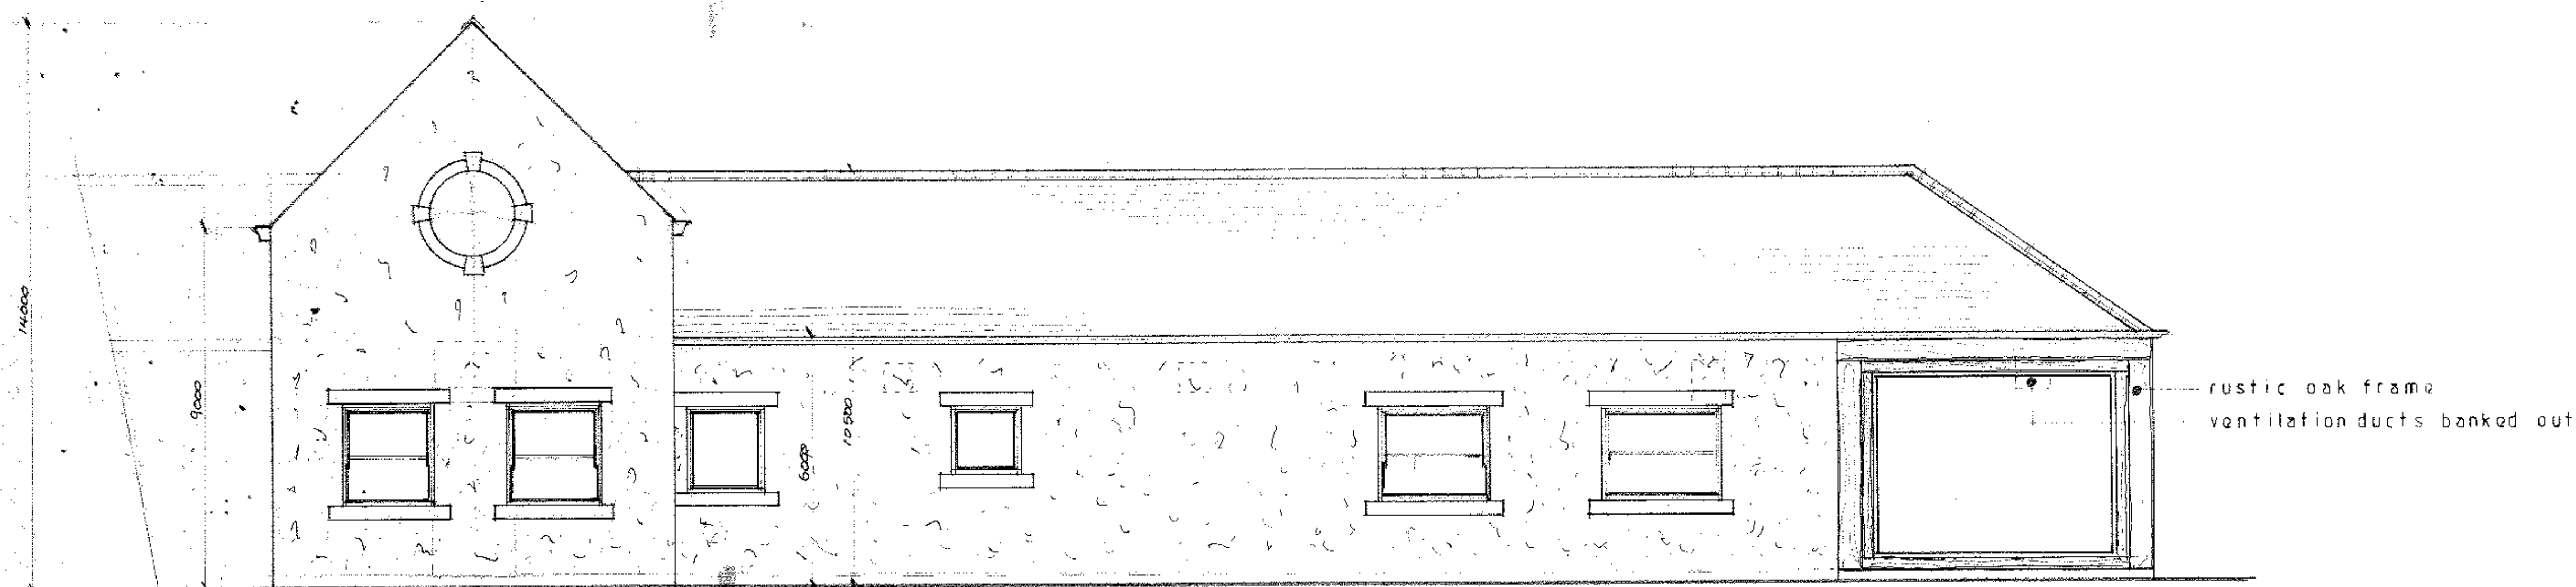


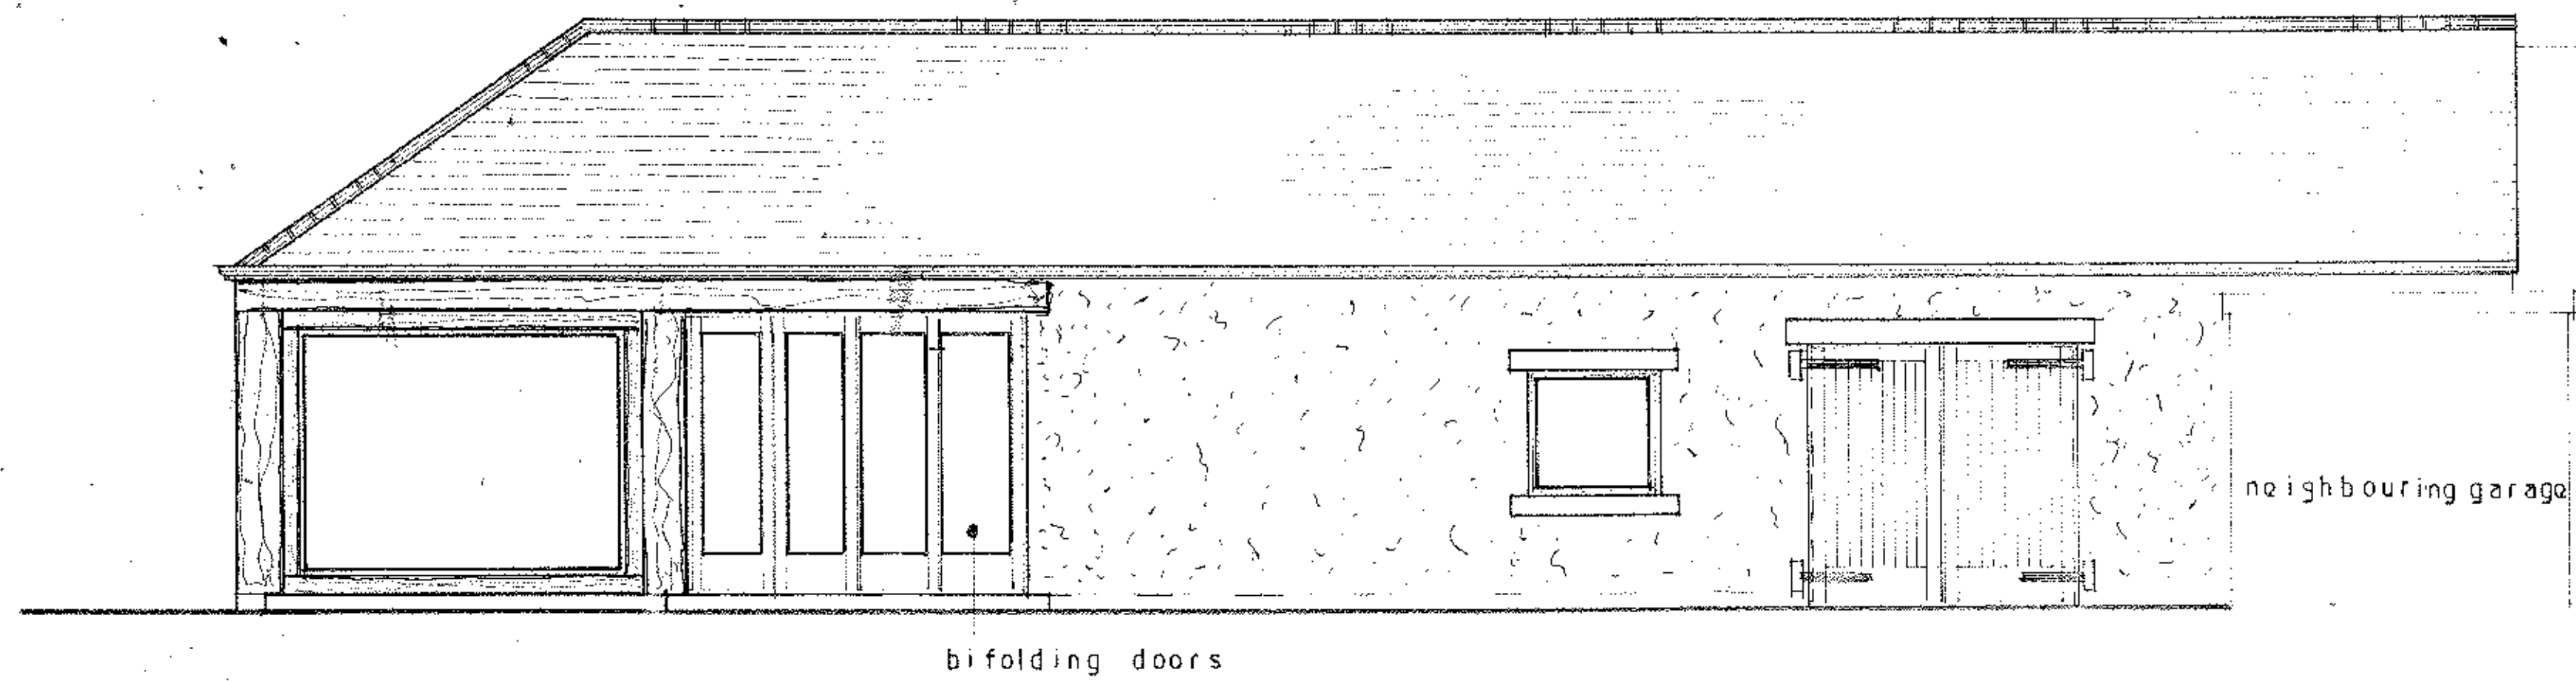

320121102P

S.J. Binlock Limited
Building Surveyors

Drawing no 5009

Scale 1:500

Proposed Elevations

Proposed
Partial Conversion
Of Stable Block
Into a Dwelling
At
Groomes Farm
Gisburn