

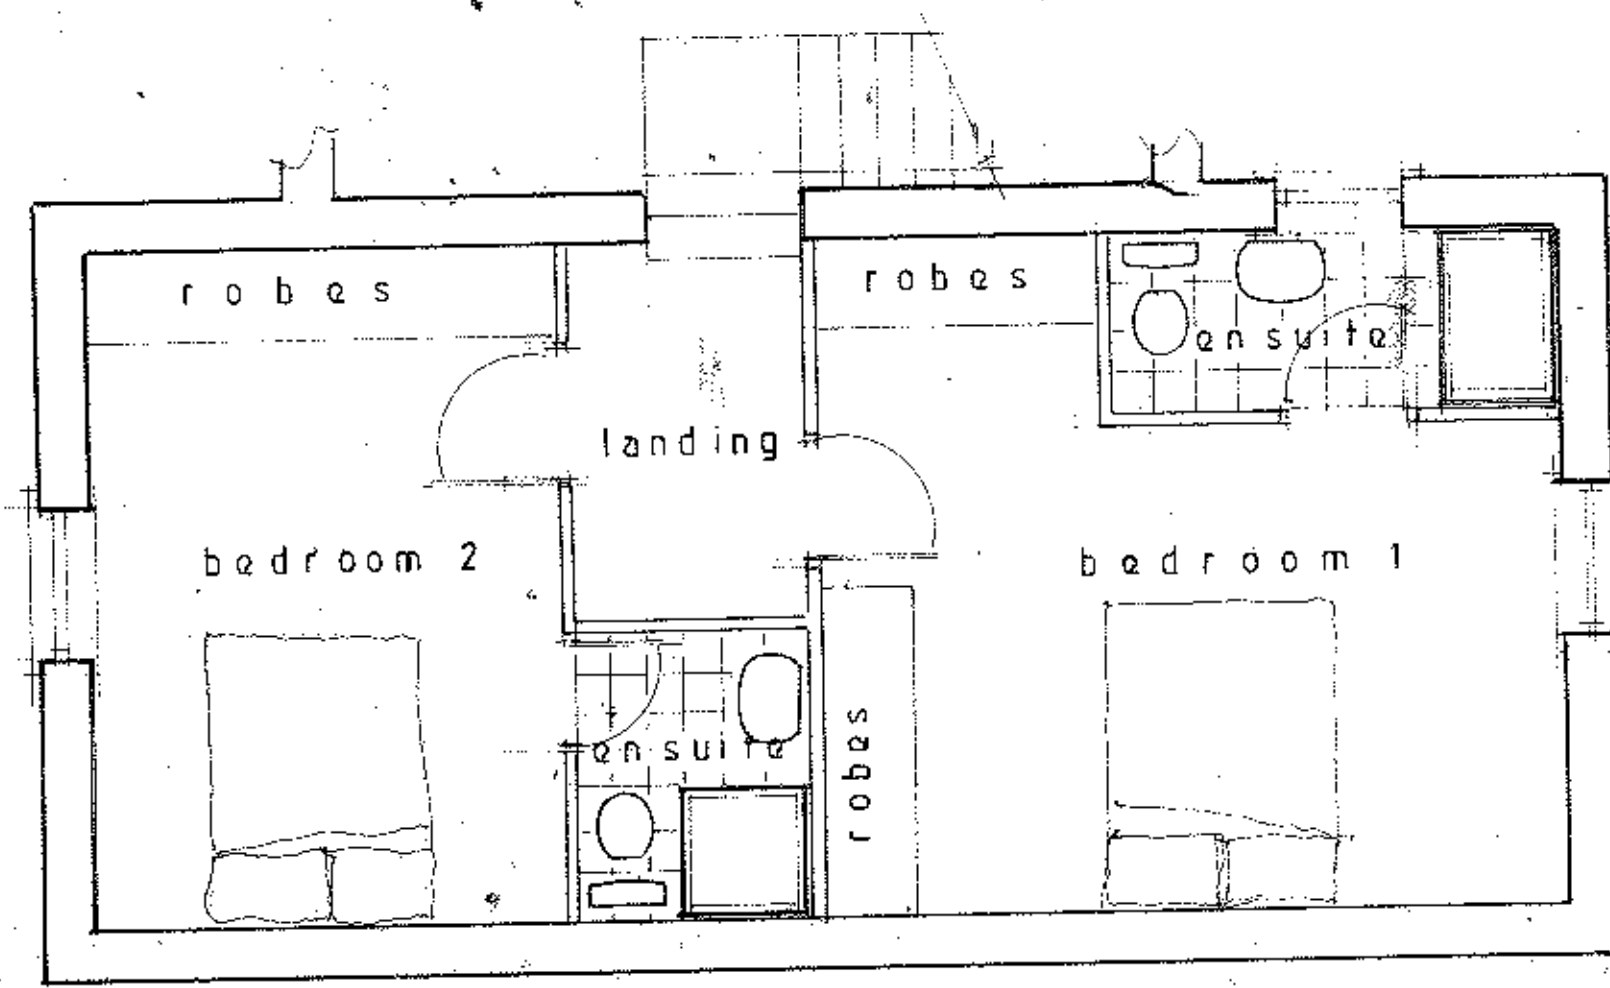


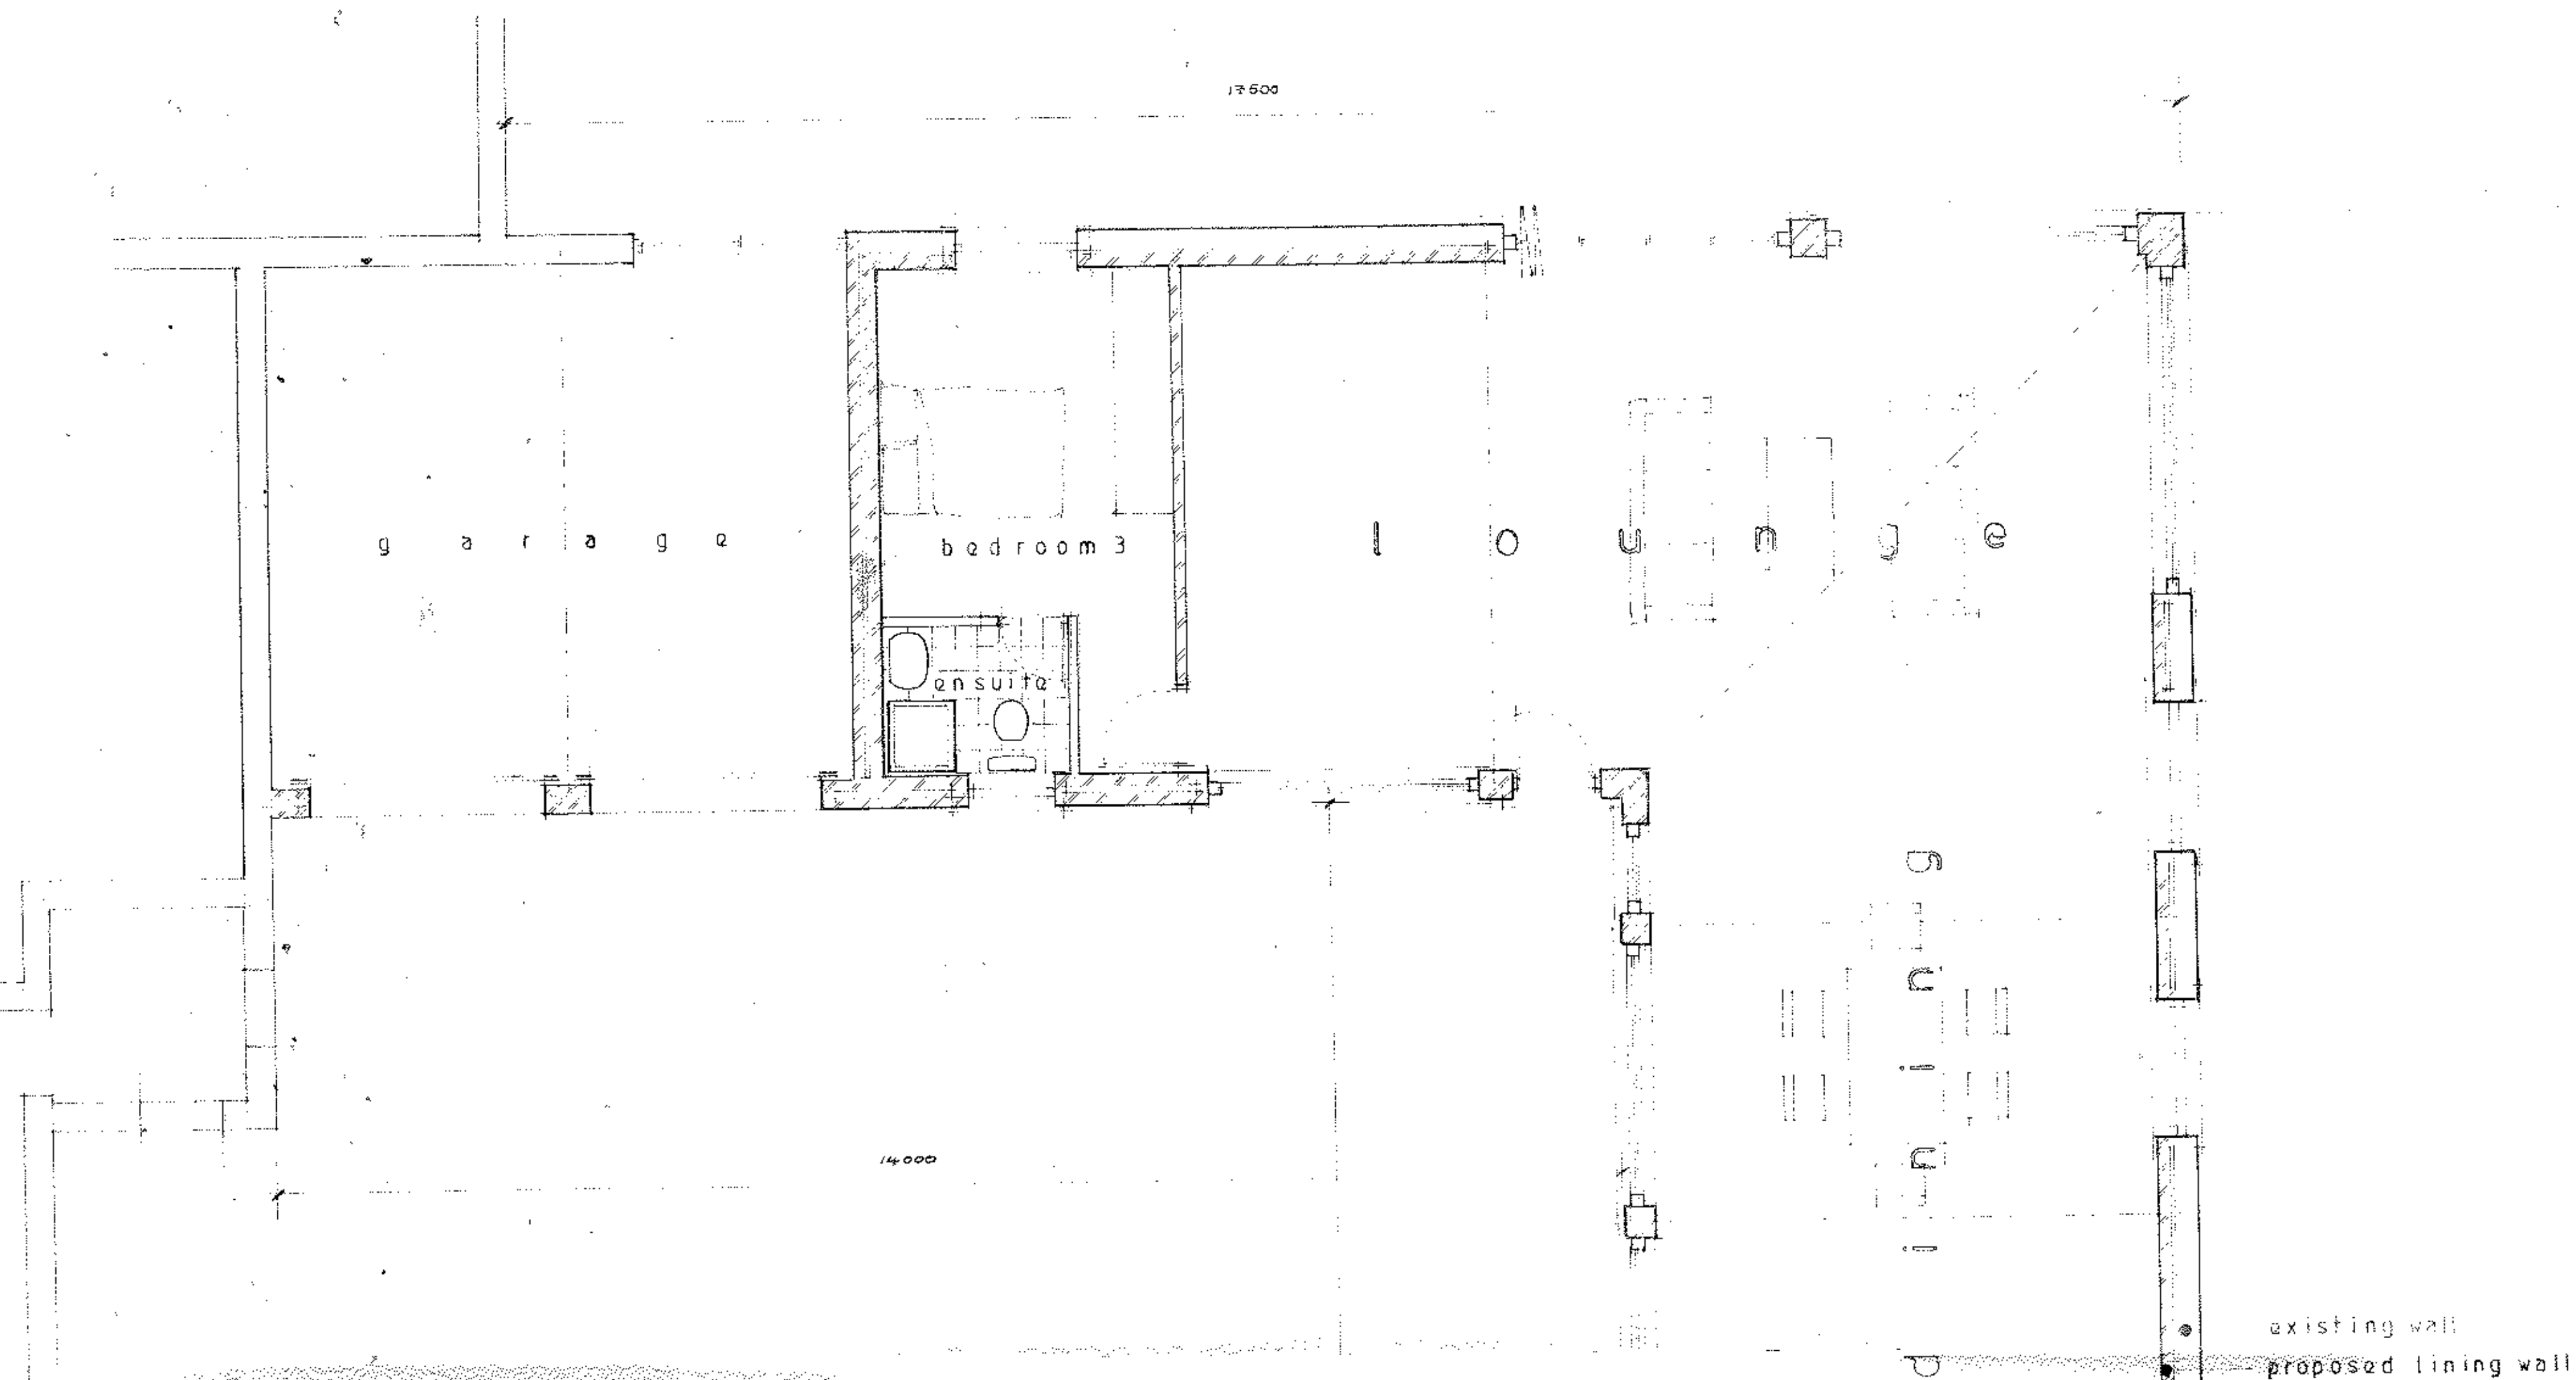

first floor

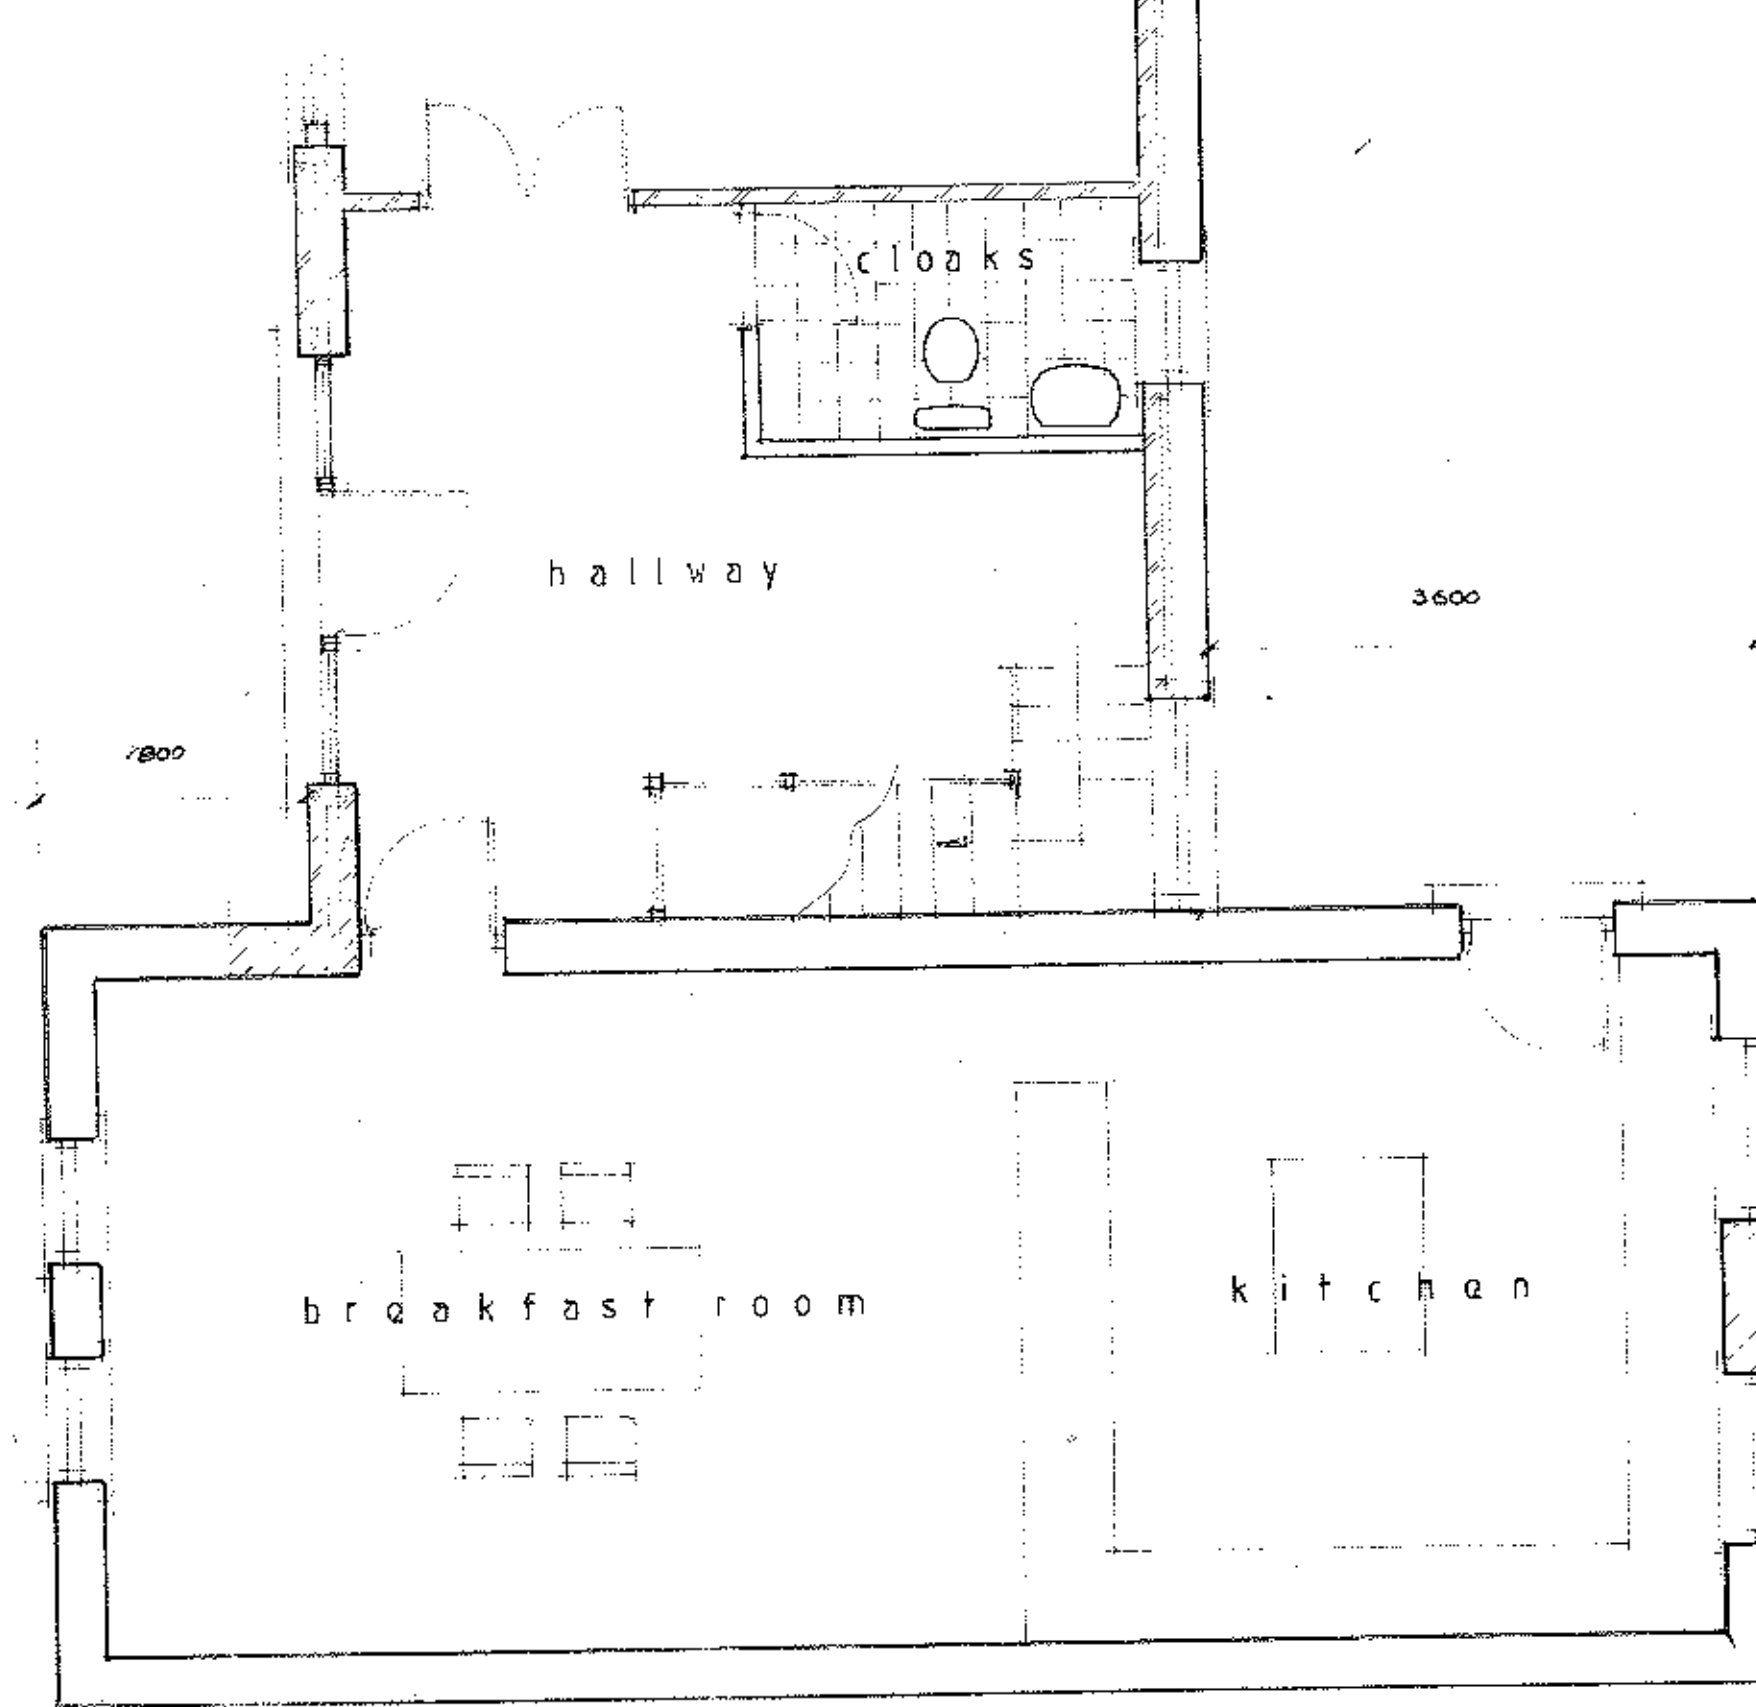

ground floor

320121102P

|   |
|---|
| SJ Bialecki Limited<br>Building Surveyors                                                             |
| Drawing no 5007                                                                                       |
| Scale 1:50                                                                                            |
| Proposed<br>Floor Layouts                                                                             |
| Proposed<br>Partial Conversion<br>Of Stable Block<br>Into a Dwelling<br>At<br>Groomes Farm<br>Gisburn |