



RIBBLE VALLEY
BOROUGH COUNCIL

22 NOV 2012

For office use only

Application No

320121103P

Date received

Fee paid £

Receipt No:

Council Offices, Church Walk, Clitheroe, Lancashire. BB7 2RA Tel: 01200 425111 www.ribblevalley.gov.uk

Application for Planning Permission. Town and Country Planning Act 1990

You can complete and submit this form electronically via the Planning Portal by visiting www.planningportal.gov.uk/apply

Publication of applications on planning authority websites

Please note that the information provided on this application form and in supporting documents may be published on the Authority's website. If you require any further clarification, please contact the Authority's planning department.

Please complete using block capitals and black ink

It is important that you read the accompanying guidance notes as incorrect completion will delay the processing of your application

1. Applicant Name and Address

Title: MR. First name: LINO

Last name: DELA PESCA.

Company (optional): TIGGIS

Unit: House number: 38-42 House suffix:

House name:

Address 1:

Address 2: GUILDHALL ST.

Address 3:

Town: PRESTON.

County: LANCS

Country: UK.

Postcode: PR1 3NH.

2. Agent Name and Address

Title: MR. First name: JANSEN

Last name: KOS.

Company (optional): FLETCHER SMITH ARCHITECTS

Unit: 11 House number: House suffix:

House name:

Address 1: RIVERSWAY BUSINESS

Address 2: VILLAGE,

Address 3: NAVIGATION WAY

Town: PRESTON.

County: LANCASHIRE

Country: UK.

Postcode: PR2 2YP.

3. Description of the Proposal

Please describe the proposed development, including any change of use:

PROPOSED EXTENSION TO EXISTING RESTAURANT.

Has the building, work or change of use already started?

☐ Yes

☒ No

If Yes, please state the date when building, work or use were started (DD/MM/YYYY):

(date must be pre-application submission)

Has the building, work or change of use been completed?

☐ Yes

☒ No

If Yes, please state the date when the building, work or change of use was completed: (DD/MM/YYYY):

(date must be pre-application submission)

4. Site Address Details

Please provide the full postal address of the application site

Unit: House number: House suffix:

House name: TIGGIS

Address 1: LONGWIGHT RD. (A59)

Address 2: CLAYTON LE DALE

Address 3:

Town: BLACKBURN

County: LANCASHIRE

Postcode (optional): BB1 9EX

Description of location or a grid reference (must be completed if postcode is not known):

Easting: Northing:

Description:

5. Pre-application Advice

Has assistance or prior advice been sought from the local authority about this application? ☐ Yes ☒ No

If Yes, please complete the following information about the advice you were given. (This will help the authority to deal with this application more efficiently).

Please tick if the full contact details are not known, and then complete as much as possible: ☐

Officer name:

Reference:

Date (DD/MM/YYYY): (must be pre-application submission)

Details of pre-application advice received?

6. Pedestrian and Vehicle Access, Roads and Rights of Way

Is a new or altered vehicle access proposed to or from the public highway? ☐ Yes ☒ No

Is a new or altered pedestrian access proposed to or from the public highway? ☐ Yes ☒ No

Are there any new public roads to be provided within the site? ☐ Yes ☒ No

Are there any new public rights of way to be provided within or adjacent to the site? ☐ Yes ☒ No

Do the proposals require any diversions /extinguishments and/or creation of rights of way? ☐ Yes ☒ No

If you answered Yes to any of the above questions, please show details on your plans/drawings and state the reference of the plan (s)/drawings(s)

7. Waste Storage and Collection

Do the plans incorporate areas to store and aid the collection of waste? ☐ Yes ☒ No

If Yes, please provide details:

Have arrangements been made for the separate storage and collection of recyclable waste? ☐ Yes ☒ No

If Yes, please provide details:

8. Authority Employee / Member

With respect to the Authority, I am: (a) a member of staff
(b) an elected member
(c) related to a member of staff
(d) related to an elected member

Do any of these statements apply to you? ☐ Yes ☒ No

If Yes, please provide details of the name, relationship and role

9. Materials

If applicable, please state what materials are to be used externally. Include type, colour and name for each material:

	Existing (where applicable)	Proposed	Not applicable	Don't Know
Walls	BRICKWORK / RENDER.	RENDER.	☐	☐
Roof	ROOF TILES		☐	☐
Windows	UPVC / TIMBER. GREY.	UPVC FOLDING SLIDING - GREY.	☐	☐
Doors	AS ABOVE.	AS ABOVE	☐	☐
Boundary treatments (e.g. fences, walls)	TIMBER FENCE	AS EXISTING.	☐	☐
Vehicle access and hard-standing	TARMAC.	AS EXISTING.	☐	☐
Lighting	5/5 UNITS.	5/5 UNITS.	☐	☐
Others (please specify)			☐	☐

Are you supplying additional information on submitted plan(s)/drawing(s)/design and access statement?

☒ Yes

☐ No

If Yes, please state references for the plan(s)/drawing(s)/design and access statement:

SEE COVERING LETTER FOR DETAILS.

10. Vehicle Parking

Please provide information on the existing and proposed number of on-site parking spaces:

Type of Vehicle	Total Existing	Total proposed (including spaces retained)	Difference in spaces
Cars	61	61	0
Light goods vehicles/ public carrier vehicles			
Motorcycles			
Disability spaces			
Cycle spaces			
Other (e.g. Bus)			
Other (e.g. Bus)			

11. Foul Sewage

Please state how foul sewage is to be disposed of:

- ☐ Mains sewer ☐ Cess pit
☒ Septic tank ☐ Other
☐ Package treatment plant

Are you proposing to connect to the existing drainage system? ☐ Yes ☒ No

If Yes, please include the details of the existing system on the application drawings and state references for the plan(s)/drawing(s):

12. Assessment of Flood Risk

Is the site within an area at risk of flooding? (Refer to the Environment Agency's Flood Map showing flood zones 2 and 3 and consult Environment Agency standing advice and your local planning authority requirements for information as necessary.)

☐ Yes ☒ No

If Yes, you will need to submit a Flood Risk Assessment to consider the risk to the proposed site

Is your proposal within 20 metres of a watercourse (e.g. river, stream or beck)? ☐ Yes ☒ No

Will the proposal increase the flood risk elsewhere? ☐ Yes ☒ No

How will surface water be disposed of?

- ☐ Sustainable drainage system ☒ Existing watercourse
☐ Soakaway ☐ Pond/lake
☐ Main sewer

13. Biodiversity and Geological Conservation

To assist in answering the following questions refer to the guidance notes for further information on when there is a reasonable likelihood that any important biodiversity or geological conservation features may be present or nearby and whether they are likely to be affected by your proposals

Having referred to the guidance notes, is there a reasonable likelihood of the following being affected adversely or conserved and enhanced within the application site, or on land adjacent to or near the application site?

a) Protected and priority species:

- ☐ Yes, on the development site
☐ Yes, on land adjacent to or near the proposed development
☒ No

b) Designated sites, important habitats or other biodiversity features:

- ☐ Yes, on the development site
☐ Yes, on land adjacent to or near the proposed development
☒ No

c) Features of geological conservation importance:

- ☐ Yes, on the development site
☐ Yes, on land adjacent to or near the proposed development
☒ No

14. Existing Use

Please describe the current use of the site:

RESTAURANT

Is the site currently vacant? ☐ Yes ☒ No

If Yes, please describe the last use of the site:

When did this use end (if known)?
DD/MM/YYYY

(date where known may be approximate)

Does the proposal involve any of the following?
If yes, you will need to submit an appropriate contamination assessment with your application

Land which is known to be contaminated? ☐ Yes ☒ No

Land where contamination is suspected for all or part of the site? ☐ Yes ☒ No

A proposed use that would be particularly vulnerable to the presence of contamination? ☐ Yes ☒ No

15. Trees and Hedges

Are there trees or hedges on the proposed development site? ☐ Yes ☒ No

And/or: Are there trees or hedges on land adjacent to the proposed development site that could influence the development or might be important as part of the local landscape character? ☐ Yes ☒ No

If Yes to either or both of the above, you may need to provide a full Tree Survey, at the discretion of your local planning authority. If a Tree Survey is required, this and the accompanying plan should be submitted alongside your application. Your local planning authority should make clear on its website what the survey should contain, in accordance with the current 'BS5837: Trees in relation to construction - Recommendations'.

16. Trade Effluent

Does the proposal involve the need to dispose of trade effluents or waste? ☐ Yes ☒ No

If Yes, please describe the nature, volume and means of disposal of trade effluents or waste

17. Residential Units (Including Conversion)

Does your proposal include the gain, loss or change of use of residential units?
If Yes, please complete details of the changes in the tables below:

☐ Yes☒ No

Proposed Housing							Existing Housing								
Market Housing	Not known	Number of Bedrooms					Total	Market Housing	Not known	Number of Bedrooms					Total
		1	2	3	4+	Unknown				1	2	3	4+	Unknown	
Houses	☐							Houses	☐						
Flats and maisonettes	☐							Flats and maisonettes	☐						
Live-work units	☐							Live-work units	☐						
Cluster flats	☐							Cluster flats	☐						
Sheltered housing	☐							Sheltered housing	☐						
Bedsit/studios	☐							Bedsit/studios	☐						
Unknown type	☐							Unknown type	☐						
Totals (a + b + c + d + e + f + g) =							Totals (a + b + c + d + e + f + g) =								

Social Rented							Social Rented								
	Not known	Number of Bedrooms					Total		Not known	Number of Bedrooms					Total
		1	2	3	4+	Unknown				1	2	3	4+	Unknown	
Houses	☐							Houses	☐						
Flats and maisonettes	☐							Flats and maisonettes	☐						
Live-work units	☐							Live-work units	☐						
Cluster flats	☐							Cluster flats	☐						
Sheltered housing	☐							Sheltered housing	☐						
Bedsit/studios	☐							Bedsit/studios	☐						
Unknown type	☐							Unknown type	☐						
Totals (a + b + c + d + e + f + g) =							Totals (a + b + c + d + e + f + g) =								

Intermediate							Intermediate								
	Not known	Number of Bedrooms					Total		Not known	Number of Bedrooms					Total
		1	2	3	4+	Unknown				1	2	3	4+	Unknown	
Houses	☐							Houses	☐						
Flats and maisonettes	☐							Flats and maisonettes	☐						
Live-work units	☐							Live-work units	☐						
Cluster flats	☐							Cluster flats	☐						
Sheltered housing	☐							Sheltered housing	☐						
Bedsit/studios	☐							Bedsit/studios	☐						
Unknown type	☐							Unknown type	☐						
Totals (a + b + c + d + e + f + g) =							Totals (a + b + c + d + e + f + g) =								

Key worker							Key worker								
	Not known	Number of Bedrooms					Total		Not known	Number of Bedrooms					Total
		1	2	3	4+	Unknown				1	2	3	4+	Unknown	
Houses	☐							Houses	☐						
Flats and maisonettes	☐							Flats and maisonettes	☐						
Live-work units	☐							Live-work units	☐						
Cluster flats	☐							Cluster flats	☐						
Sheltered housing	☐							Sheltered housing	☐						
Bedsit/studios	☐							Bedsit/studios	☐						
Unknown type	☐							Unknown type	☐						
Totals (a + b + c + d + e + f + g) =							Totals (a + b + c + d + e + f + g) =								

Total proposed residential units (A + B + C + D) =	
Total existing residential units (E + F + G + H) =	

TOTAL NET GAIN or LOSS of RESIDENTIAL UNITS (Proposed Housing Grand Total - Existing Housing Grand Total):

18. All Types of Development: Non-residential Floorspace

Does your proposal involve the loss, gain or change of use of non-residential floorspace? ☒ Yes ☐ No

If you have answered Yes to the question above please add details in the following table:

Use class/type of use	Not applicable	Existing gross internal floorspace (square metres)	Gross internal floorspace to be lost by change of use or demolition (square metres)	Total gross internal floorspace proposed (including change of use)(square metres)	Net additional gross internal floorspace following development (square metres)
A1 Shops	☐				
Net tradable area:	☐				
A2 Financial and professional services	☐				
A3 Restaurants and cafes	☐	534.4	0	607.2	72.8
A4 Drinking establishments	☐				
A5 Hot food takeaways	☐				
B1 (a) Office (other than A2)	☐				
B1 (b) Research and development	☐				
B1 (c) Light Industrial	☐				
B2 General industrial	☐				
B8 Storage or distribution	☐				
C1 Hotels and halls of residence	☐				
C2 Residential institutions	☐				
D1 Non-residential institutions	☐				
D2 Assembly and leisure	☐				
OTHER	☐				
Please Specify	☐				
Total		534.4	0	607.2	72.8

In addition, for hotels, residential institutions and hostels, please additionally indicate the loss or gain of rooms

Use class	Type of use	Not applicable	Existing rooms to be lost by change of use or demolition	Total rooms proposed (including changes of use)	Net additional rooms
C1	Hotels	☒			
C2	Residential Institutions	☒			
OTHER		☒			
Please Specify		☐			

19. Employment

Please complete the following information regarding employees:

	Full-time	Part-time	Total full-time equivalent
Existing employees	15	10	15
Proposed employees	15	10	15

20. Hours of Opening

Please state the hours of opening for each non-residential use proposed:

Use	Monday to Friday	Saturday	Sunday and Bank Holidays	Not known
A3	07:00 - 01:00	08:00 - 01:00	08:00 - 01:00	

21. Site Area

Please state the site area in hectares (ha) 0.285

22. Industrial or Commercial Processes and Machinery

Please describe the activities and processes which would be carried out on the site and the end products including plant, ventilation or air conditioning. Please include the type of machinery which may be installed on site:

Is the proposal a waste management development? ☐ Yes ☒ No

If the answer is Yes, please complete the following table:

	Not applicable	The total capacity of the void in cubic metres, including engineering surcharge and making no allowance for cover or restoration material (or tonnes if solid waste or litres if liquid waste)	Maximum annual operational throughput in tonnes (or litres if liquid waste)
Inert landfill	☐		
Non-hazardous landfill	☐		
Hazardous landfill	☐		
Energy from waste incineration	☐		
Other incineration	☐		
Landfill gas generation plant	☐		
Pyrolysis/gasification	☐		
Metal recycling site	☐		
Transfer stations	☐		
Material recovery/recycling facilities (MRFs)	☐		
Household civic amenity sites	☐		
Open windrow composting	☐		
In-vessel composting	☐		
Anaerobic digestion	☐		
Any combined mechanical, biological and/or thermal treatment (MBT)	☐		
Sewage treatment works	☐		
Other treatment	☐		
Recycling facilities construction, demolition and excavation waste	☐		
Storage of waste	☐		
Other waste management	☐		
Other developments	☐		

Please provide the maximum annual operational throughput of the following waste streams:

Municipal	
Construction, demolition and excavation	
Commercial and industrial	
Hazardous	

If this is a landfill application you will need to provide further information before your application can be determined. Your waste planning authority should make clear what information it requires on its website.

23. Hazardous Substances

Does the proposal involve the use or storage of any of the following materials in the quantities stated below? ☐ Yes ☒ No ☐ Not applicable

If Yes, please provide the amount of each substance that is involved:

Acrylonitrile (tonnes)		Ethylene oxide (tonnes)		Phosgene (tonnes)	
Ammonia (tonnes)		Hydrogen cyanide (tonnes)		Sulphur dioxide (tonnes)	
Bromine (tonnes)		Liquid oxygen (tonnes)		Flour (tonnes)	
Chlorine (tonnes)		Liquid petroleum gas (tonnes)		Refined white sugar (tonnes)	
Other:		Other:			
Amount (tonnes):		Amount (tonnes):			

24. Ownership Certificates

One Certificate A, B, C, or D, must be completed, together with the Agricultural Holdings Certificate with this application form

CERTIFICATE OF OWNERSHIP - CERTIFICATE A

Town and Country Planning (Development Management Procedure) (England) Order 2010 Certificate under Article 12

I certify/ The applicant certifies that on the day 21 days before the date of this application nobody except myself/ the applicant was the owner (owner is a person with a freehold interest or leasehold interest with at least 7 years left to run) of any part of the land or building to which the application relates.

Signed - Applicant:

Or signed - Agent:

Date (DD/MM/YYYY):

CERTIFICATE OF OWNERSHIP - CERTIFICATE B

Town and Country Planning (Development Management Procedure) (England) Order 2010 Certificate under Article 12

I certify/ The applicant certifies that I have/ the applicant has given the requisite notice to everyone else (as listed below) who, on the day 21 days before the date of this application, was the owner (owner is a person with a freehold interest or leasehold interest with at least 7 years left to run) of any part of the land or building to which this application relates.

Name of Owner	Address	Date Notice Served
JOHN HILTON.		01/10/12

Signed - Applicant:

Or signed - Agent:

Date (DD/MM/YYYY):



CERTIFICATE OF OWNERSHIP - CERTIFICATE C

Town and Country Planning (Development Management Procedure) (England) Order 2010 Certificate under Article 12

I certify/ The applicant certifies that:

- Neither Certificate A or B can be issued for this application
- All reasonable steps have been taken to find out the names and addresses of the other owners (owner is a person with a freehold interest or leasehold interest with at least 7 years left to run) of the land or building, or of a part of it, but I have/ the applicant has been unable to do so

The steps taken were:

Name of Owner	Address	Date Notice Served

Notice of the application has been published in the following newspaper (circulating in the area where the land is situated):

On the following date (which must not be earlier than 21 days before the date of the application):

Signed - Applicant:

Or signed - Agent:

Date (DD/MM/YYYY):

24. Ownership Certificates (continued)

CERTIFICATE OF OWNERSHIP - CERTIFICATE D

Town and Country Planning (Development Management Procedure) (England) Order 2010 Certificate under Article 12

I certify/ The applicant certifies that:

- Certificate A cannot be issued for this application
- All reasonable steps have been taken to find out the names and addresses of everyone else who, on the day 21 days before the date of this application, was the owner (owner is a person with a freehold interest or leasehold interest with at least 7 years left to run) of any part of the land to which this application relates, but I have/ the applicant has been unable to do so

The steps taken were:

--

Notice of the application has been published in the following newspaper (circulating in the area where the land is situated):

earlier than 21 days before the date of this application

--	--

Signed - Applicant:

Or signed - Agent:

Date (DD/MM/YYYY):

--	--	--

25. Agricultural Land Declaration

AGRICULTURAL LAND DECLARATION

Town and Country Planning (Development Management Procedure) (England) Order 2010 Certificate under Article 12


Agricultural Land Declaration - You Must Complete Either A or B

(A) None of the land to which the application relates is, or is part of, an agricultural holding

Signed - Applicant:

Or signed - Agent:

Date (DD/MM/YYYY):

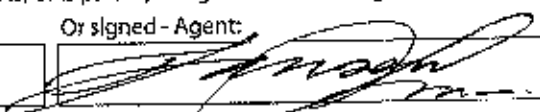		01/10/12
--	---	----------

(B) I have/ The applicant has given the requisite notice to every person other than myself/ the applicant who, on the day 21 days before the date of this application, was a tenant of an agricultural holding on all or part of the land to which this application relates, as listed below:

Name of Tenant	Address	Date Notice Served

Signed - Applicant:

Or signed - Agent:

Date (DD/MM/YYYY):

--	--	--

26. Planning Application Requirements - Checklist

Please read the following checklist to make sure you have sent all the information in support of your proposal. Failure to submit all information required will result in your application being deemed invalid. It will not be considered valid until all information required by the Local Planning Authority has been submitted

The original and 3 copies of a completed and dated application form:



The correct fee:



The original and 3 copies of the plan which identifies the land to which the application relates drawn to an identified scale and showing the direction of North:



The original and 3 copies of a design and access statement, if required (see help text and guidance notes for details):



The original and 3 copies of other plans and drawings or information necessary to describe the subject of the application:



The original and 3 copies of the completed, dated Ownership Certificate (A, B, C, or D - as applicable):



The original and 3 copies of the completed, dated Article 12 Certificate (Agricultural Holdings):



27. Declaration

I/we hereby apply for planning permission/consent as described in this form and the accompanying plans/drawings and additional information.

Signed - Applicant:

Or signed - Agent:

Date (DD/MM/YYYY):

01/10/12

(date cannot be pre-application)

28. Applicant Contact Details

Telephone numbers

Country code:

National number:

Extension number:

Country code:

Mobile number (optional):

Country code:

Fax number (optional):

Email address (optional):

29. Agent Contact Details

Telephone numbers

Country code:

National number:

Extension number:

Country code:

Mobile number (optional):

Country code:

Fax number (optional):

Email address (optional):

JANSEN+@FLETCHERSMITH.NET

30. Site Visit

Can the site be seen from a public road, public footpath, bridleway or other public land?

☒ Yes☐ No

If the planning authority needs to make an appointment to carry out a site visit, whom should they contact? (Please select only one)


☐ Agent☒ Applicant☐ Other (if different from the agent/applicant's details)

If Other has been selected, please provide:

Contact name:

Telephone number:

Email address:

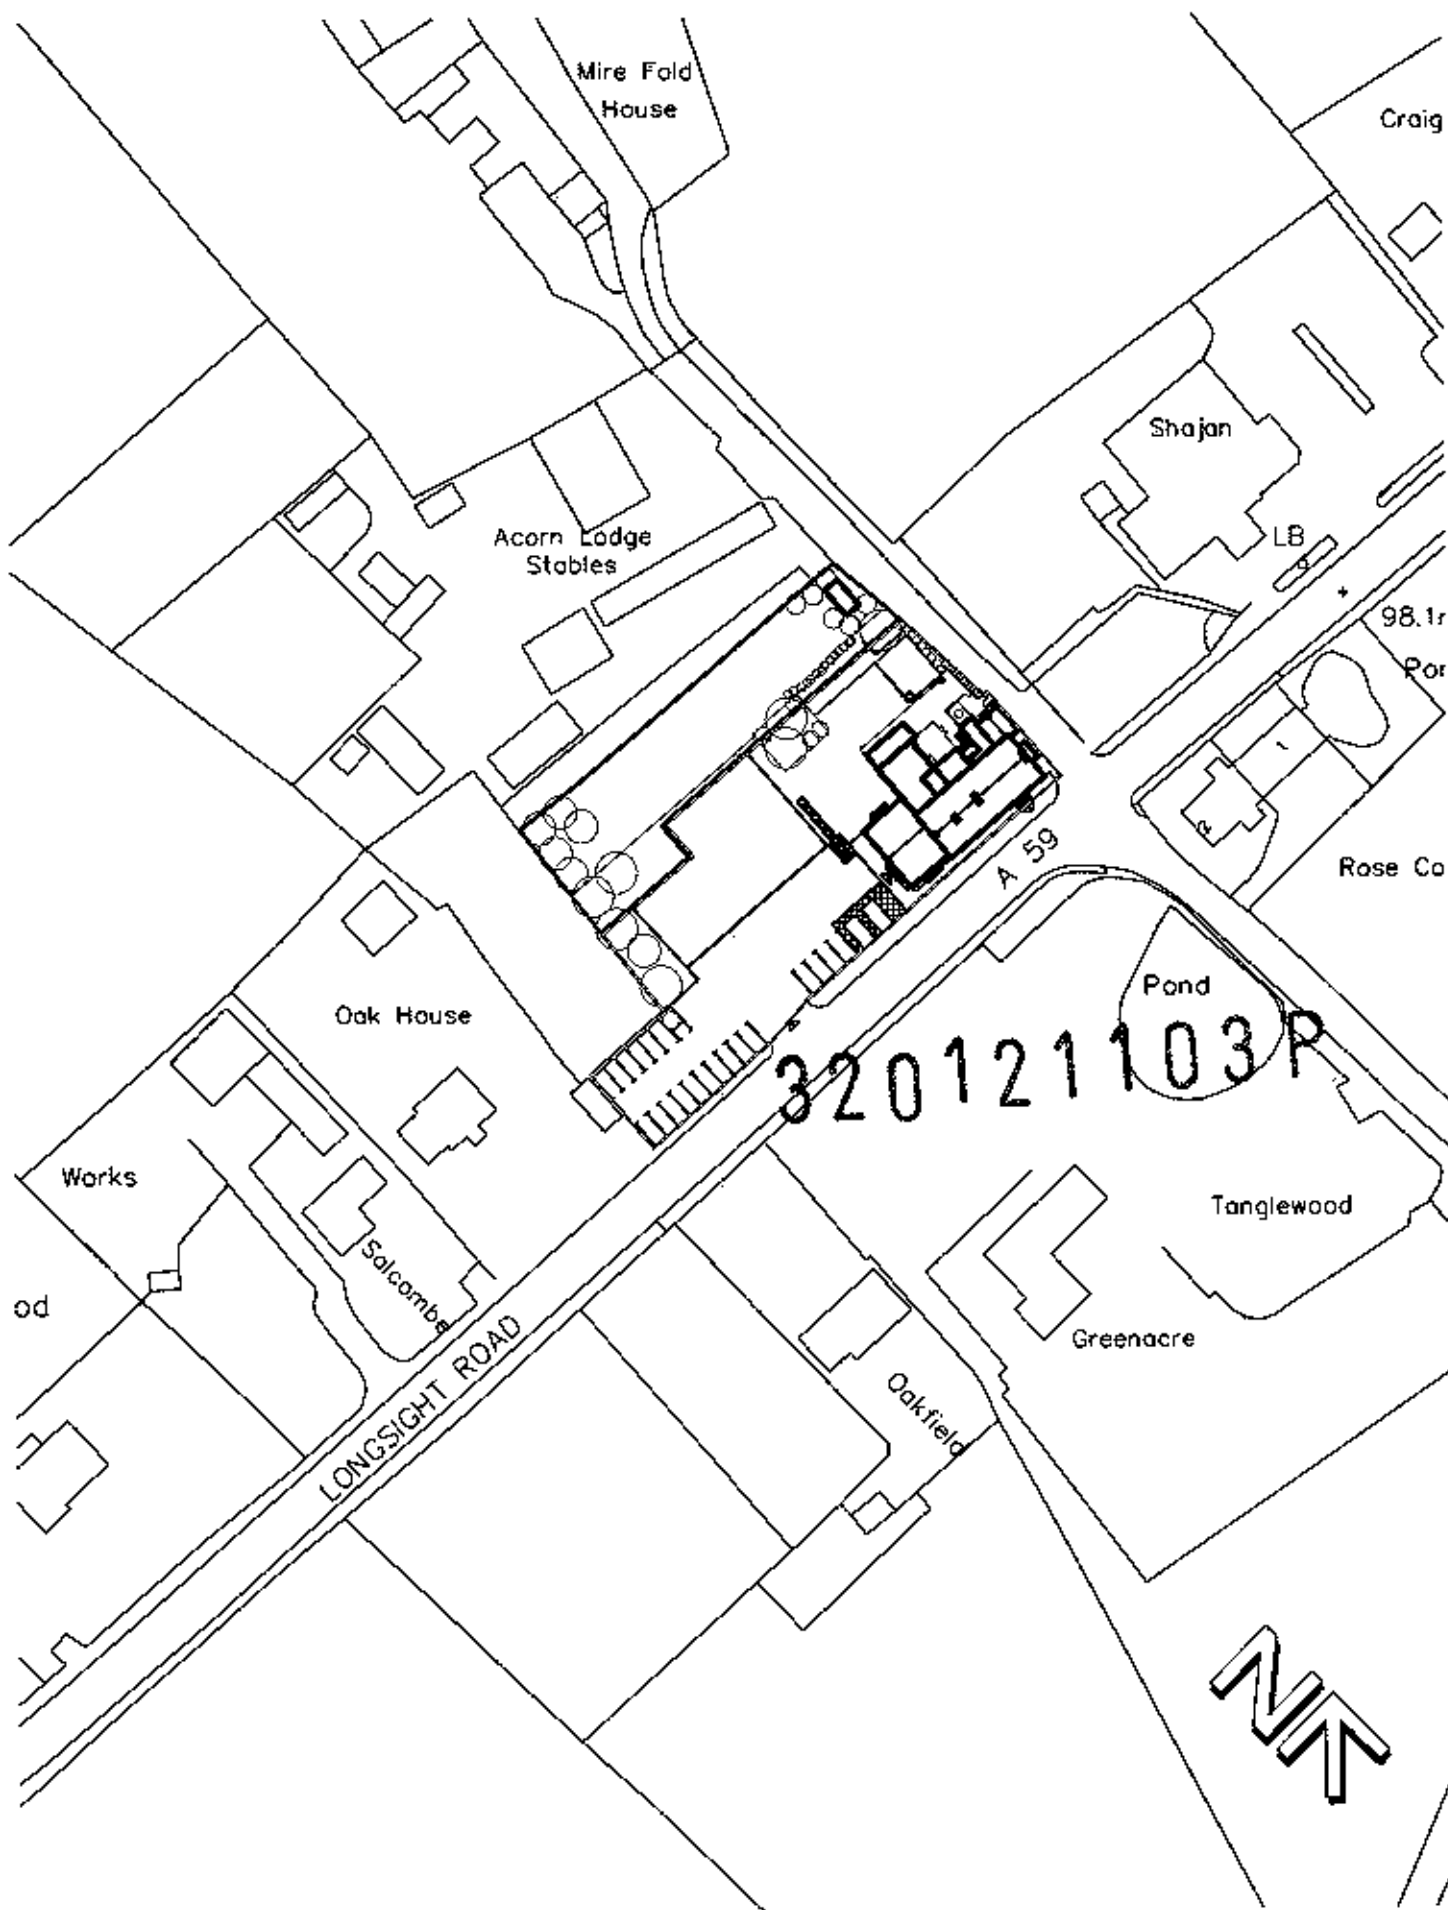

GENERAL NOTES
 1. THIS DRAWING IS SUBJECT TO COMMENT AND IS NOT TO BE REPRODUCED IN PART OR IN WHOLE WITHOUT APPROVAL
 2. DO NOT SCALE THIS DRAWING



CLIENT
 Lino Della Pesca
 PROJECT
 Tiggis Bar & Restaurant
 Longsight Road, Clayton-Le-Dale
 TITLE
 Location Plan

SCALE
 1:1250 @ A4
 DATE
 Nov 2012
 DRAWN BY
 JK
 PROJECT NUMBER
 3241/00

11 Riverside Business Village, Navigation Way, Preston, PR2 2NP
 01772 729024 01772 725487 info@fletcher-smith.co.uk

320121103 P

Proposed extension at;

**Tiggis Restaurant
Longsight Road
Clayton-Le-Dale
Blackburn
BB1 9EX**

Design & Access Statement

Site:

The proposal concerns a site located off Longsight Lane, Clayton-Le-Dale (A59) currently used as an Italian restaurant. The dwelling and its curtilage are ideally situated for a restaurant, directly off the A59, allowing road users to easily find and access the site (see below)



The application building comprises of a detached restaurant with vehicle access approaching from the South West of the site. The restaurant has generous gardens to the rear with additional land owned by the applicant's landlord, as indicated in the location plan via the red and blue edge.

Process:

The siting of the proposed extension has been considered with regards to the existing internal plan, orientation and how customers will be both, approaching the site and parking alongside the South Western side of the restaurant.

Elevational treatment and materials proposed have been considered with regards to the existing building and the local context.

Use:

Currently, the restaurant suffers from a lack of space for evening diners and additional space to hold private functions. The proposed extension will provide the required additional space to host private functions whenever required with additional 'over spill' dining space on busy nights.

320121103 P

Layout:


External dimensions of the extension are 9.3x8.3m in total with a height of 3.3m max.

The proposed floor space has been calculated to make sure there is enough square footage to resolve the issue of lack of dining space and to provide a suitable sized room for additional functions.

Scale:

To keep the extension in scale with the existing building, we have worked to the existing walls positions and created an 'infill' to provide a space that also works with the existing internal layout (see below)

The proposed extension to Tiggis results in a total square meter increase of 72.8m. The existing building totals 534.4m², including the new extension the total amounts to 607.2m².

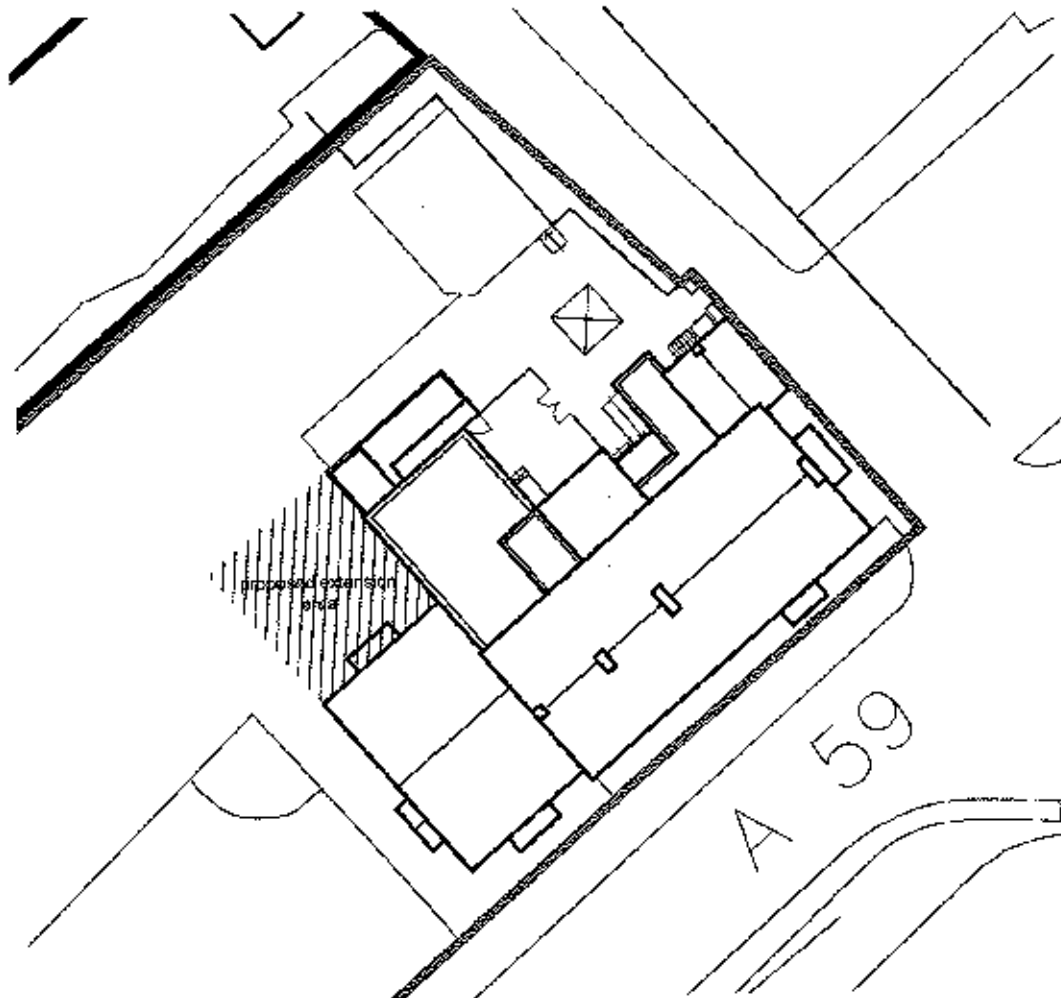

Landscaping:

A reflection pool with a feature waterfall has been incorporated into the landscaping proposal to provide a visual barrier between the proposed extension and the existing carpark area.



Hard landscaping has been provided in the form of non slip tiling to external areas around the extension to provide additional space for outside dining during the warmer months of the year.

Appearance:

A more contemporary approach has been taken in terms of appearance to provide a visual difference between both the existing and proposed. Finishing the extension with contemporary elevations is to draw the users of the A59 into the site by having an attractive external appearance, wrapped with contemporary materials.

Customers both approach and park alongside the South Western elevation upon entering the site/restaurant, therefore it is imperative that the elevational treatment is visually attractive and draws the customers within.

The amount of glass shown will again act as a visual reference once internally/externally lit during the evening hours. However during the Summer months, the glazing will fully open and fold back to open the restaurant to the elements. This creates a desirable inside/outside dining space that isn't available within local restaurants in the vicinity, and will promote the restaurants own identity.

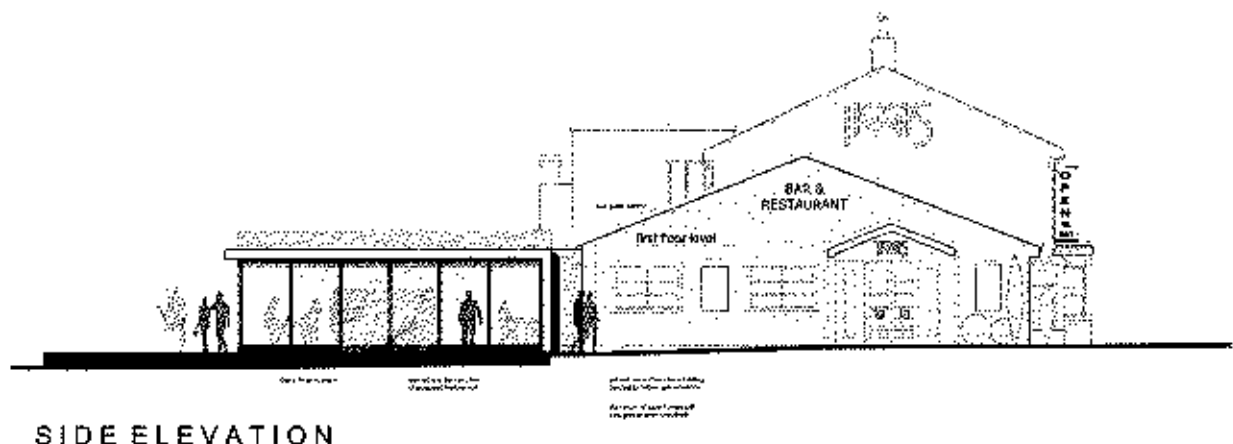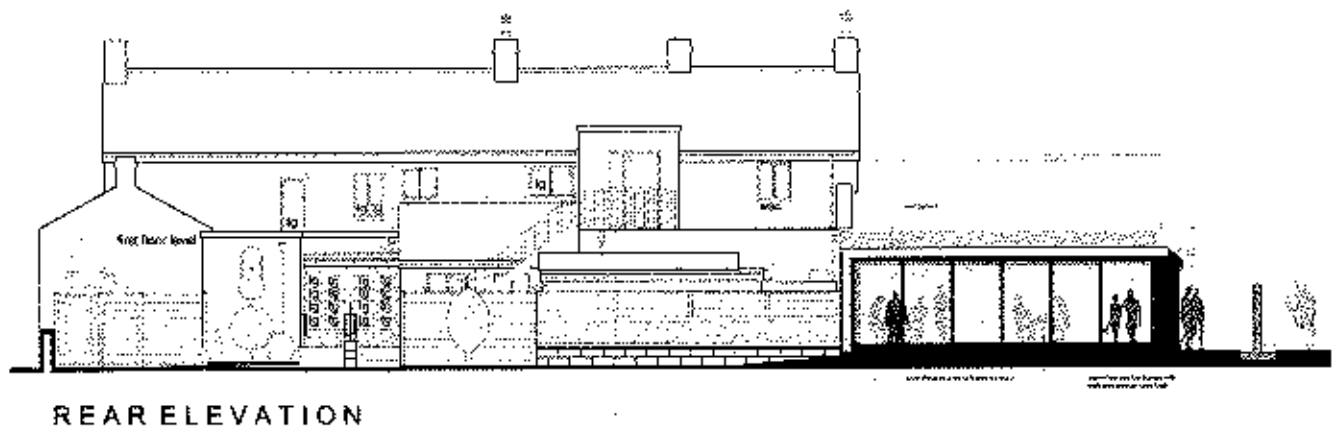

320121103 P

Access:

Access to the restaurant will remain as existing as it currently provides adequate time for users to slow down and enter the site carefully without causing any unnecessary slowing down of traffic along the A59. The current entrance was approved by Ribble Valley Borough Council in the application 3/2011/0918.

The car parking has been enlarged within a previous application and currently provides adequate parking for both staff and diners.

Conclusion:

The design of the extension is fully compliant with the design guide and Ribble Valley Borough Council's current Planning Policies, the extension does impact significantly or unreasonably on the existing building and has been designed to respect the existing elevations and ensure there is no loss of amenity to adjacent properties (61 spaces total)