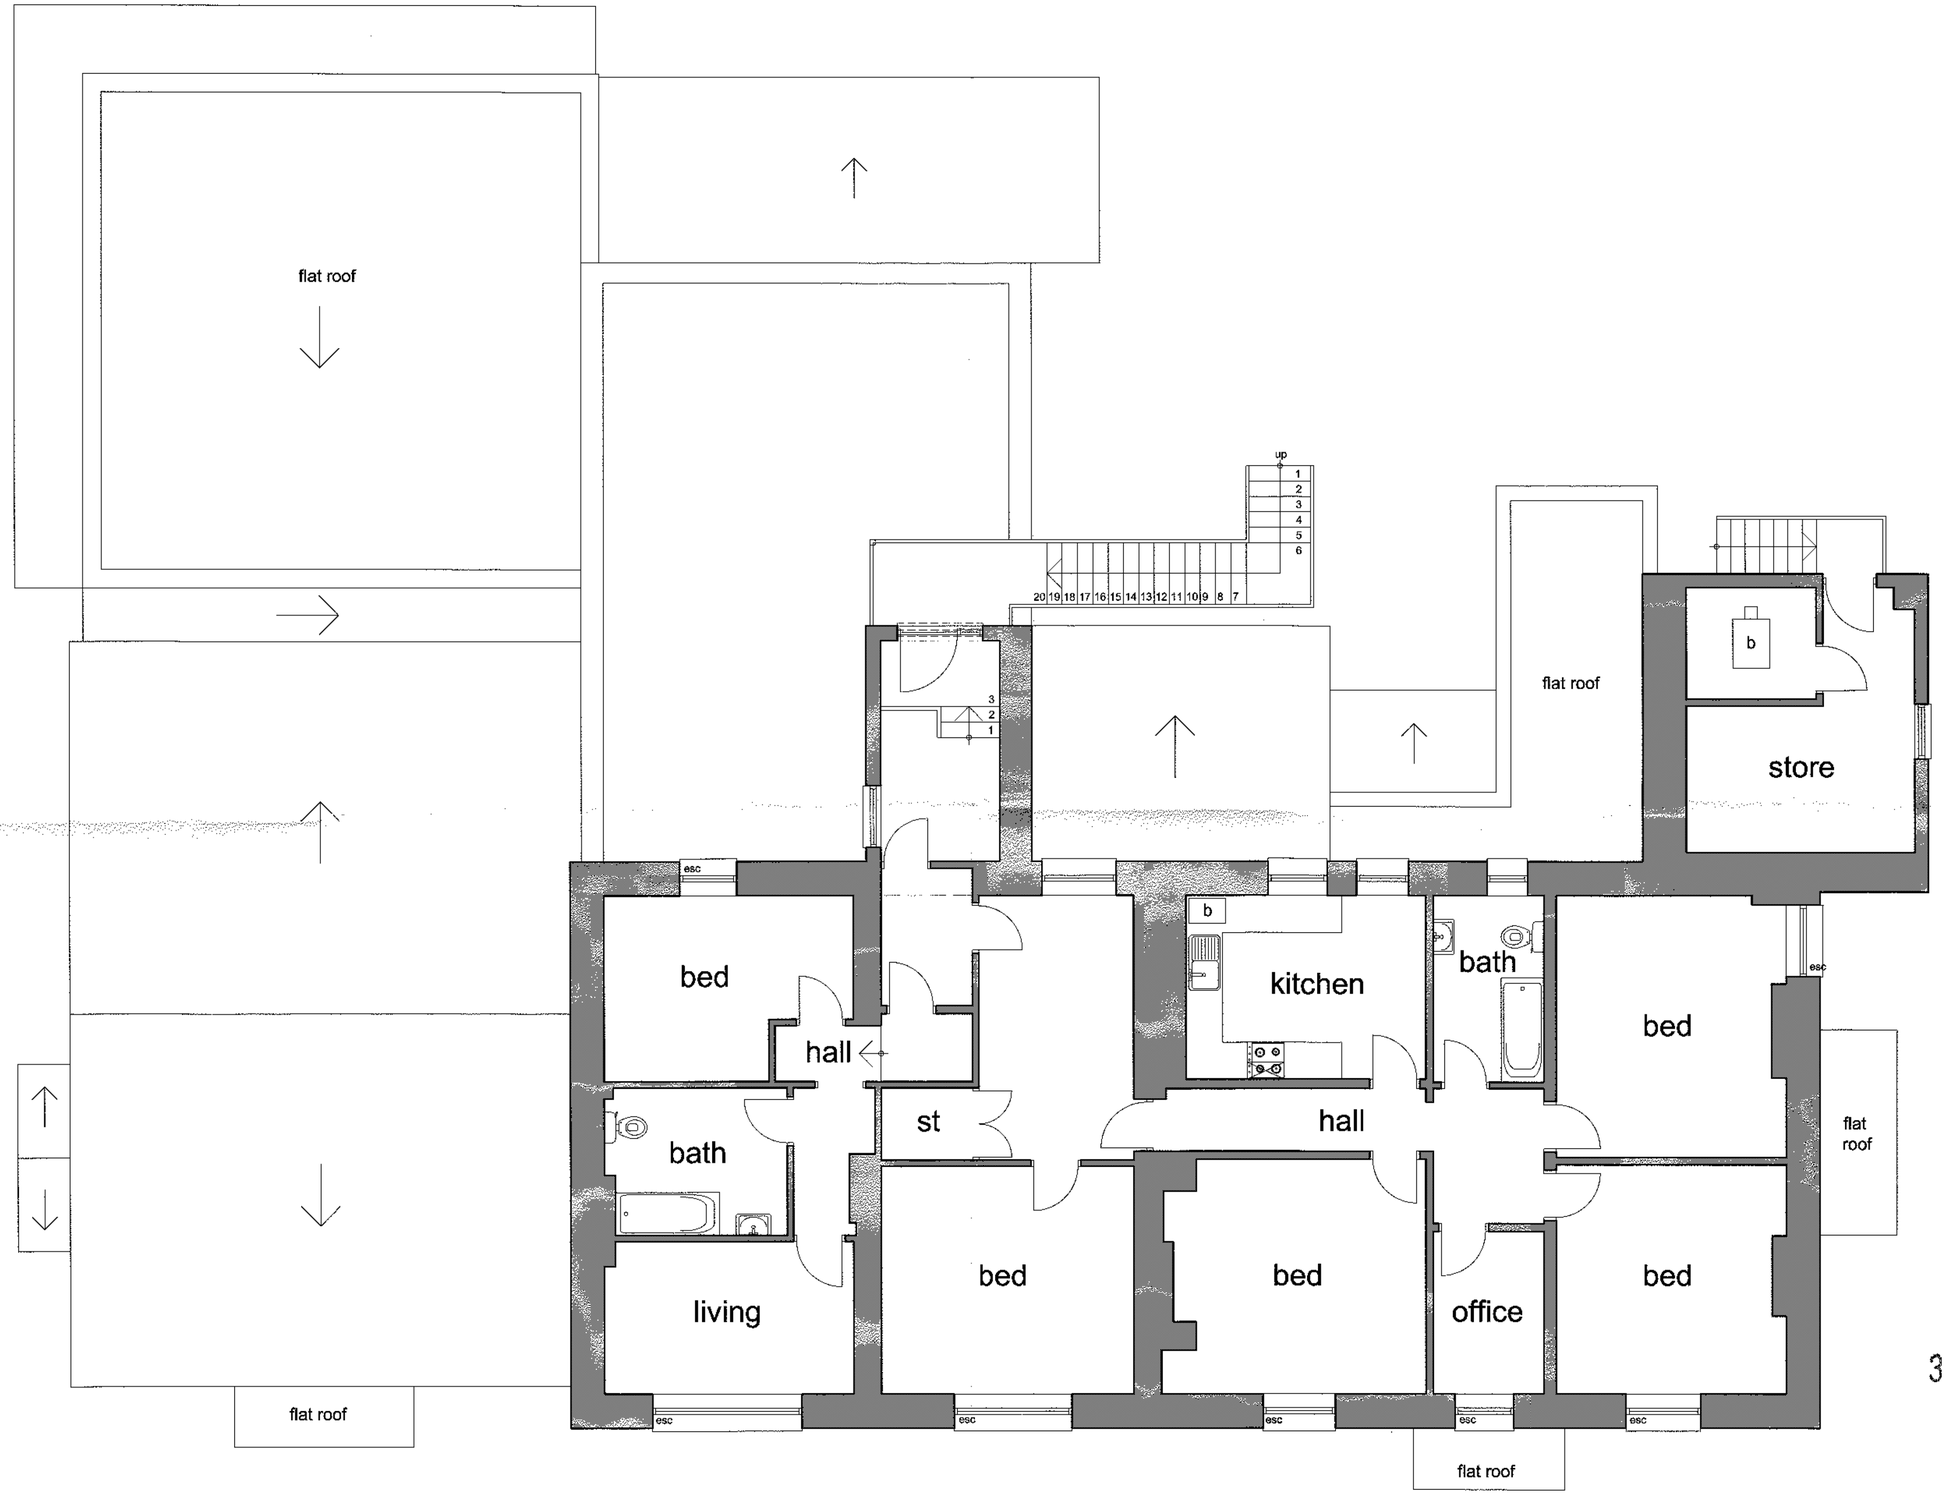


320121103P

GENERAL NOTES

1. THIS DRAWING IS SUBJECT TO COPYRIGHT AND IS NOT TO BE REPRODUCED IN PART OR IN WHOLE WITHOUT APPROVAL
2. DO NOT SCALE THIS DRAWING

- preliminary
- information
- approval
- construction
- as built

Rev A - Scale amended to suit planners email dated 26/11/12
JK - Nov 2012

FletcherSmith ARCHITECTS
11 Riversway Business Village Navigation Way Preston PR2 2YP
t.01772 723626 f.01772 725487 info@fletchersmith.net

CLIENT: Lino Della Pesca

PROJECT: Tiggis Bar & Restaurant
Longsight Road, Clayton-Le-Dale

TITLE: Proposed FF Plan - Phase 2

SCALE: 1:50 @ A1
DATE: Sep 2012
DRAWN BY: JK
DRAWING NUMBER: 3241/12
A