



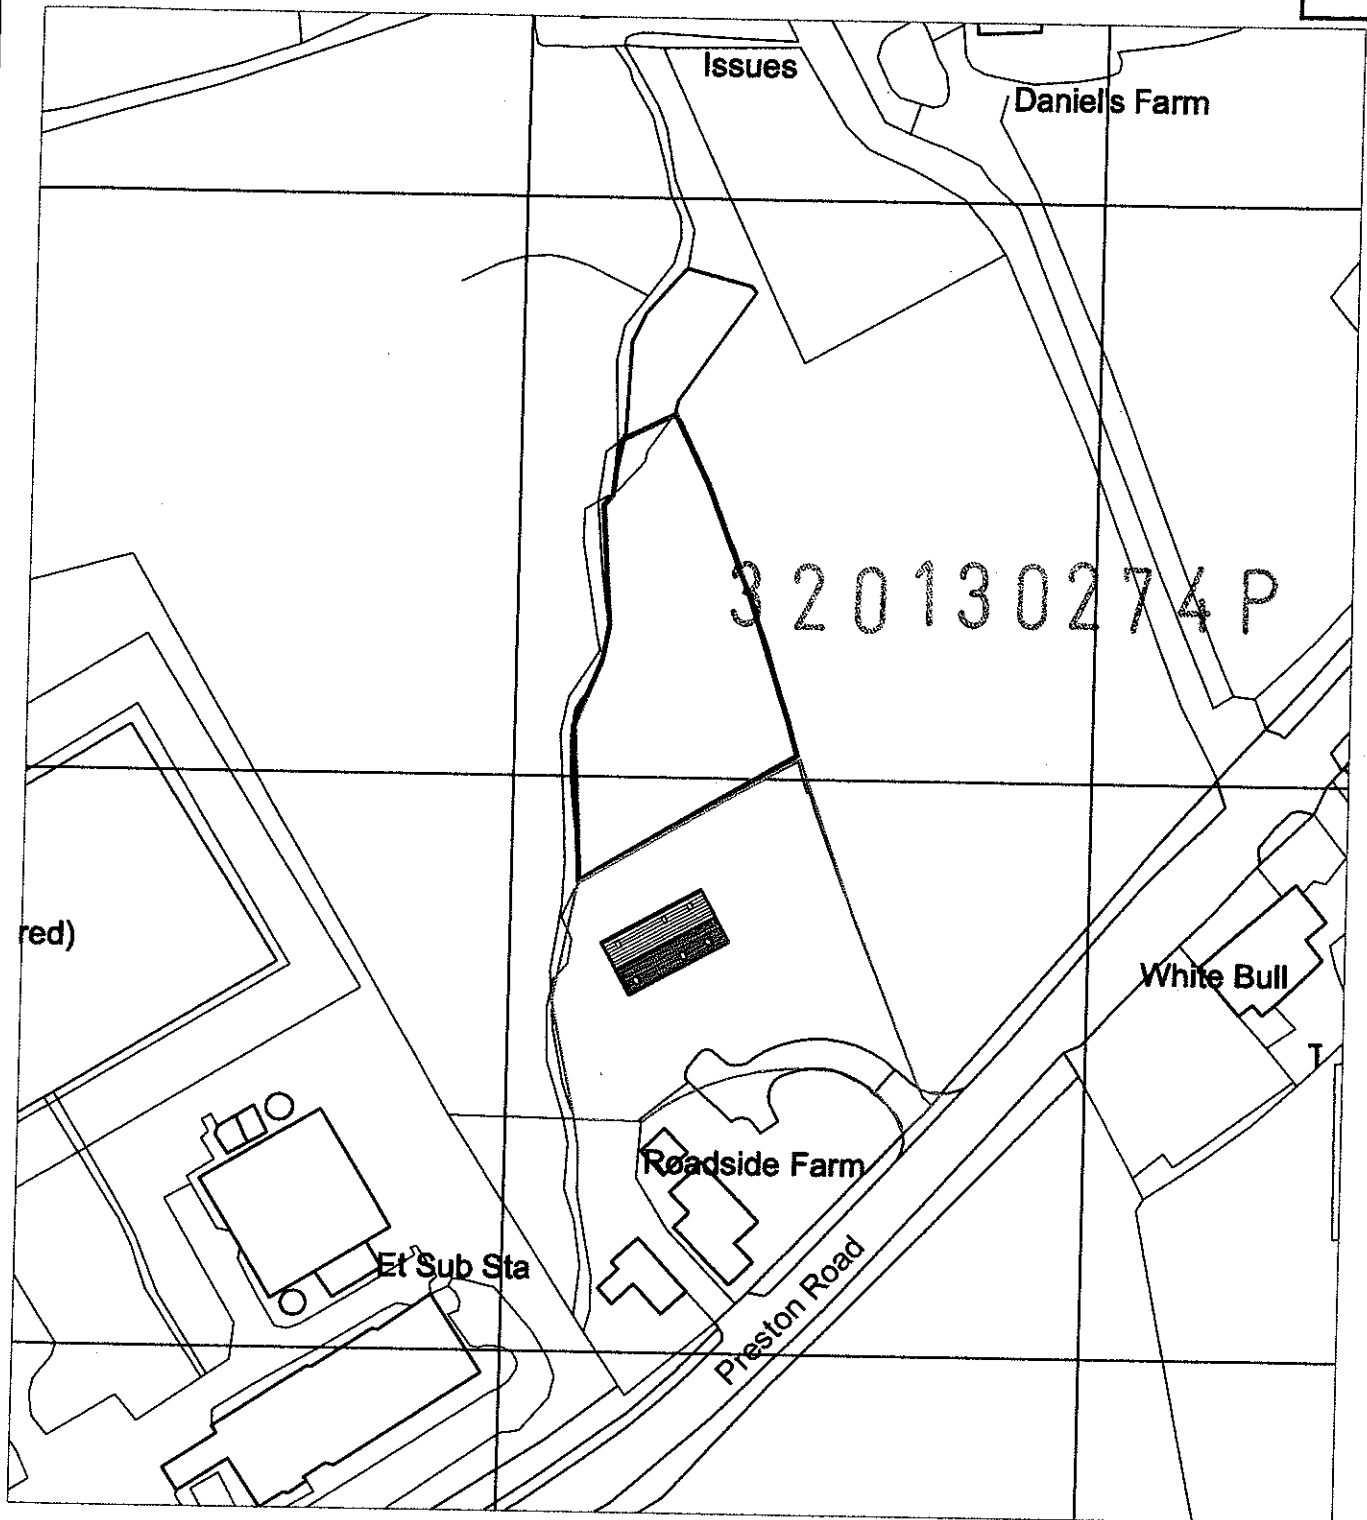

LOCATION PLAN

1306/01
 Roadside Farm
 Preston Road
 Alston
 Nr Longridge
 Scale: 1/1250

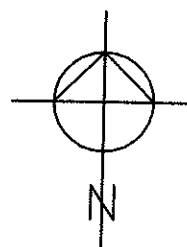

**HUGHES
 TREACHER**
 ARCHITECTS

Farrers Farm
 Grange Lane
 Hutton
 Preston PR4 5JH
 Tel: 01772 612331
 Mob: 07816 304065
hughes@treacherarchitects.com
www.hughes@treacherarchitects.com