
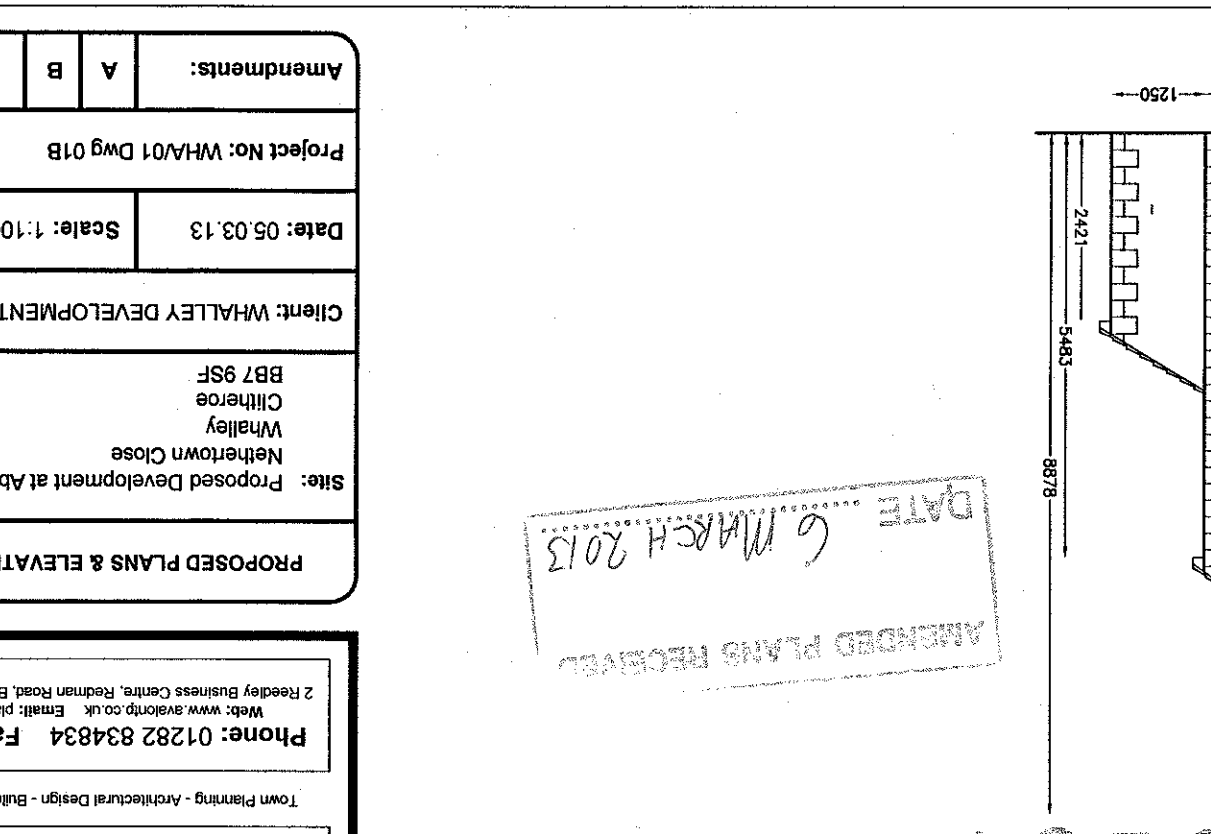
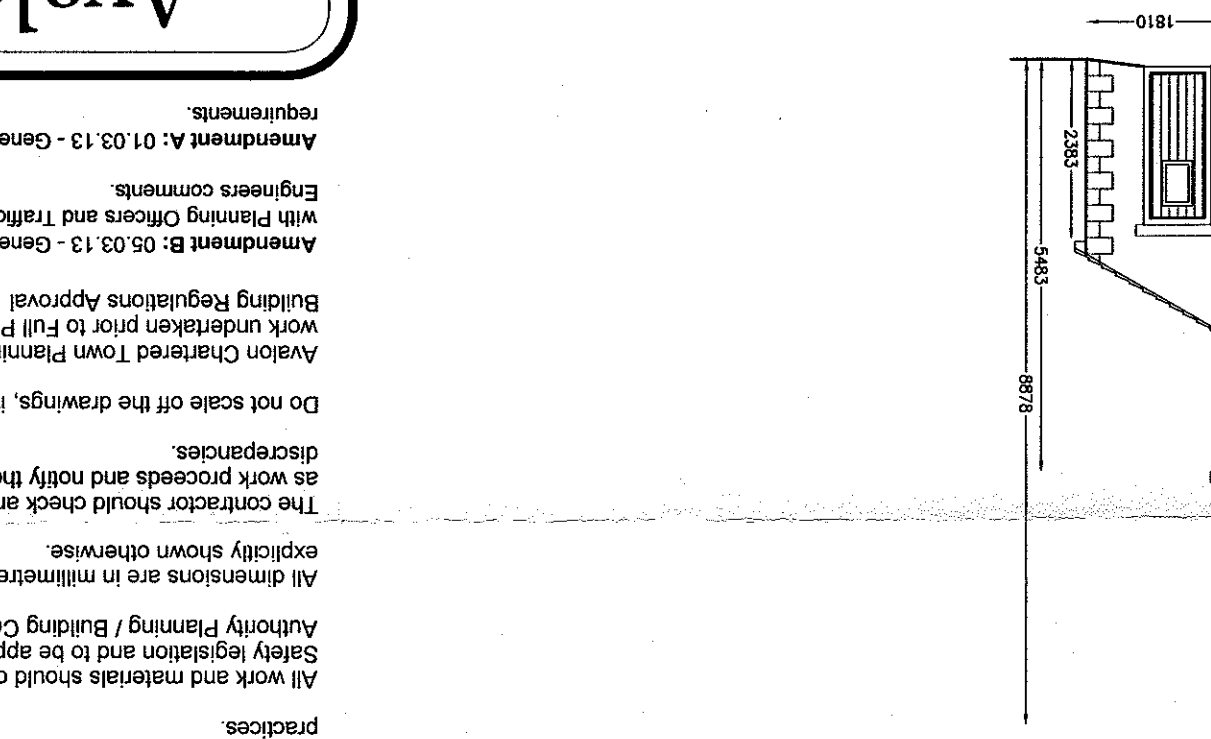
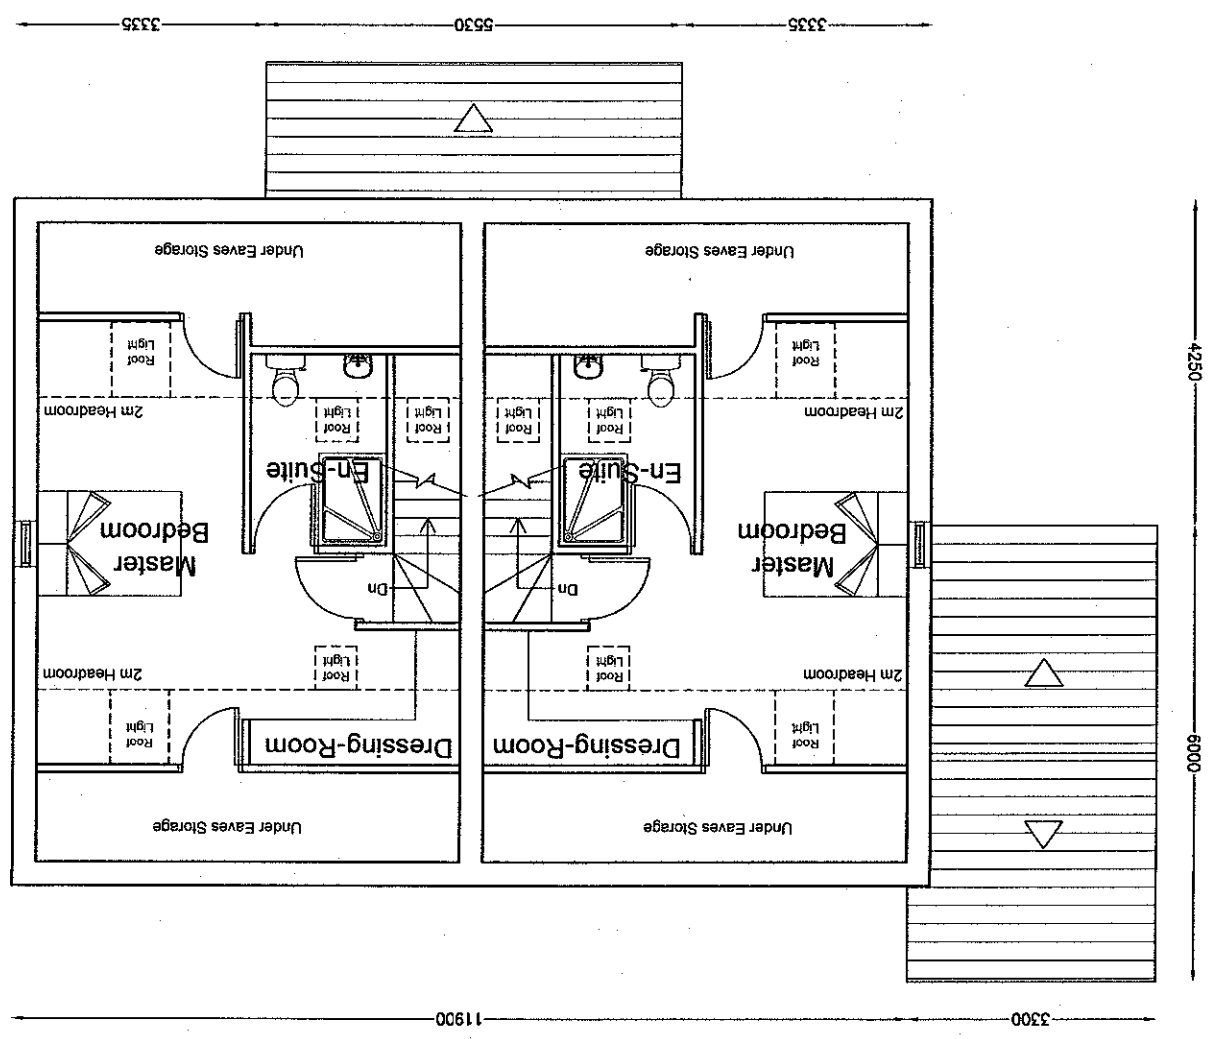
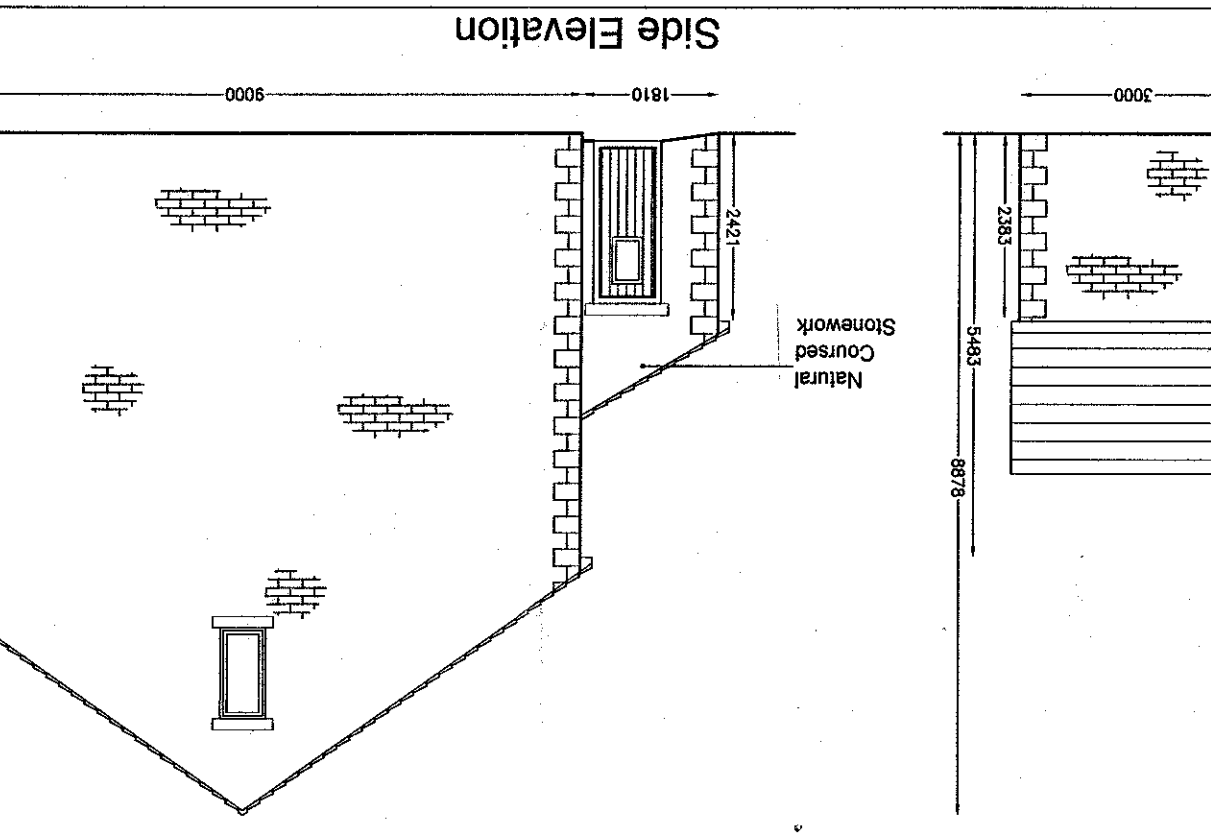
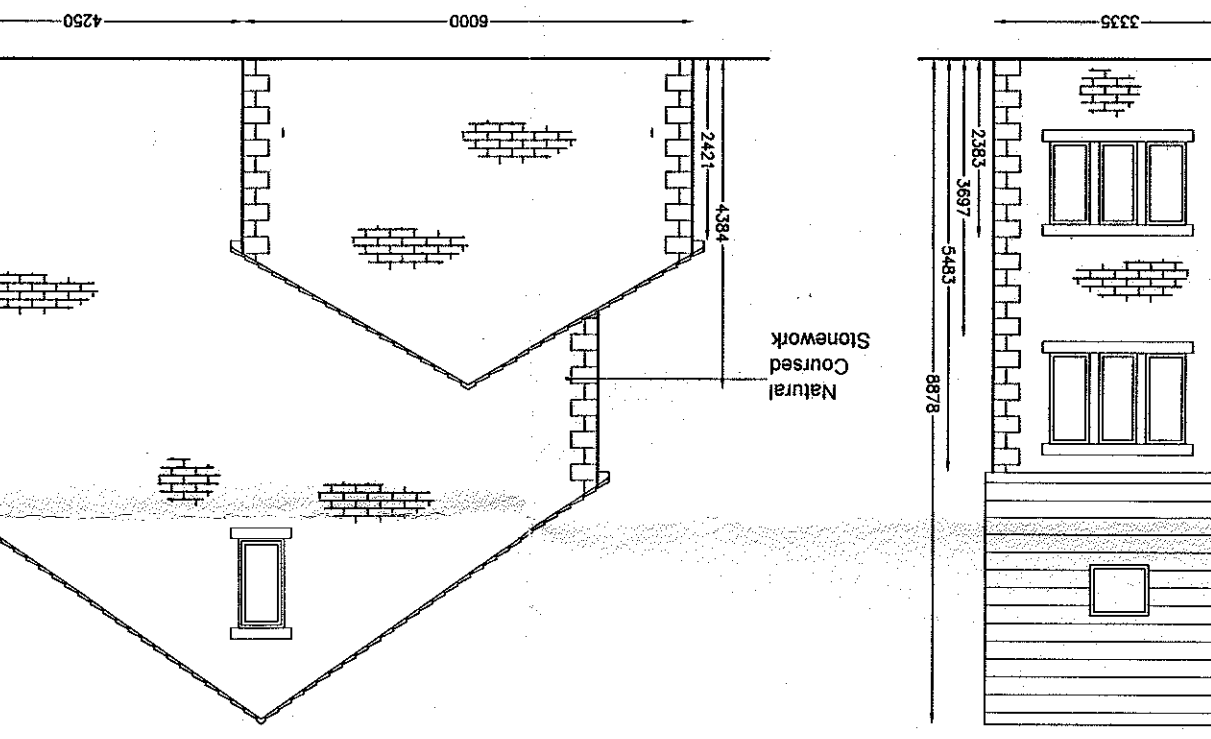
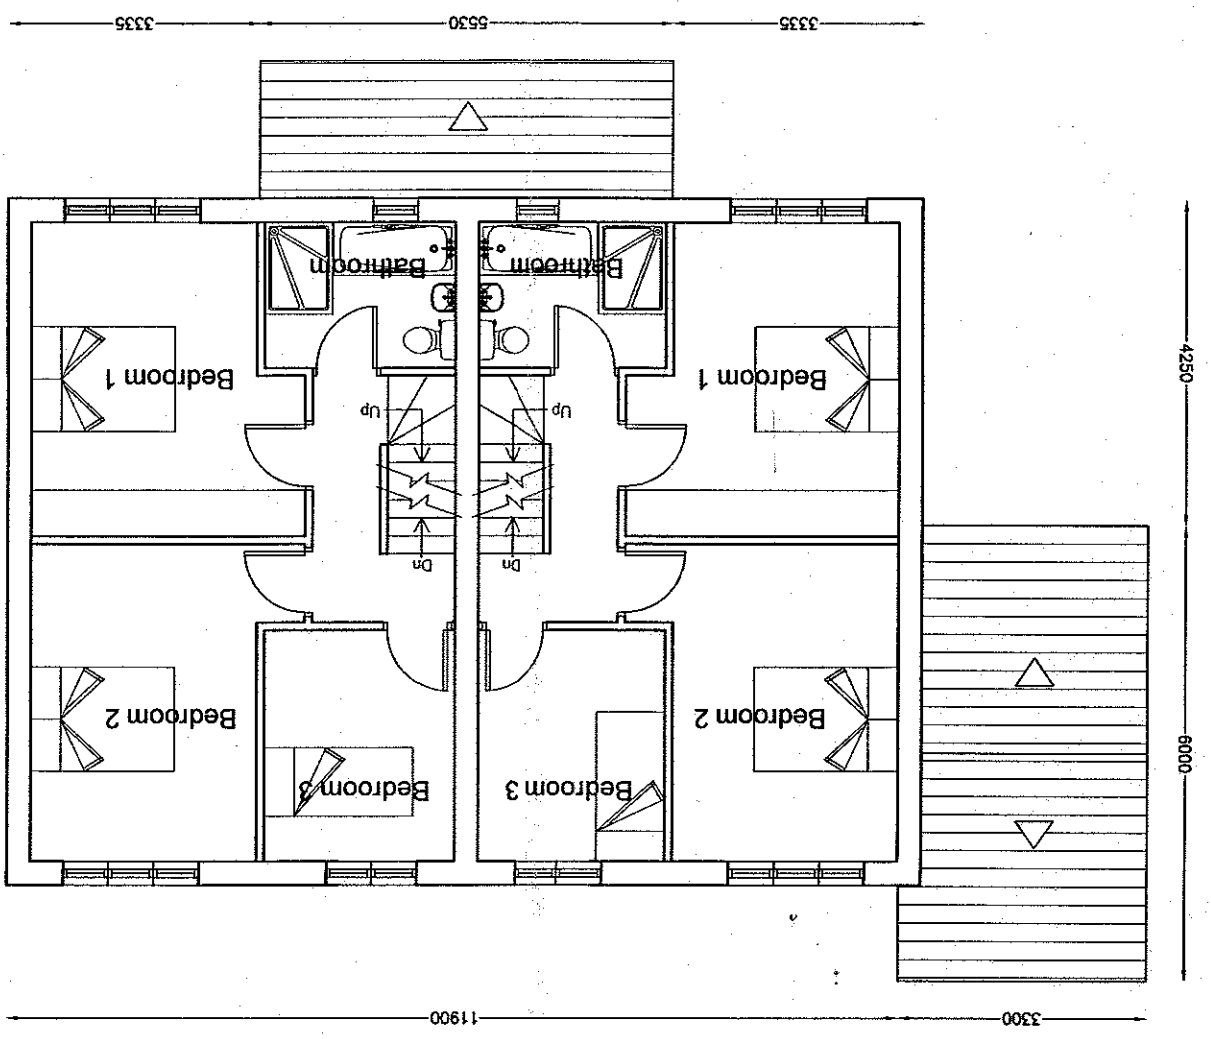
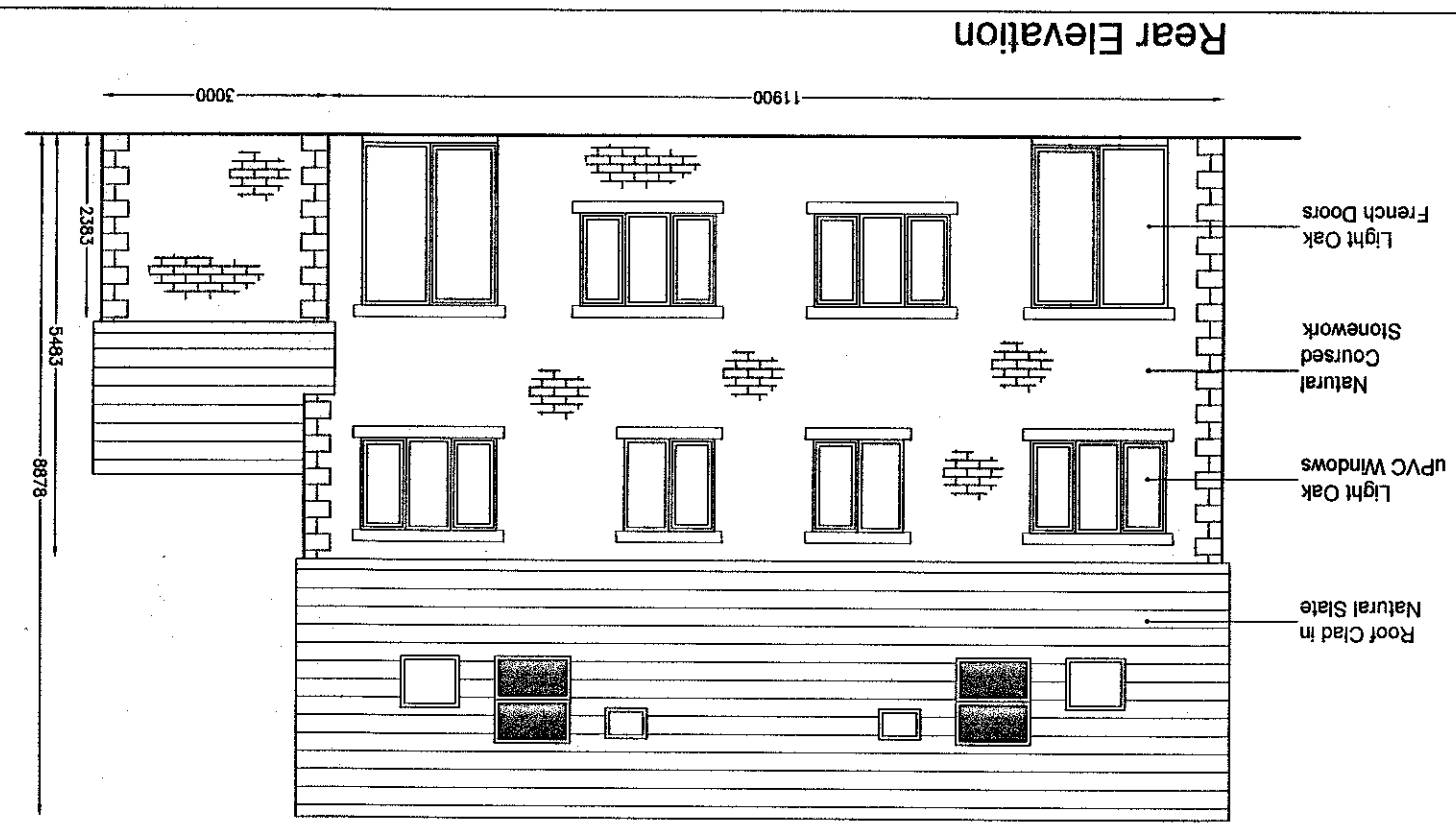
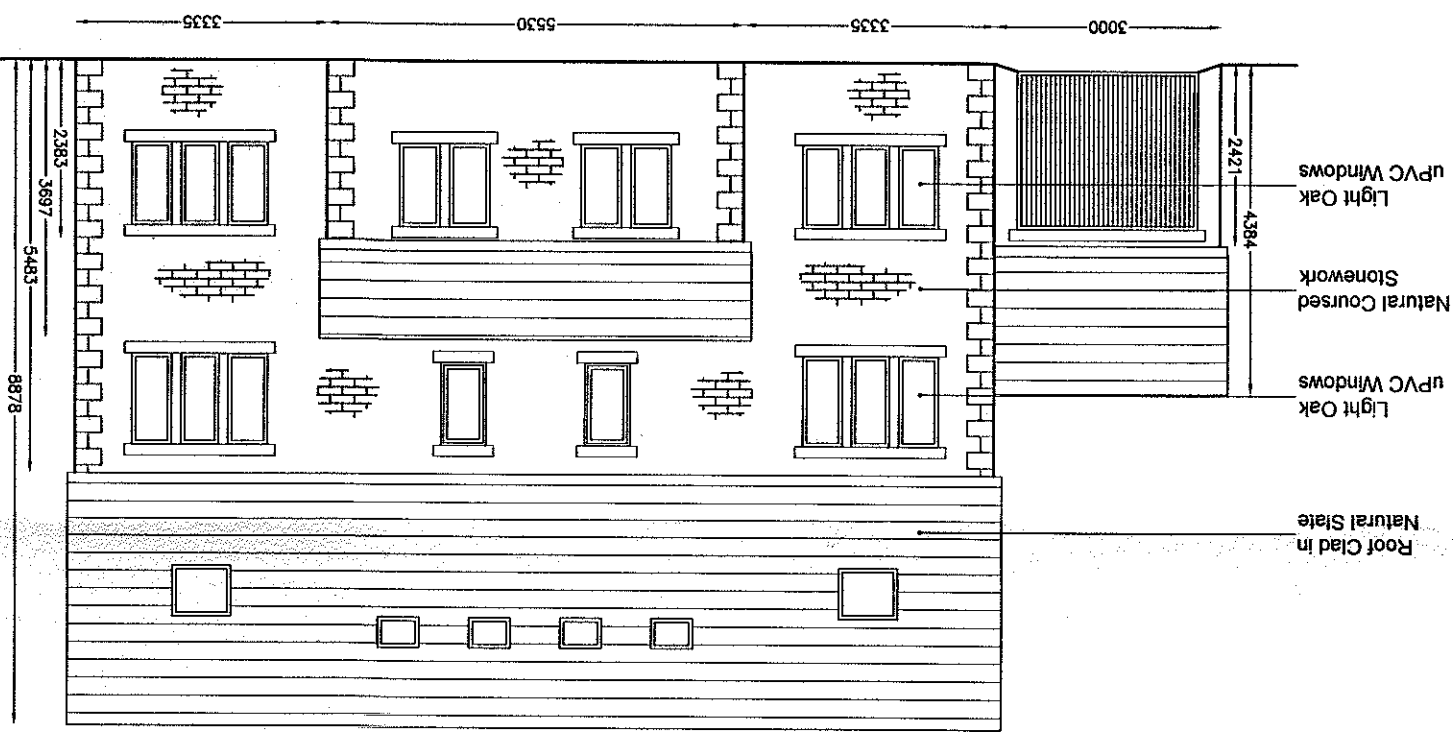


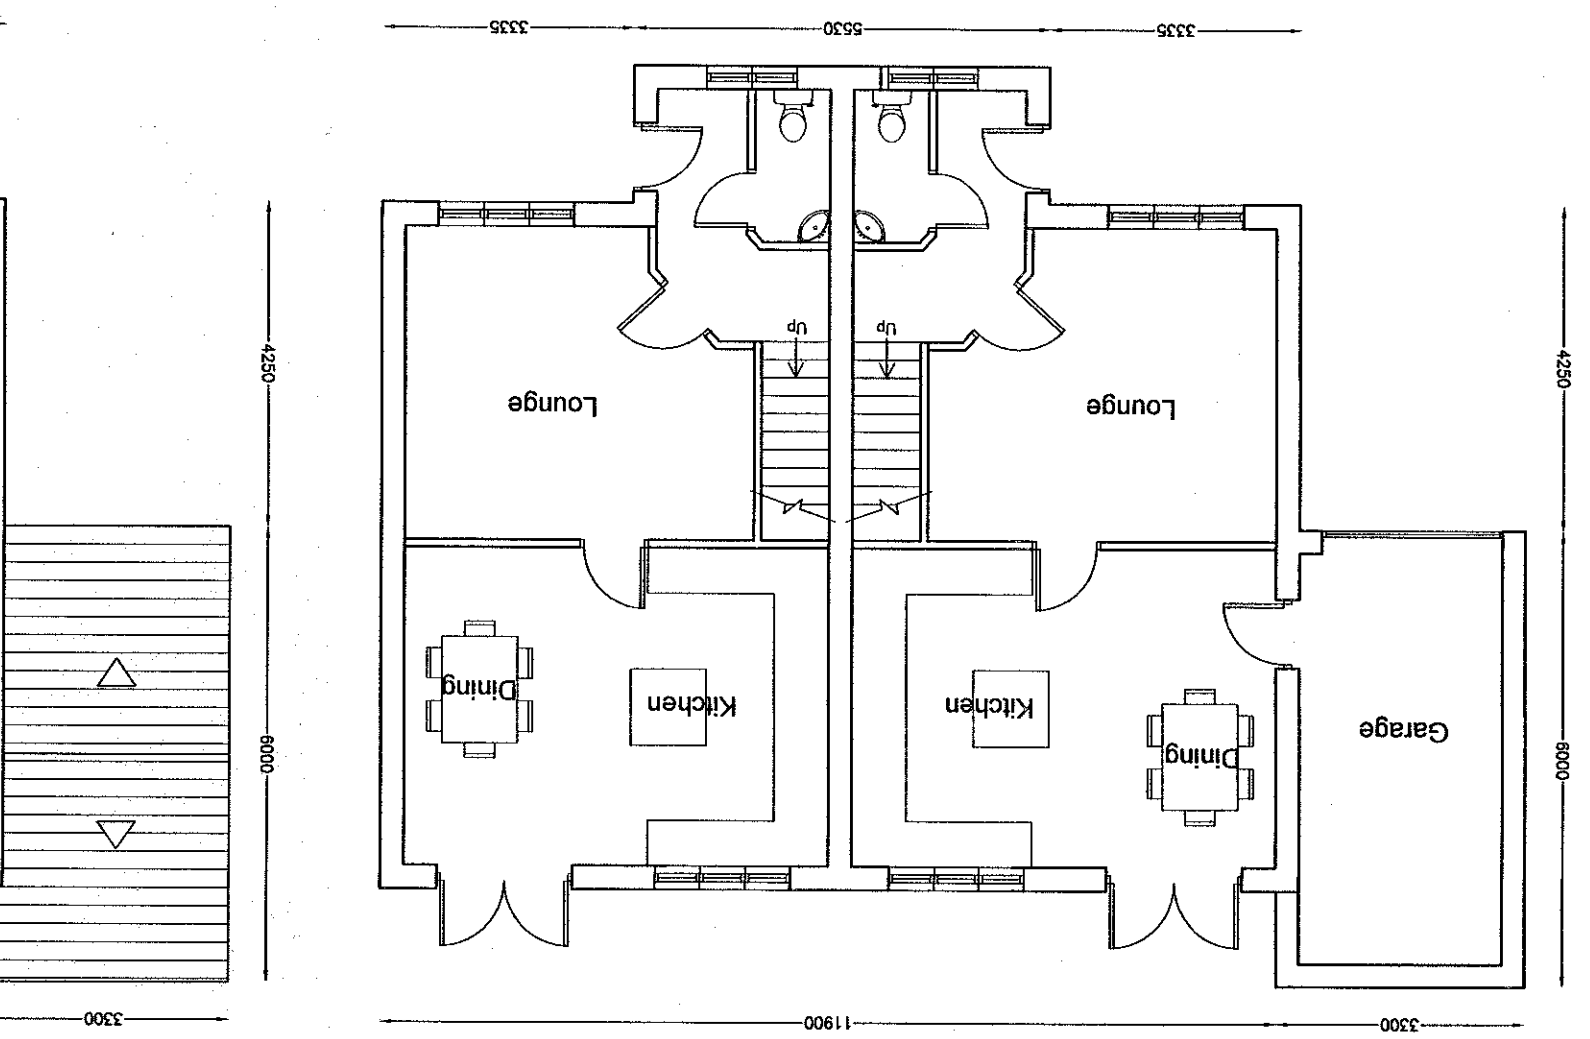

AMENDED PLANS RECEIVED
DATE 6 MARCH 2013

320130004P

Notes:

All work is to be carried out to the latest current British standards Codes of Practice and recognised working practices.
All work and materials should comply with Health and Safety legislation and to be approved by the Local Authority Planning / Building Control Officer.
All dimensions are in millimetres unless where explicitly shown otherwise.
The contractor should check and clarify all dimensions as work proceeds and notify the design team of any discrepancies.
Do not scale off the drawings, if in doubt ask.
Avalon Chartered Town Planning are not liable for Building Regulations Approval
Amendment B: 05.03.13 - General Amendments in line with Planning Officers and Traffic and Development Engineers comments.
Amendment A: 01.03.13 - General Amendments to clients requirements.

Avalon
RTPI
Chartered Town Planning

Town Planning - Architectural Design - Building Regulations - Surveying

Phone: 01282 834834 Fax: 01282 451666

Web: www.avalonplanning.co.uk Email: planning@avalonplanning.co.uk

2 Reedley Business Centre, Reedman Road, Burnley, Lancashire, BB10 2TY

PROPOSED PLANS & ELEVATIONS (PLOTS 1 & 2)

Site: Proposed Development at Abbey Barn
Netherthorn Close
Whalley
BB7 9SF

Client: WHALLEY DEVELOPMENTS LTD

Date: 05.03.13
Scale: 1:100 @ A2

Project No: WHA/01 Dwg 01B
Drawn: NYB

Amendments:

A	B