


- APPLICATION SITE
- NEIGHBOURING LAND UNDER SAME OWNERSHIP

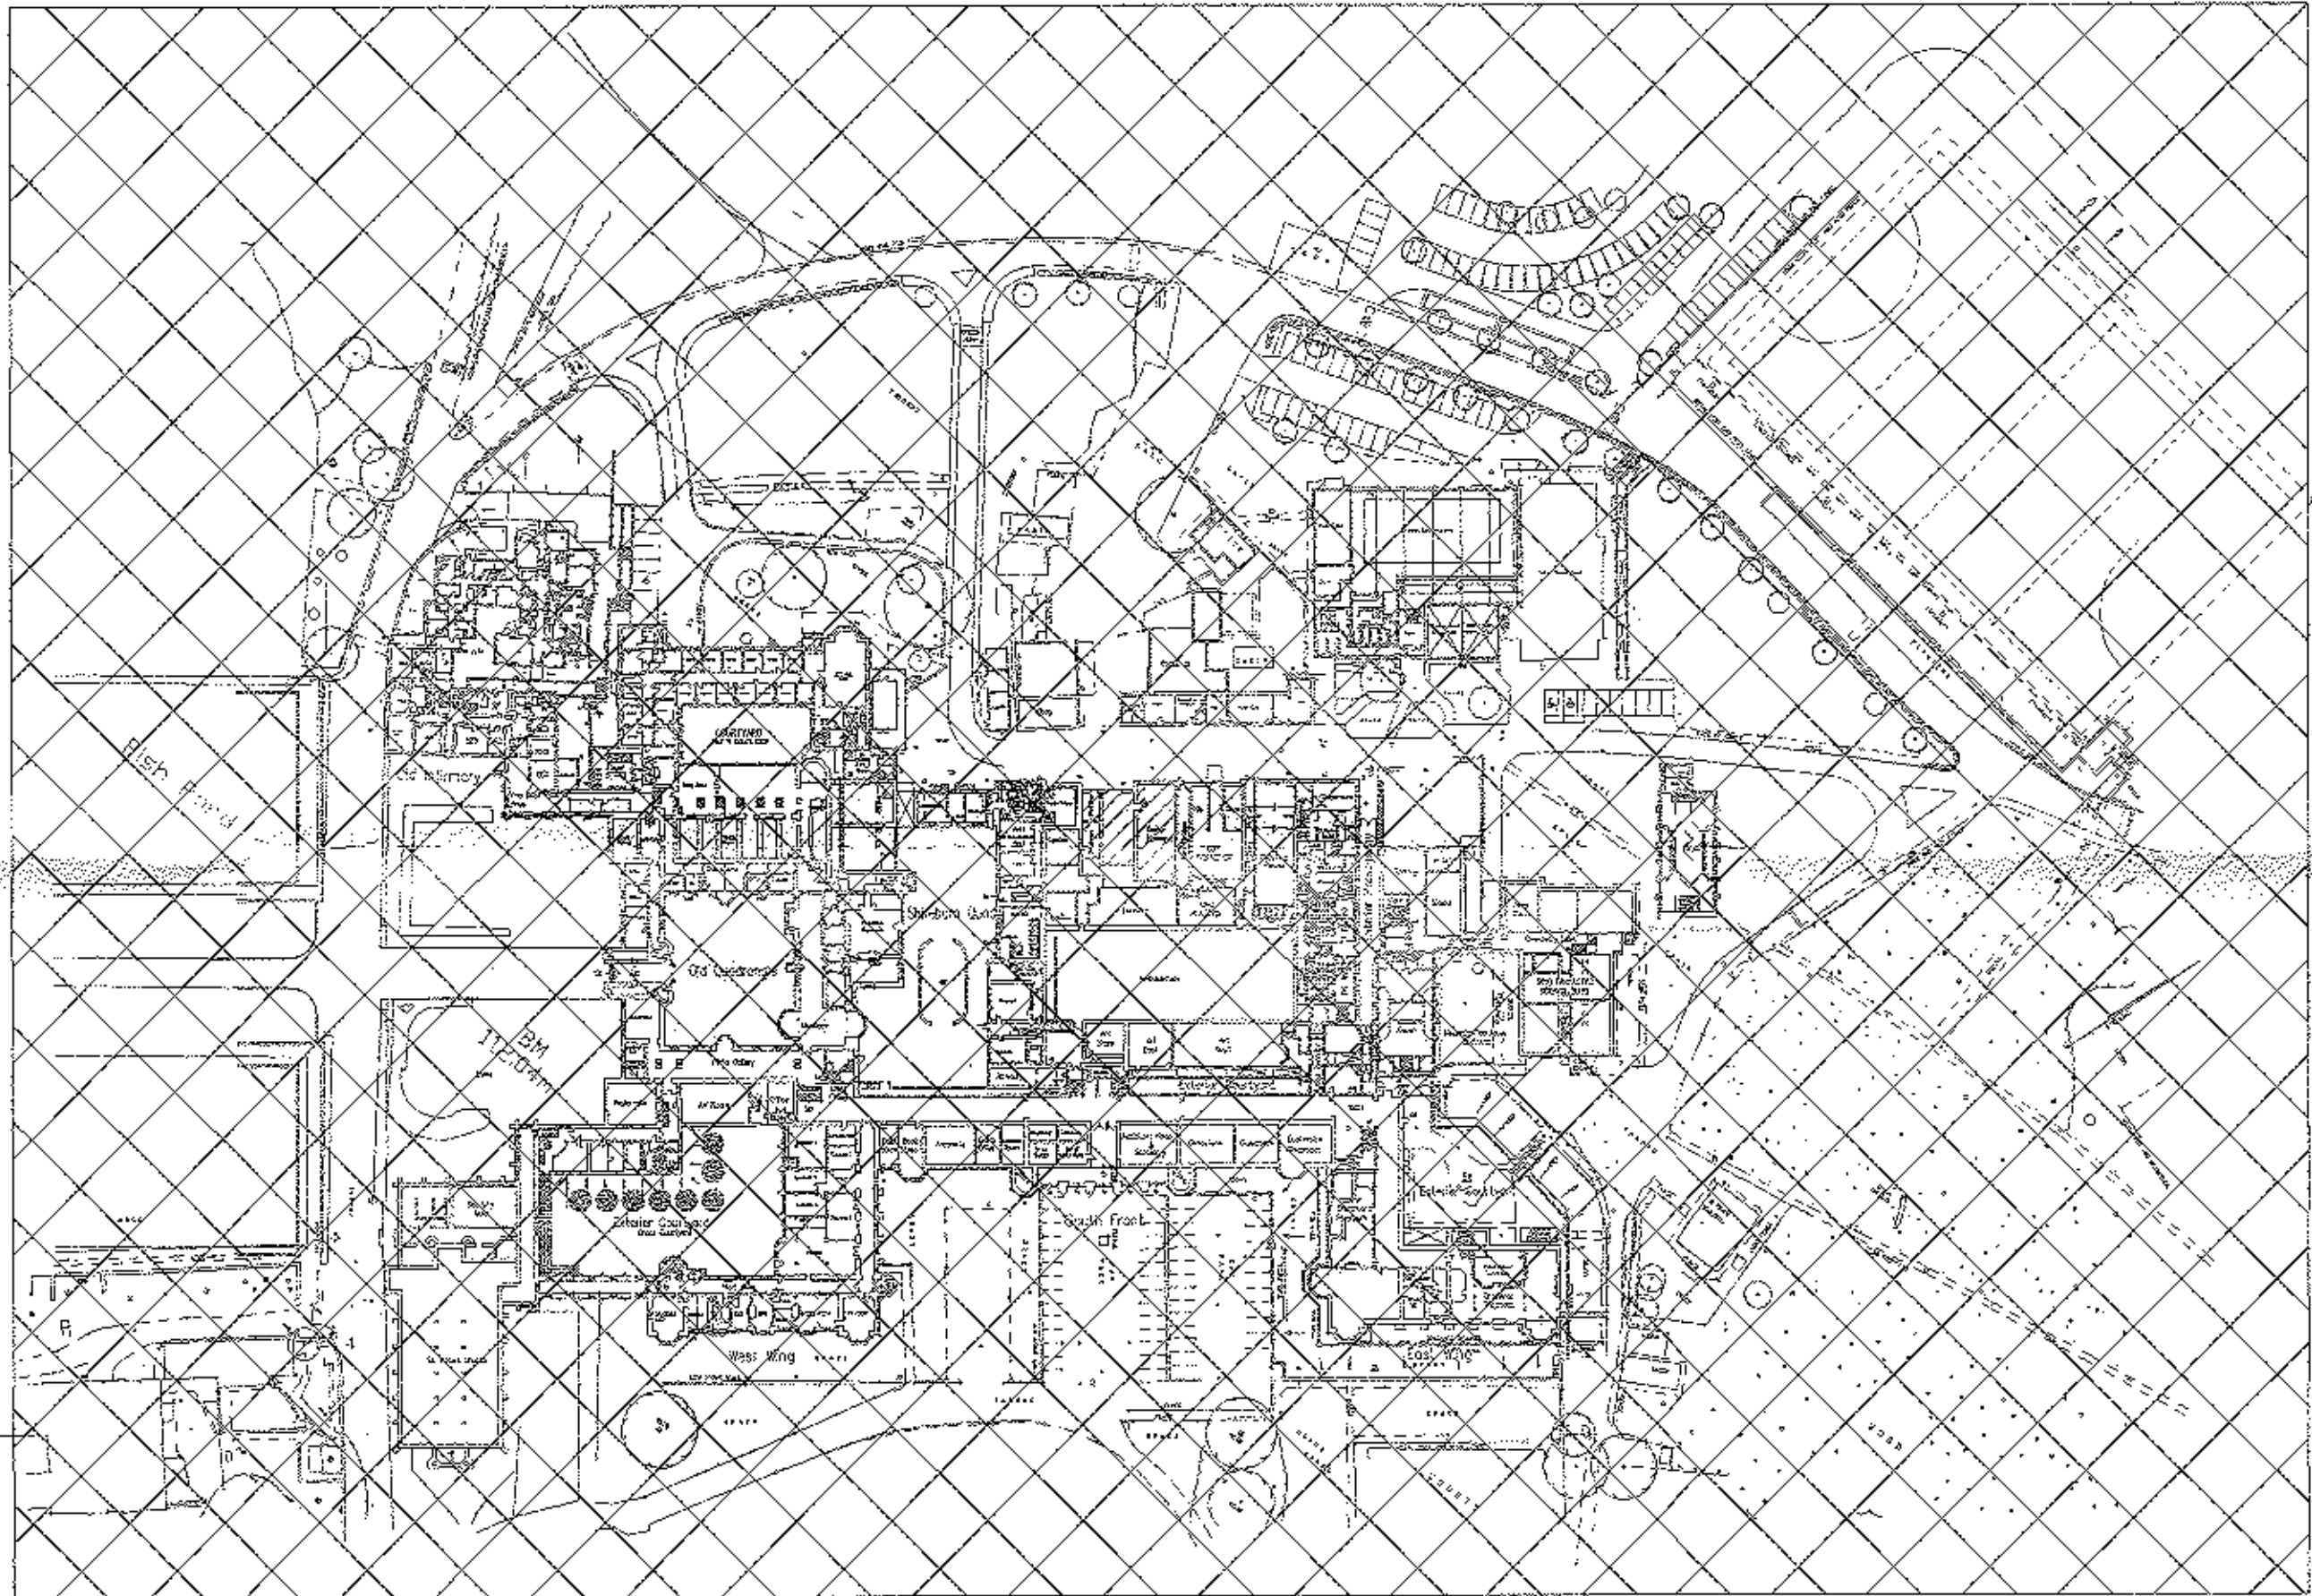

320130006P

PRELIMINARY

Rev	Date	Amendment	
Dwn: SMS	Date: APR'12	Scale	1:1250@A1
Chkd: JRB	Date: APR'12		
Project Title STONYHURST COLLEGE – CENTRAL BOILER PLANT REPLACEMENT PROPOSALS.			
Drawing Title LOCATION PLAN FOR LISTED BUILDING CONSENT			
JRB ENVIRONMENTAL DESIGN LTD M&E BUILDING SERVICES CONSULTING ENGINEERS Mailin: Office Park, 10 Eaton Avenue, Bickley, Woking, Surrey, GU24 0AA Tel : (01772) 331790 Fax : (01772) 458486 email : m&e@ed.co.uk			
Dwg. No. 010.036.M10			Rev. —