



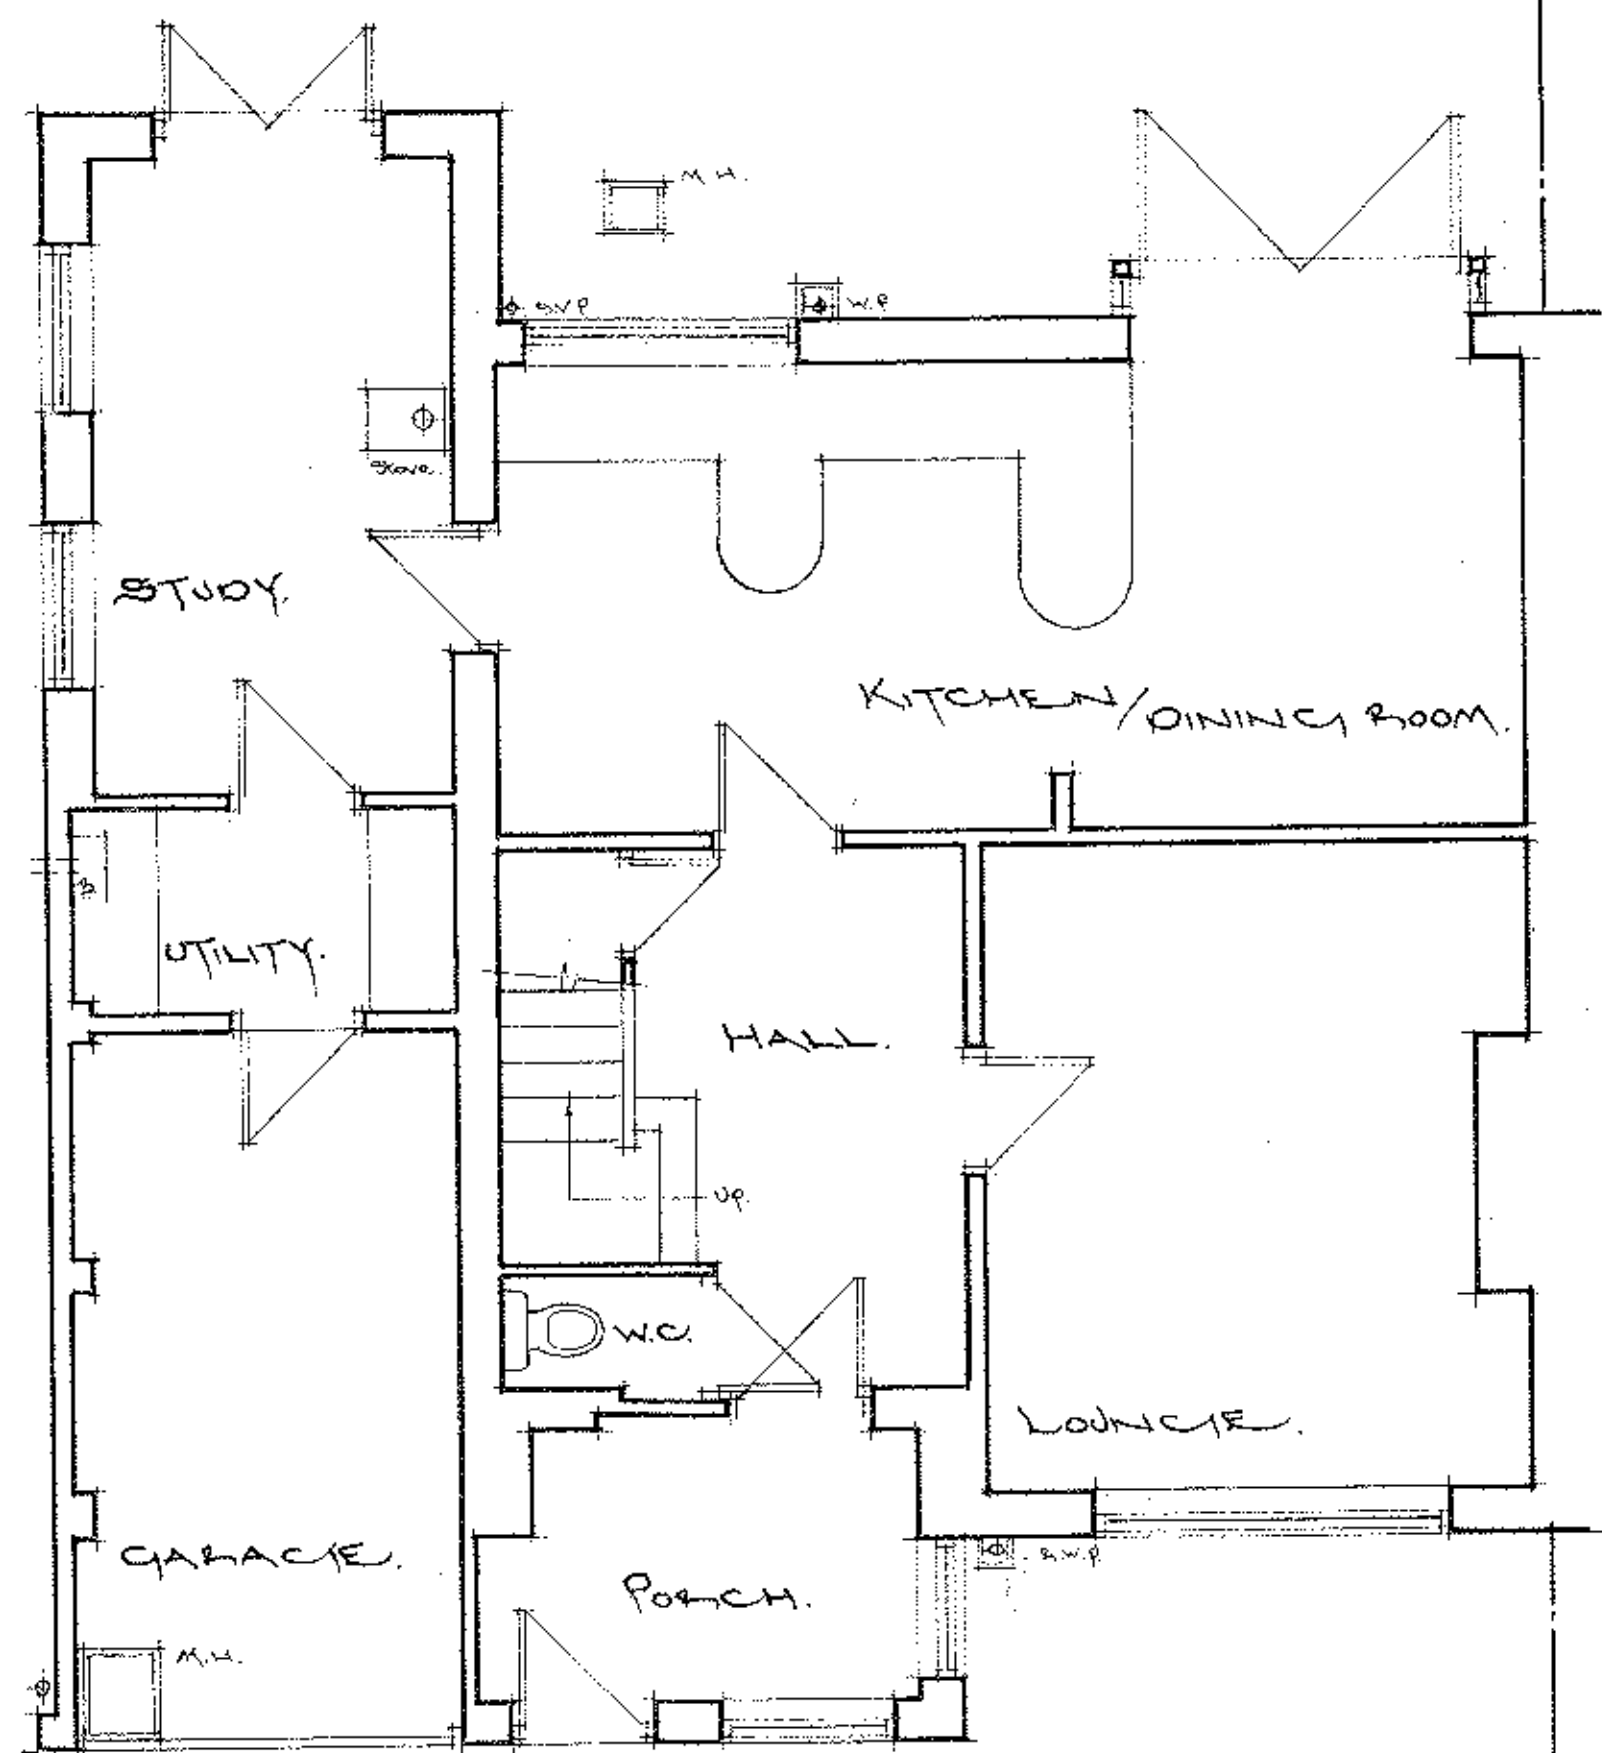

Existing G. F. plan.

Scale: 1 to 50.

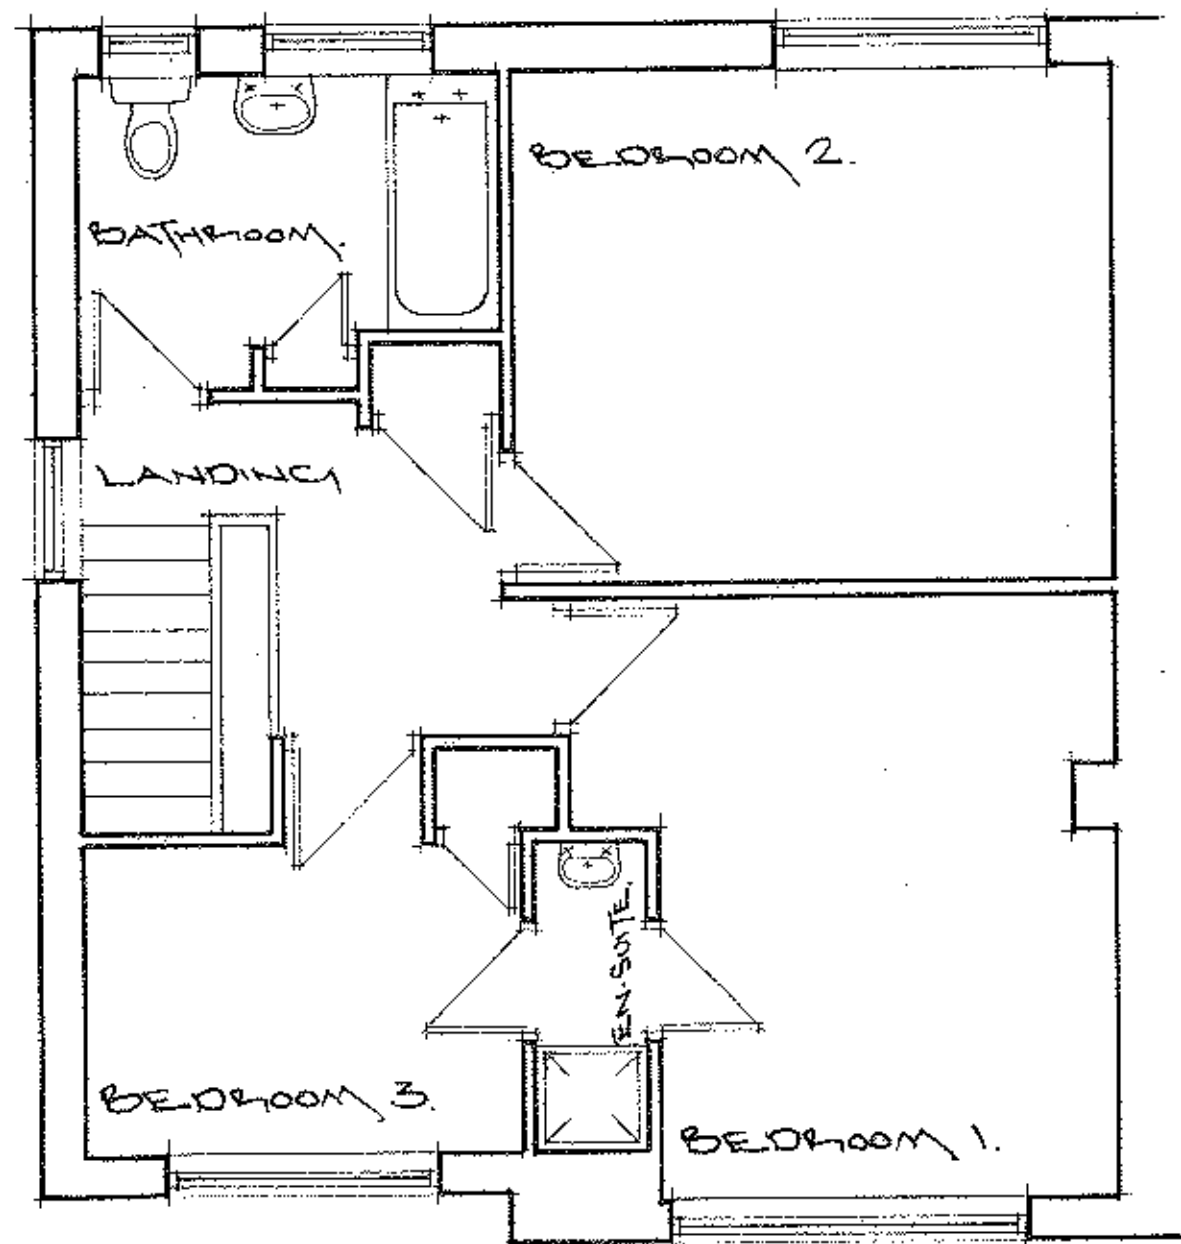


Existing F. F. plan.

320130011P



Existing East elevation.

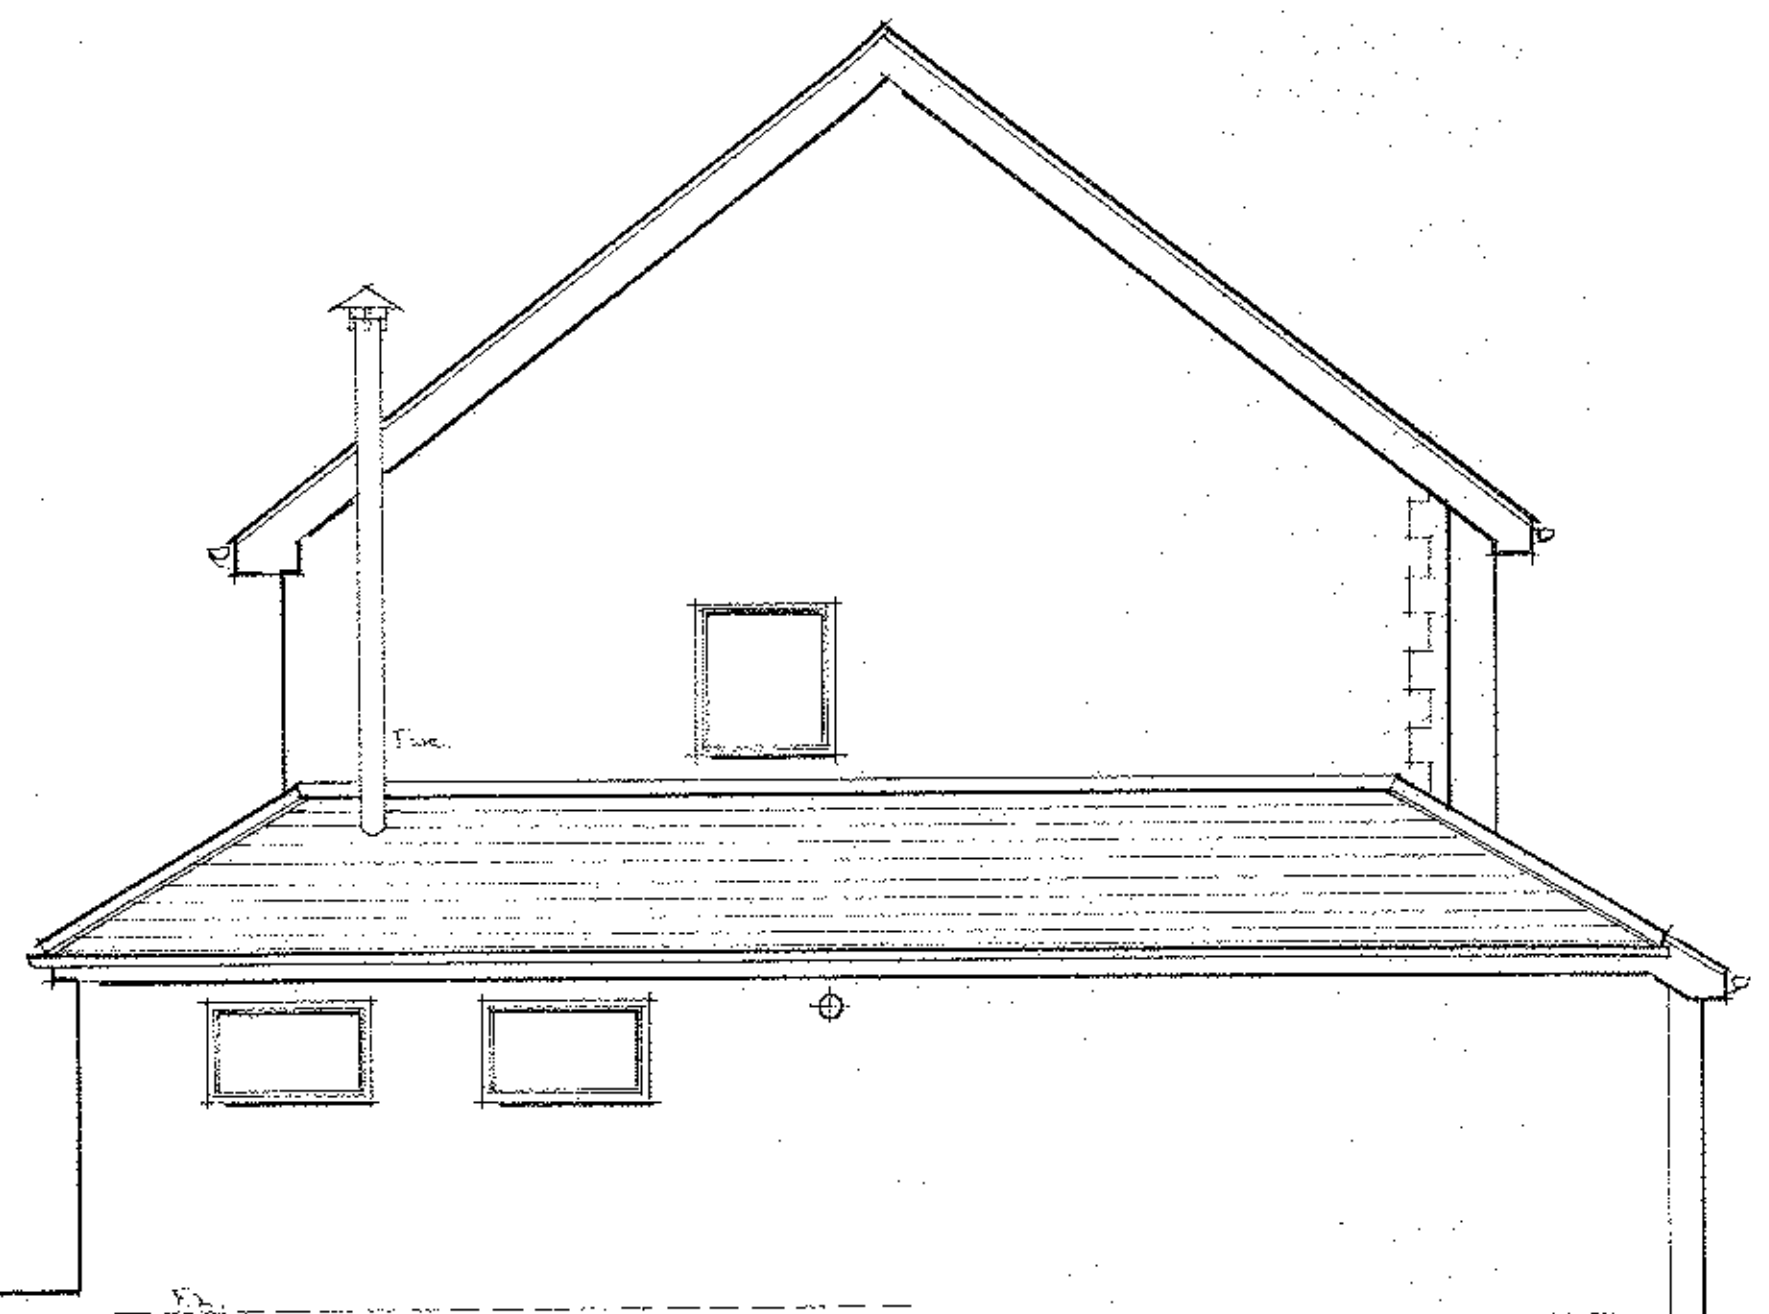

Existing South elevation.



Existing West elevation.