



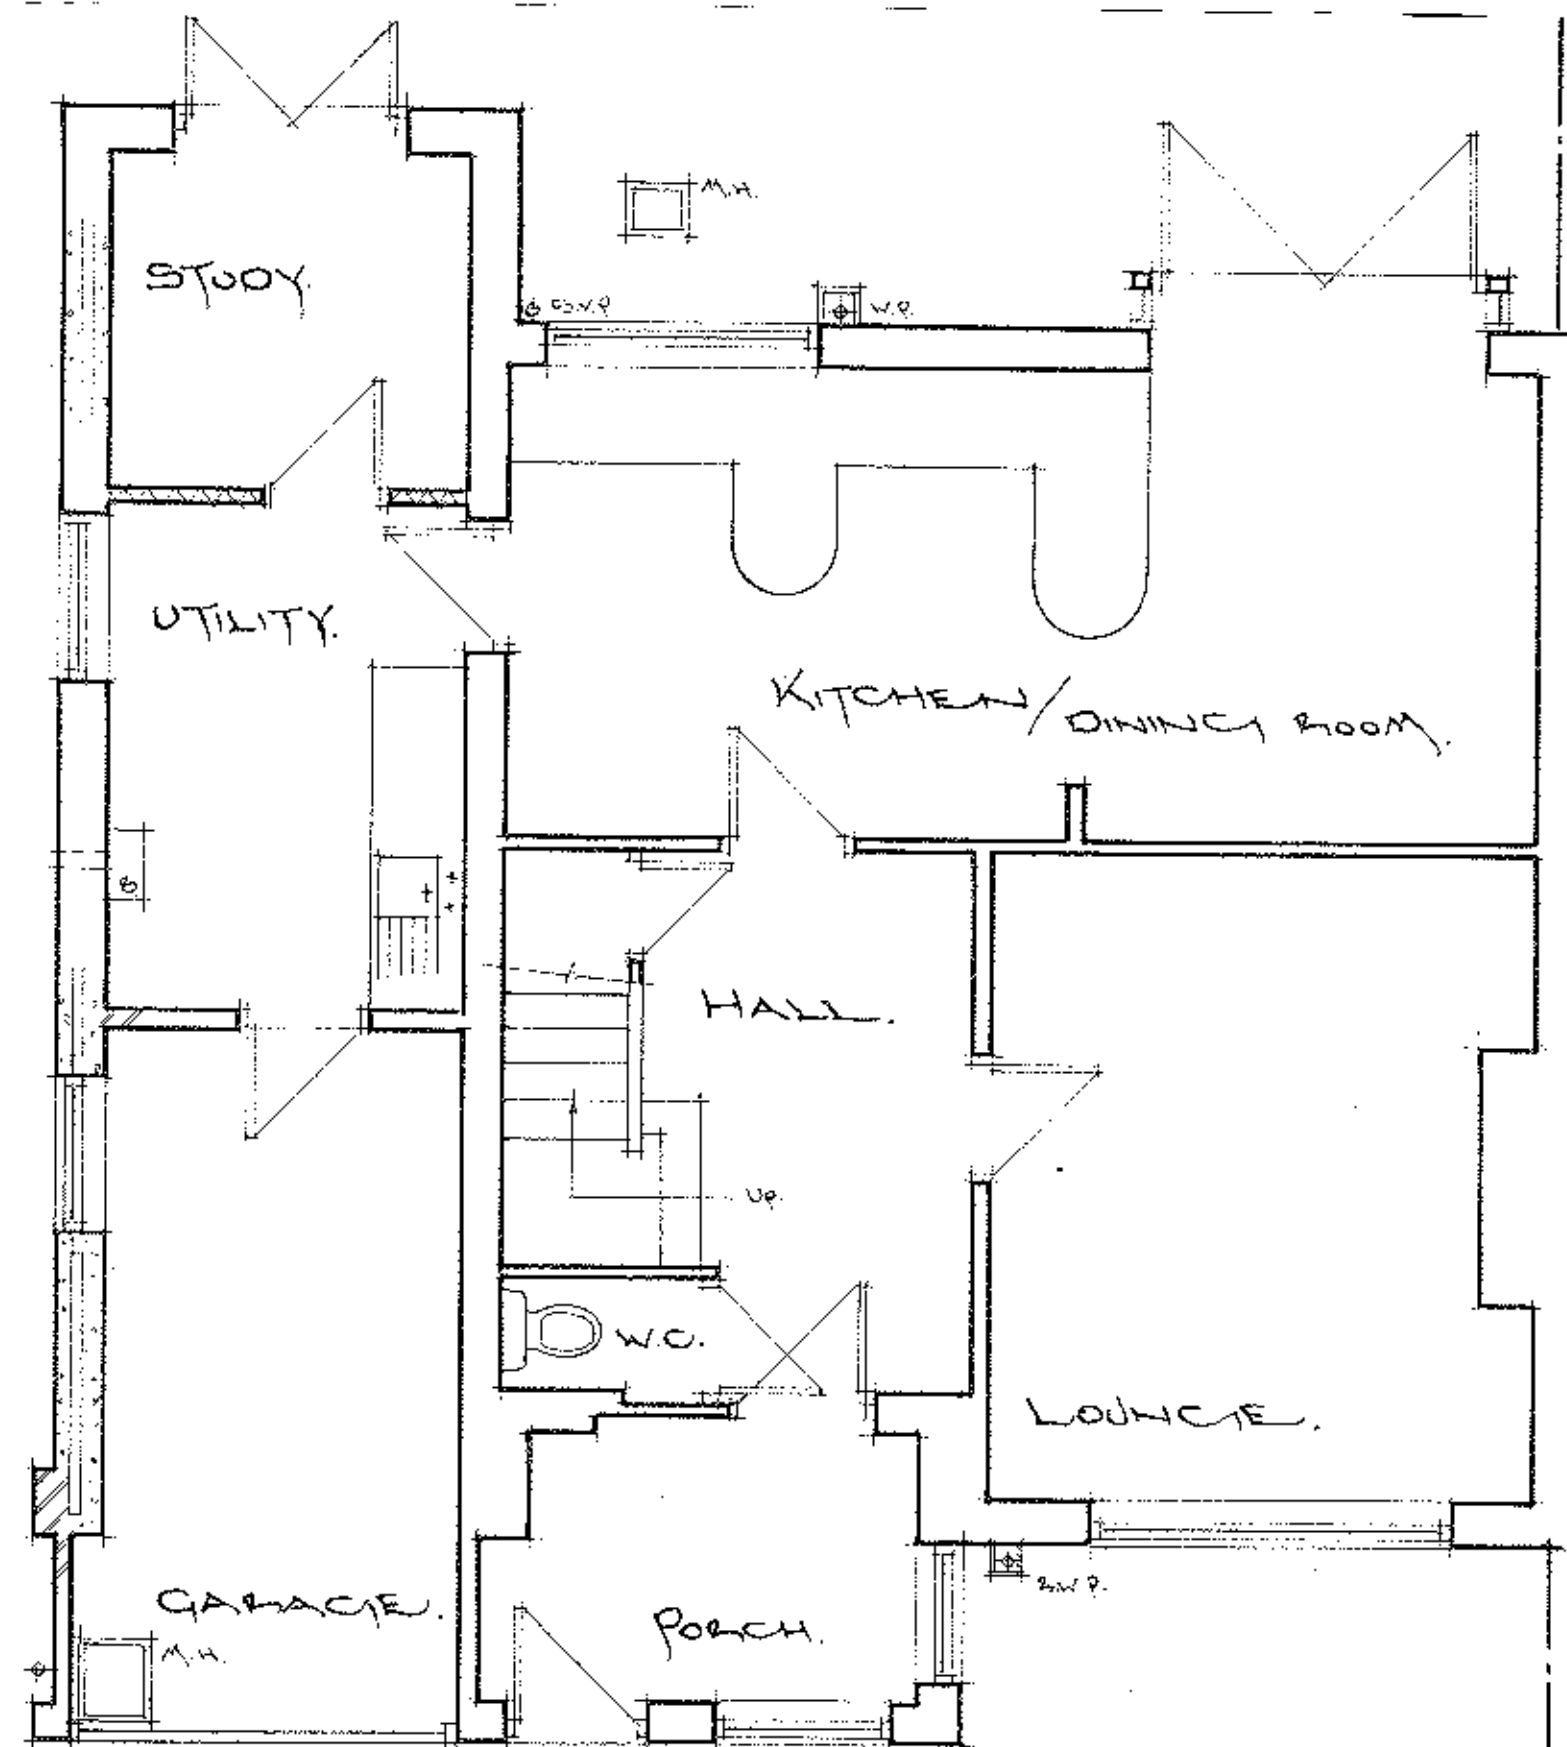

Proposed G. F. plan.

Scale: 1 to 50.

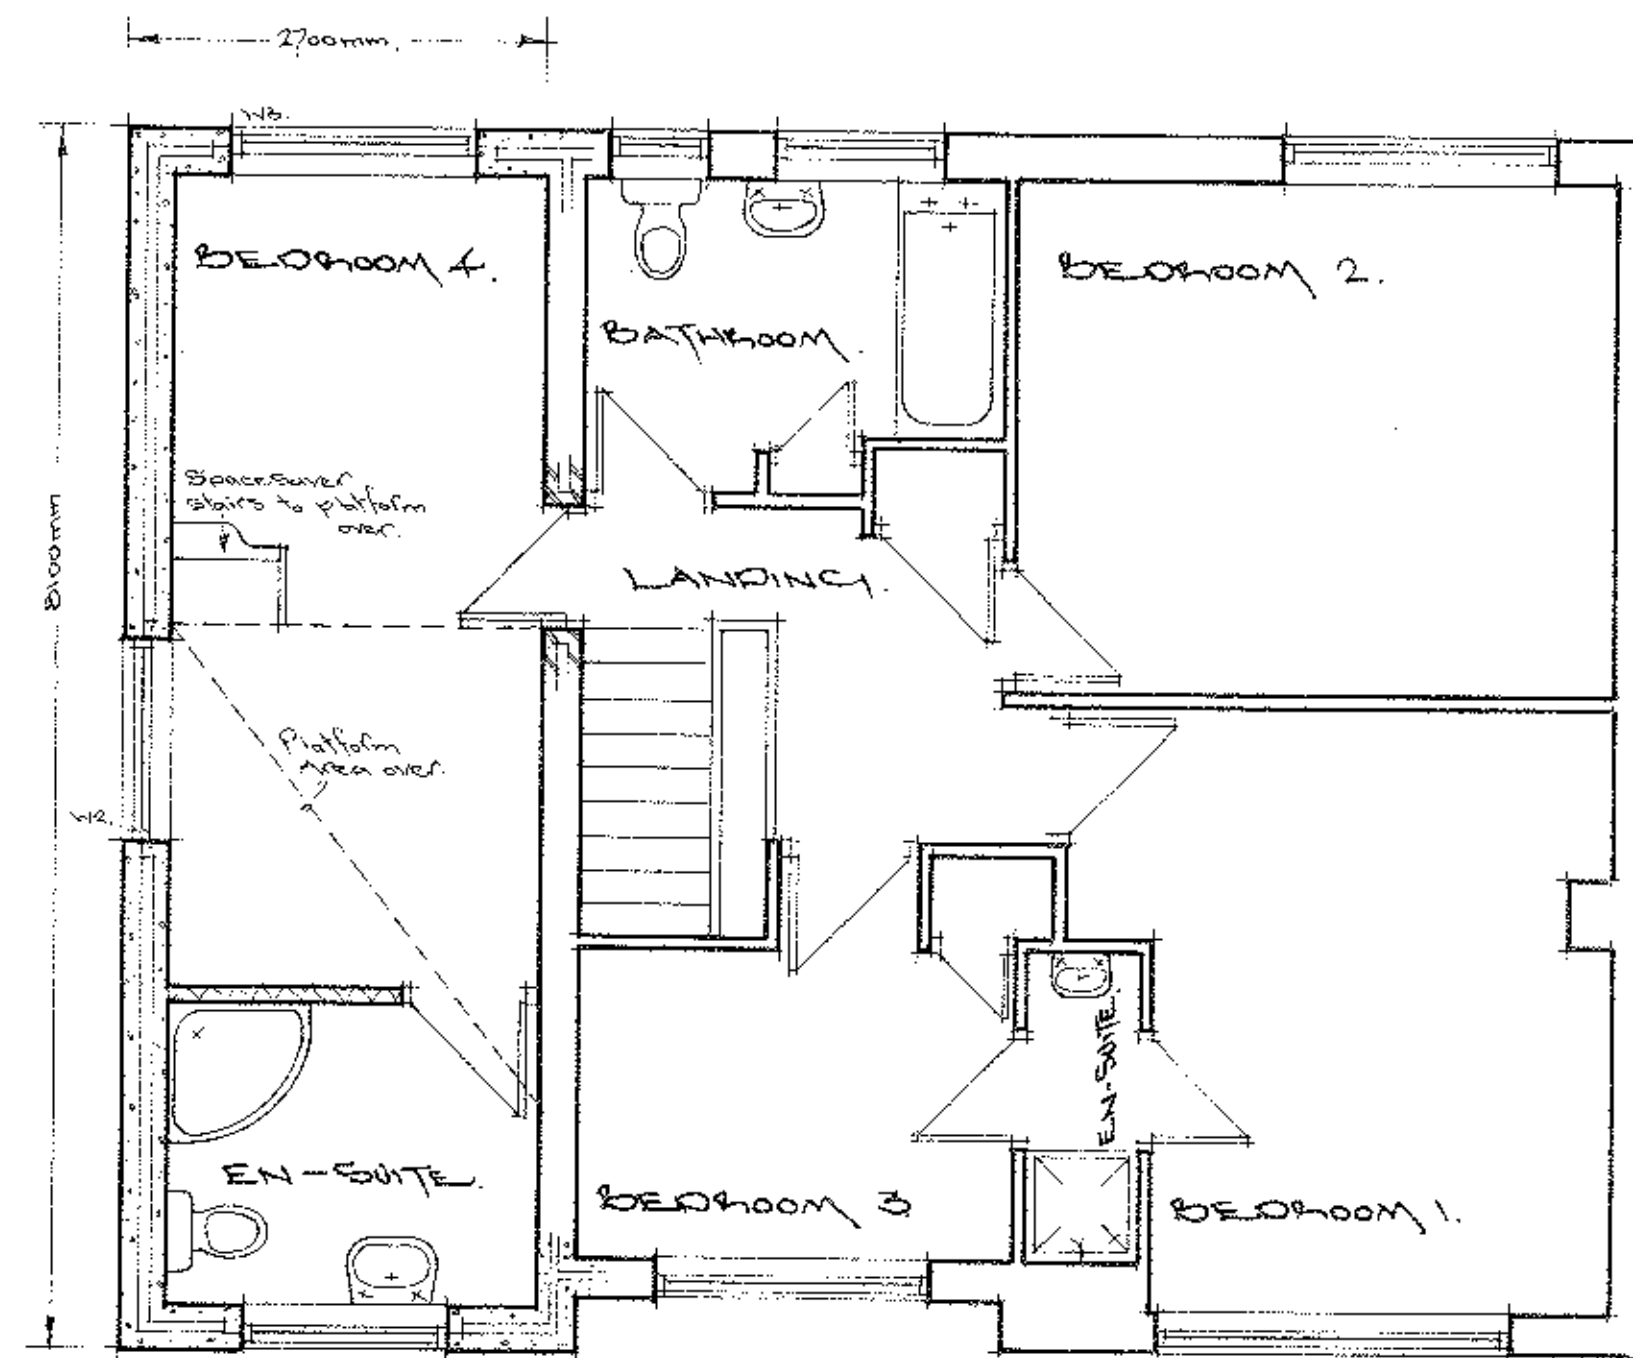


Proposed F. F. plan.

320130011P



Proposed East elevation.

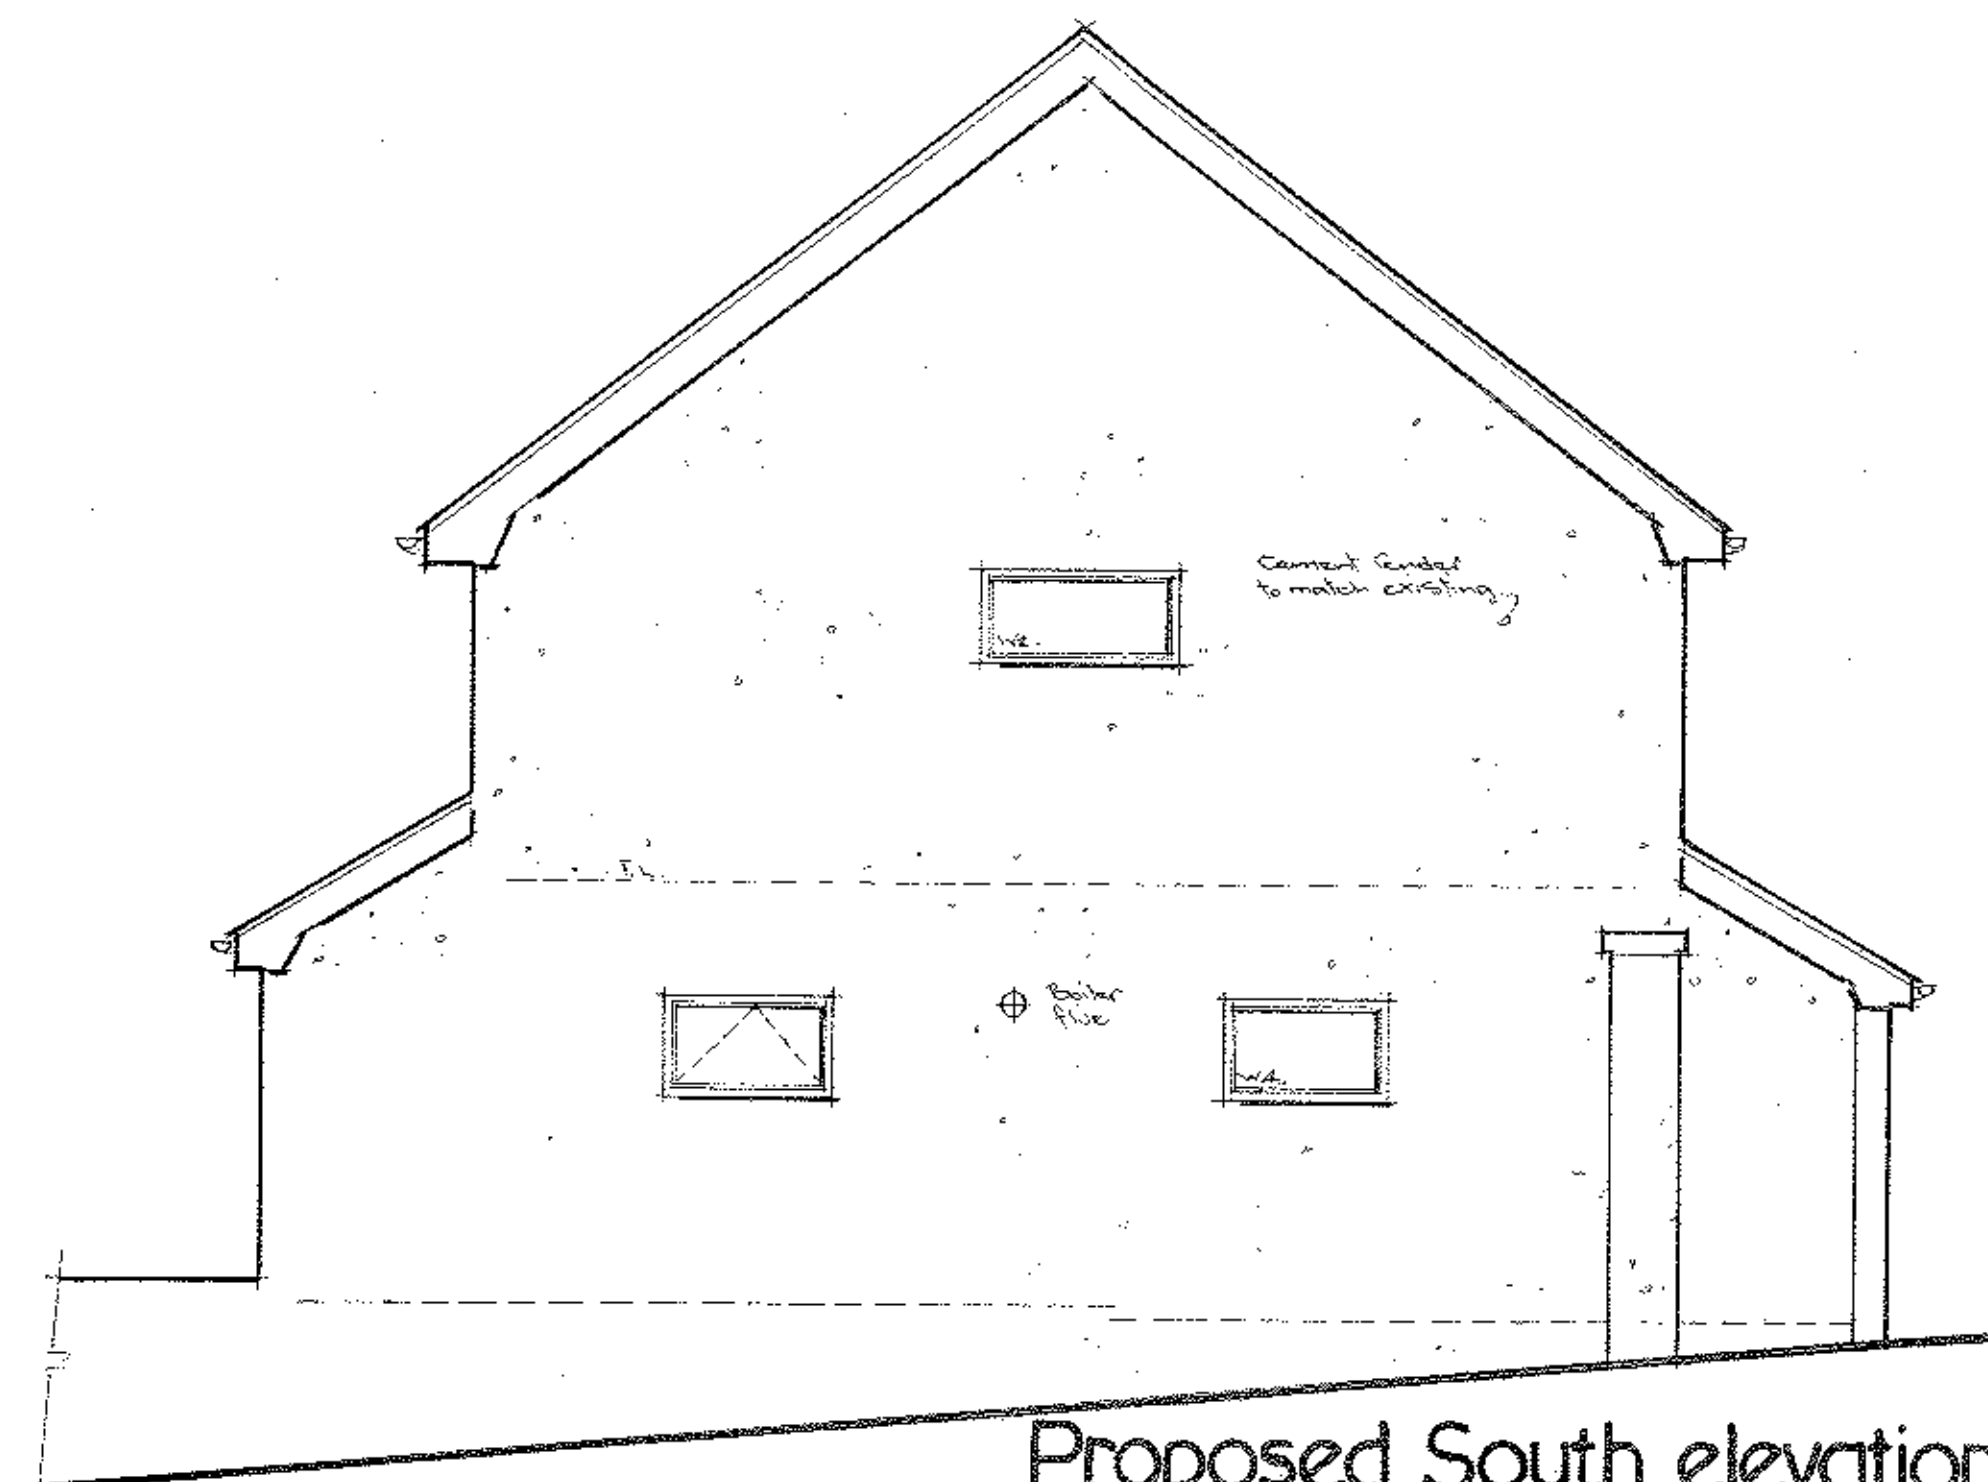

Proposed South elevation.



Proposed West elevation.