
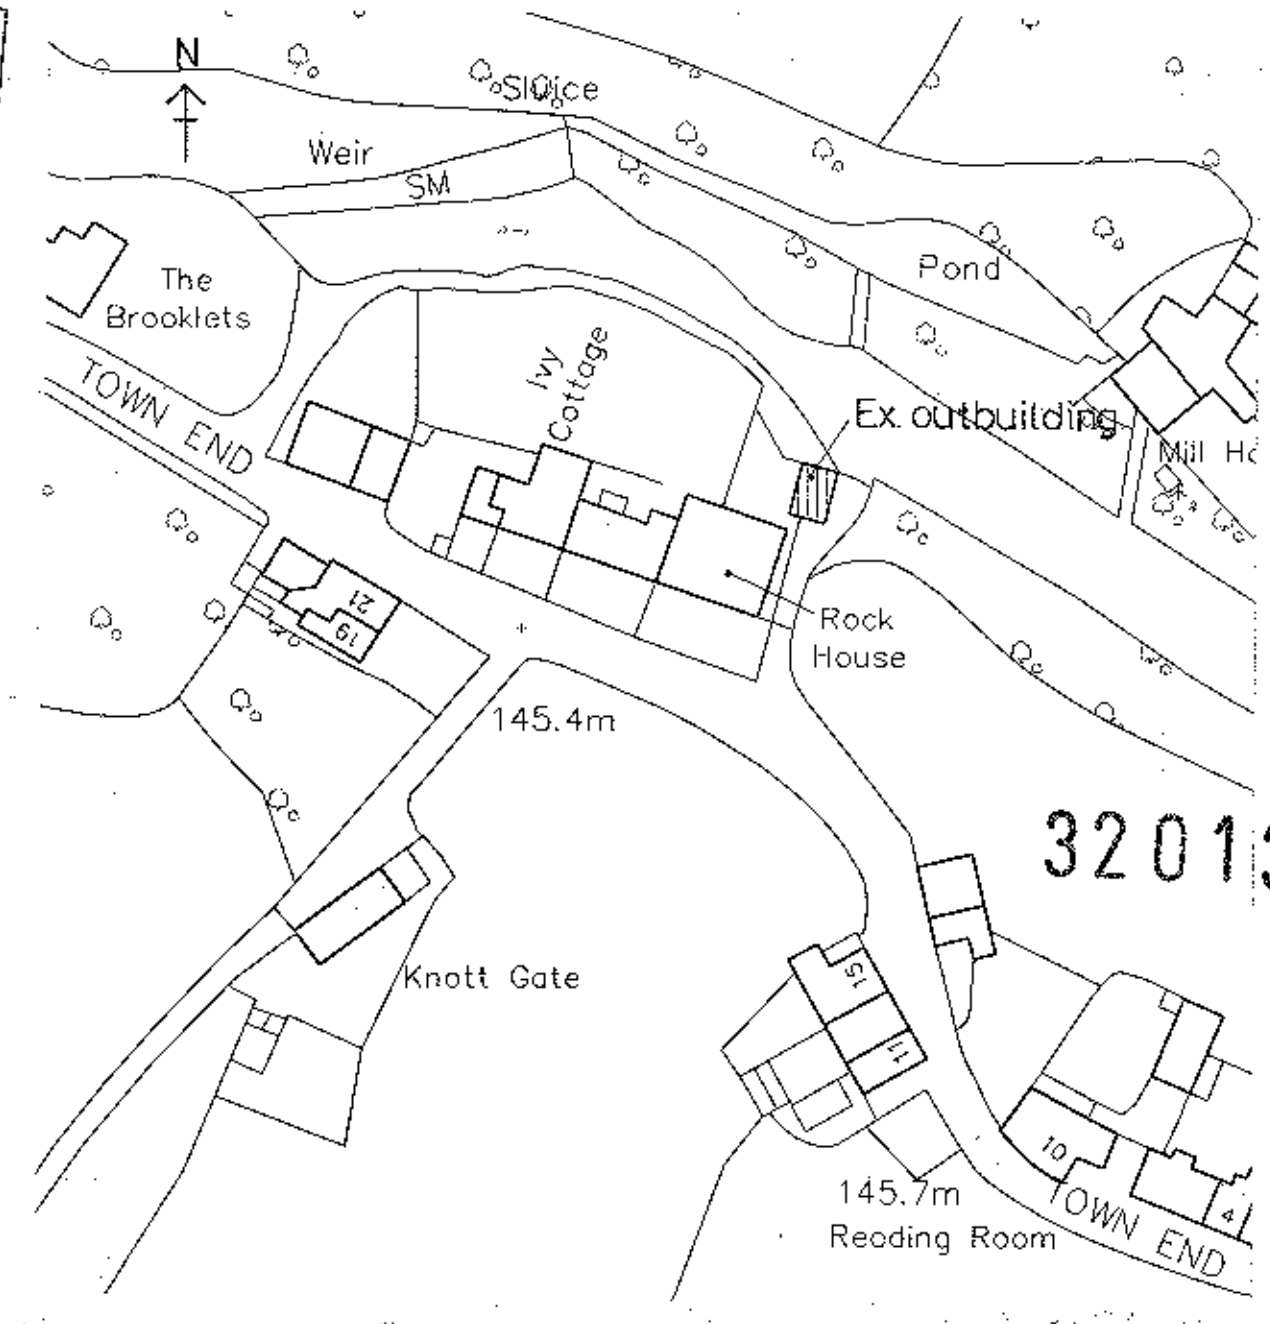
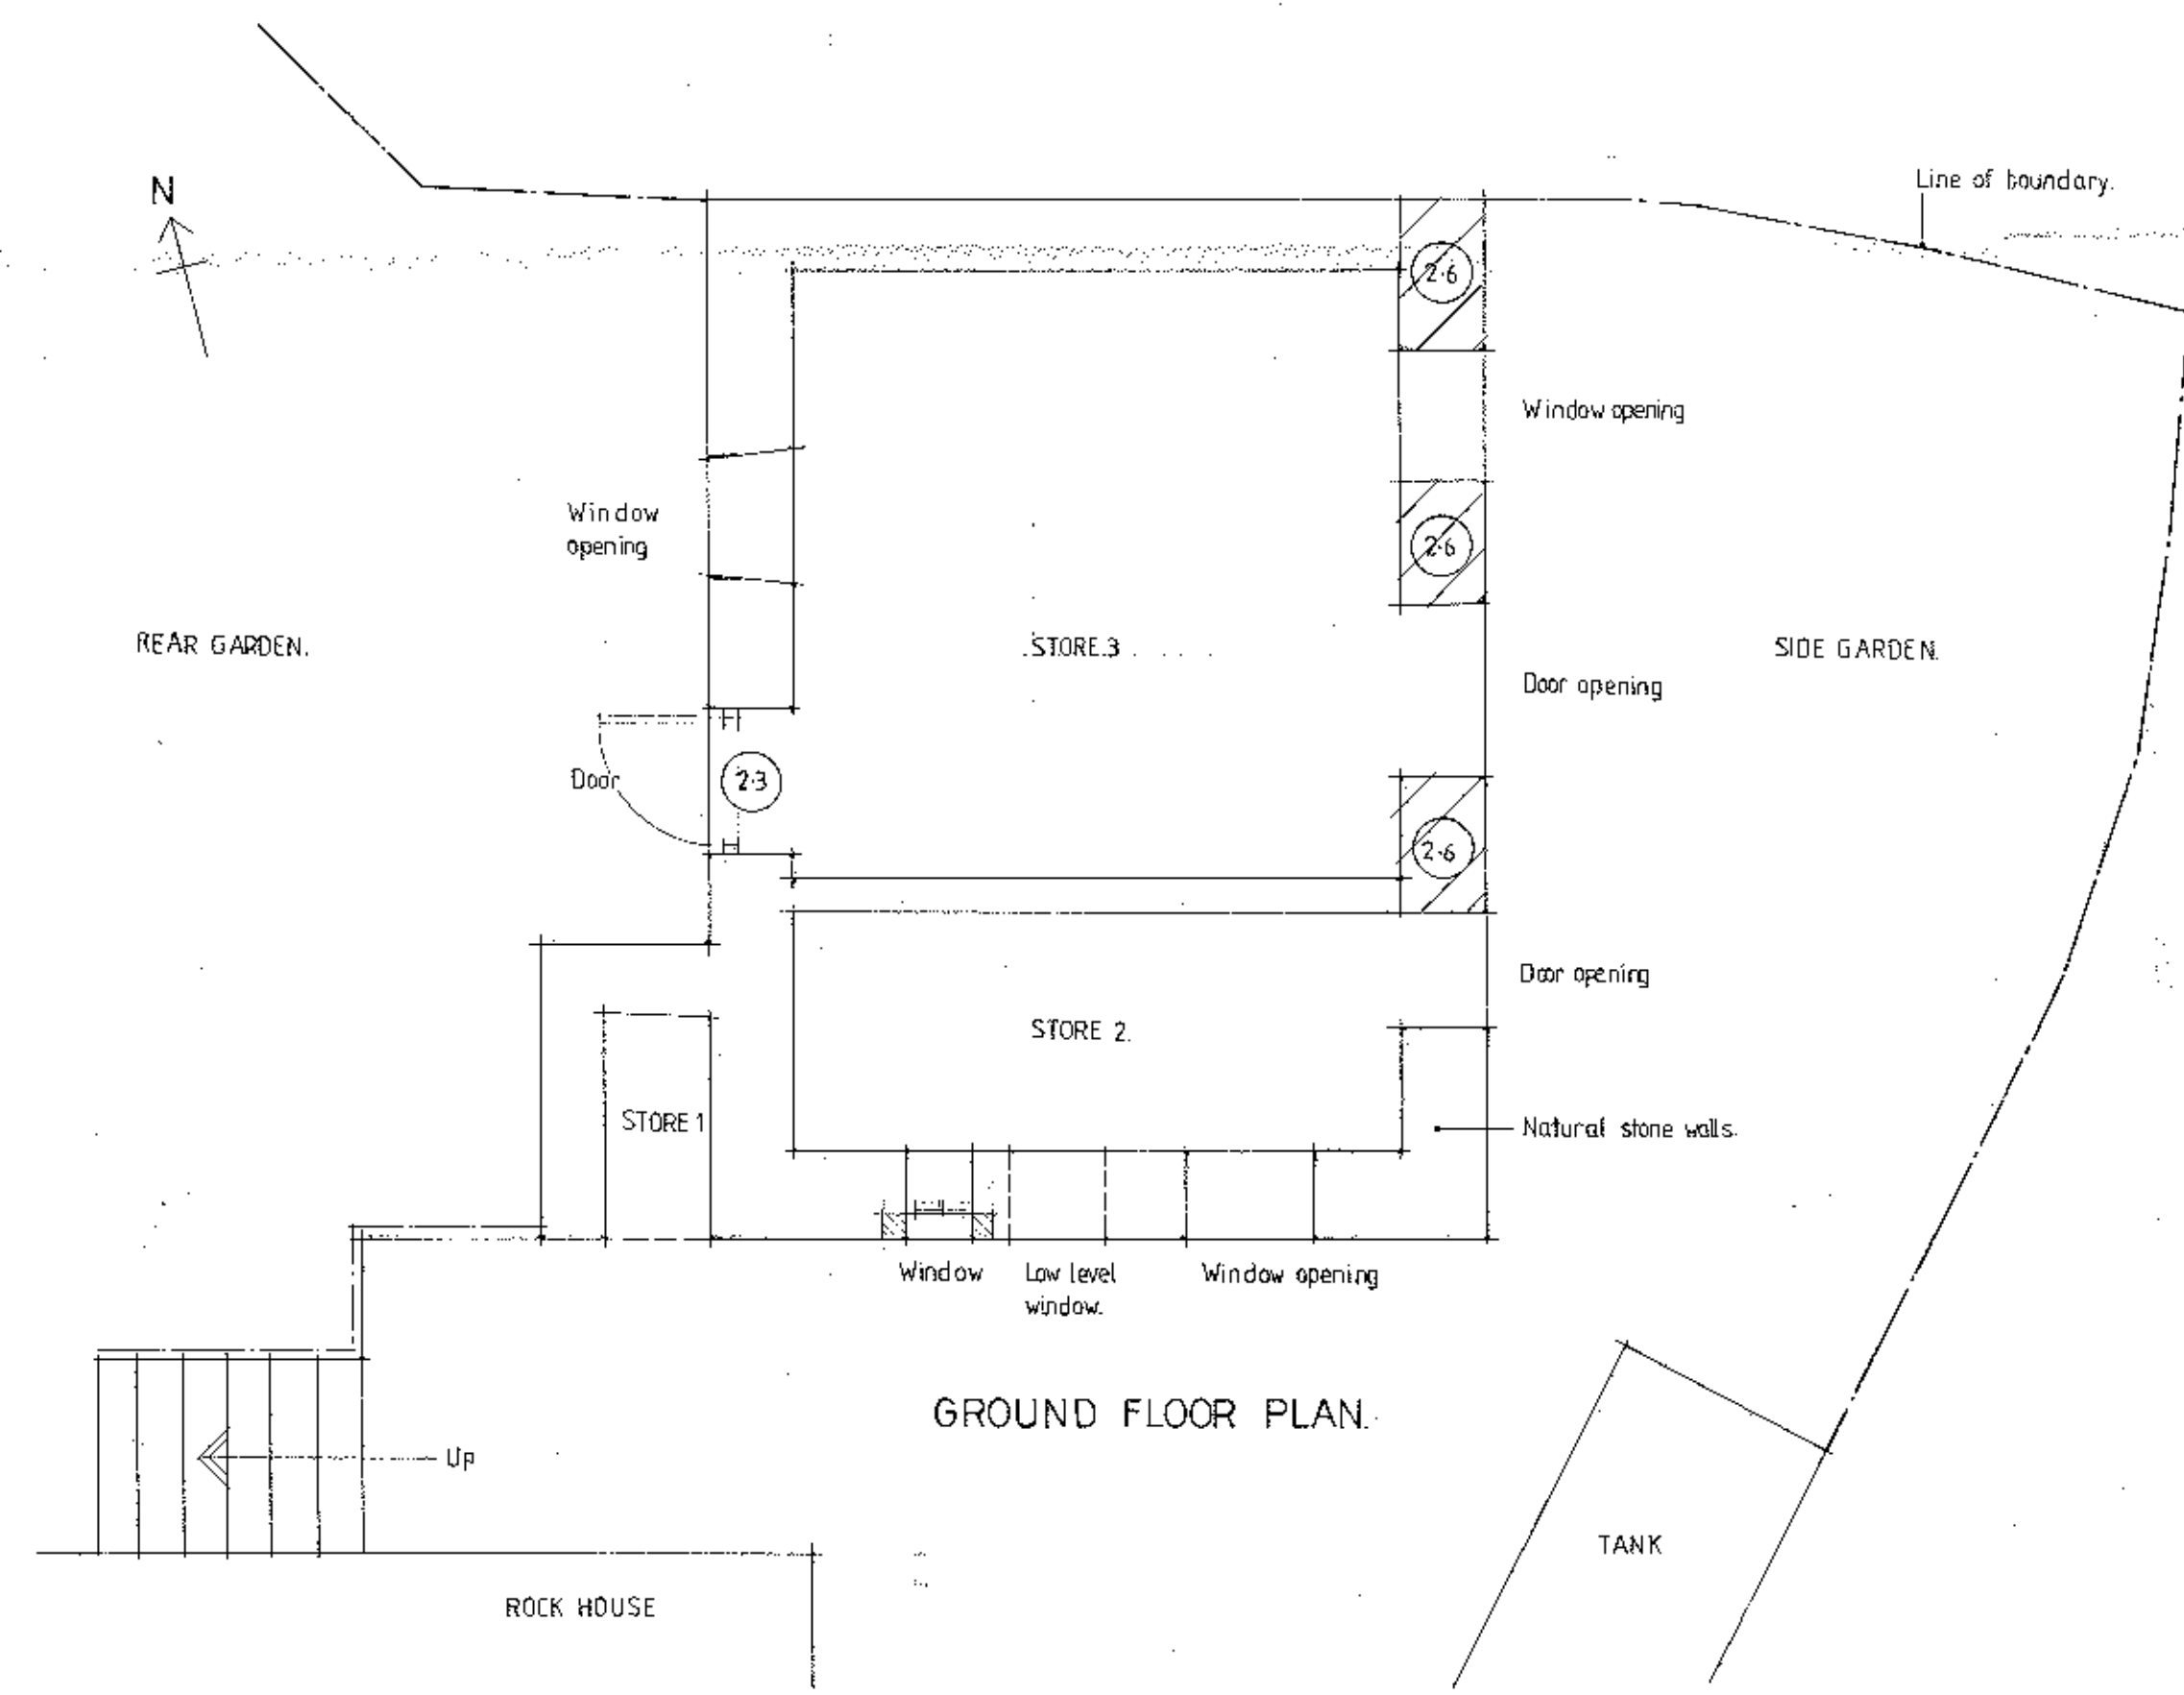
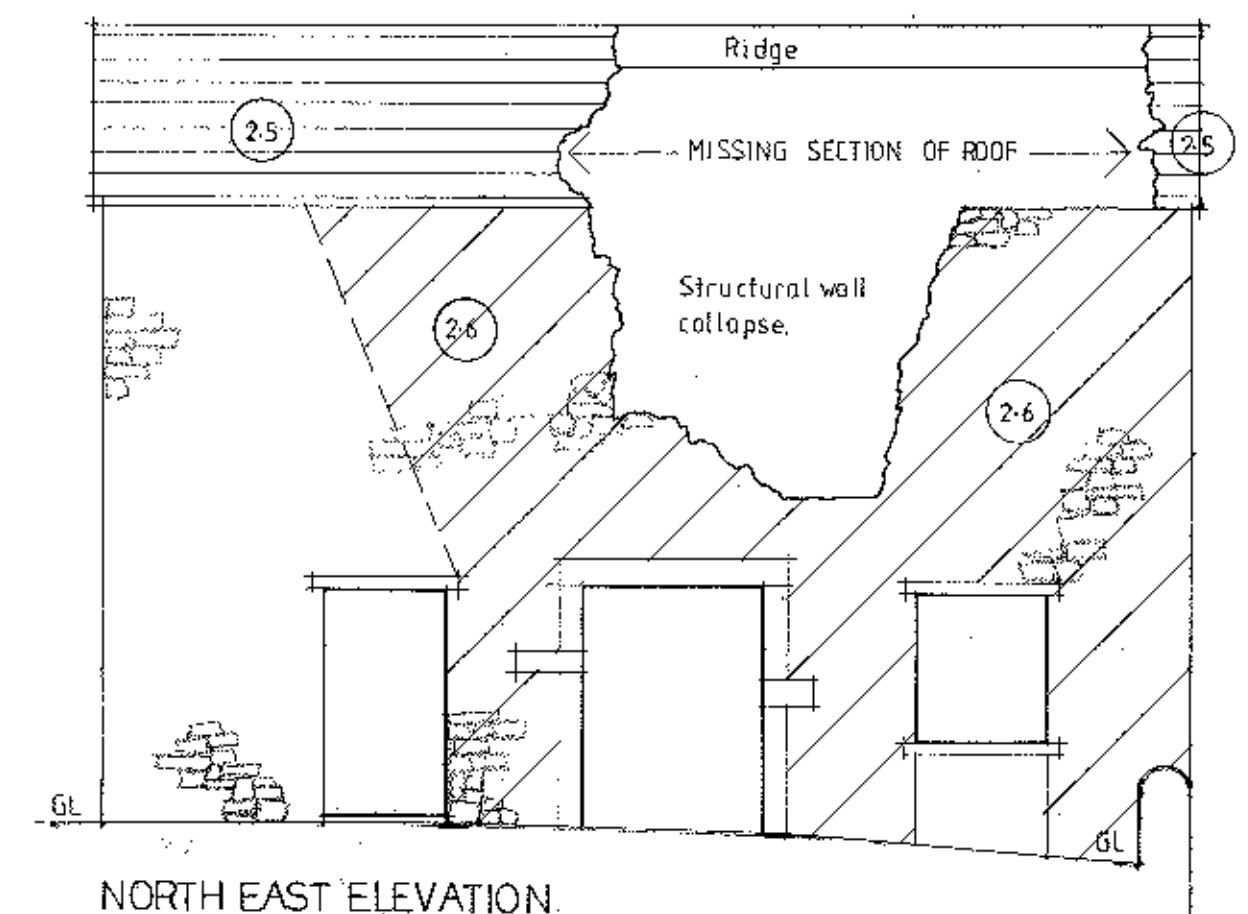
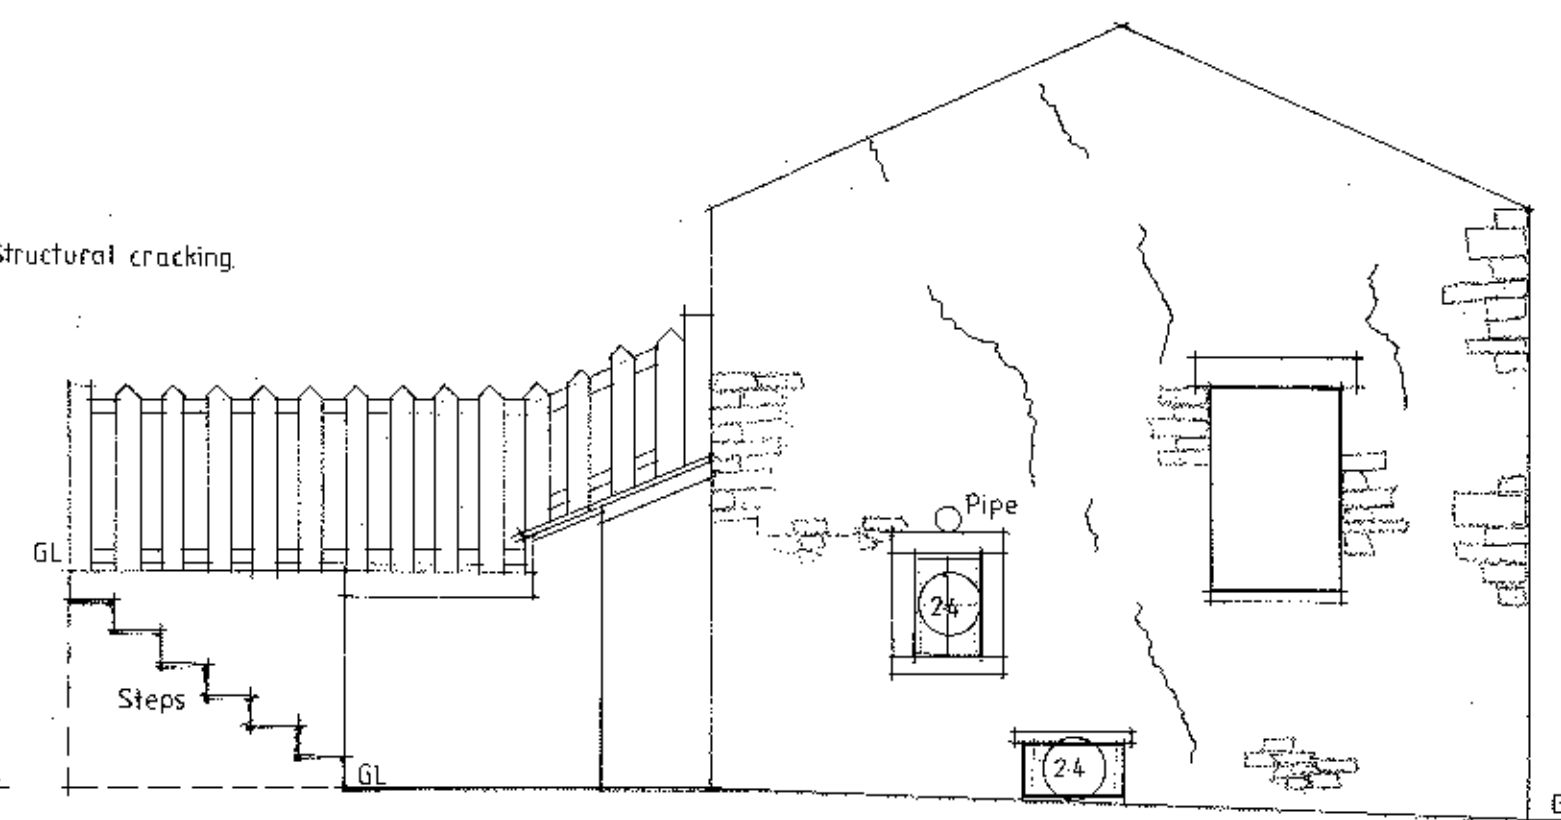


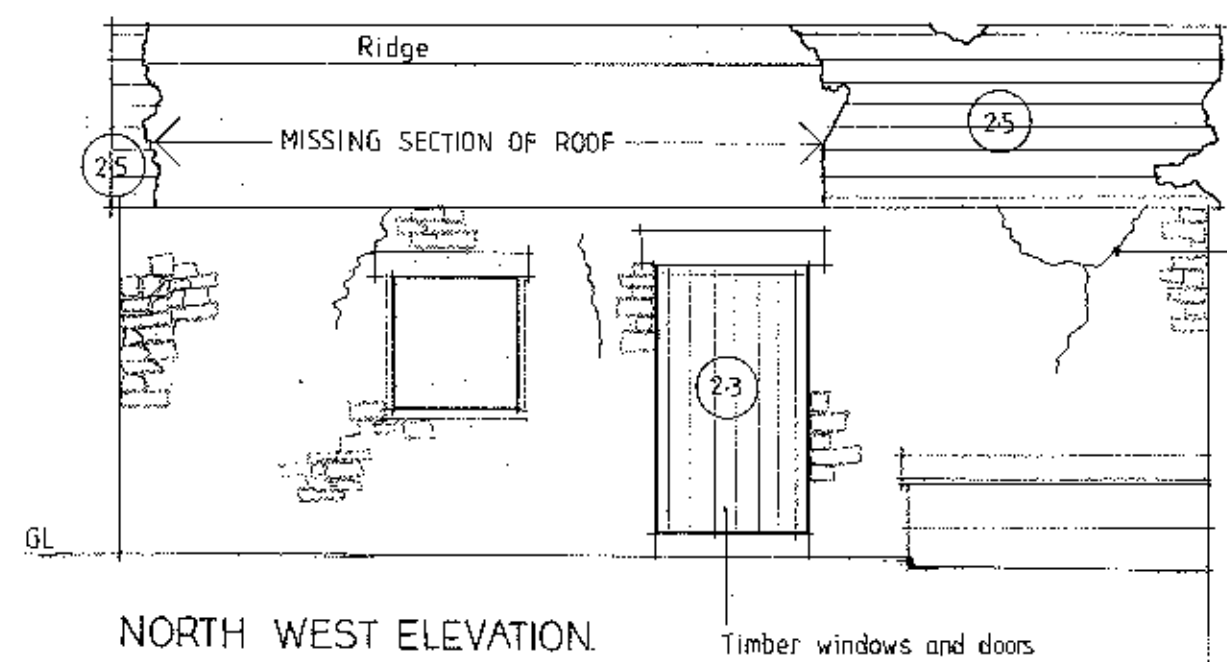

Client		
Slaidburn Estates.		
Job Title		
Proposed remedial work to outbuilding situated to North East of Rock House Town End Slaidburn Lancashire.		
Drawing Title		
BUILDING REGULATIONS: Existing plans and elevations.		
Scale	Date	Drawn
1:50	July 2012	PC
SUNDERLAND PEACOCK ARCHITECTS SUNDERLAND PEACOCK & ASSOCIATES LTD. HAZELMERE, PIMLICO ROAD, CUTHBERT, LANCASHIRE, BB7 2AG T 01200 423178 F 01200 42328 E info@sunderlandpeacock.com www.sunderlandpeacock.com		
4273 02		