



RIBBLE VALLEY
BOROUGH COUNCIL

12 DEC 2012

For office use only

Application No: 320130013 P

Date received

Fee paid £

Receipt No:

Council Offices, Church Walk, Clitheroe, Lancashire. BB7 2RA Tel: 01200 425111 www.ribblevalley.gov.uk

Application for Planning Permission. Town and Country Planning Act 1990

Publication of applications on planning authority websites.

Please note that the information provided on this application form and in supporting documents may be published on the Authority's website.

If you require any further clarification, please contact the Authority's planning department.

1. Applicant Name, Address and Contact Details

Title:	Mr	First name:	Edward	Surname:	Thorner
Company name:					
Street address:	Higher Greenhead Farm, Gisburn Road				
	Sawley				
Town/City:	Clitheroe				
County:	Lancashire				
Country:					
Postcode:	BB7 4LQ				
Telephone number:	Country Code	National Number	Extension Number		
Mobile number:					
Fax number:					
Email address:					
Are you an agent acting on behalf of the applicant? ☒ Yes ☐ No					

2. Agent Name, Address and Contact Details

Title:	Mr	First Name:	Mike	Surname:	Gee
Company name:	Janet Dixon Town Planners Ltd				
Street address:	10A Whalley Road				
Town/City:	Clitheroe				
County:	Lancs				
Country:					
Postcode:	BB7 1AW				
Telephone number:	Country Code	National Number	Extension Number		
Mobile number:					
Fax number:					
Email address:	mike@jdixontownplanners.co.uk				

3. Description of the Proposal

Please describe the proposed development including any change of use:

Conversion of barn to Live-Work Unit

Has the building, work or change of use already started? ☐ Yes ☒ No

4. Site Address Details

Full postal address of the site (including full postcode where available)

House: Suffix:
House name:
Street address:

Town/City:
County:
Postcode:

Description of location or a grid reference
(must be completed if postcode is not known):

Easting:
Northing:

Description:

5. Pre-application Advice

Has assistance or prior advice been sought from the local authority about this application?

☒ Yes ☐ No

If Yes, please complete the following information about the advice you were given (this will help the authority to deal with this application more efficiently):

Officer name:

Title: First name: Surname:

Reference:

Date (DD/MM/YYYY): (Must be pre-application submission)

Details of the pre-application advice received:

6. Pedestrian and Vehicle Access, Roads and Rights of Way

Is a new or altered vehicle access proposed to or from the public highway?

☐ Yes ☒ No

Is a new or altered pedestrian access proposed to or from the public highway?

☐ Yes ☒ No

Are there any new public roads to be provided within the site?

☐ Yes ☒ No

Are there any new public rights of way to be provided within or adjacent to the site?

☐ Yes ☒ No

Do the proposals require any diversions/extinguishments and/or creation of rights of way?

☐ Yes ☒ No

7. Waste Storage and Collection

Do the plans incorporate areas to store and aid the collection of waste?

☐ Yes ☒ No

Have arrangements been made for the separate storage and collection of recyclable waste?

☒ Yes ☐ No

If Yes, please provide details:

8. Authority Employee/Member

With respect to the Authority, I am:

- (a) a member of staff
- (b) an elected member
- (c) related to a member of staff
- (d) related to an elected member

Do any of these statements apply to you?

☐ Yes ☒ No

9. Materials

Please state what materials (including type, colour and name) are to be used externally (if applicable):

Walls - description:

Description of existing materials and finishes:

Description of proposed materials and finishes:

9. (Materials continued)

320130013P

Roof - description:Description of *existing* materials and finishes:

Natural Slate

Description of *proposed* materials and finishes:

Natural Slate

Windows - description:Description of *existing* materials and finishes:

Timber

Description of *proposed* materials and finishes:

Timber

Doors - description:Description of *existing* materials and finishes:

Timber

Description of *proposed* materials and finishes:

Timber

Are you supplying additional information on submitted plan(s)/drawing(s)/design and access statement? ☒ Yes ☐ No

If Yes, please state references for the plan(s)/drawing(s)/design and access statement:

See all application plans and supporting documents

10. Vehicle Parking

Please provide information on the existing and proposed number of on-site parking spaces:

Type of vehicle	Existing number of spaces	Total proposed (including spaces retained)	Difference in spaces
Cars	0	1	1
Light goods vehicles/public carrier vehicles	0	1	1
Motorcycles	0	0	0
Disability spaces	0	0	0
Cycle spaces	0	0	0
Other (e.g. Bus)	0	0	0
Short description of Other			

11. Foul Sewage

Please state how foul sewage is to be disposed of:

Mains sewer

☐

Package treatment plant

☐

Unknown

☐

Septic tank

☒

Cess pit

☐

Other

Are you proposing to connect to the existing drainage system?

☐

Yes

☒

No

☐

Unknown

12. Assessment of Flood Risk

Is the site within an area at risk of flooding? (Refer to the Environment Agency's Flood Map showing flood zones 2 and 3 and consult Environment Agency standing advice and your local planning authority requirements for information as necessary.)

☐

Yes

☒

No

If Yes, you will need to submit an appropriate flood risk assessment to consider the risk to the proposed site.

Is your proposal within 20 metres of a watercourse (e.g. river, stream or beck)?

☐

Yes

☒

No

Will the proposal increase the flood risk elsewhere?

☐

Yes

☒

No

How will surface water be disposed of?

☐

Sustainable drainage system

☐

Main sewer

☐

Pond/lake

☒

Soakaway

☐

Existing watercourse

13. Biodiversity and Geological Conservation

To assist in answering the following questions refer to the guidance notes for further information on when there is a reasonable likelihood that any important biodiversity or geological conservation features may be present or nearby and whether they are likely to be affected by your proposals.

Having referred to the guidance notes, is there a reasonable likelihood of the following being affected adversely or conserved and enhanced within the application site, OR on land adjacent to or near the application site:

a) Protected and priority species

☐ Yes, on the development site ☐ Yes, on land adjacent to or near the proposed development ☒ No

b) Designated sites, important habitats or other biodiversity features

☐ Yes, on the development site ☐ Yes, on land adjacent to or near the proposed development ☒ No

c) Features of geological conservation importance

☐ Yes, on the development site ☐ Yes, on land adjacent to or near the proposed development ☒ No

14. Existing Use

Please describe the current use of the site:

Vacant Agricultural Building

Is the site currently vacant? ☒ Yes ☐ No

If Yes, please describe the last use of the site:

Agriculture

When did this use end (if known) (DD/MM/YYYY)?

01/01/1972

Does the proposal involve any of the following?

If yes, you will need to submit an appropriate contamination assessment with your application.

Land which is known to be contaminated? ☐ Yes ☒ No

Land where contamination is suspected for all or part of the site? ☐ Yes ☒ No

A proposed use that would be particularly vulnerable to the presence of contamination? ☐ Yes ☒ No

15. Trees and Hedges

Are there trees or hedges on the proposed development site? ☐ Yes ☒ No

And/or: Are there trees or hedges on land adjacent to the proposed development site that could influence the development or might be important as part of the local landscape character? ☐ Yes ☒ No

If Yes to either or both of the above, you may need to provide a full Tree Survey, at the discretion of your local planning authority. If a Tree Survey is required, this and the accompanying plan should be submitted alongside your application. Your local planning authority should make clear on its website what the survey should contain, in accordance with the current 'BS5837: Trees in relation to construction - Recommendations'.

16. Trade Effluent

Does the proposal involve the need to dispose of trade effluents or waste? ☒ Yes ☐ No

If Yes, please describe the nature, volume and means of disposal of trade effluents or waste:

Waste from the workshop will be primarily wood, which will be used to fuel the wood burner.

17. Residential Units

Does your proposal include the gain or loss of residential units? ☒ Yes ☐ No

Market Housing - Proposed

	Number of bedrooms				
	1	2	3	4+	Unknown
Houses					
Flats/Maisonettes					
Live-Work units	1				
Cluster flats					
Sheltered housing					
Bedsit/Studios					
Unknown					

Market Housing - Existing

	Number of bedrooms				
	1	2	3	4+	Unknown
Houses					
Flats/Maisonettes					
Live-Work units					
Cluster flats					
Sheltered housing					
Bedsit/Studios					
Unknown					

Proposed Market Housing Total

1

Existing Market Housing Total

0

17. Residential Units (continued)**Overall Residential Unit Totals**

Total proposed residential units	1
Total existing residential units	0

320130013P

18. All Types of Development: Non-residential Floorspace

Does your proposal involve the loss, gain or change of use of non-residential floorspace?

☒ Yes ☐ No

Use class/type of use	Existing gross internal floorspace (square metres)	Gross internal floorspace to be lost by change of use or demolition (square metres)	Total gross new internal floorspace proposed (including changes of use) (square metres)	Net additional gross internal floorspace following development (square metres)
A1 Shops Net Tradable Area	0.0	0.0	0.0	0.0
A2 Financial and professional services	0.0	0.0	0.0	0.0
A3 Restaurants and cafes	0.0	0.0	0.0	0.0
A4 Drinking establishments	0.0	0.0	0.0	0.0
A5 Hot food takeaways	0.0	0.0	0.0	0.0
B1 (a) Office (other than A2)	0.0	0.0	0.0	0.0
B1 (b) Research and development	0.0	0.0	0.0	0.0
B1 (c) Light industrial	0.0	0.0	0.0	0.0
B2 General industrial	0.0	0.0	95.0	95.0
BB Storage or distribution	0.0	0.0	0.0	0.0
C1 Hotels and halls of residence	0.0	0.0	0.0	0.0
C2 Residential institutions	0.0	0.0	0.0	0.0
D1 Non-residential institutions	0.0	0.0	0.0	0.0
D2 Assembly and leisure	0.0	0.0	0.0	0.0
Other Please Specify	140.0	0.0	0.0	0.0
Total	140.0	0.0	95.0	95.0

For hotels, residential institutions and hostels, please additionally indicate the loss or gain of rooms:

Use Class	Types of use	Existing rooms to be lost by change of use or demolition	Total rooms proposed (including changes of use)	Net additional rooms
-----------	--------------	--	---	----------------------

19. Employment

If known, please complete the following information regarding employees:

	Full-time	Part-time	Equivalent number of full-time
Existing employees	0	0	0
Proposed employees	1	0	0

20. Hours of Opening

If known, please state the hours of opening for each non-residential use proposed:

Use	Monday to Friday Start Time End Time	Saturday Start Time End Time	Sunday and Bank Holidays Start Time End Time	Not Known
-----	---	---------------------------------	---	-----------

21. Site Area

What is the site area?

03.30 hectares

22. Industrial or Commercial Processes and Machinery

Please describe the activities and processes which would be carried out on the site and the end products including plant, ventilation or air conditioning. Please include the type of machinery which may be installed on site:

Timber joinery workshop, involving the manufacture of timber products utilising planes, saws and drills.

Is the proposal for a waste management development?

☐ Yes ☒ No**23. Hazardous Substances**

Is any hazardous waste involved in the proposal?

☐ Yes ☒ No

24. Site Visit

Can the site be seen from a public road, public footpath, bridleway or other public land?

☐ Yes ☒ No

If the planning authority needs to make an appointment to carry out a site visit, whom should they contact? (Please select only one)

☒ The agent ☐ The applicant ☐ Other person

25. Certificates (Certificate B)

Certificate of Ownership - Certificate B

Town and Country Planning (Development Management Procedure) (England) Order 2010 Certificate under Article 12

I certify/The applicant certifies that I have/the applicant has given the requisite notice to everyone else (as listed below) who, on the day 21 days before the date of this application, was the owner (owner is a person with a freehold interest or leasehold interest with at least 7 years left to run) of any part of the land or building to which this application relates.

Notice recipient		Date notice served			
Name:	Mr and Mrs JT and E Thornber	12/12/2012			
Number:	Suffix:				
Street:	Higher Greenhead Farm				
Locality:	Gisburn Road				
Town:	Sawley, Nr Clitheroe				
Postcode:	BB7 4LQ				
Name:	Mr and Mrs E Bains	12/12/2012			
Number:	Suffix:				
Street:	Greenhead South Farm				
Locality:	Gisburn Road				
Town:	Sawley, Nr Clitheroe				
Postcode:	BB7 4LQ				
Title:	Mr	First name:	Mike	Surname:	Gee
Person role:	Agent	Declaration date:	12/12/2012	☒ Declaration made	

25. Certificates (Agricultural Land Declaration)

Agricultural Land Declaration

Town and Country Planning (Development Management Procedure) (England) Order 2010 Certificate under Article 12

Agricultural Land Declaration - You Must Complete Either A or B

(A) None of the land to which the application relates is, or is part of an agricultural holding.

(B) I have/The applicant has given the requisite notice to every person other than myself/the applicant who, on the day 21 days before the date of this application, was a tenant of an agricultural holding on all or part of the land to which this application relates, as listed below:

If any part of the land is an agricultural holding, of which the applicant is the sole tenant, the applicant should complete part (B) of the form by writing 'sole tenant - not applicable' in the first column of the table below

Notice recipient		Date notice served			
Name:	Mr and Mrs JT and E Thornber	12/12/2012			
Number:	Suffix:				
Street:	Higher Greenhead farm				
Locality:	Sawley				
Town:	Nr Clitheroe				
Postcode:	BB7 4LQ				
Title:	Mr	First Name:	Mike	Surname:	Gee
Person role:	Agent	Declaration date:	12/12/2012	☒ Declaration Made	

26. Declaration

I/we hereby apply for planning permission/consent as described in this form and the accompanying plans/drawings and additional information. I/we confirm that, to the best of my/our knowledge, any facts stated are true and accurate and any opinions given are the genuine opinions of the person(s) giving them.

☒ Date 12/12/2012

320130013P

**Town and Country Planning (Development Management
Procedure) (England) Order 2010 NOTICE UNDER ARTICLE
11 OF APPLICATION FOR PLANNING PERMISSION**

(Notice 1: This notice is to be printed and served on individuals if Certificate B or C is completed)

Proposed development at:

Name or flat number: LOWER COTE BARN
Property number or name: HIGHER GREENHEAD FARM
Street: SIS BURN ROAD
Locality: SAULEY
Town: NR CLITHEROE
County: LANCASHIRE
Postal town:
Postcode: BB7 4LD

Take notice that application is being made by:

Organisation name:
Applicant name: Title: MR Forename: EDWARD
Surname: THORNER

For planning permission to:

Description of proposed development:
CONVERSION OF BARN TO LIVE-WORK
UNIT

Local Planning Authority to whom
the application is being submitted: RIBBLE VALLEY BOROUGH COUNCIL
Local Planning Authority address: COUNCIL OFFICES
CHURCH WALK
CLITHEROE BB7 2PA

Any owner of the land or tenant who wishes to make representations about this application,
should write to the council within 21 days of the date of this notice.

Signatory:

Signatory: Title: MR Forename: MIKE
Surname: GEE
Signature: 

Date (dd-mm-yyyy)

12 DECEMBER 2012

Statement of owners' rights: The grant of planning permission does not affect owners' rights
to retain or dispose of their property, unless there is some provision to the contrary in an
agreement or lease.


Statement of agricultural tenants' rights: The grant of planning permission for non-
agricultural development may affect agricultural tenants' security of tenure.

'Owner' means a person having a freehold interest or a leasehold interest the unexpired
term of which is not less than seven years.

'Tenant' means a tenant of an agricultural holding any part of which is comprised in the land.


Once completed this form needs to be served on the owner(s) or tenant(s)

Print Form

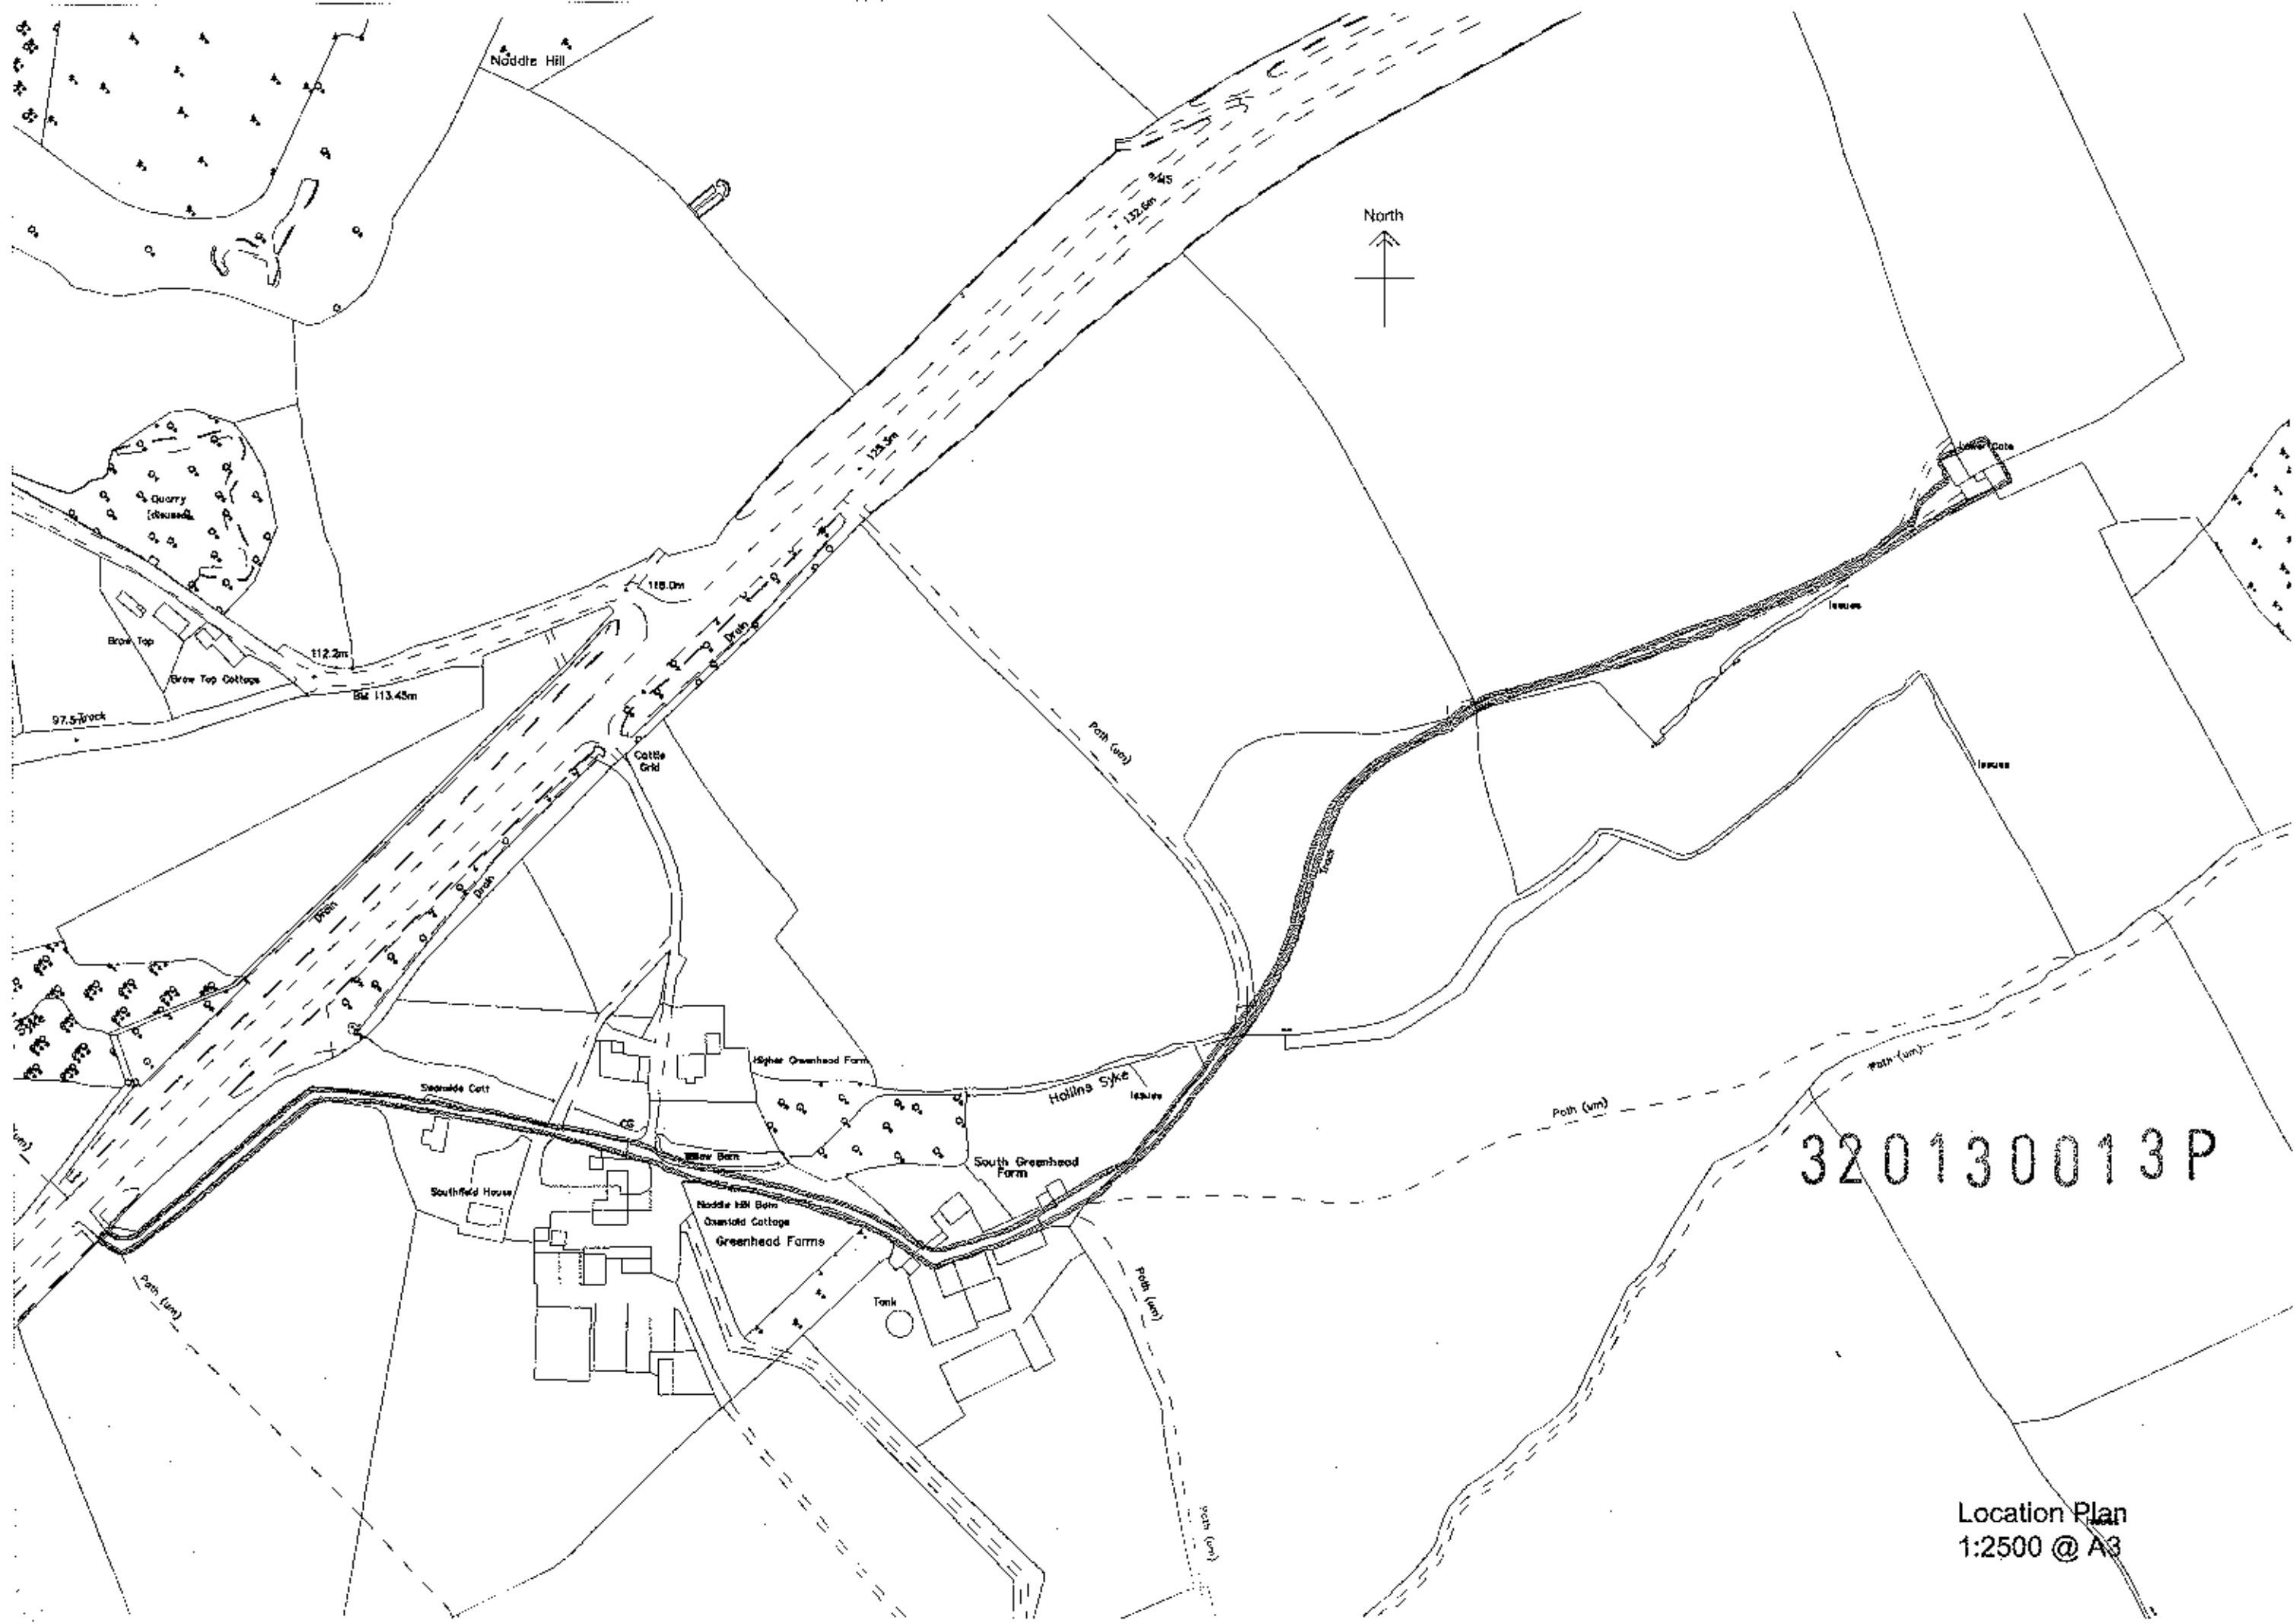

320130013P

Location Plan
1:2500 @ A3

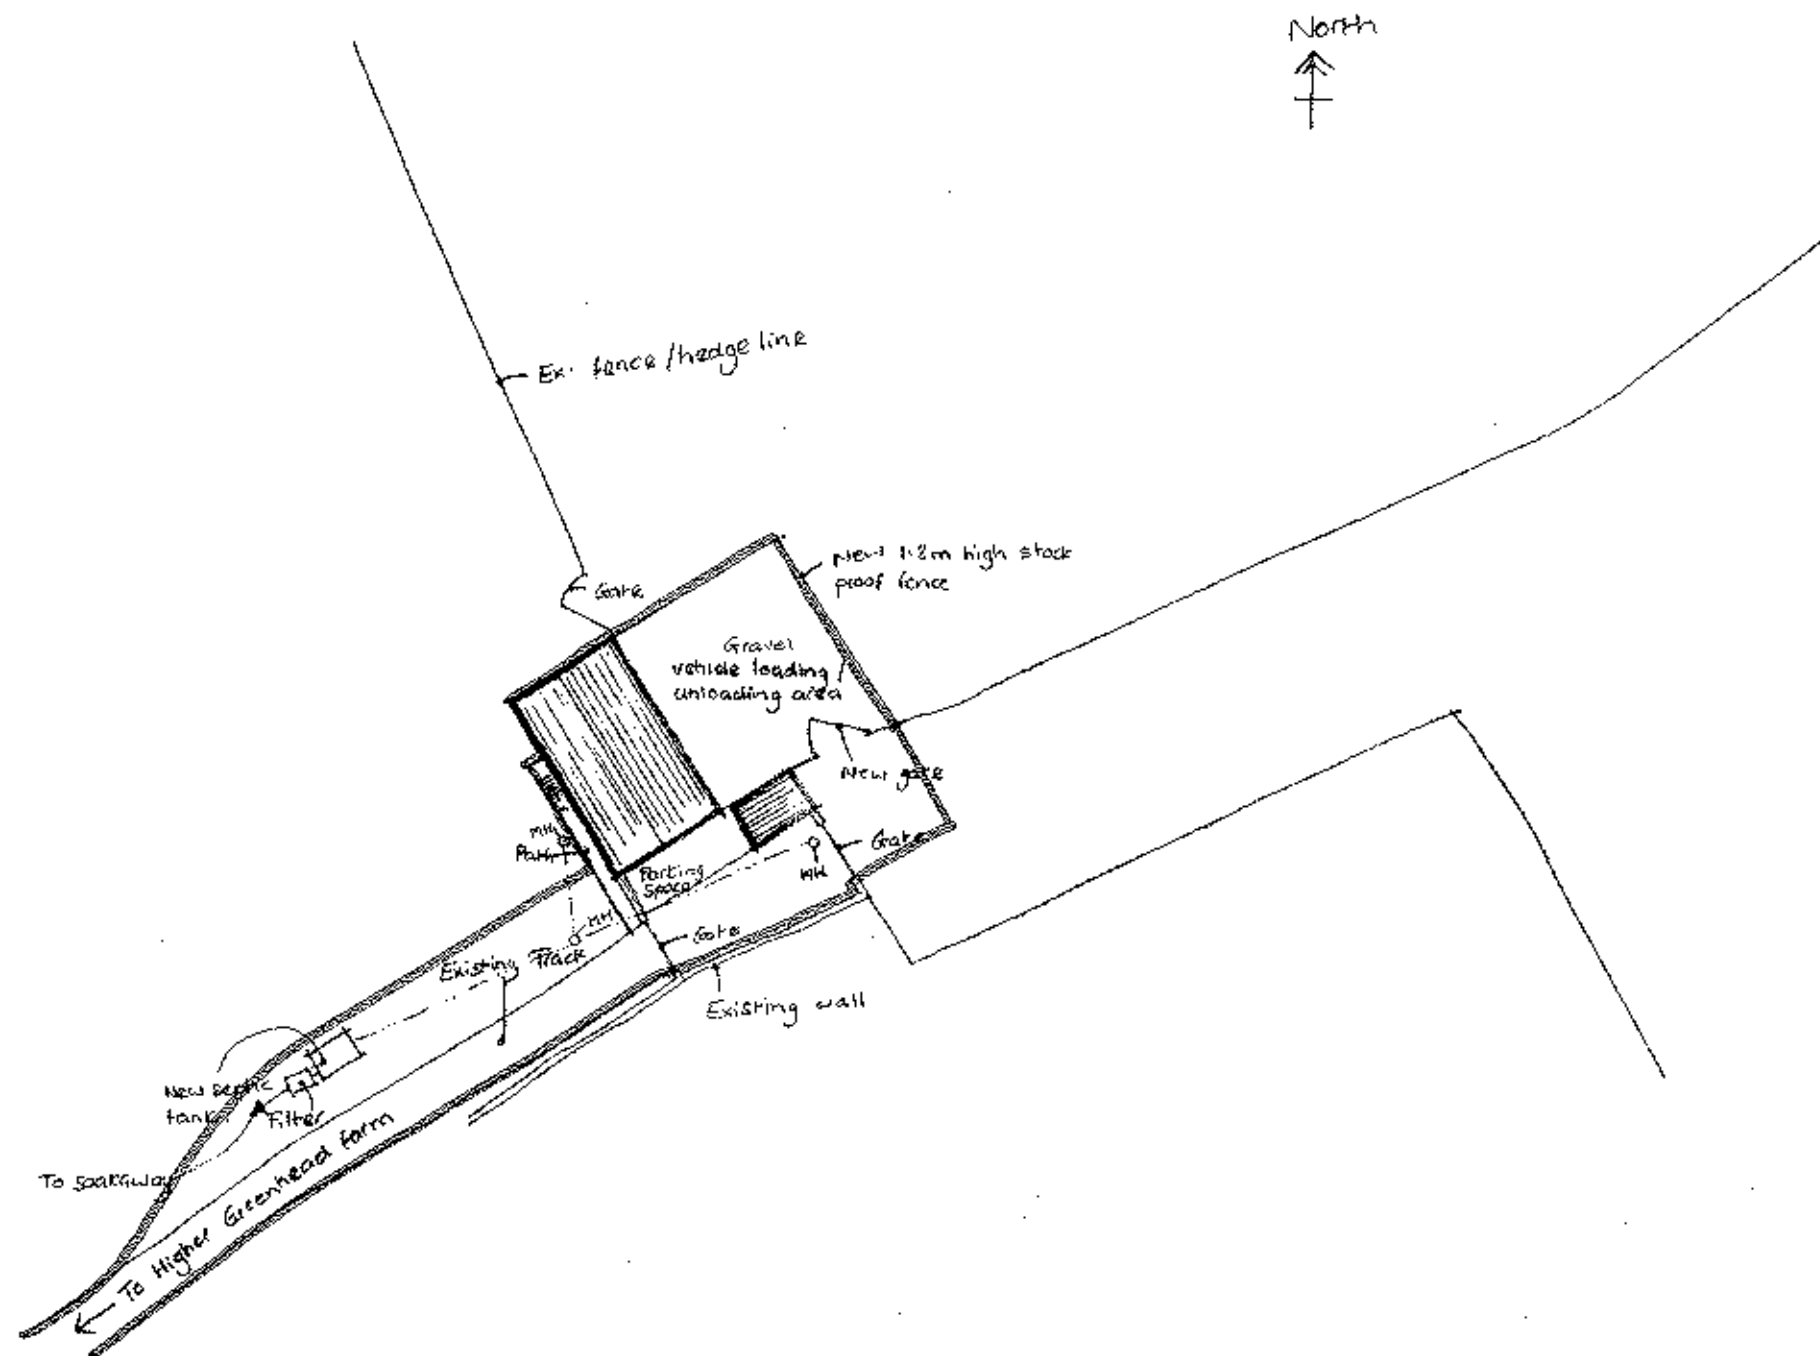

320130013P

Client

Mr E. Thornber

Job Title

Proposed Live/Work Unit at
Lower Cote Barn
Sawley
Clitheroe

Drawing Title

Proposed Site Plan

Scale
1:500 @ A3

Date
Nov '2012

Drawn
LG

spa

SUNDERLAND PEACOCK

SUNDERLAND PEACOCK & ASSOCIATES LTD
HAZELMERE, WILLOW ROAD, CLITHEROE,
LANCASHIRE, BB7 2AG
T 01200 423178 F 01200 423120
E info@sunderlandpeacock.com
www.sunderlandpeacock.com



4320

OSB