



Edisford Road
Clitheroe

Residential
Core Zone

3201300142

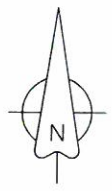

AMENDED PLANS RECEIVED
DATE 09/08/13

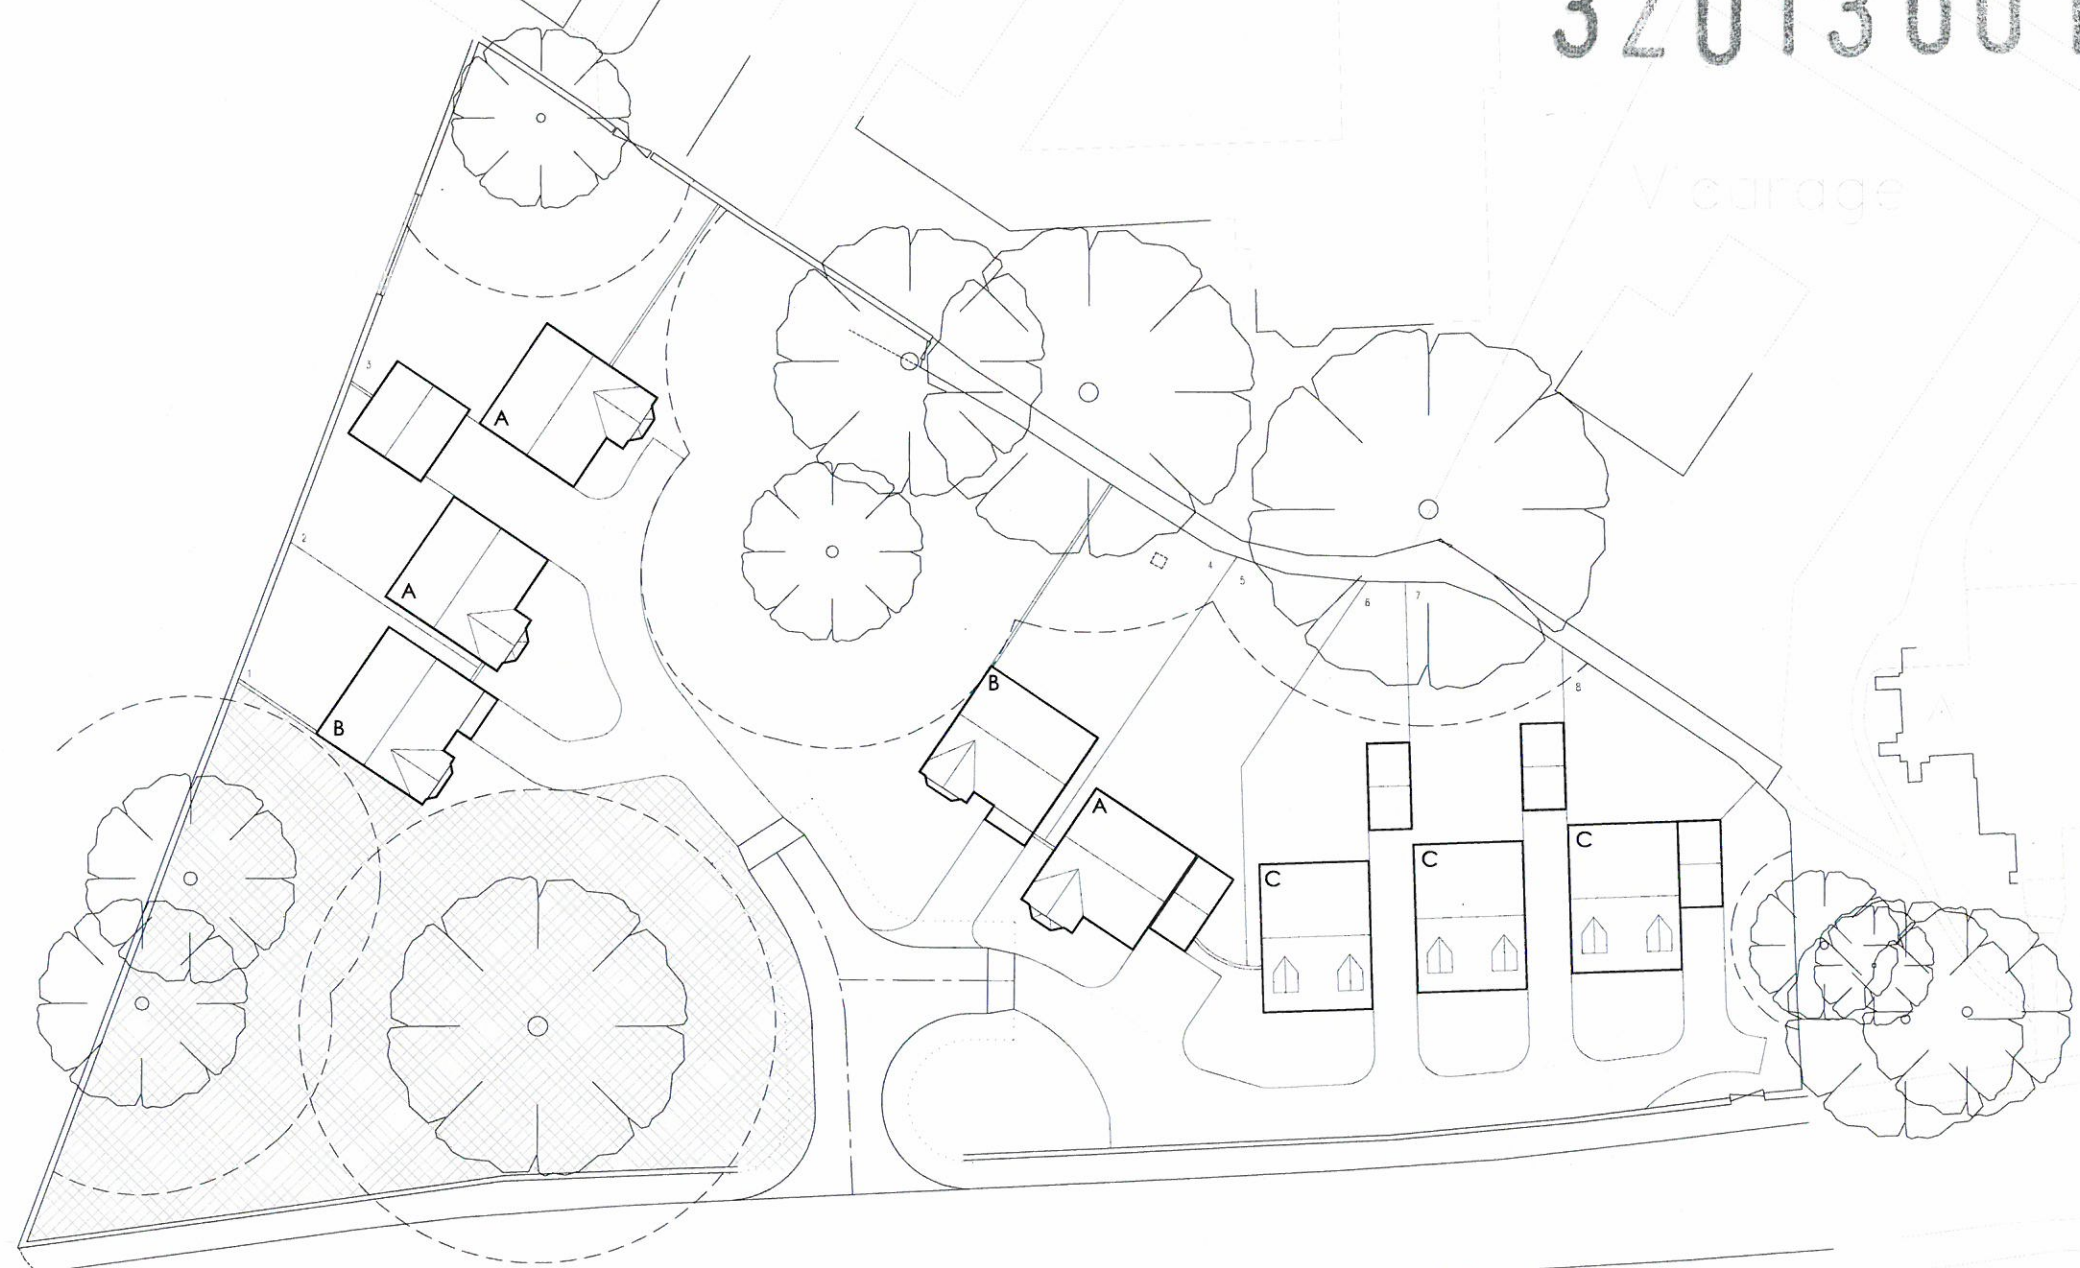

Accommodation Schedule South

Code	Parking	Beds	Square Footage	No.
A	Single Garage	4	1400sqft	3
B	Integral Single Garage	4	1260sqft	2
C	Single Garage	2	1140sqft	3
TOTAL				8

Baldwin **Design**
Consultancy Ltd

Revision:
A Scheme amended to show 9 units
B Scheme amended to show new orientations in relation to trees
C T1 retained 8 number dwellings shown
D Design updated to planners comments Dormer bungalows incorporated
E Plots 6-8 moved forward further away from existing trees
F Hatched area added

Project Title:
Residential Redevelopment
Address:
**Edisford Road,
Clitheroe**

Drawing:
Proposed Site Layout
Drawing No:
ER-P-01

Drawn:
JL
Scale:
1:500
Date:
03/05/11
Paper Size:
A3

Town Farm, 17 Old Close, Garsdale, Warrington, Cheshire, WA3 3WP Tel: 01942 719513 E-mail: graham.baldwin@bdc.gov.com