



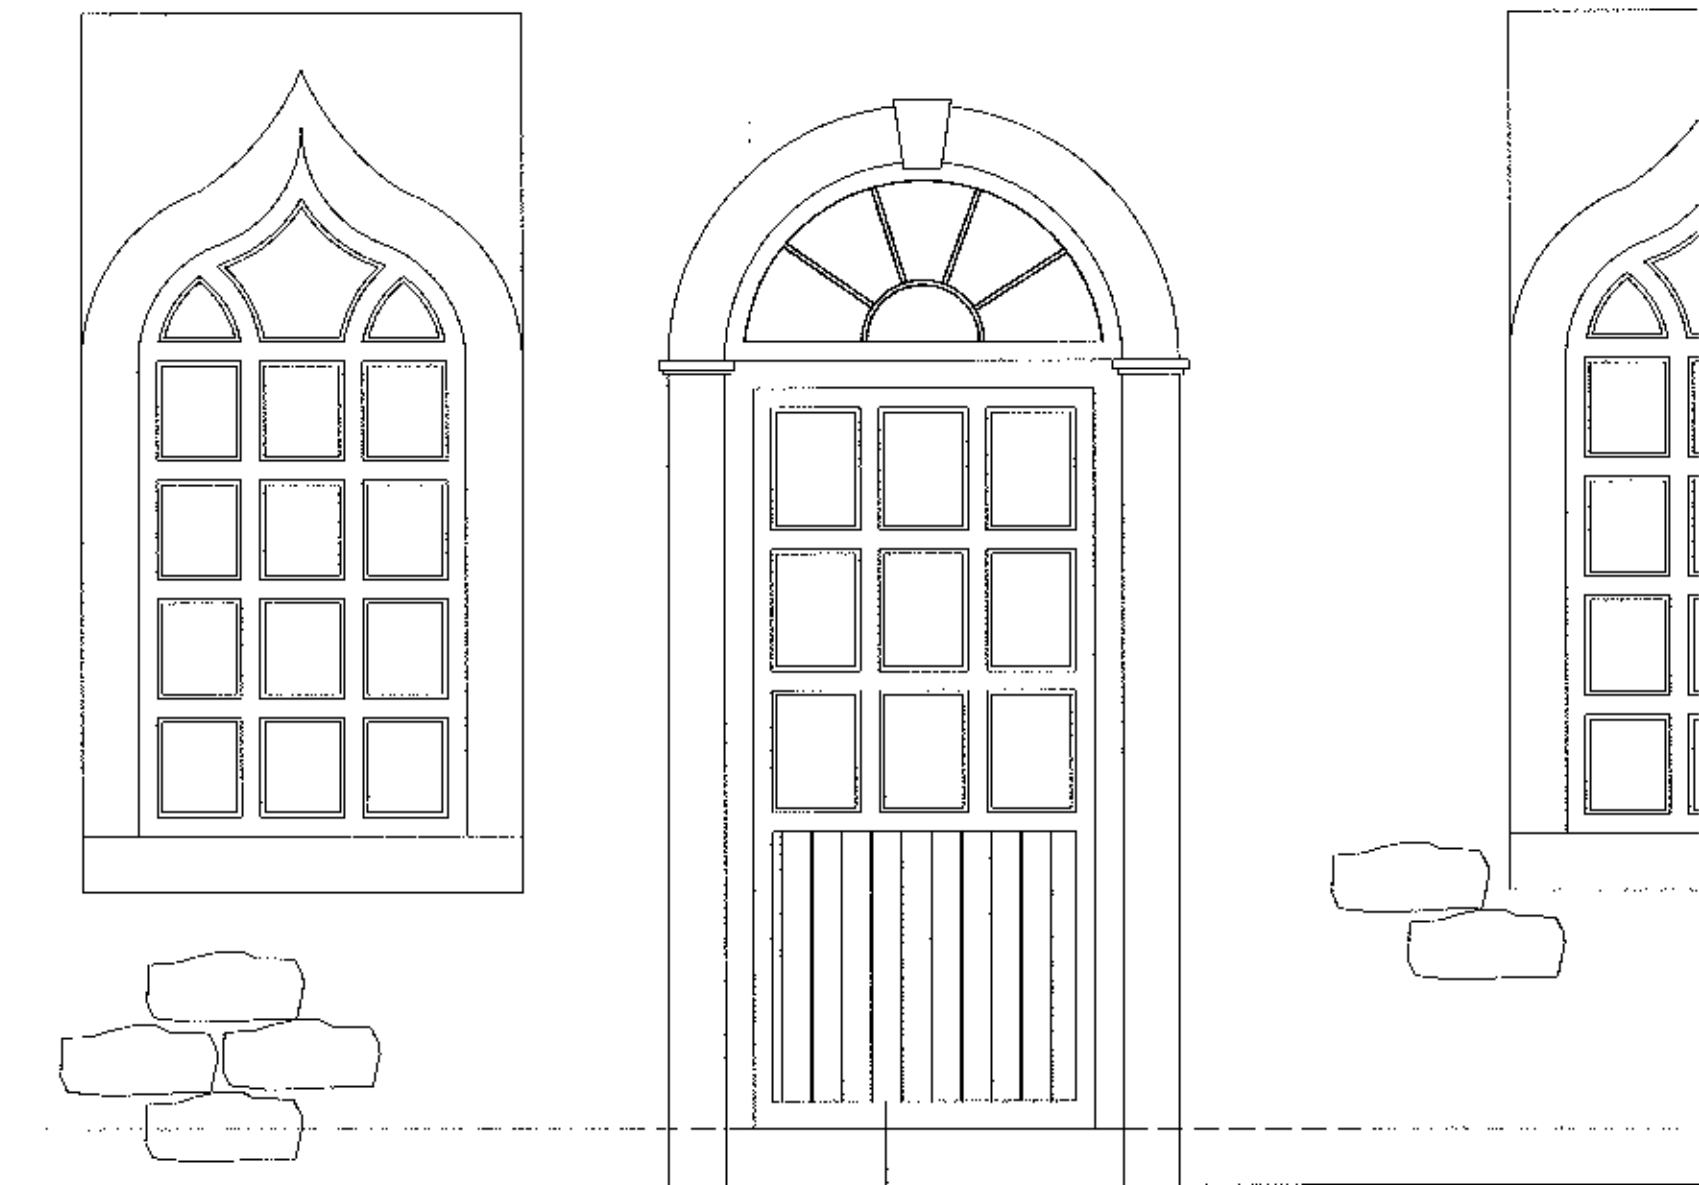

Notes

- Semi-circular head with keystone & moulded impost to be retained & will be unaltered
- Palladian fan light to be re-inserted over new door
- New door to be solid hardwood, panelled door with top glazed section
- Door glazing to be similar in style to glazing details of existing windows, i.e. nine glazed lights
- Stone sill set aside, to be inserted to form door sill
- Hardwood timber panel & frame of door to be stained & painted white to match existing windows
- New door to be set back into opening min' 75mm

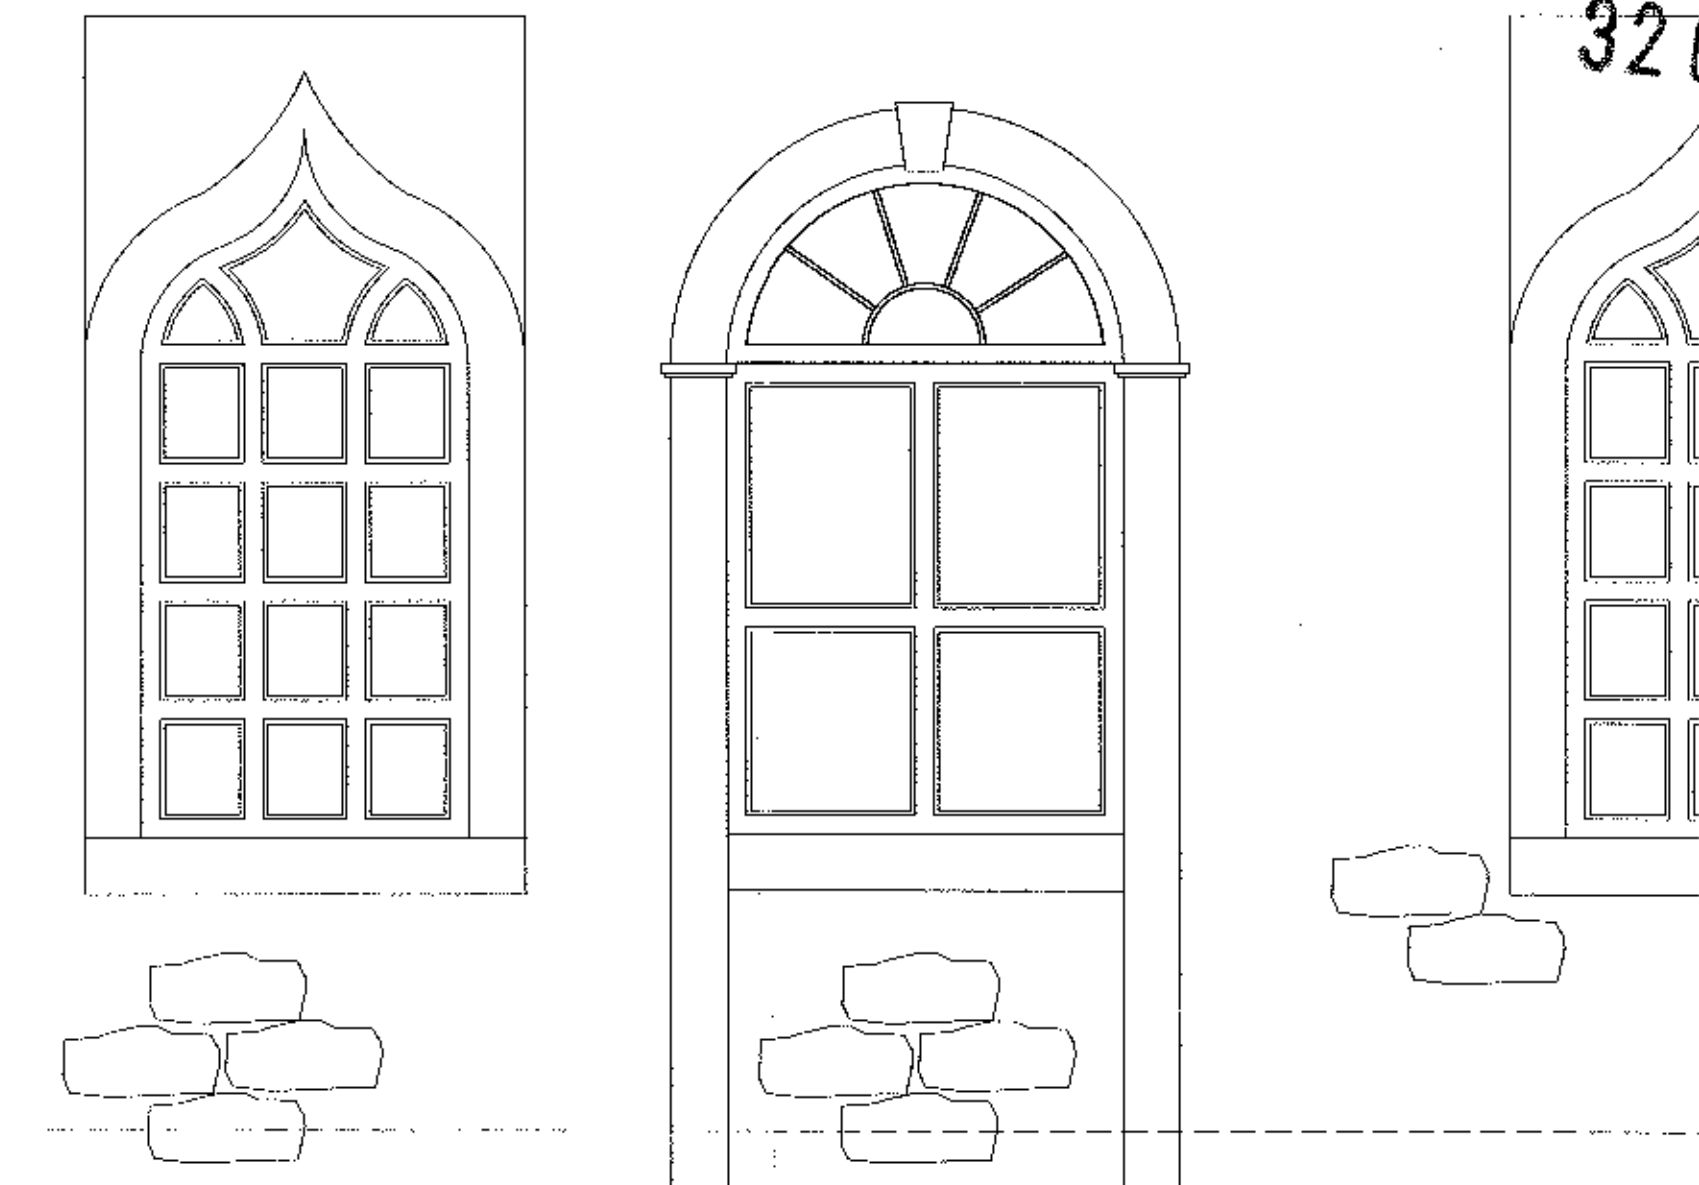

Notes

- Opening formed with semi-circular head with keystone & moulded imposts
- Opening formed with fixed timber window light, with vertical mullion bar & horizontal saddle bar
- Glazed Palladian fan light inserted over
- Existing window to be removed
- Existing stone surrounds to be unaltered
- Fan light set aside & retained for re-use in proposed scheme
- Stone sill to be removed & set aside for re-use in proposed scheme