




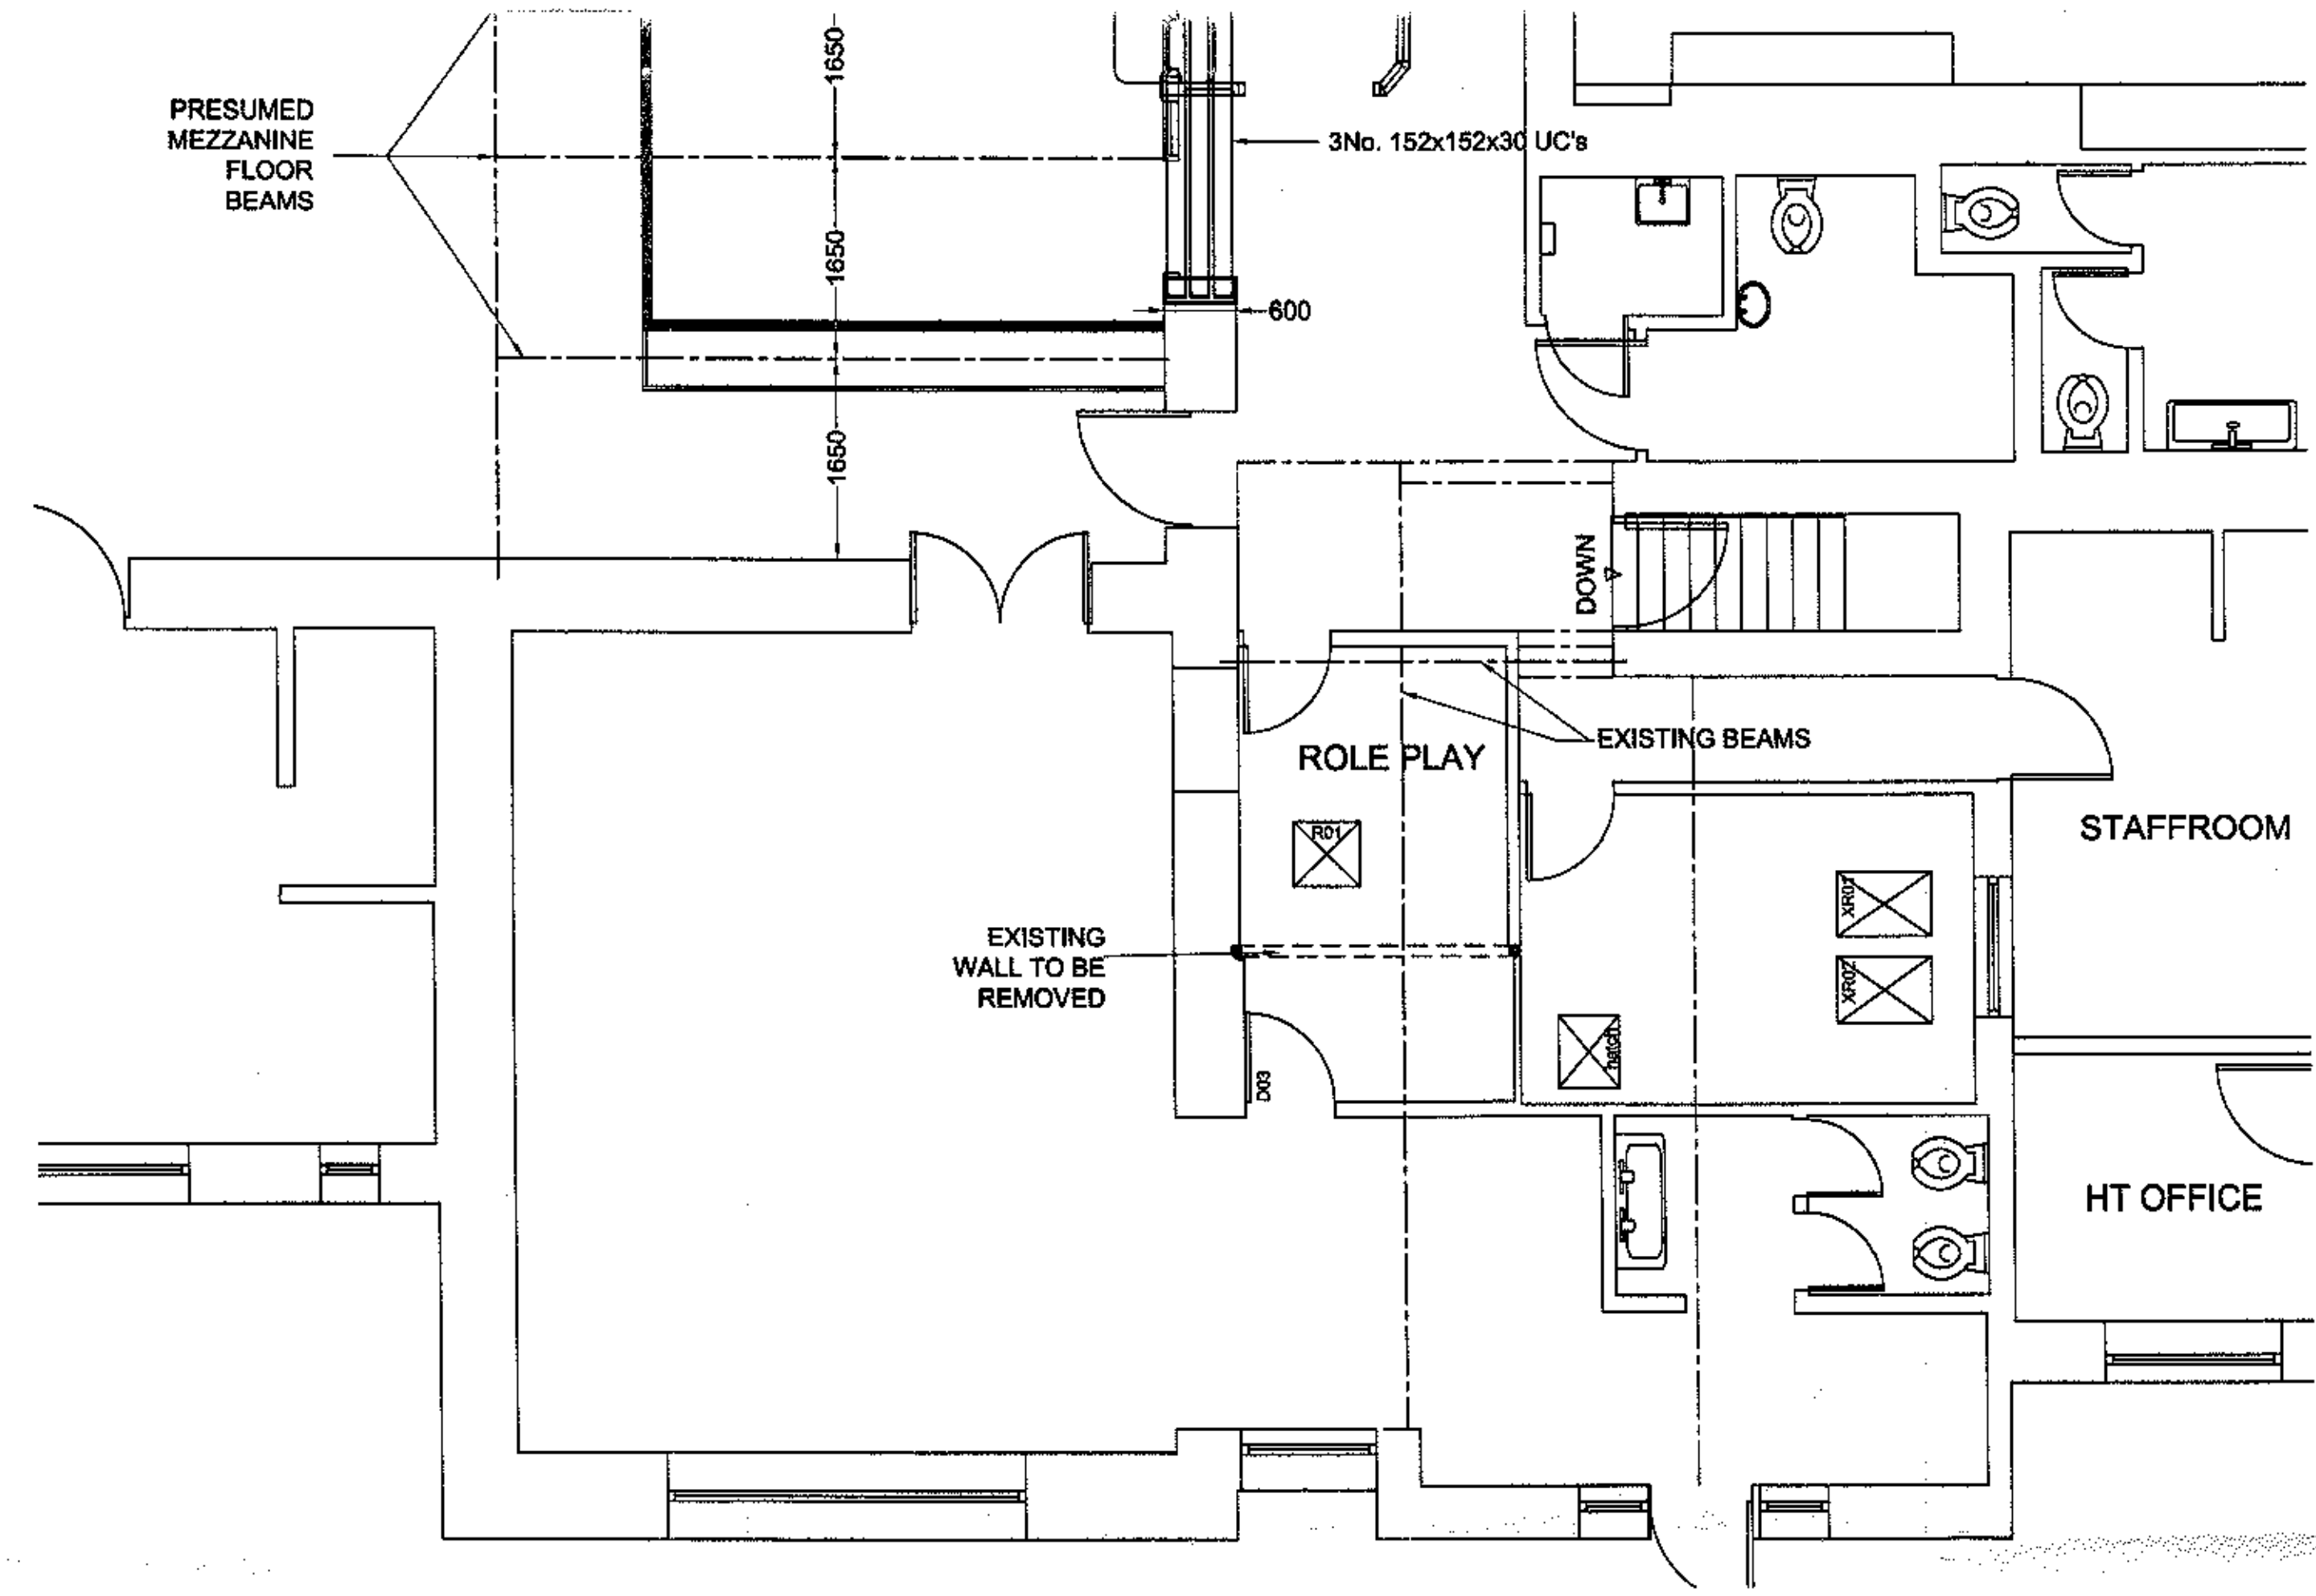

STEELWORK LAYOUT
(SCALE: 1:50)

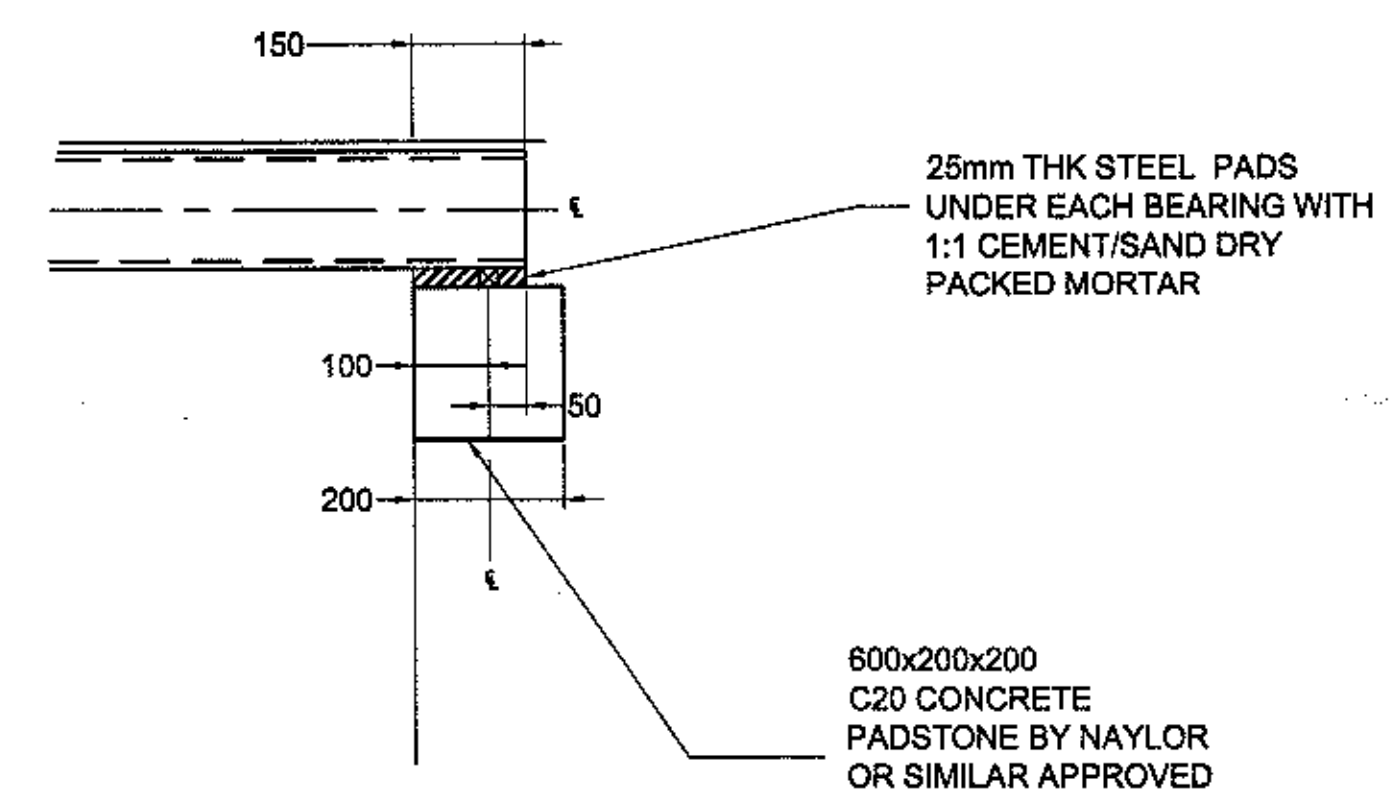

STEEL BEAMS BEARING DETAIL
(SCALE 1:10)

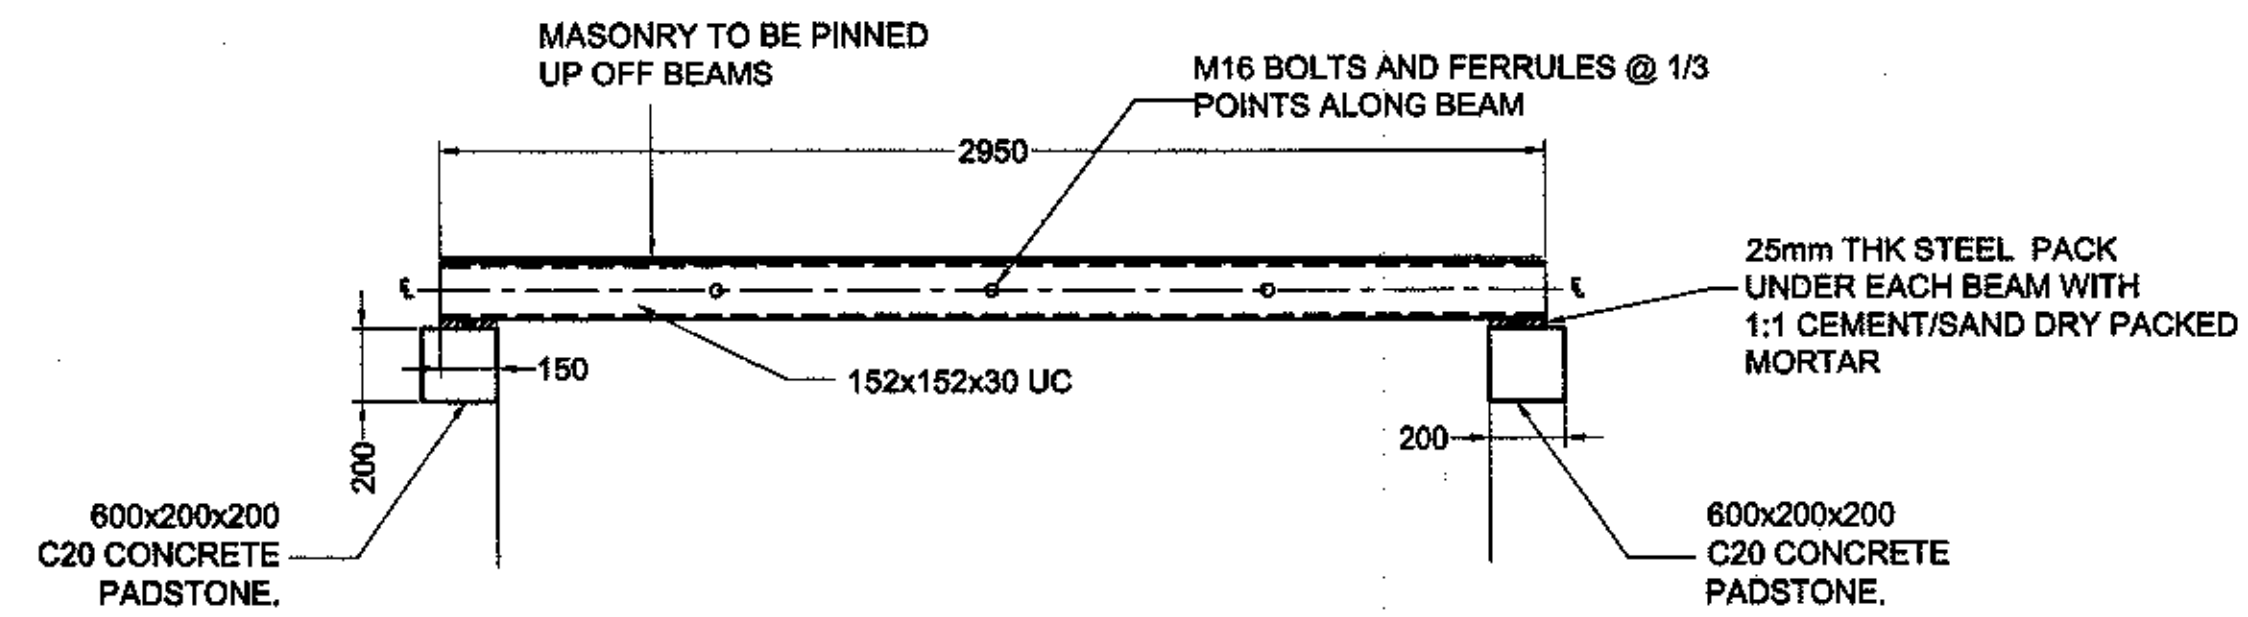

ELEVATION ON NEW STEEL BEAMS
(SCALE 1:20)

FOR APPROVAL SHOP PREPARATION: BLAST
CLEAN AS NSS CLAUSE 10.22 TO BS 7079: PART
A1 PREPARATION GRADE SA 2.5

SHOP 1st COAT: ZINC PHOSPHATE EPOXY
PRIMER
DRY FILM THICKNESS: 80um
COLOUR: RED

SHOP 2nd COAT: HIGH BUILD EPOXY MIO
DRY FILM THICKNESS: 100um
COLOUR: GREY

FABRICATION DRAWINGS WITH ASSOCIATED
INSTALLATION METHOD STATEMENT TO BE
SUBMITTED TO LCC STRUCTURAL ENGINEER 14
DAYS PRIOR TO FABRICATION FOR COMMENTS /
ACCEPTANCE.

DATE	REV	NOTES
14.01.13	D1	Design Issue for tendering & Role Play opening amended
11.01.13	P1	PRELIMINARY ISSUE
DATE	REV	NOTES
DRAWING STATUS		
PRELIMINARY		

NOTE: DIMENSIONS ARE NOT TO BE SCALED FROM THIS DRAWING. ALL
WRITTEN MEASUREMENTS ARE TO BE CHECKED ON SITE BY THE
CONTRACTOR.

ALL RIGHTS DESCRIBED IN CHAPTER IV OF THE COPYRIGHT, DESIGN
AND PATENTS ACT 1988 HAVE BEEN GENERALLY ASSERTED.

TOWN NAME	CLITHEROE
PREMISES NAME	BOLTON BY BOWLAND SCHOOL
	GISBURN ROAD
	CLITHEROE, BB7 4NP
PREMISES NO.	
PROJECT	NEW RECEPTION OFFICE AND SECURE ENTRANCE
DRAWING TITLE	STEELWORK LAYOUT
SCALE	A1
DRAWN BY	A.I.O.D
CHECKED BY	CR
DATE	NG
	JAN 13

320130033P



Building Design & Construction
Environment Directorate

PO BOX 28, COUNTY HALL, PRESTON. PR1 8RE
TEL: 0845 053 0000
© LANCASHIRE COUNTY COUNCIL

PROJECT NO.	DRAWING NO.	REVISION
EE004892	S01	D2