




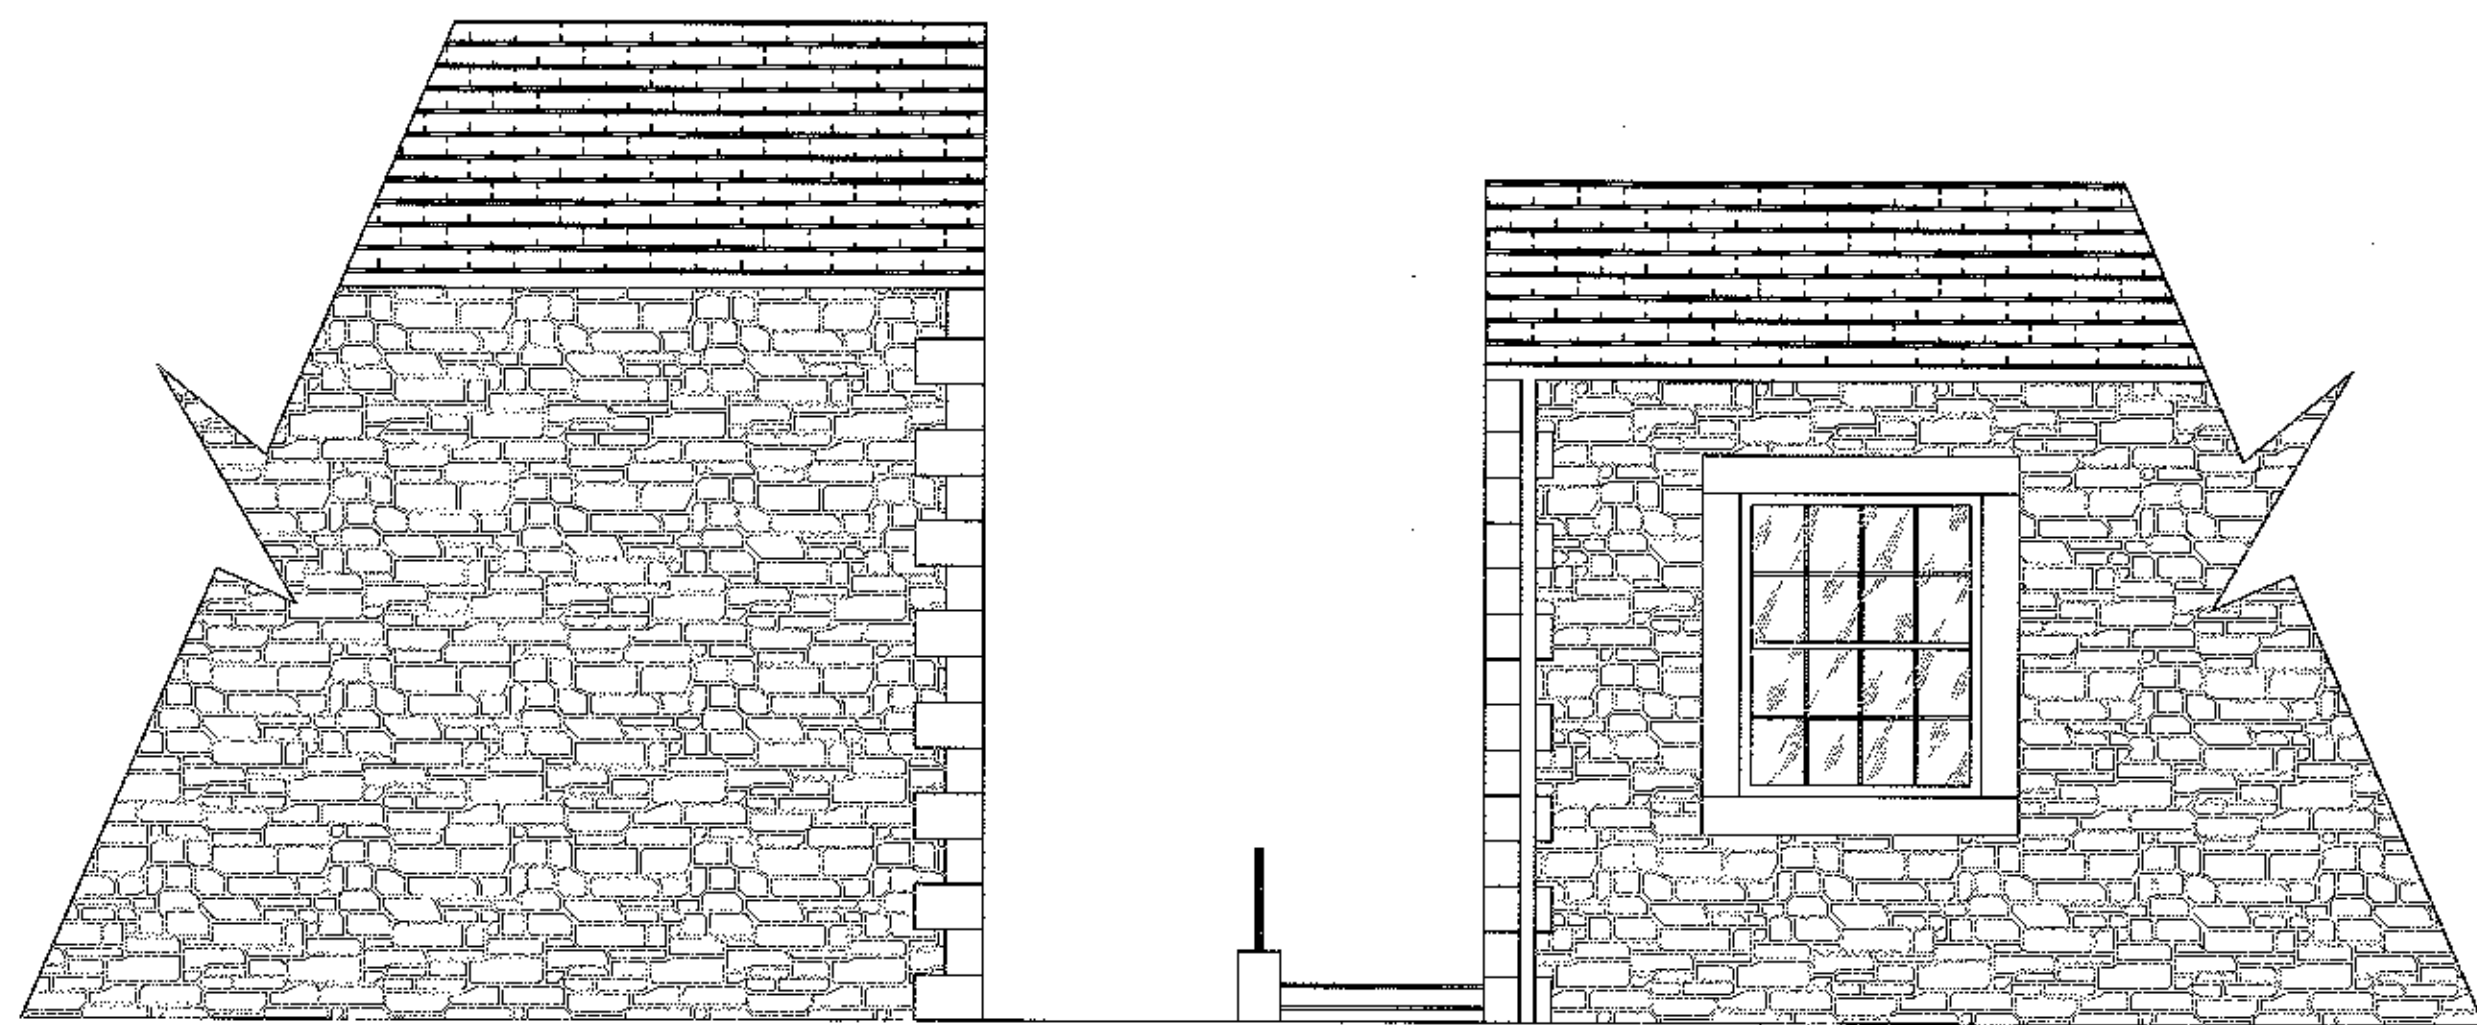


Existing Elevations (1:50)

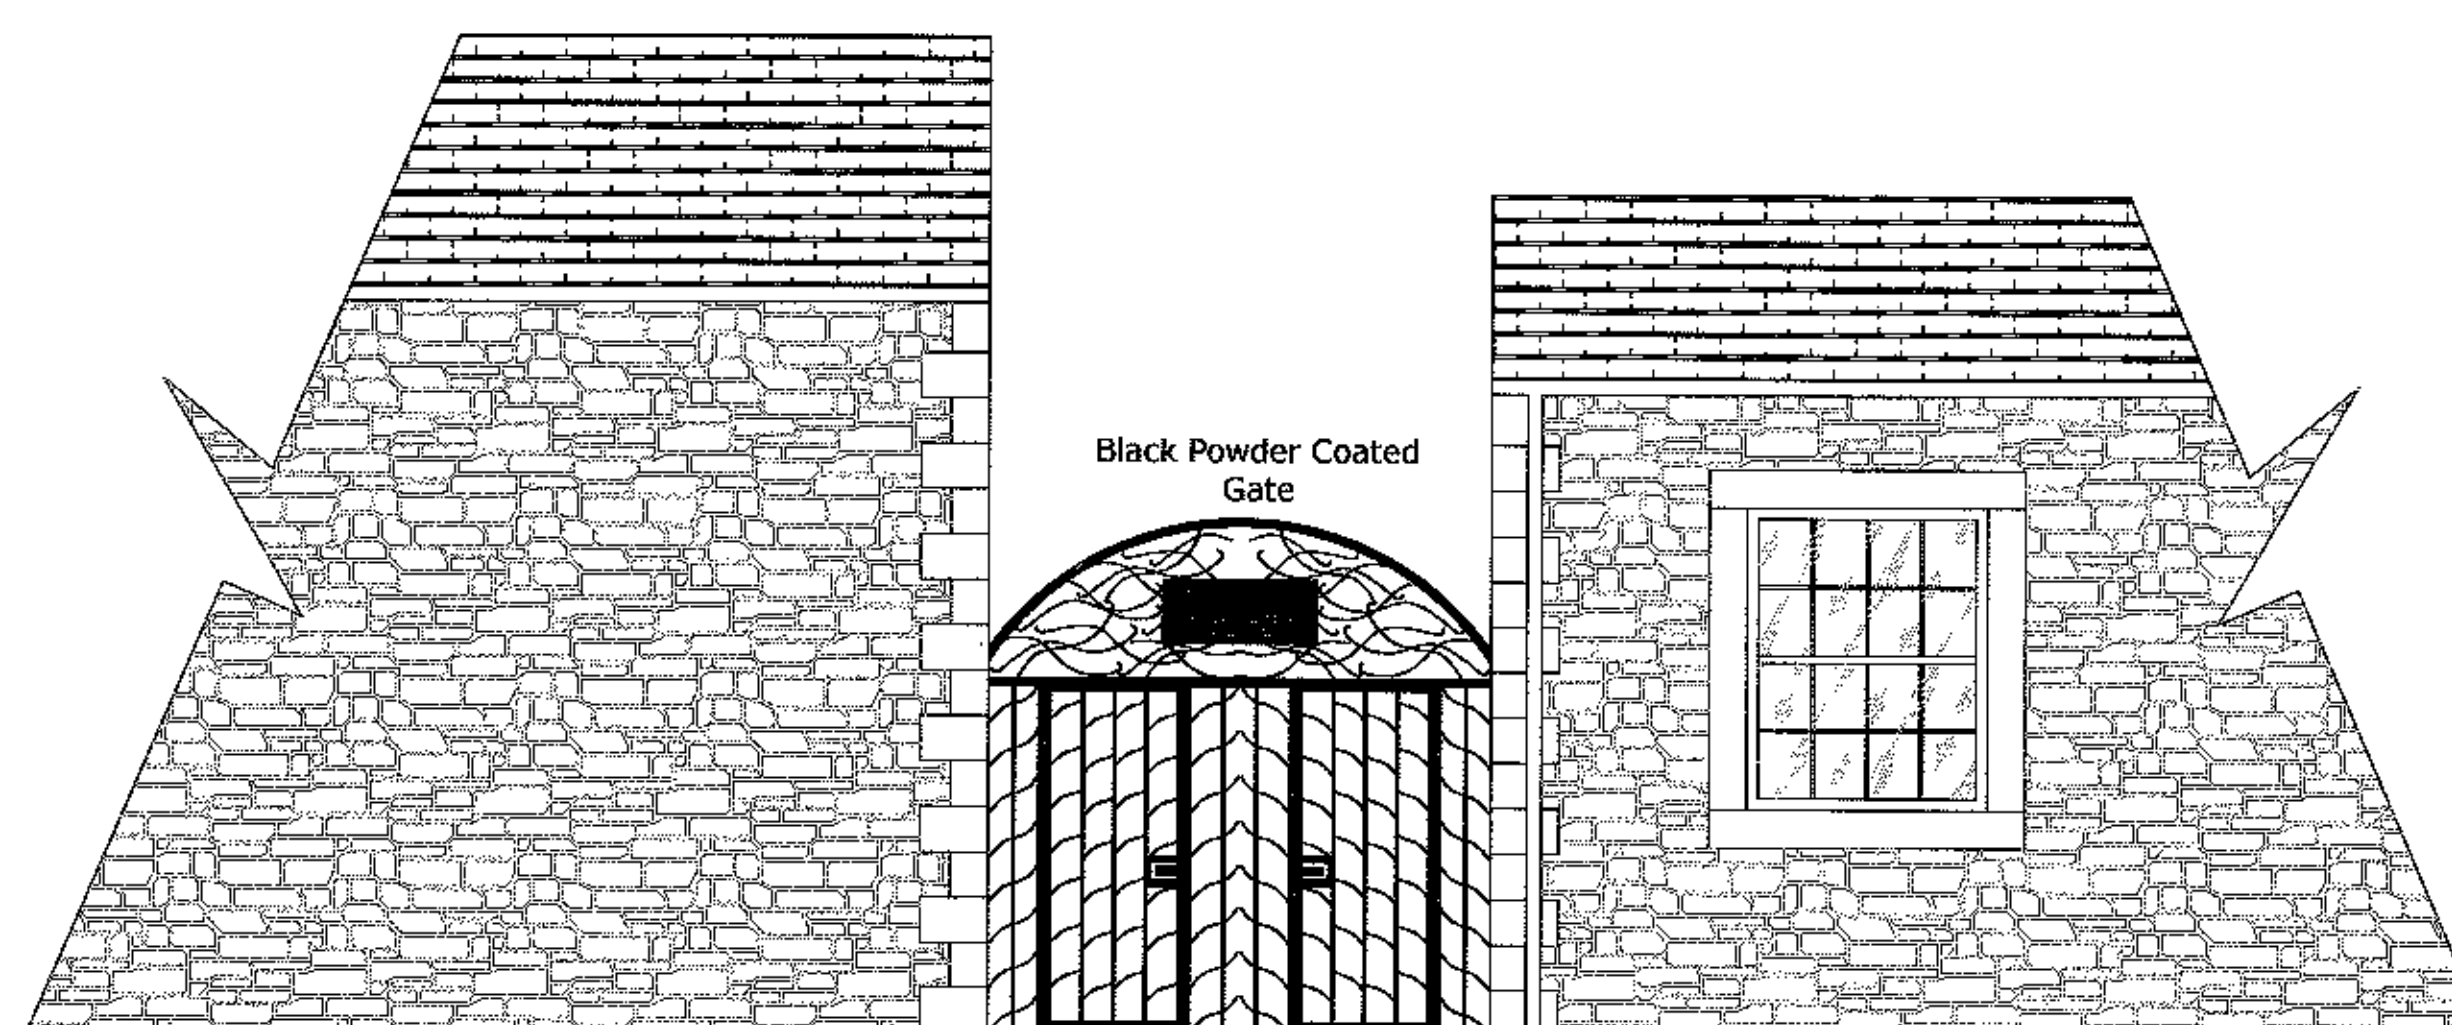


Proposed Elevations (1:50)

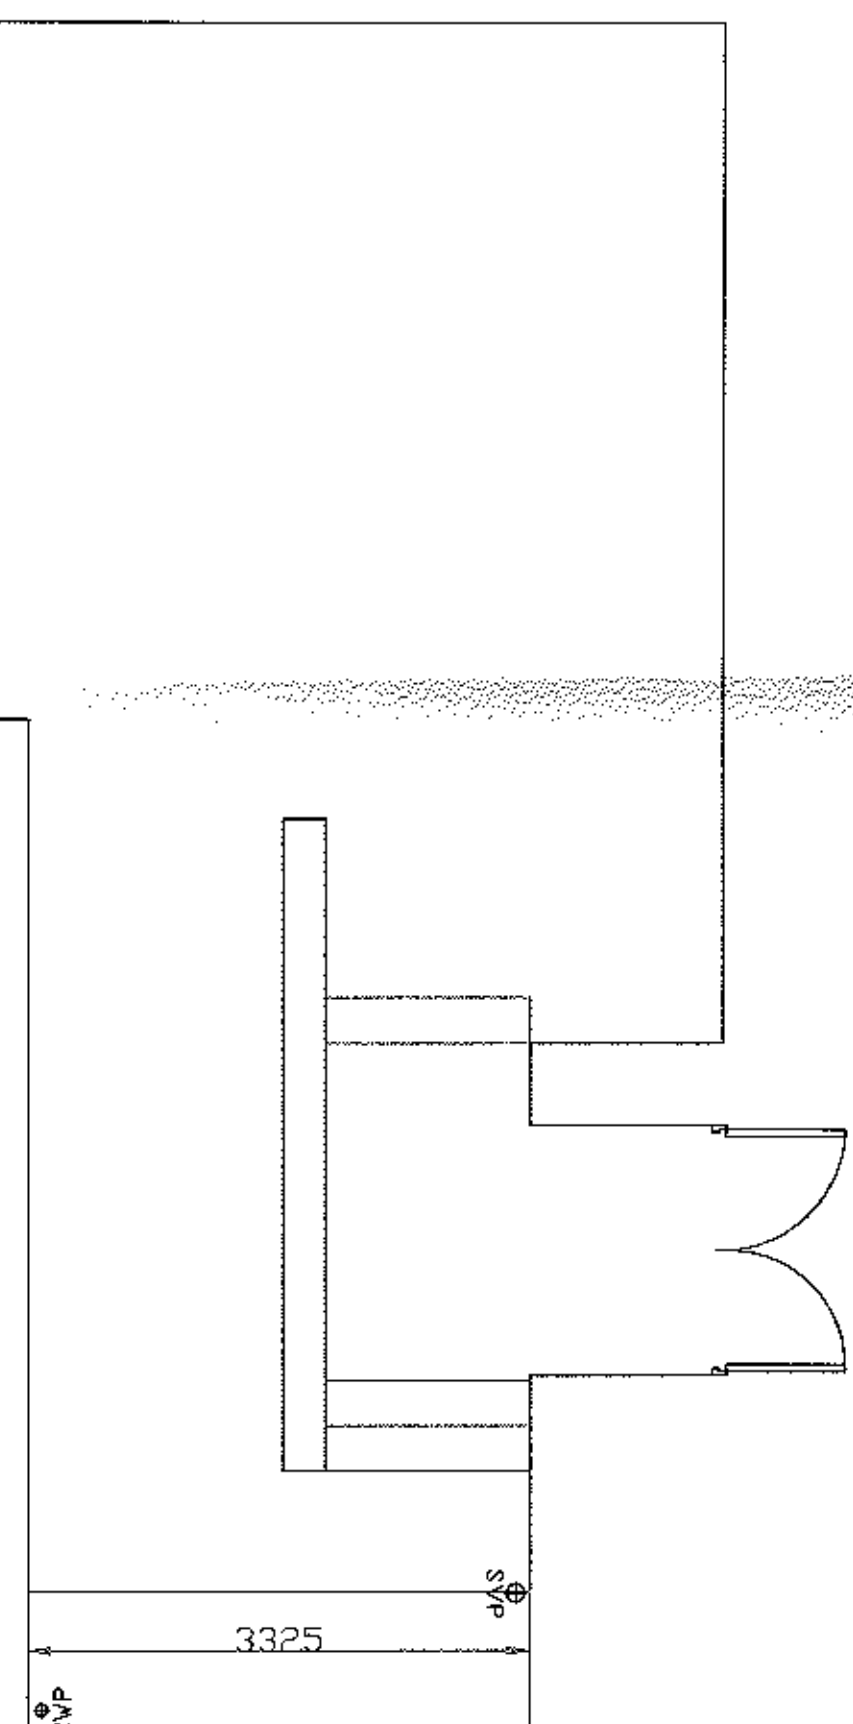

Existing Plans (1:50)

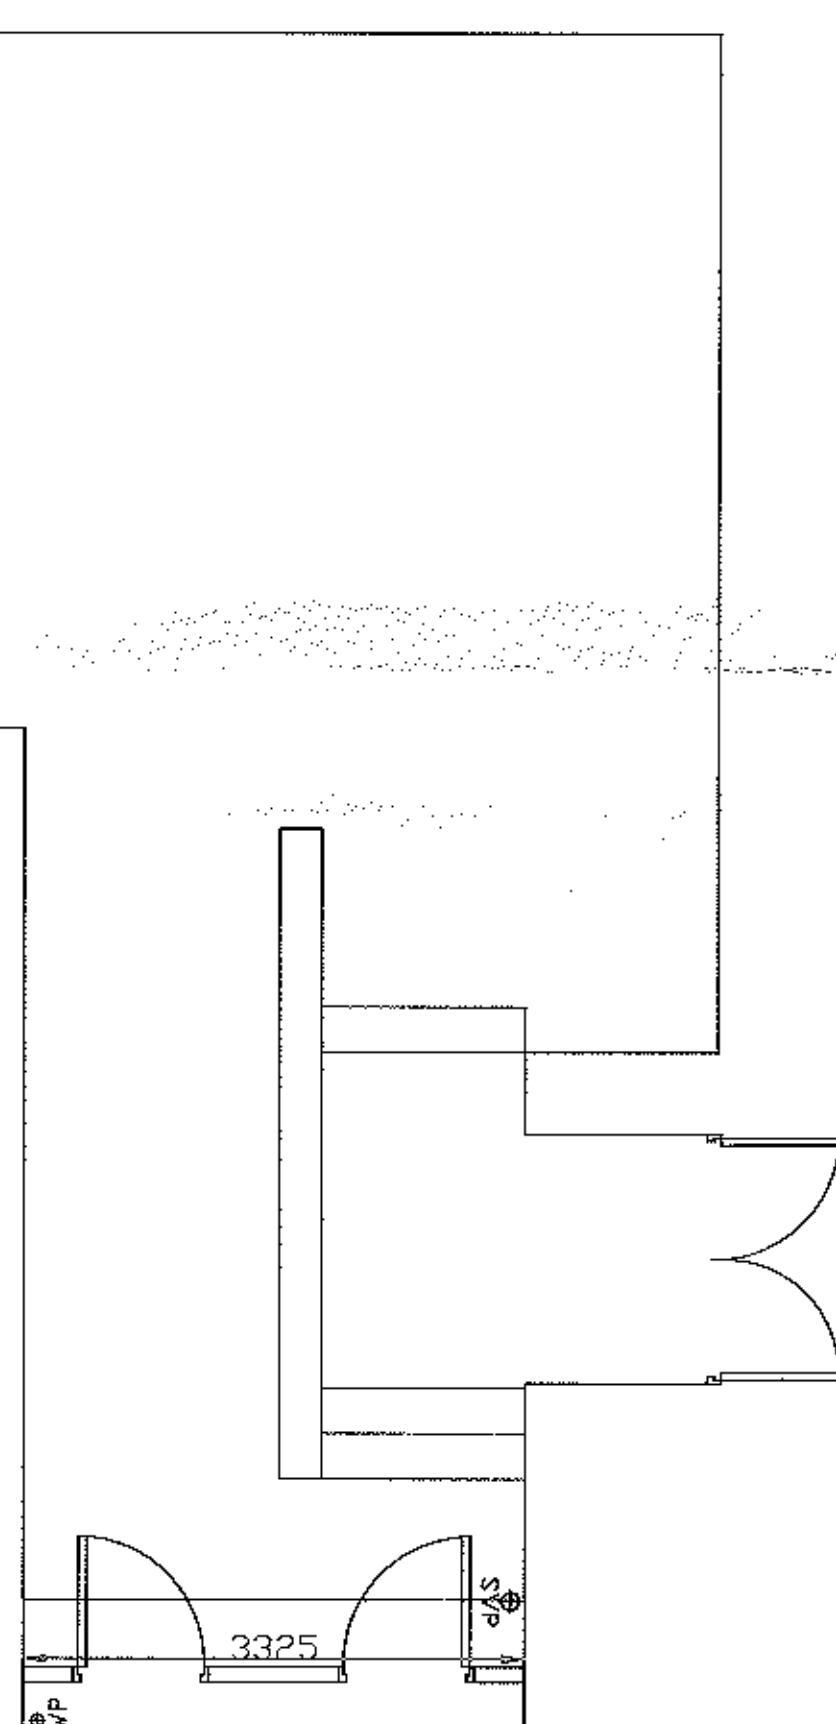


Proposed Plans (1:50)

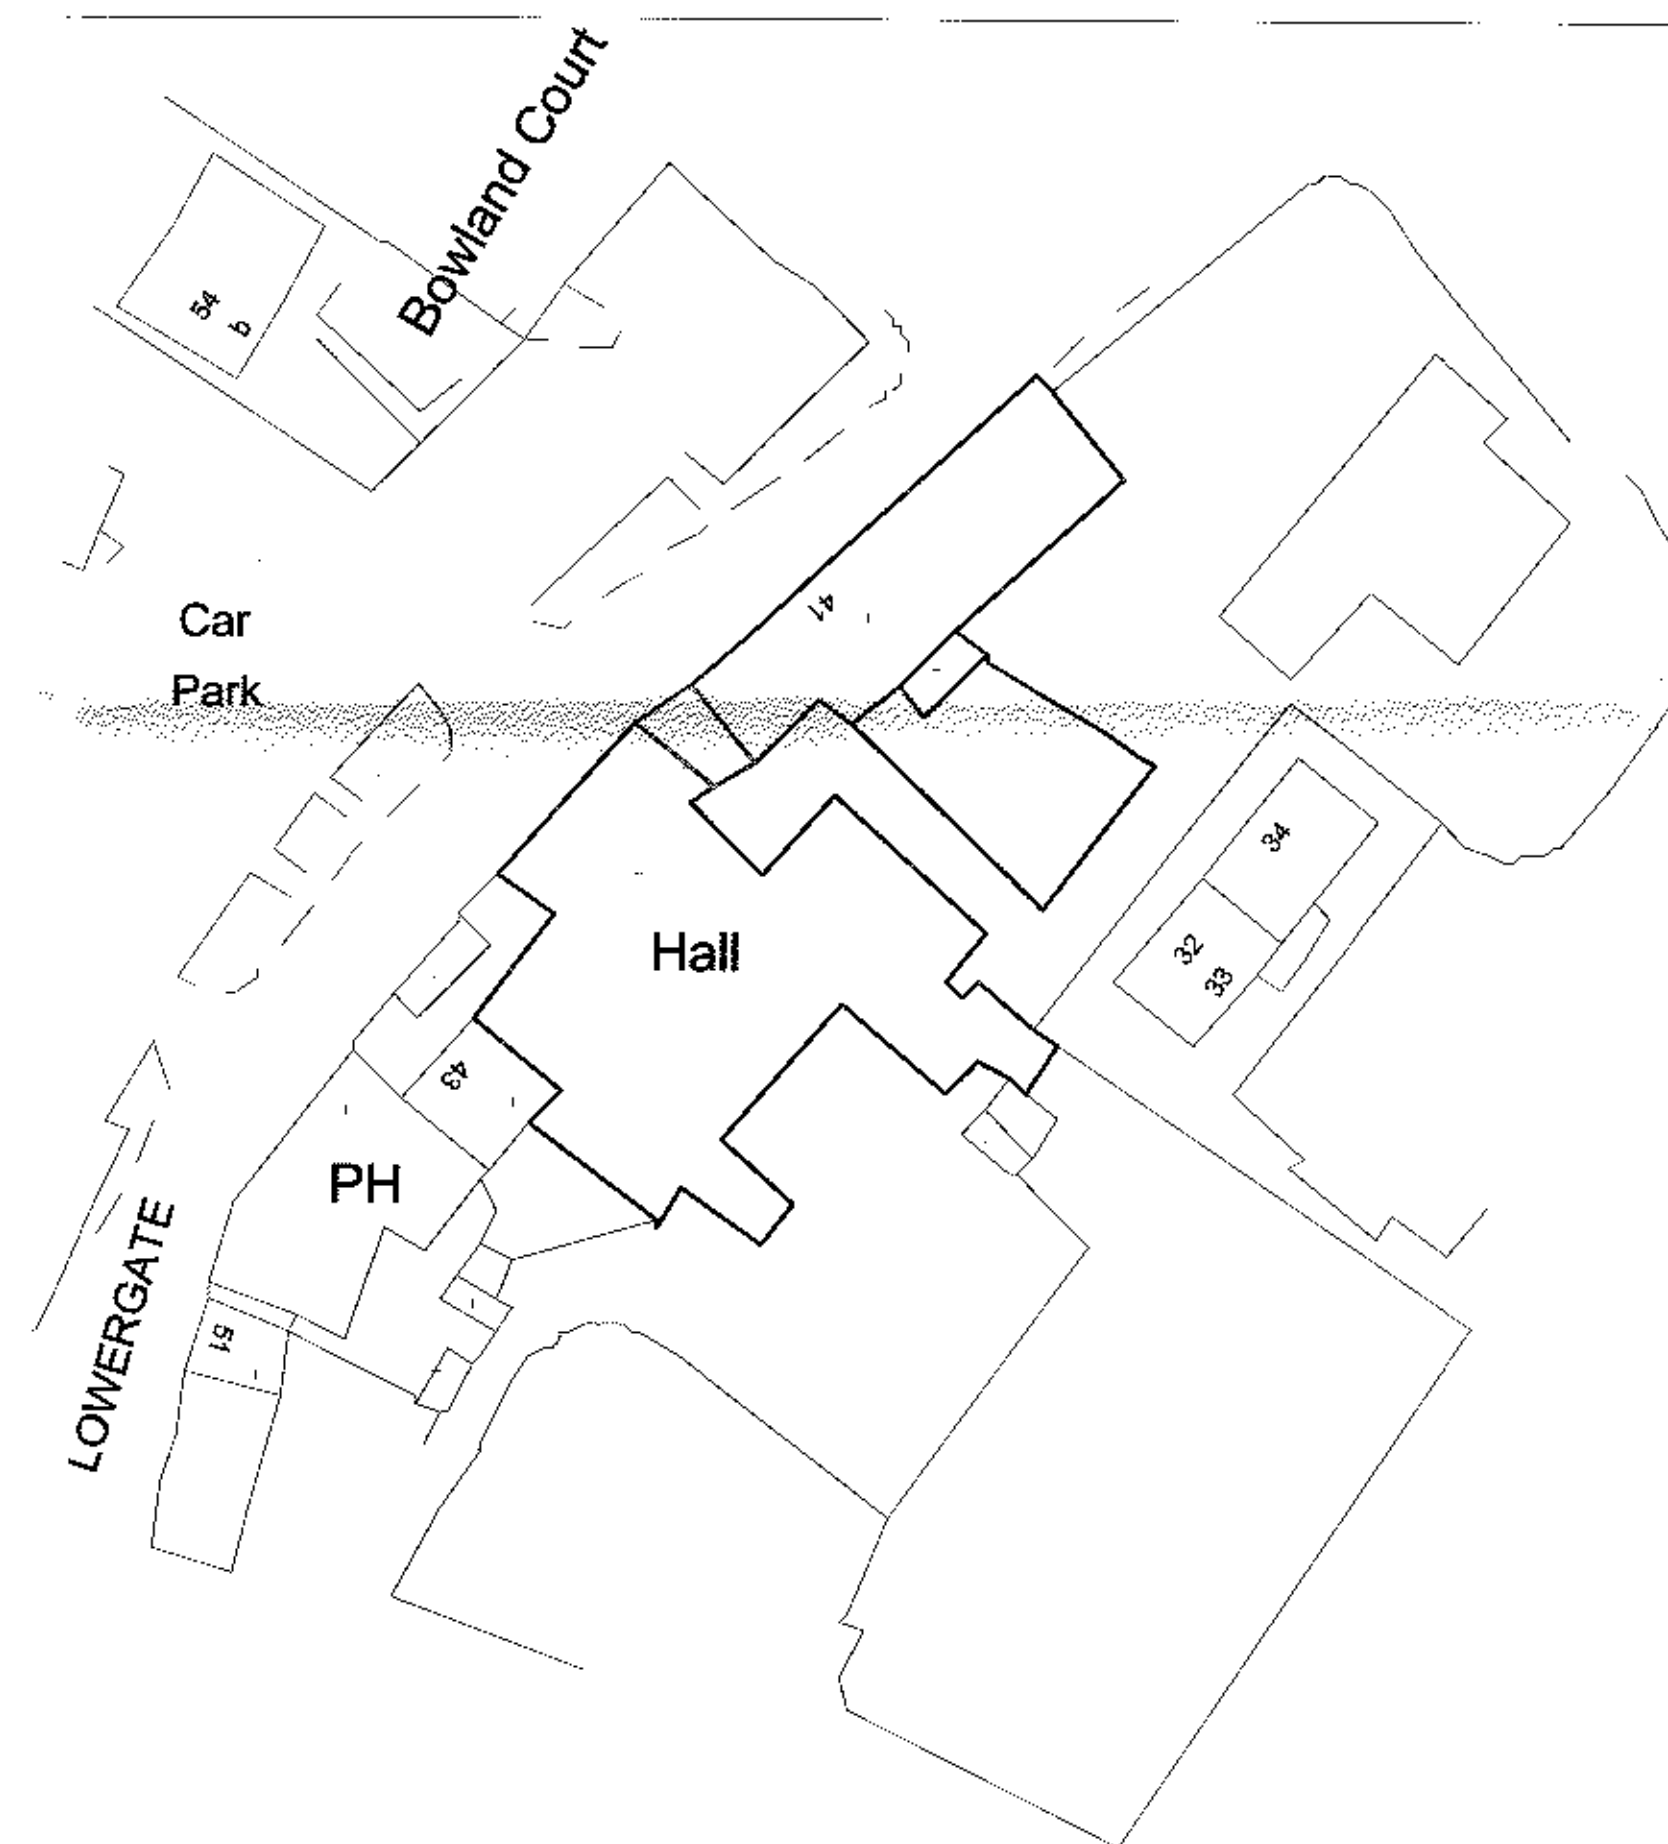


20 0 20 40 60 80 100

N

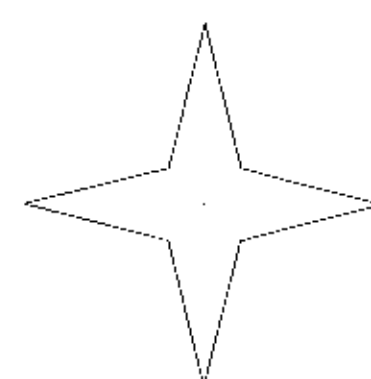

Metres

Scale 1:500

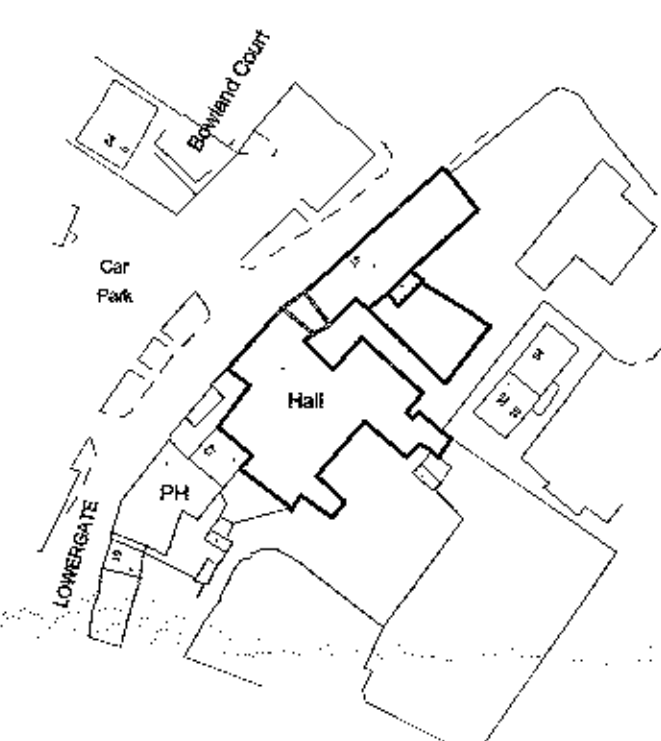

20 0 20 40 60 80 100

N



Scale 1:1250

320130041P

Description	Rev	Date	By
-------------	-----	------	----

AJH ASSOCIATES
Chartered Building Surveyors

21 Downfield Court
Pimlico 16th Road
Clitheroe
Lancs BB7 1QS

Tel: 01200 428007
Fax: 01200 428008
e-mail: info@ajh-associates.co.uk
www.ajh-associates.co.uk

Client:	ST MICHAEL & ST JOHN'S	Scale:	AS SHOWN
---------	------------------------	--------	----------

Project:	CATHOLIC CLUB CLITHEROE	Date:	19/12/2012
----------	----------------------------	-------	------------

By:	DW
-----	----

Checked:	TH.
----------	-----

No:	2916/100
-----	----------

DO NOT SCALE THIS DRAWING. CHECK ALL DIMENSIONS ON SITE.

THIS DRAWING IS PROTECTED BY COPYRIGHT. IT MAY NOT BE REPRODUCED IN ANY FORM OR BY ANY MEANS FOR ANY PURPOSE, WITHOUT GAINING PRIOR WRITTEN PERMISSION FROM AJH ASSOCIATES