
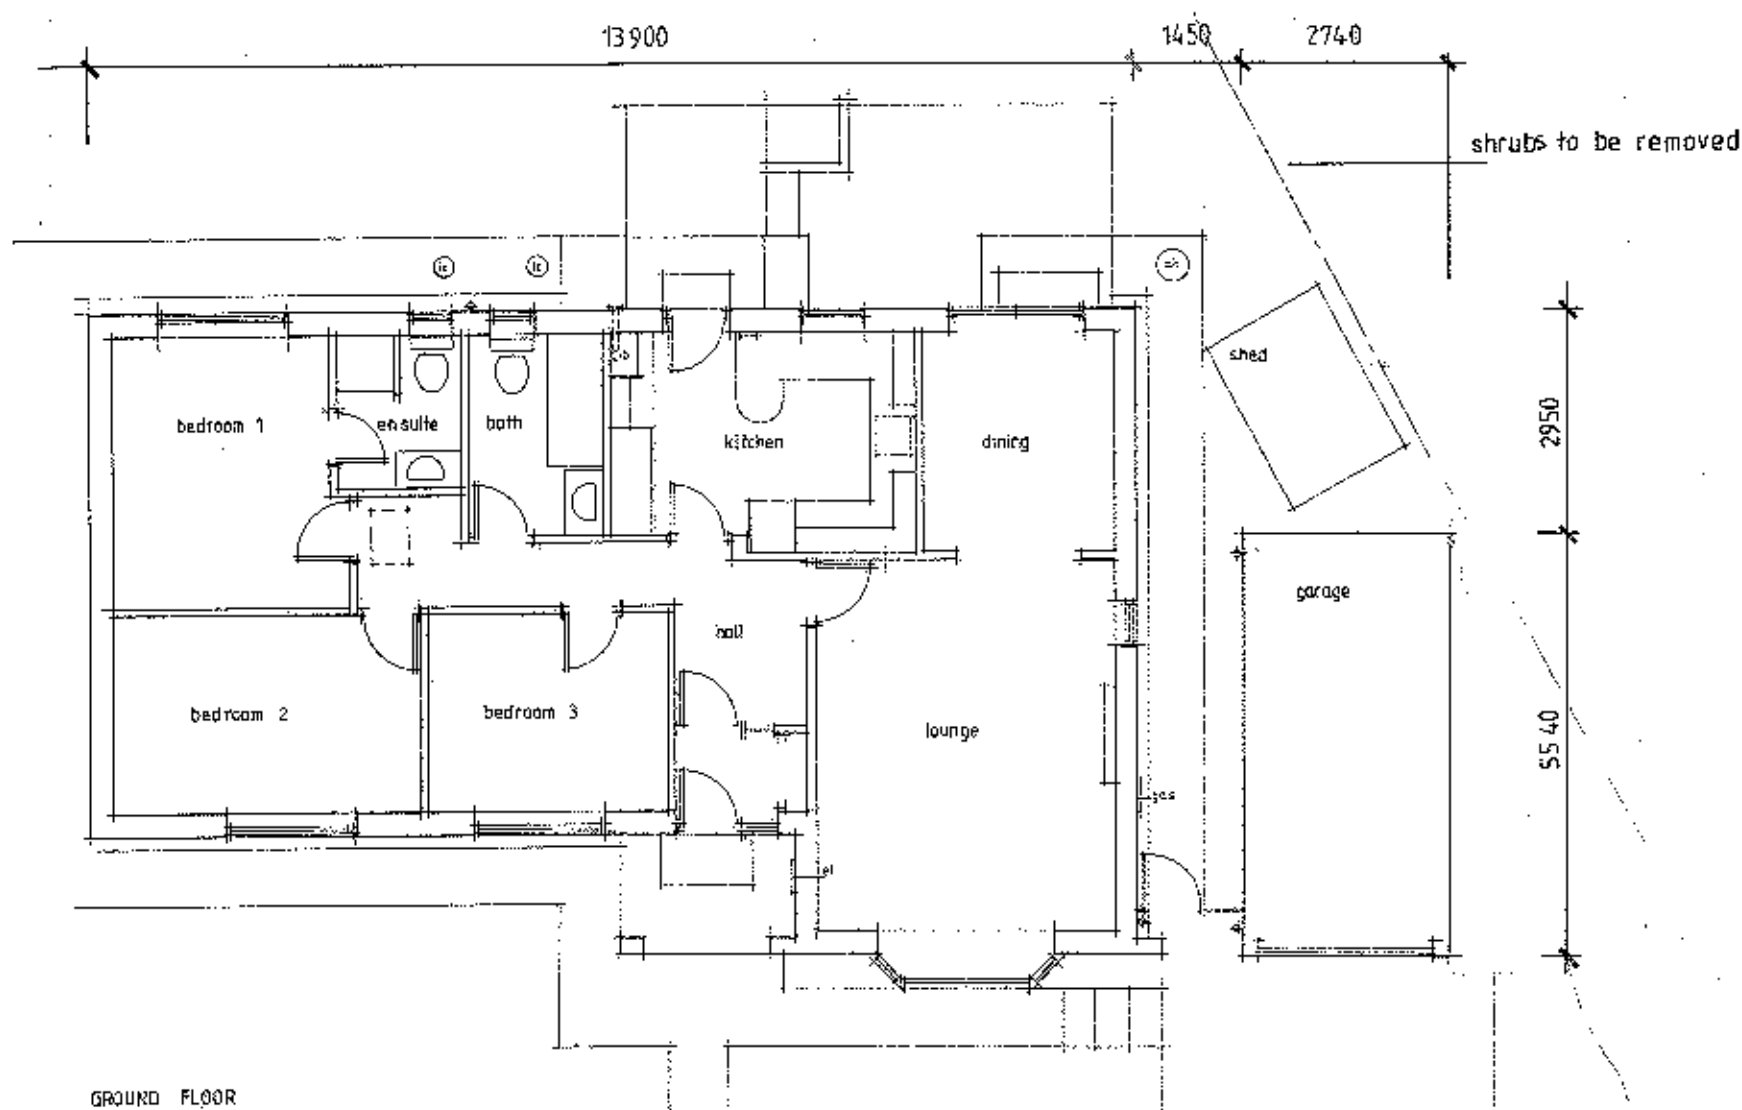
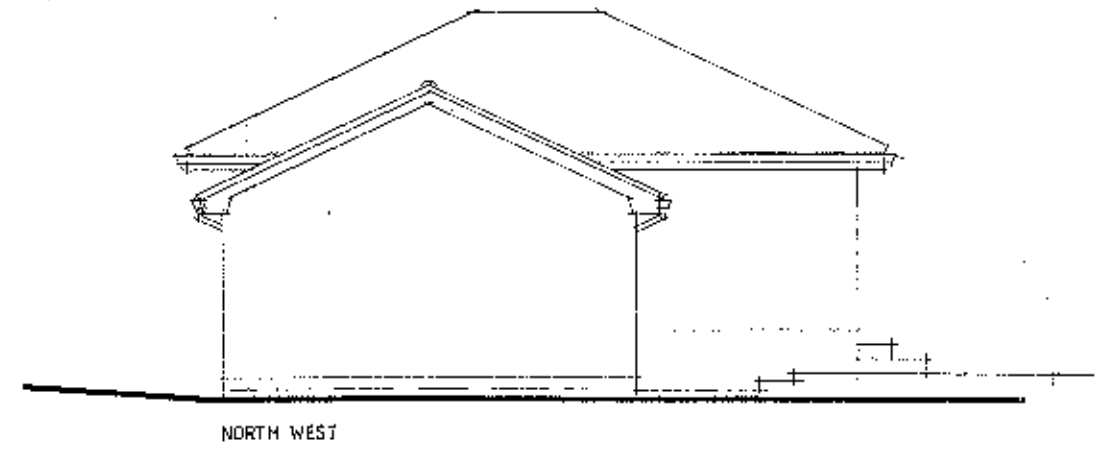
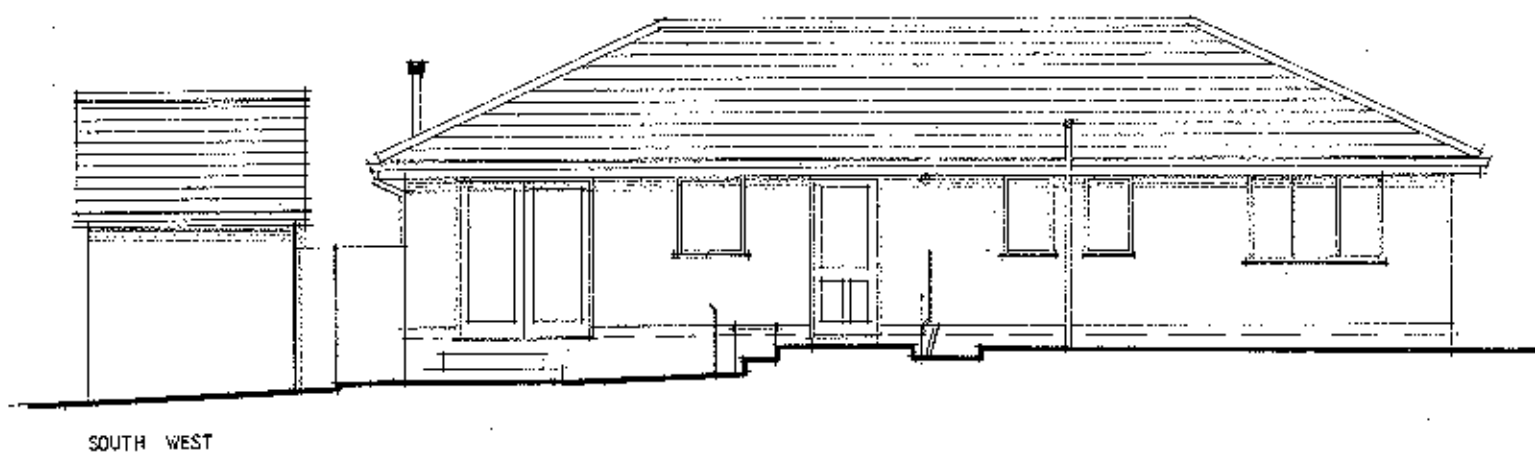
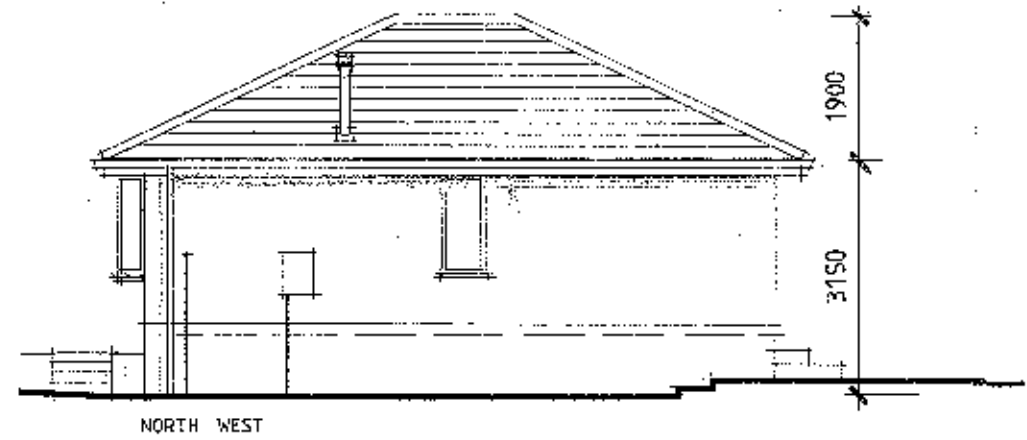


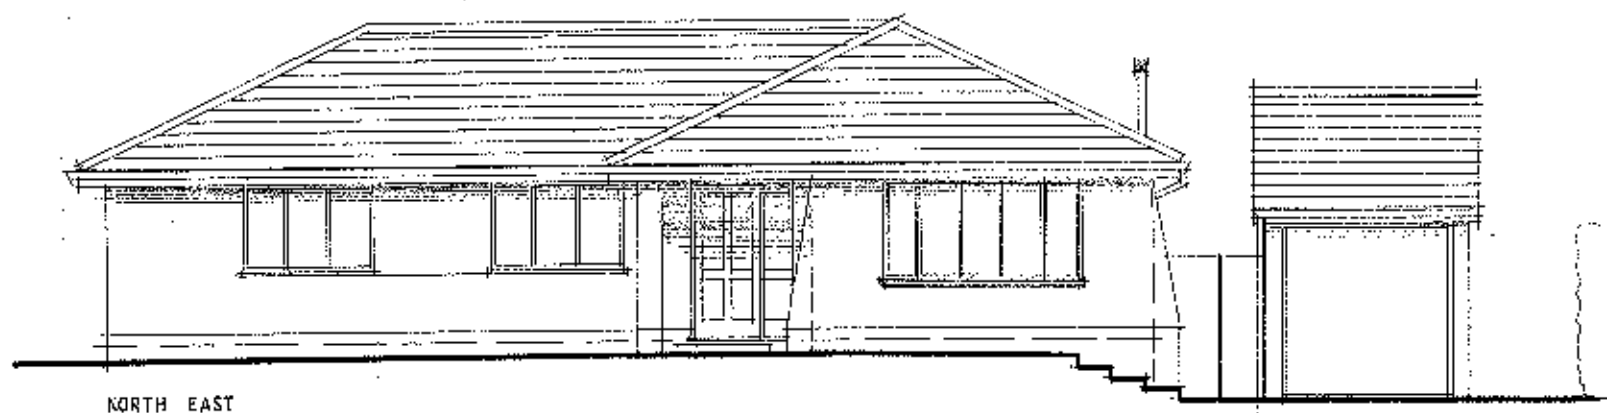

NORTH

320130048P

Client		
Mrs Wilbourn		
Job Title		
2 Butts Grove		
Clitheroe		
BB7 2PJ		
Drawing Title		
Proposed Alterations		
Existing Plan & Elevations		
Scale	Date	Drawn
1:100 @ A2	NOV 2012	DL

spa
SUNDERLAND PEACOCK ARCHITECTS
SUNDERLAND PEACOCK & ASSOCIATES LTD.
HAZELMERE, PIMLICO ROAD, CLITHEROE,
LANCASHIRE, BB7 2AG
T 01200 423178 F 01200 427328
E info@sunderlandpeacock.com
www.sunderlandpeacock.com