



SITE PLAN

320130052P

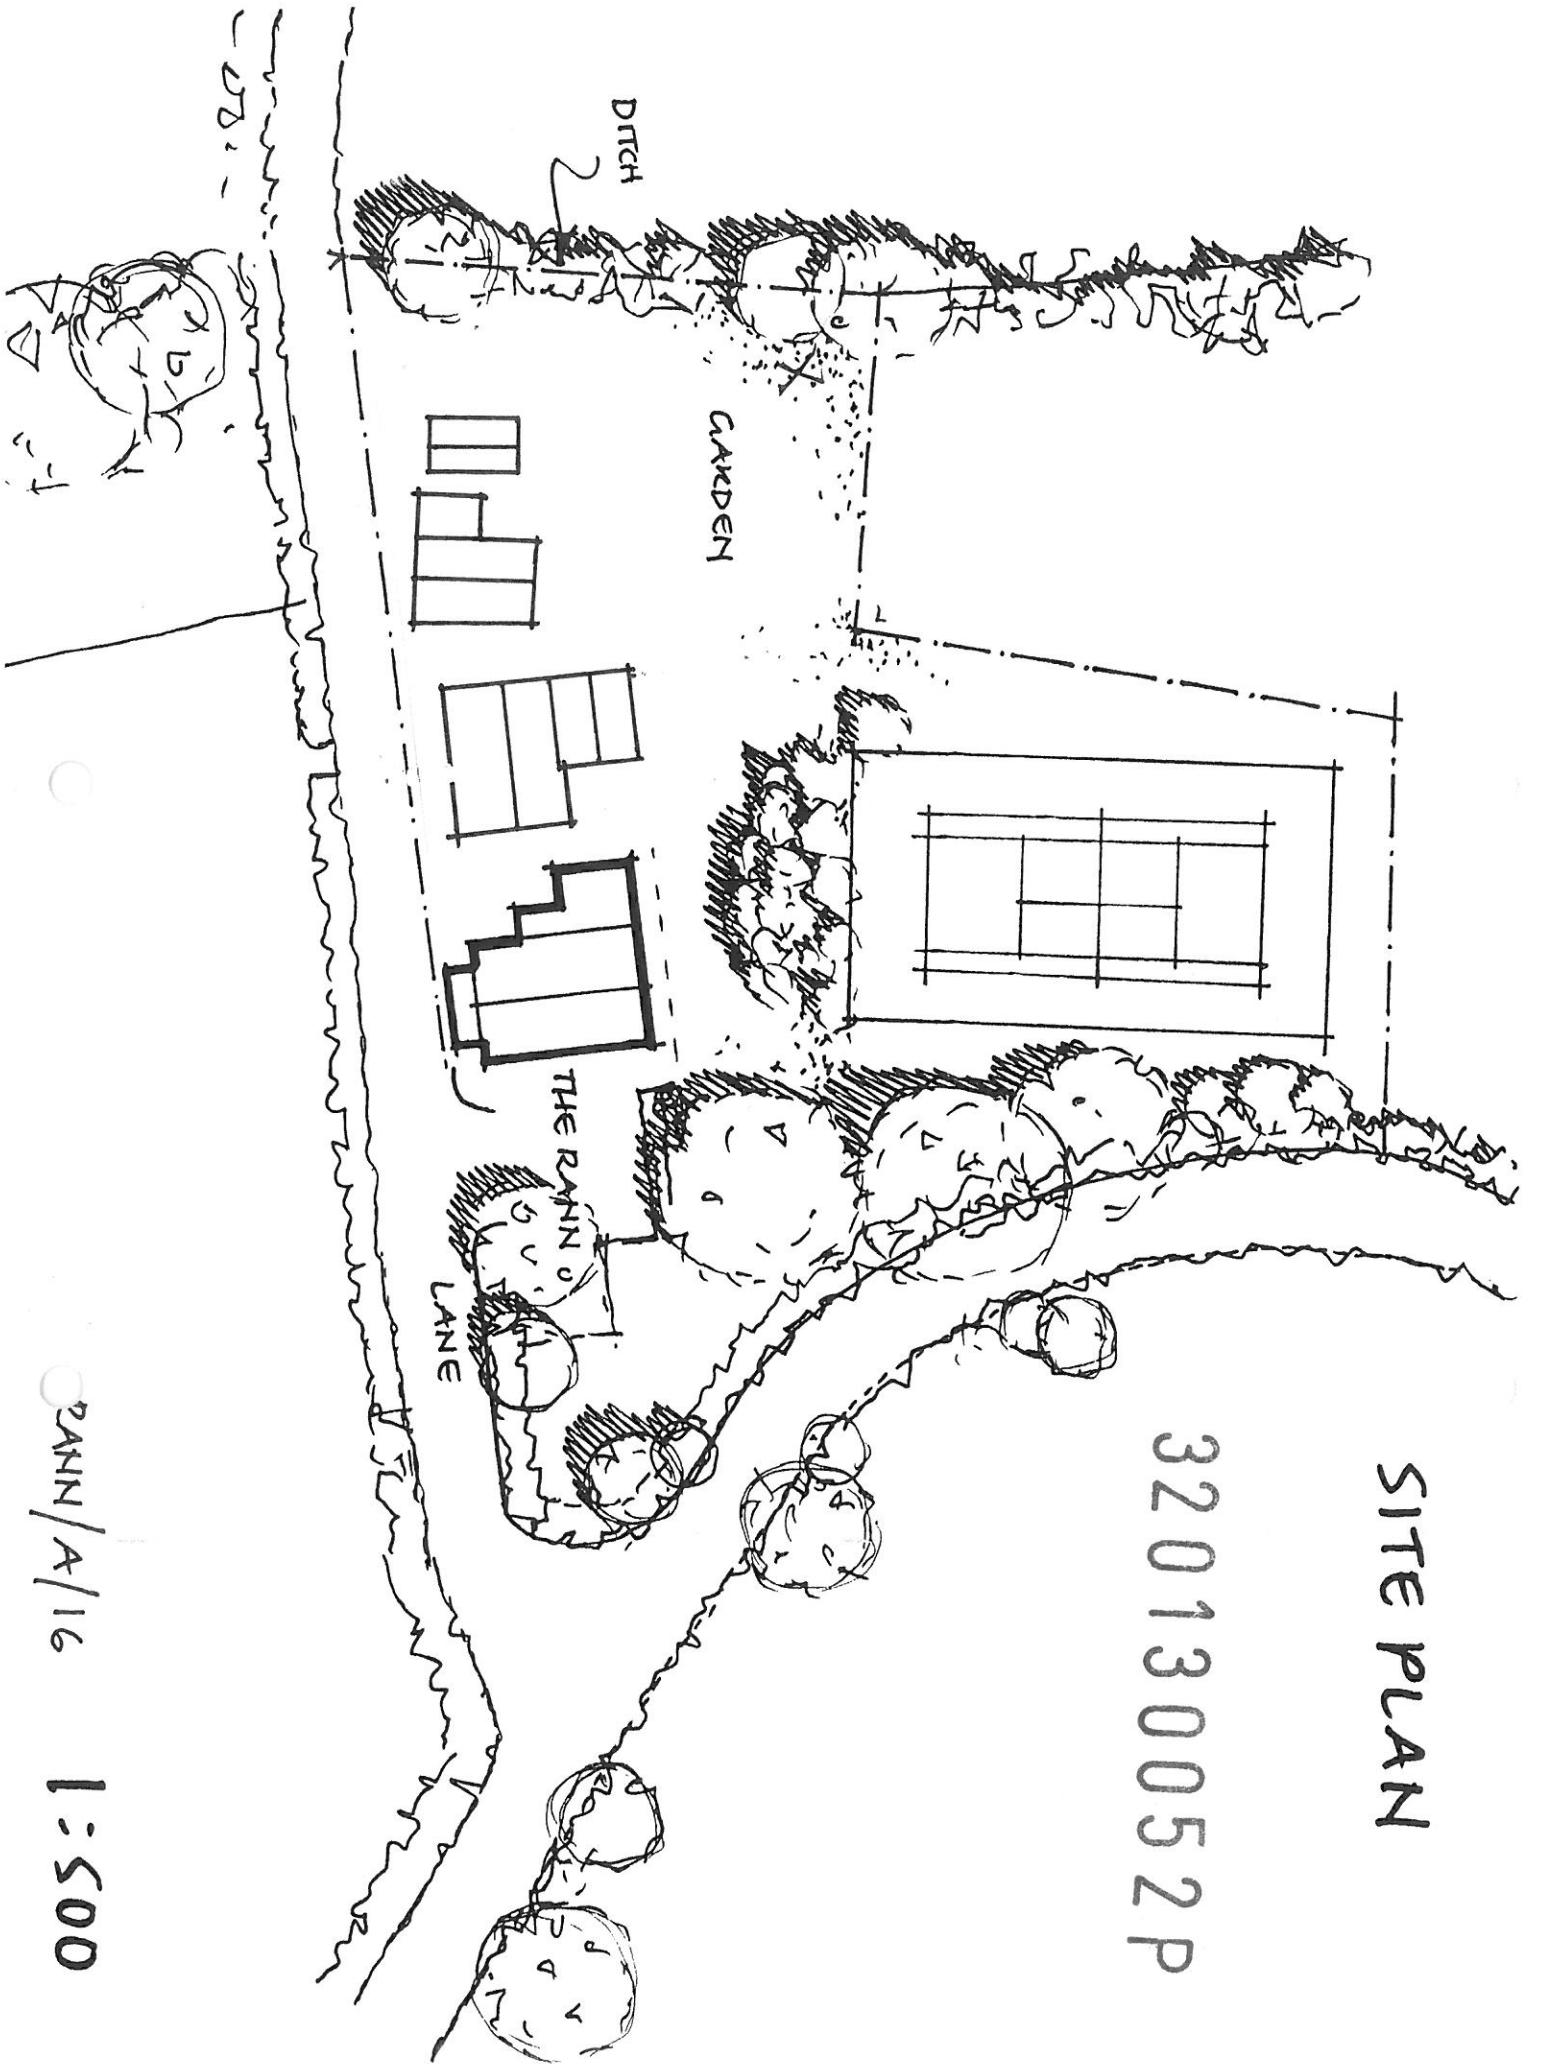

PANN/A/16 1:500

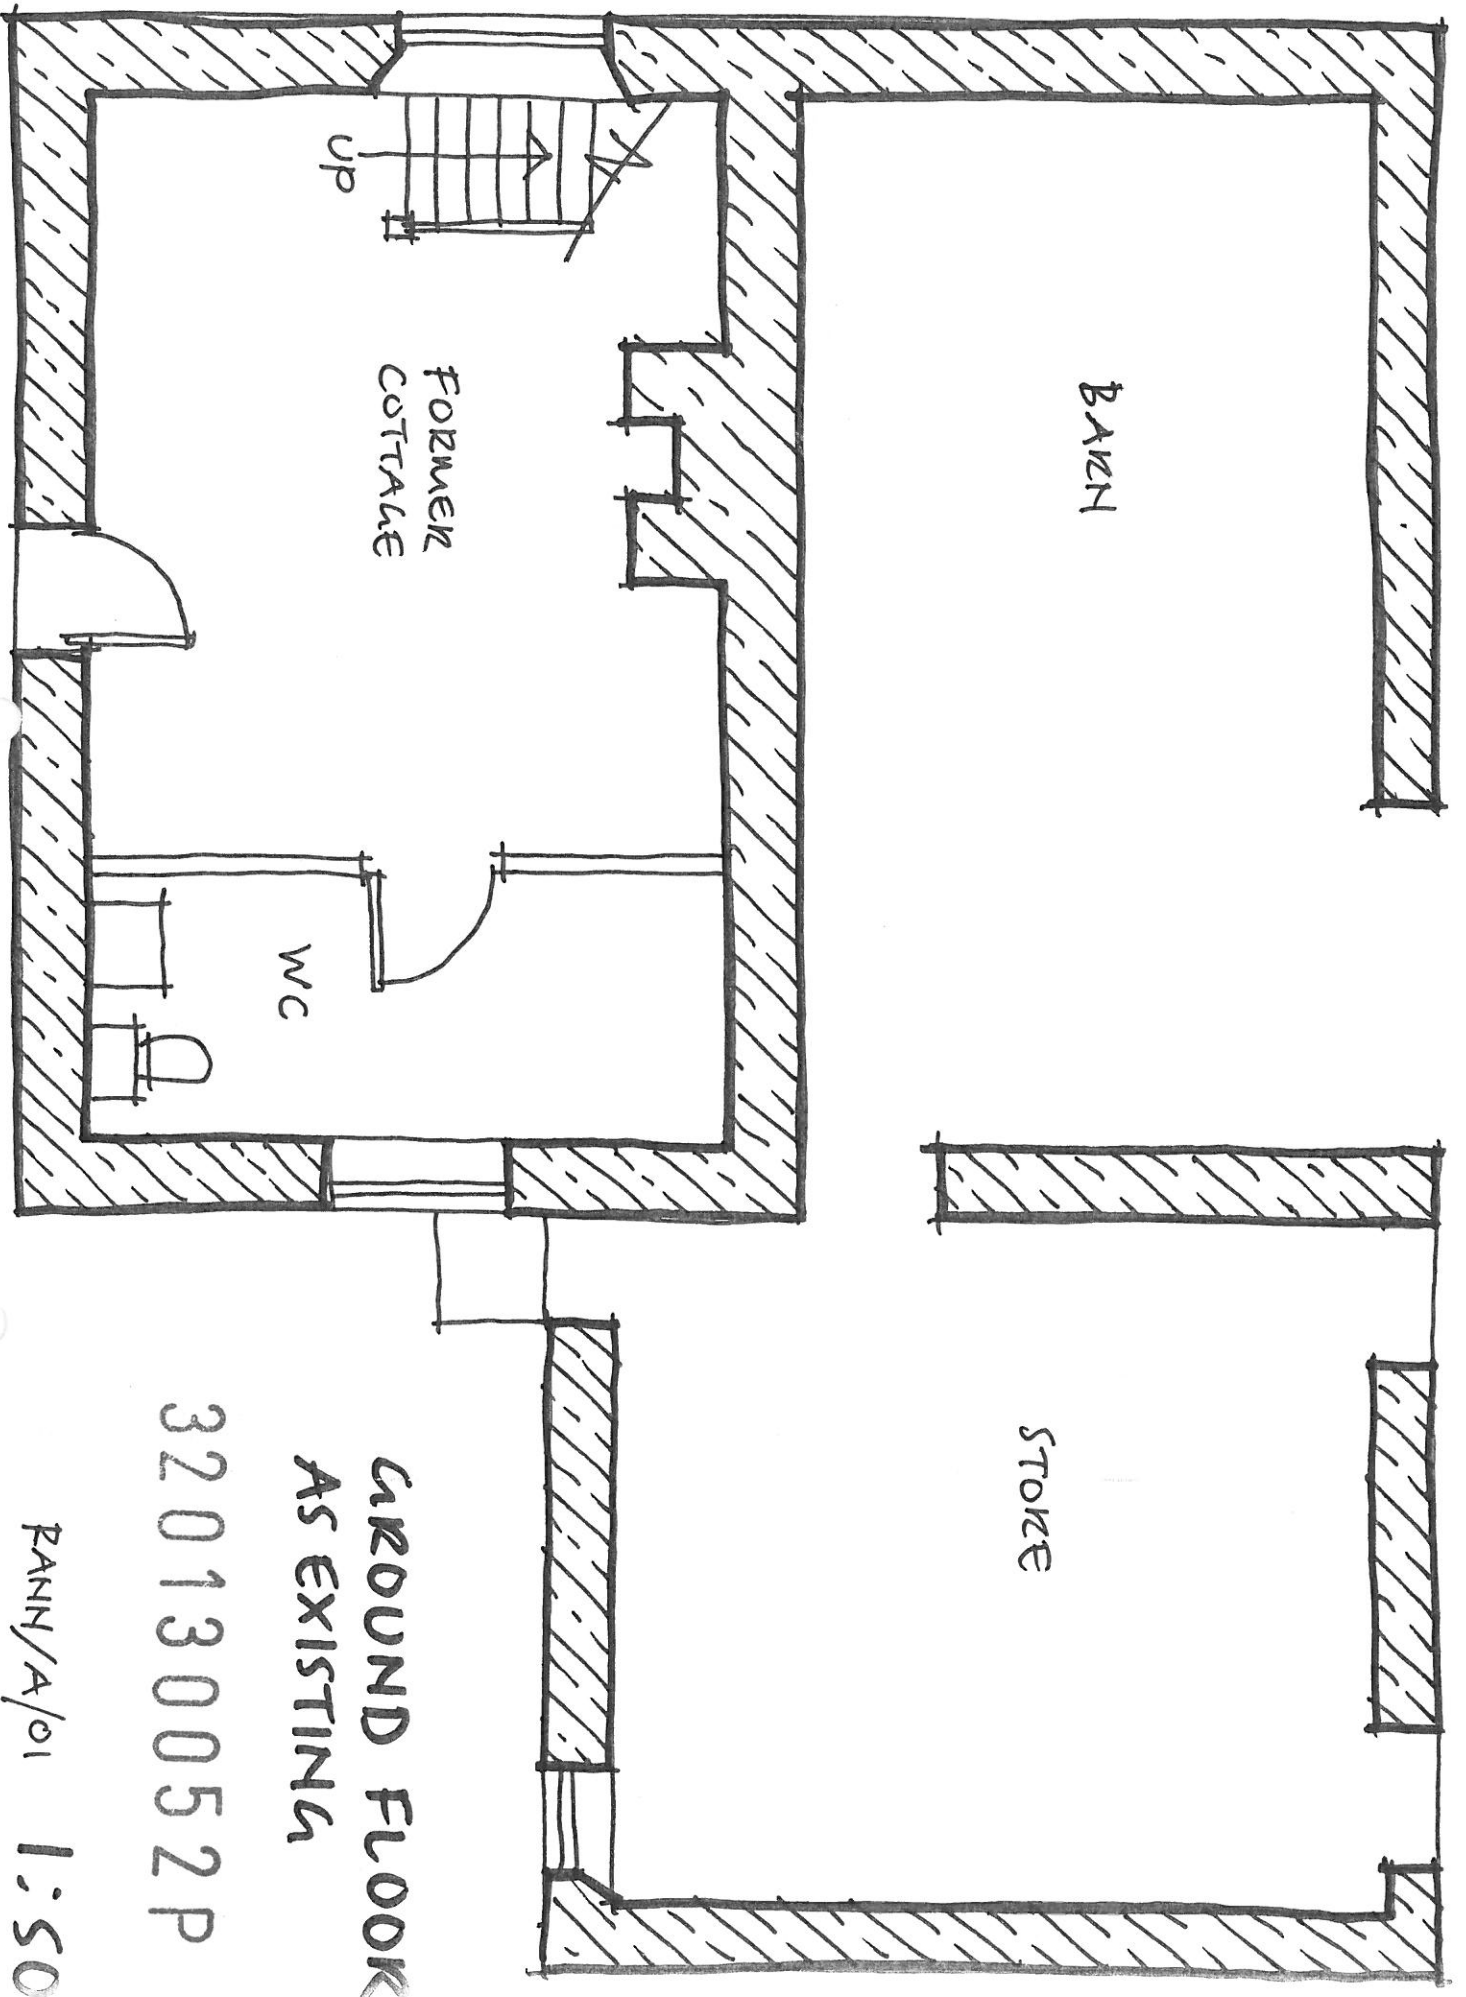


CAROUND FLOOR
AS EXISTING

320130052P


PANN/A/01 1:50

GROUND FLOOR PROPOSED LAYOUT

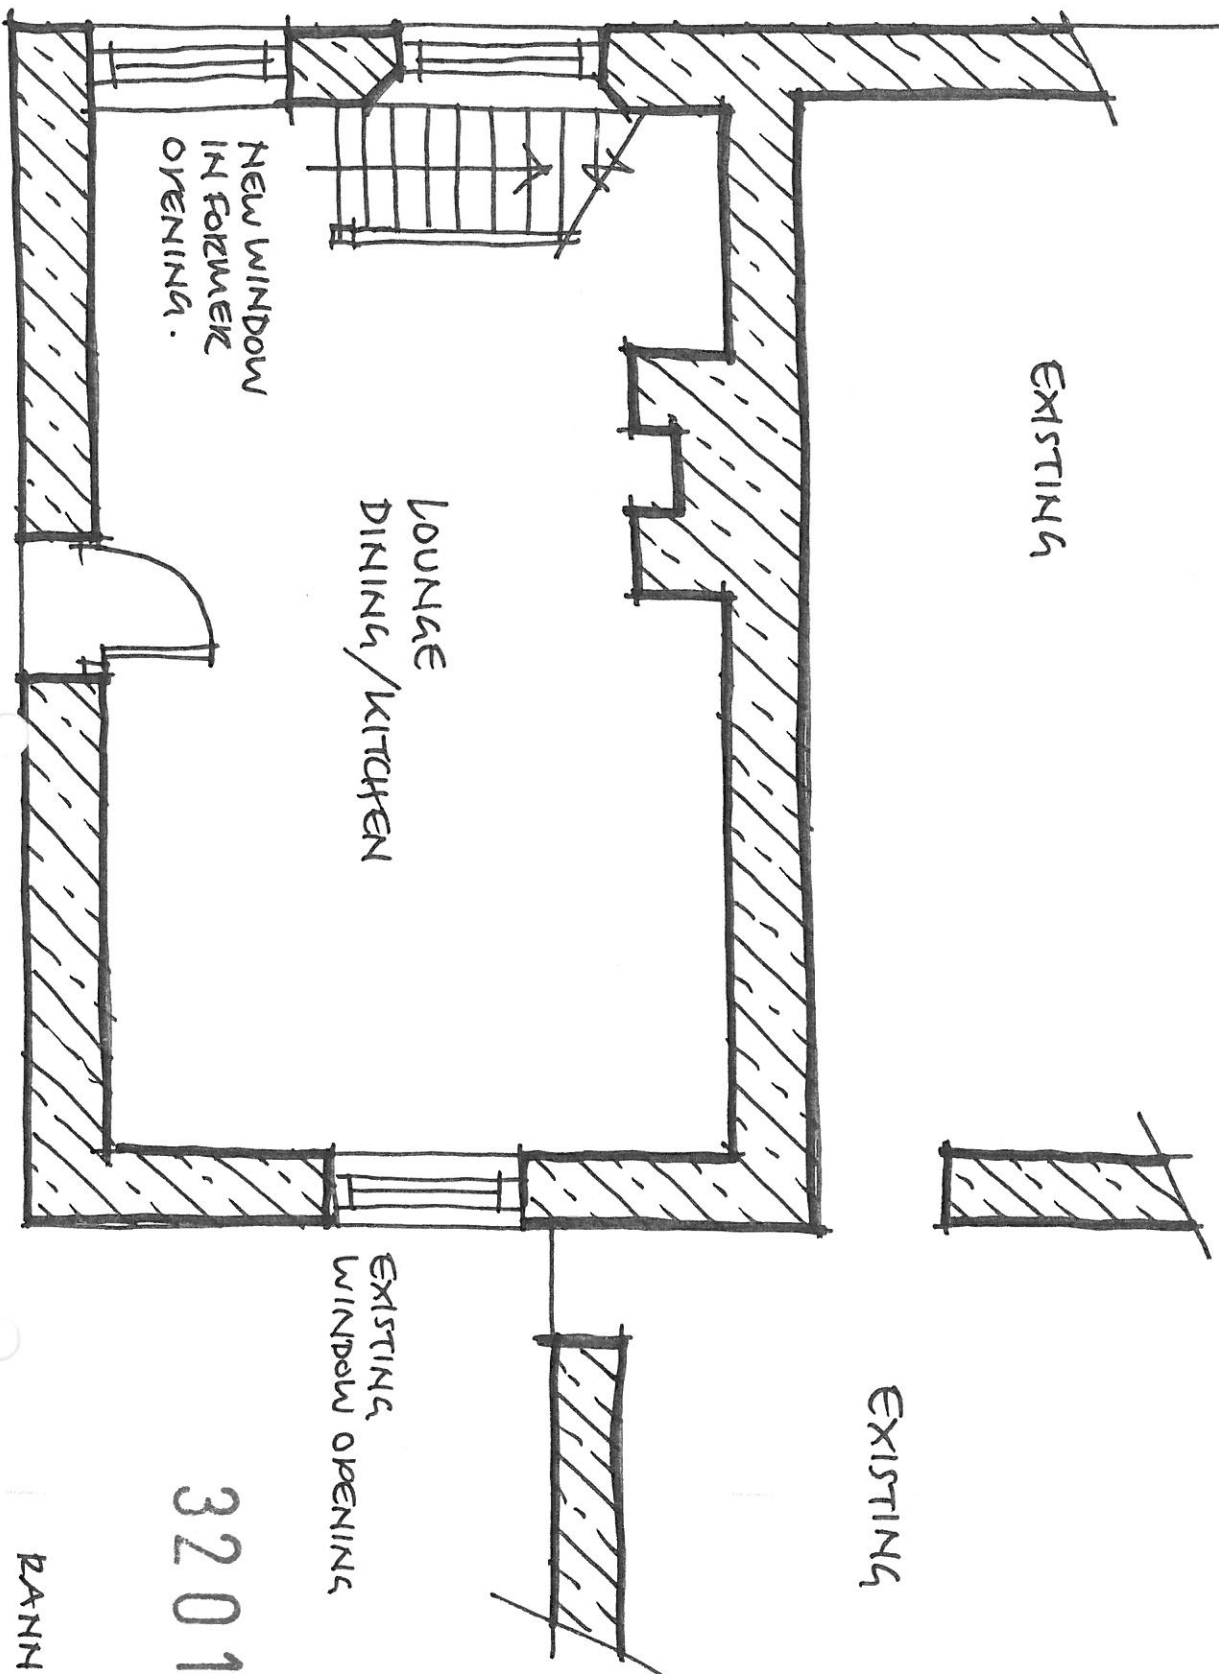

320130052P

RANN/A/05 1:50

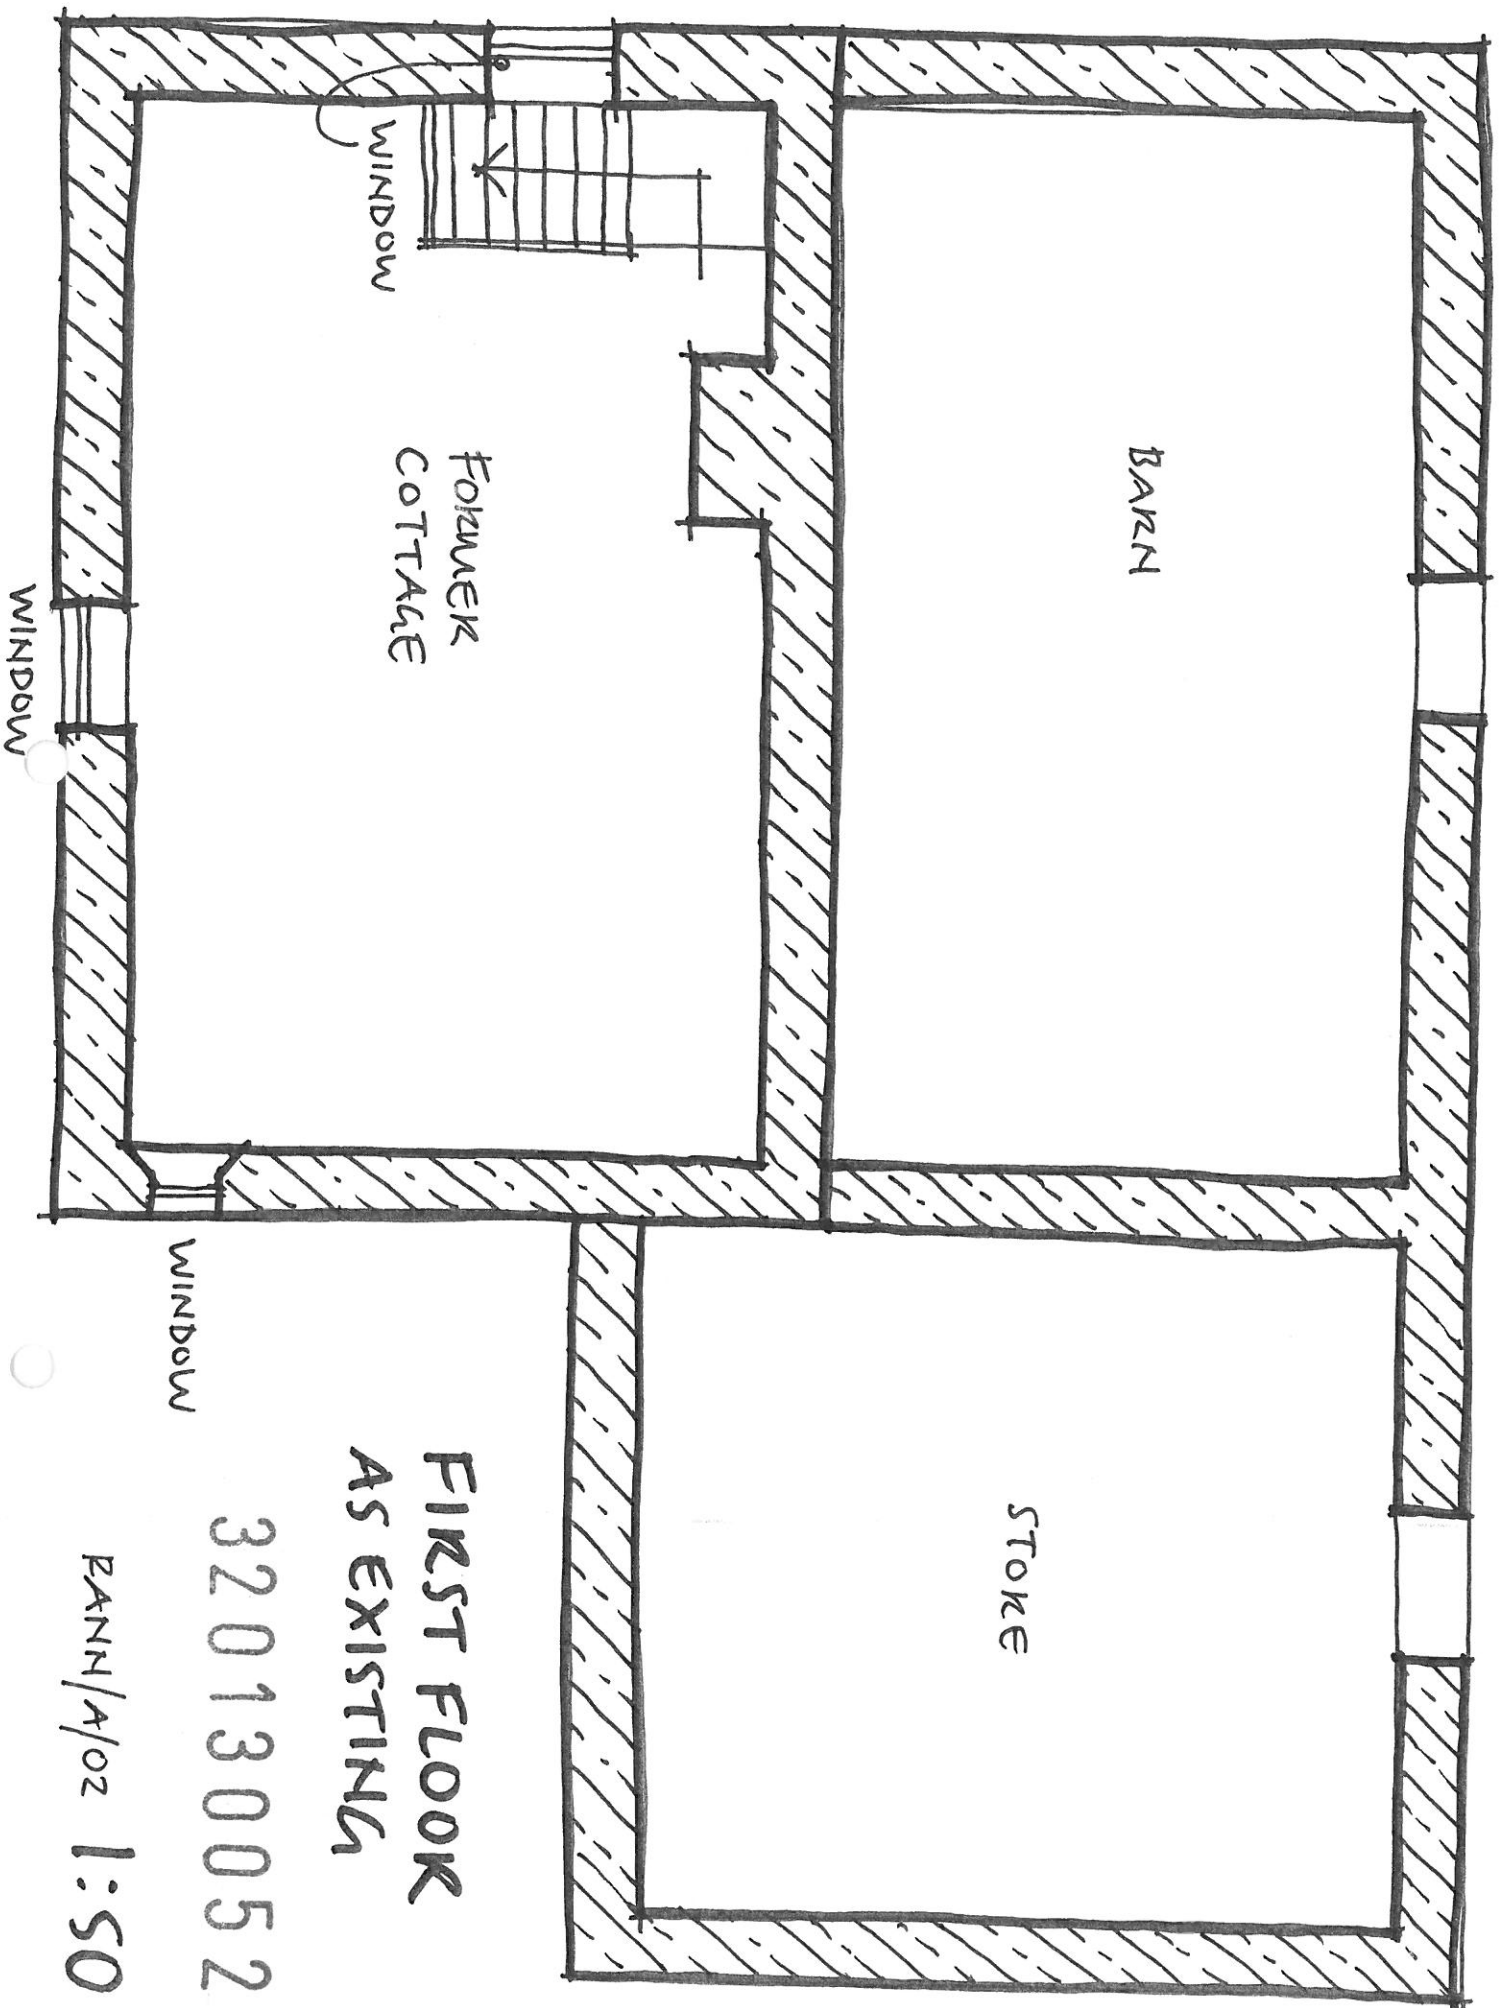


FIRST FLOOR
AS EXISTING

320130052P


PANH/A/02 1:50

FIRST FLOOR PROPOSED LAYOUT

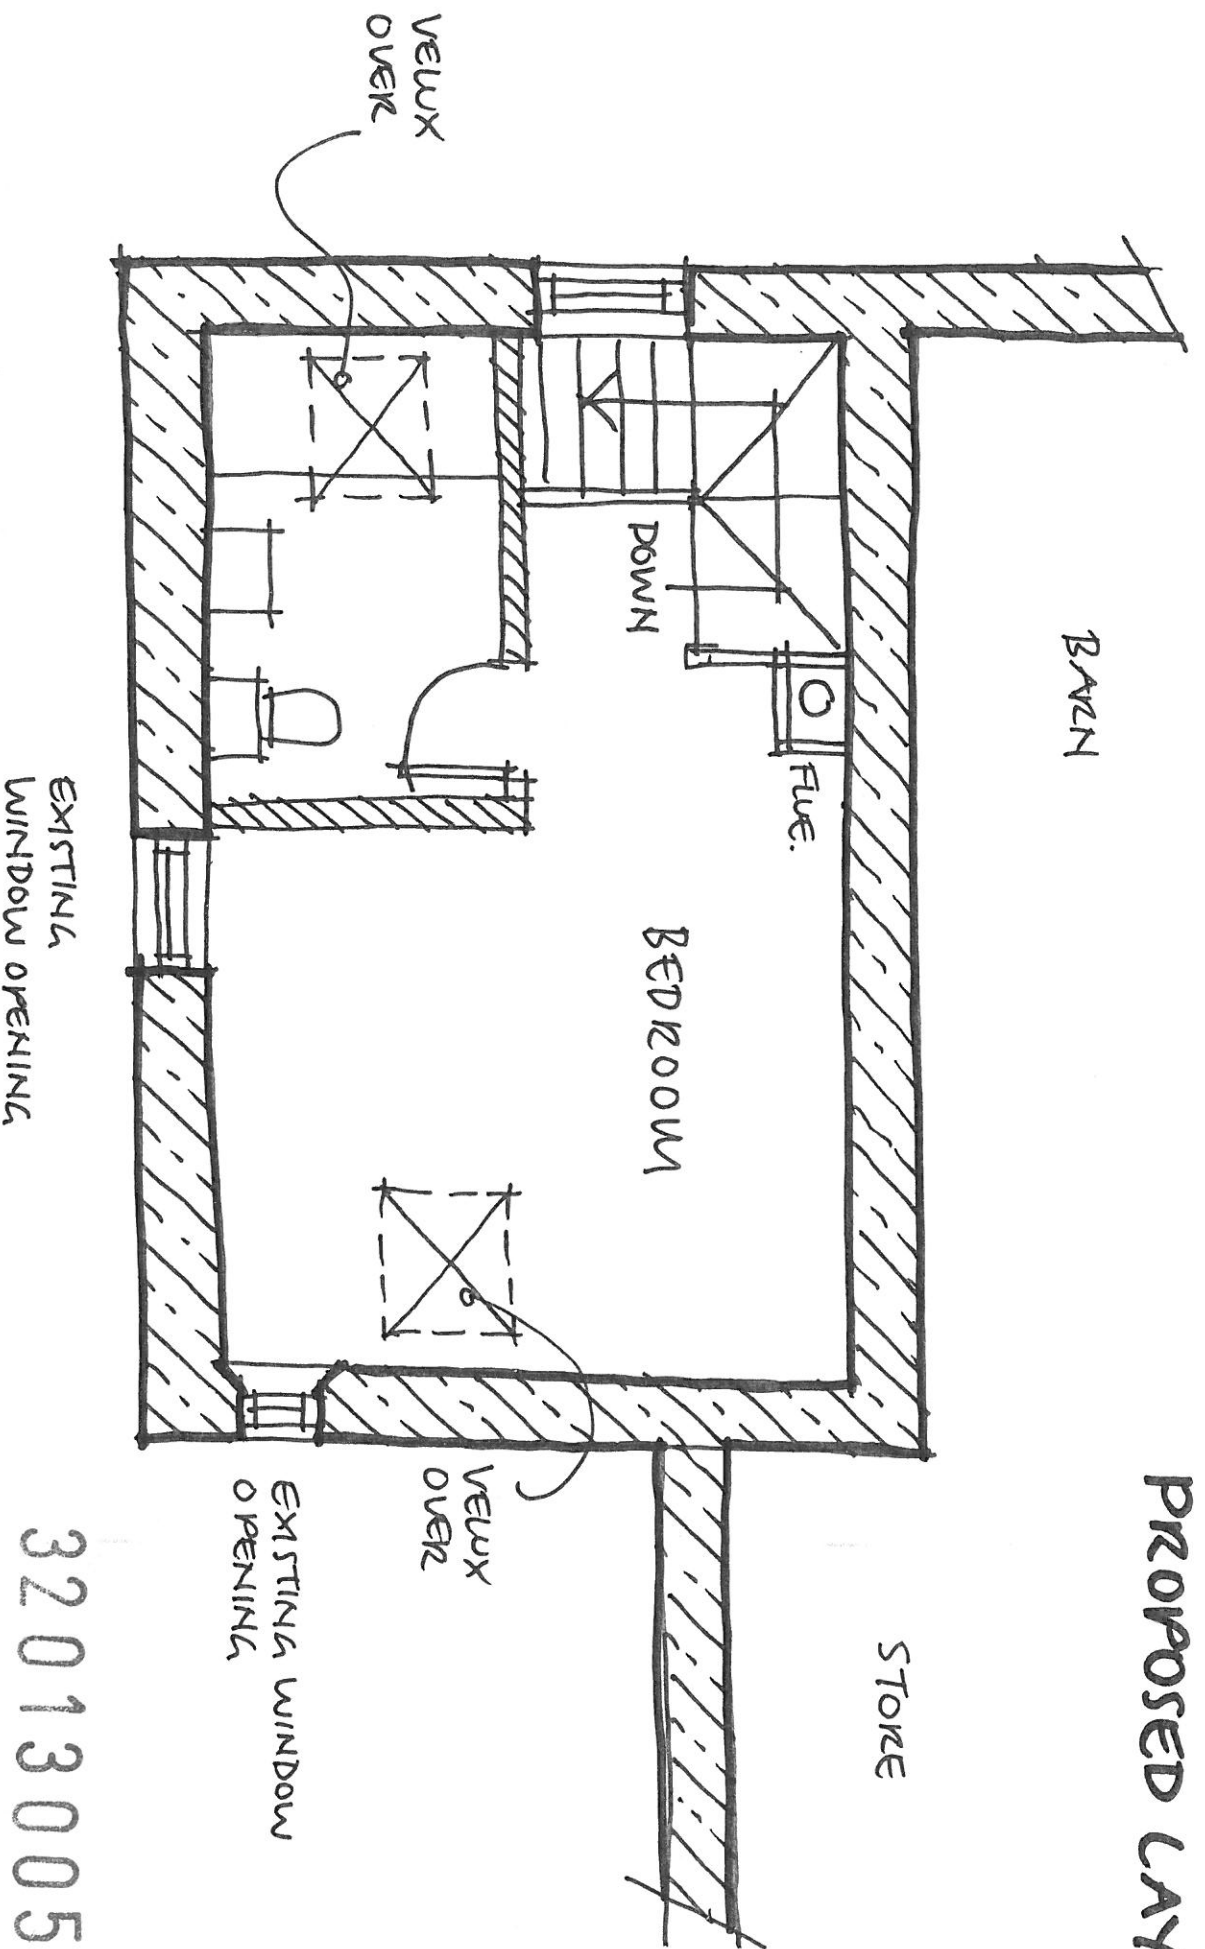


320130052P

PANH/A/06 1:50

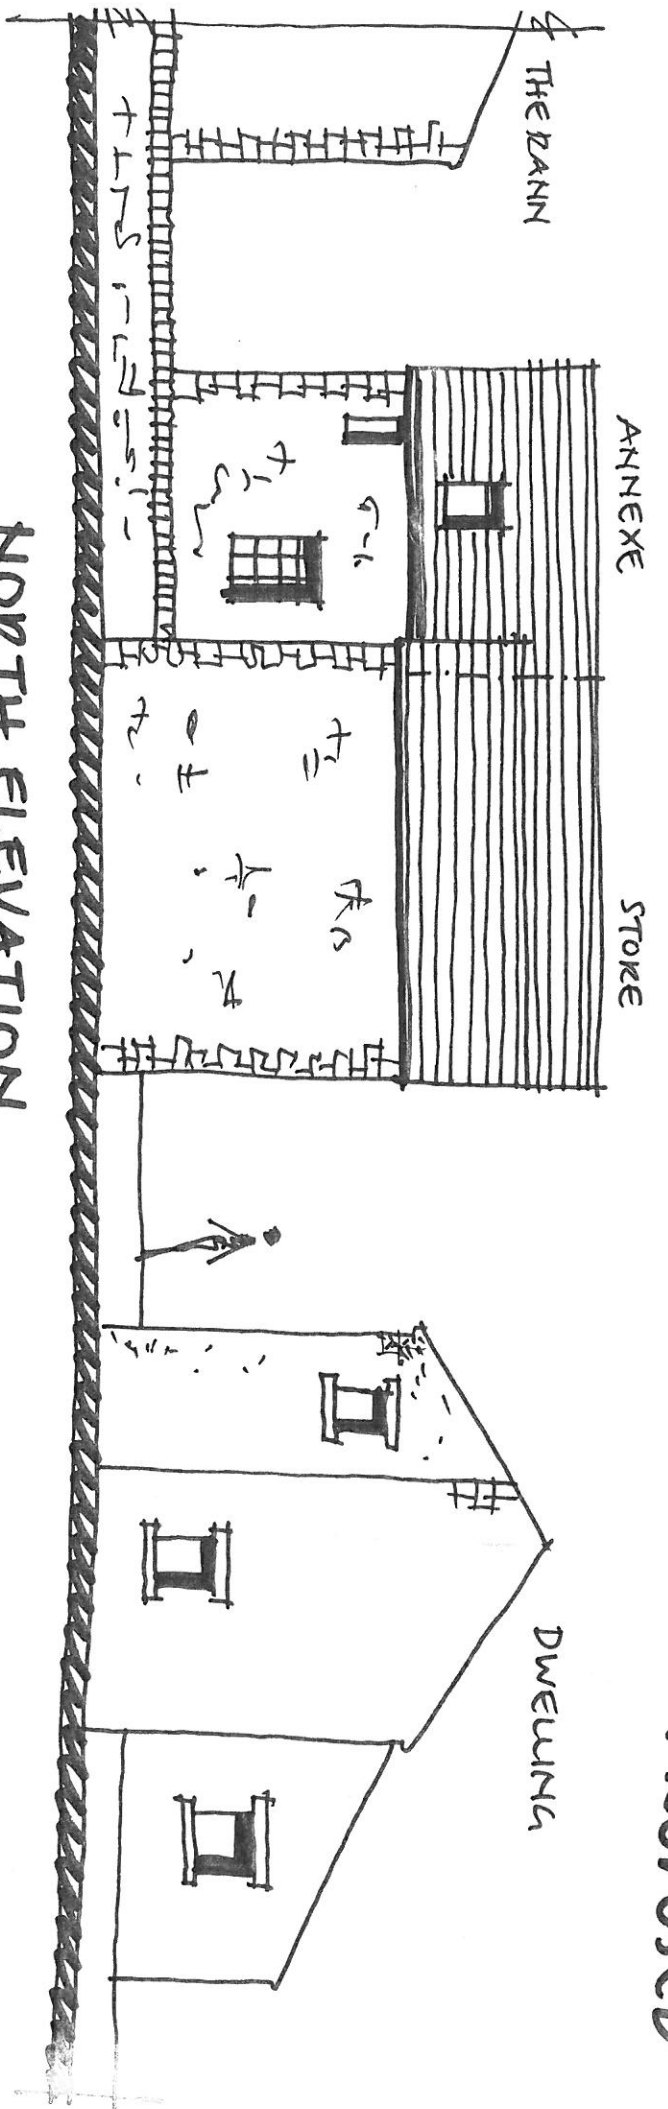

NORTH ELEVATION

320130052P

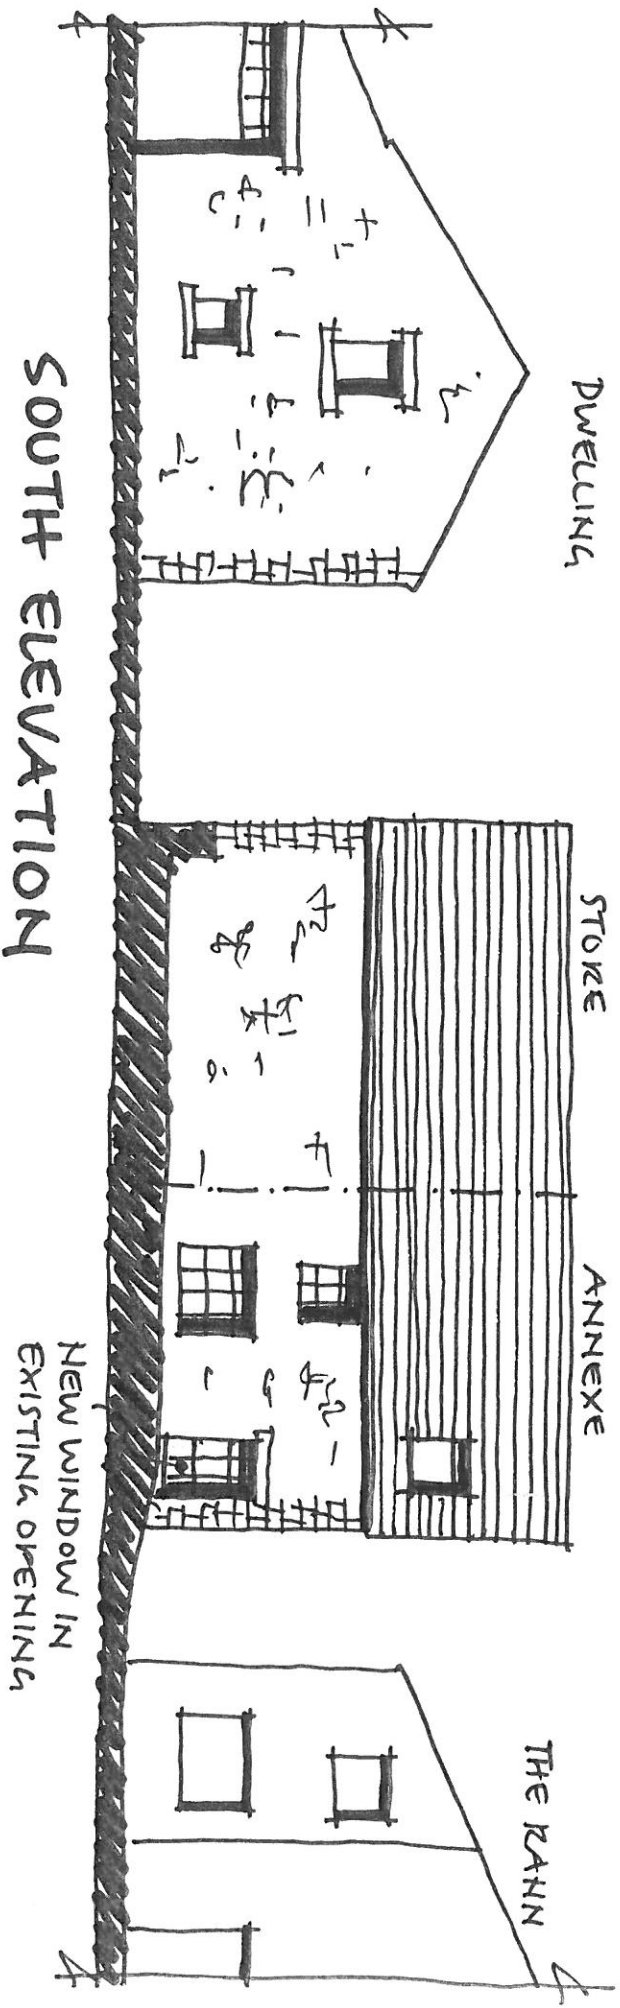


SOUTH ELEVATION

NEW WINDOW IN
EXISTING OPENING

ANNEXE

STOKE

THE RANN

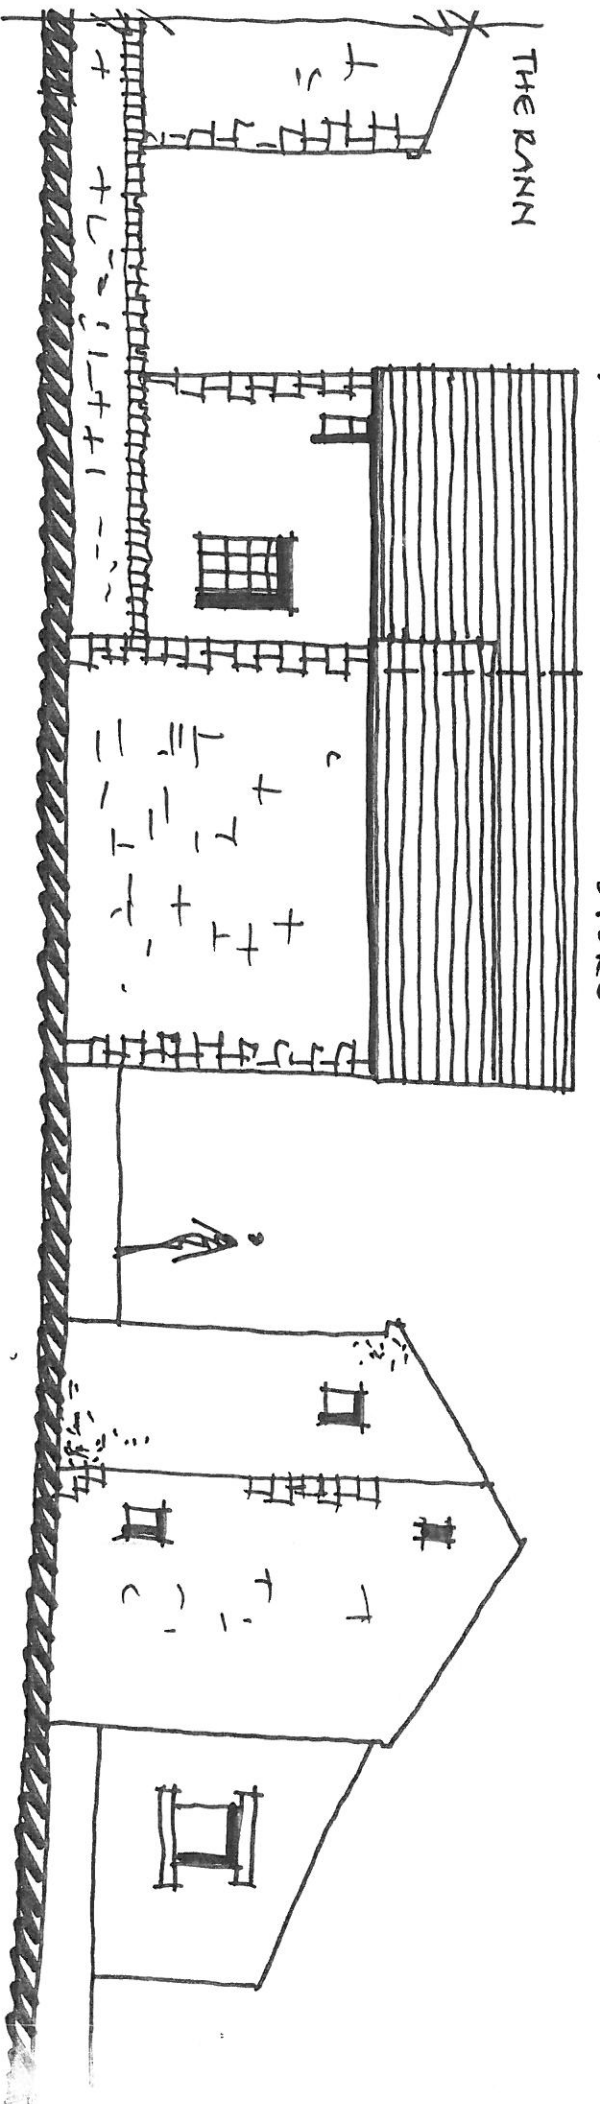

EXISTING

NORTH ELEVATION


320130052P

STOKE

STOKE

ANNEXE

THE RANN

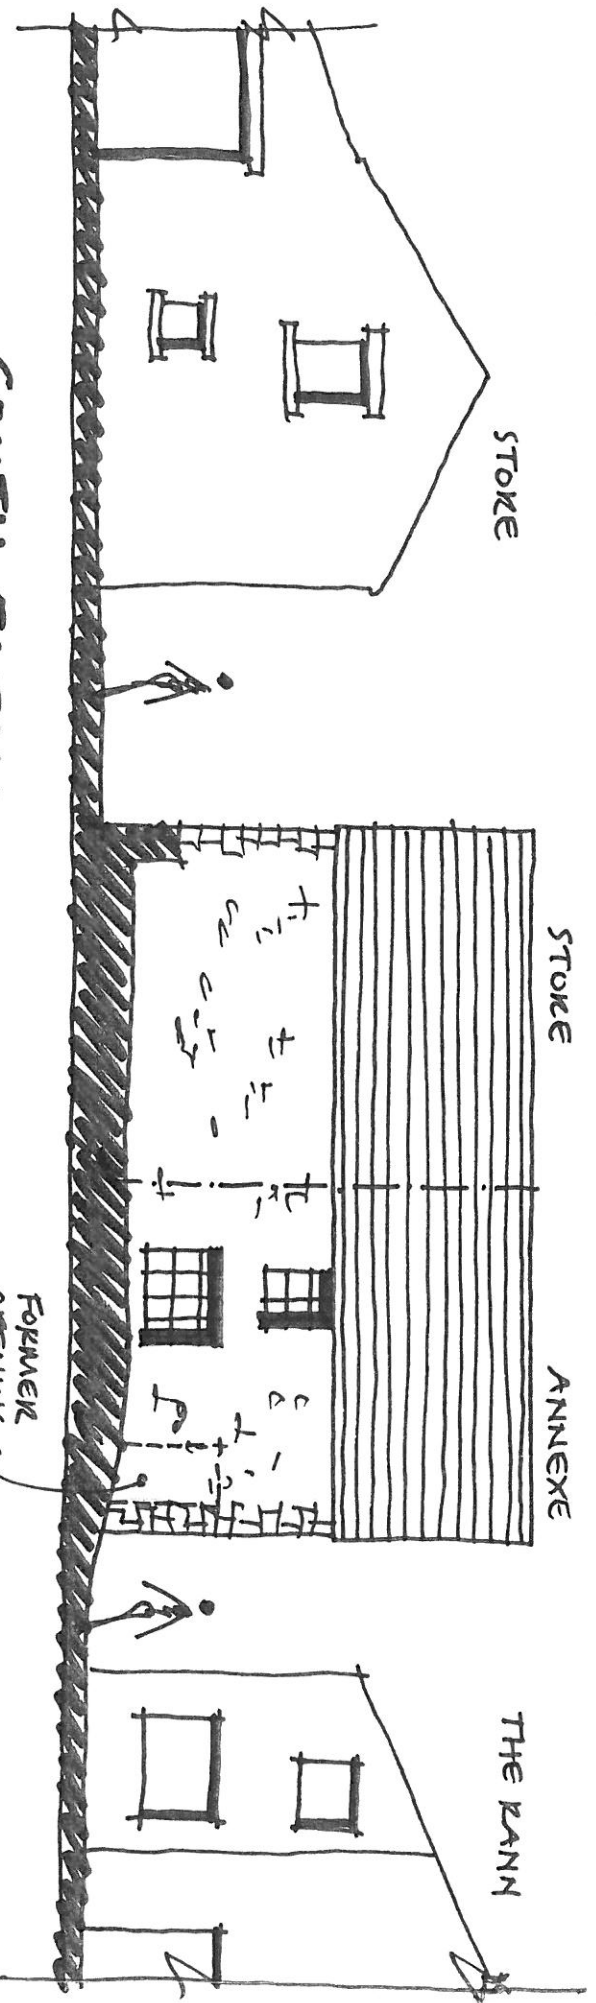


SOUTH ELEVATION

FORMER
OPENING


RANN/A/03 1:100

320130052P

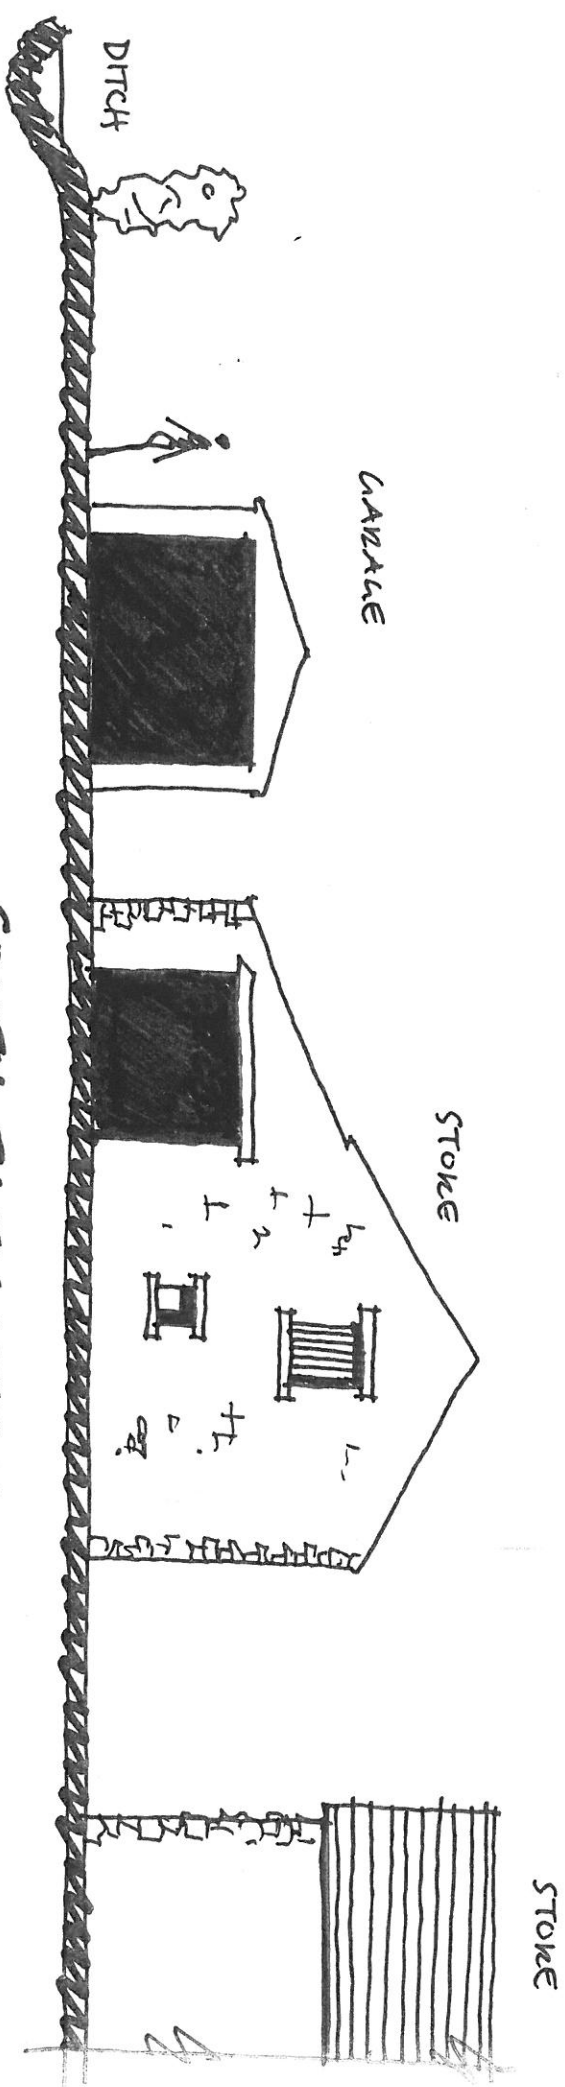


SOUTH ELEVATION

320130052P

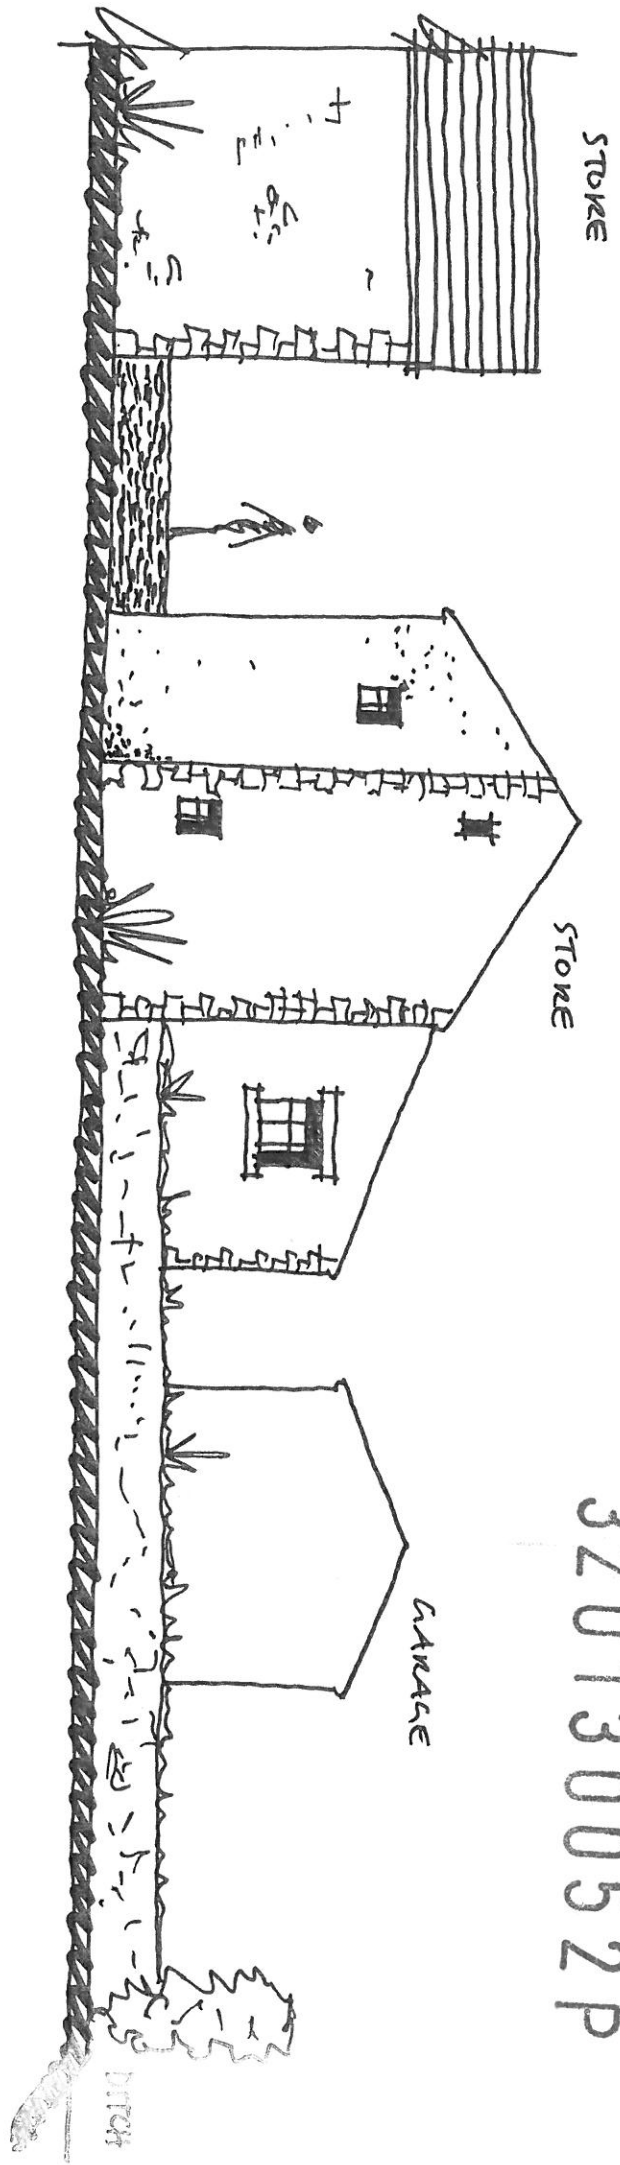


NORTH ELEVATION

PANN/A/10 1:10

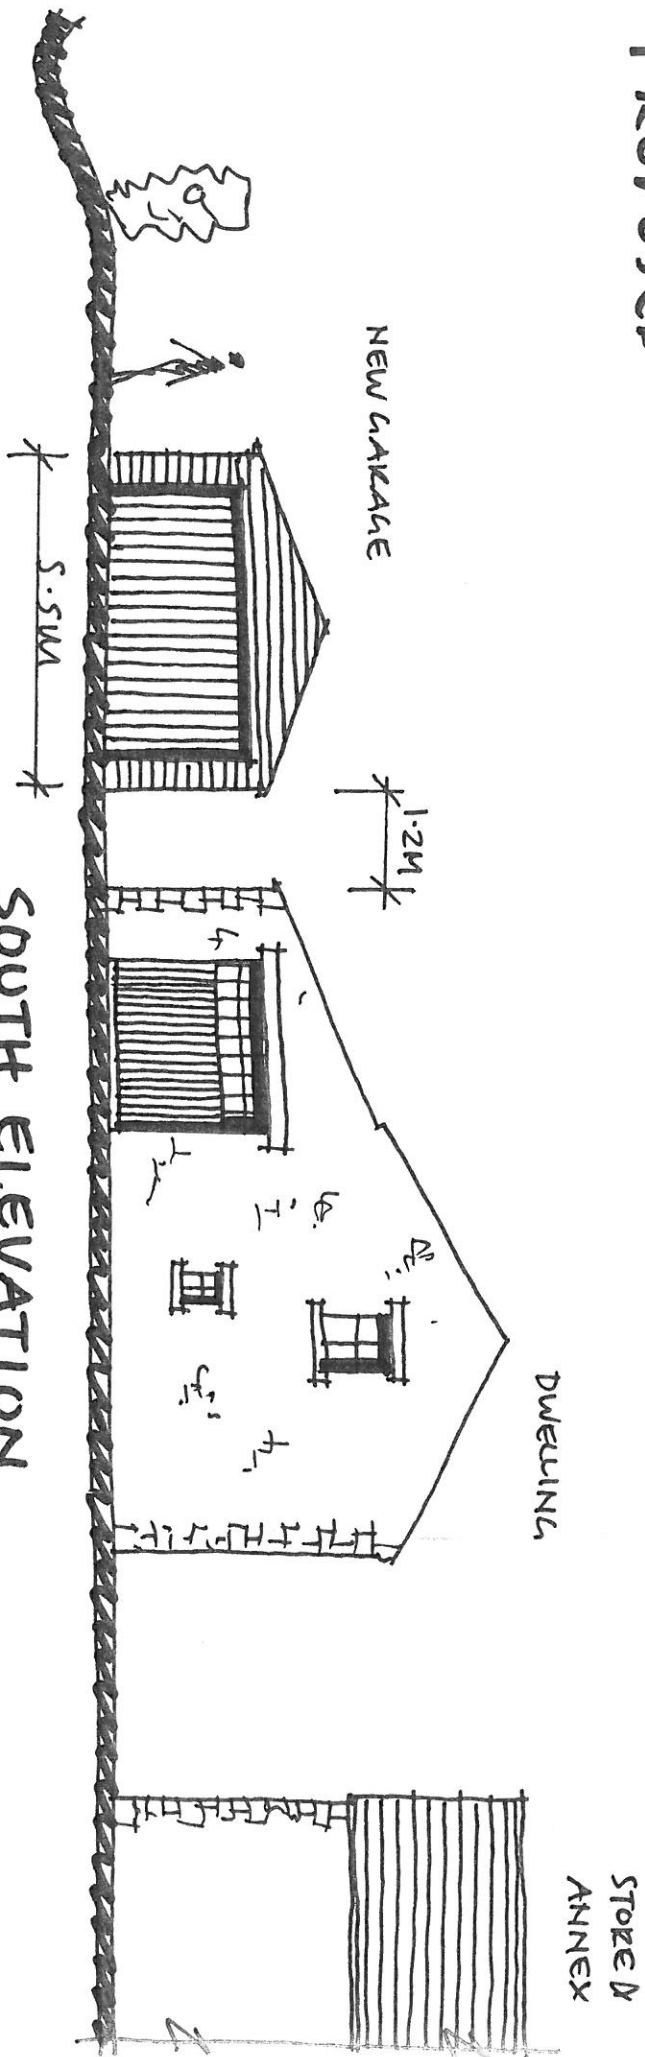

SOUTH ELEVATION

320130052P

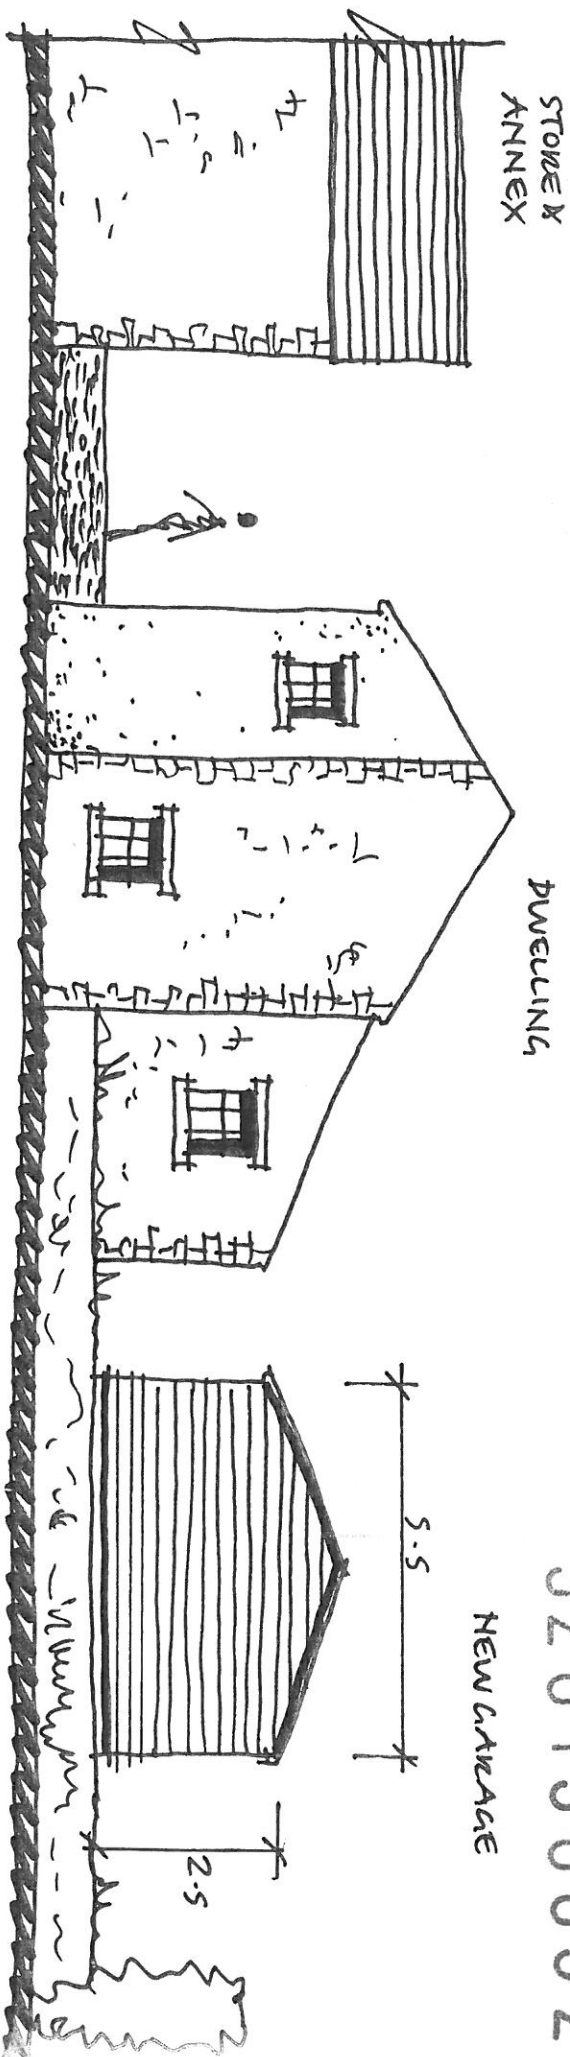


NORTH ELEVATION

PANH/A/15 1:100

FIRST FLOOR
AS EXISTING



320130052P

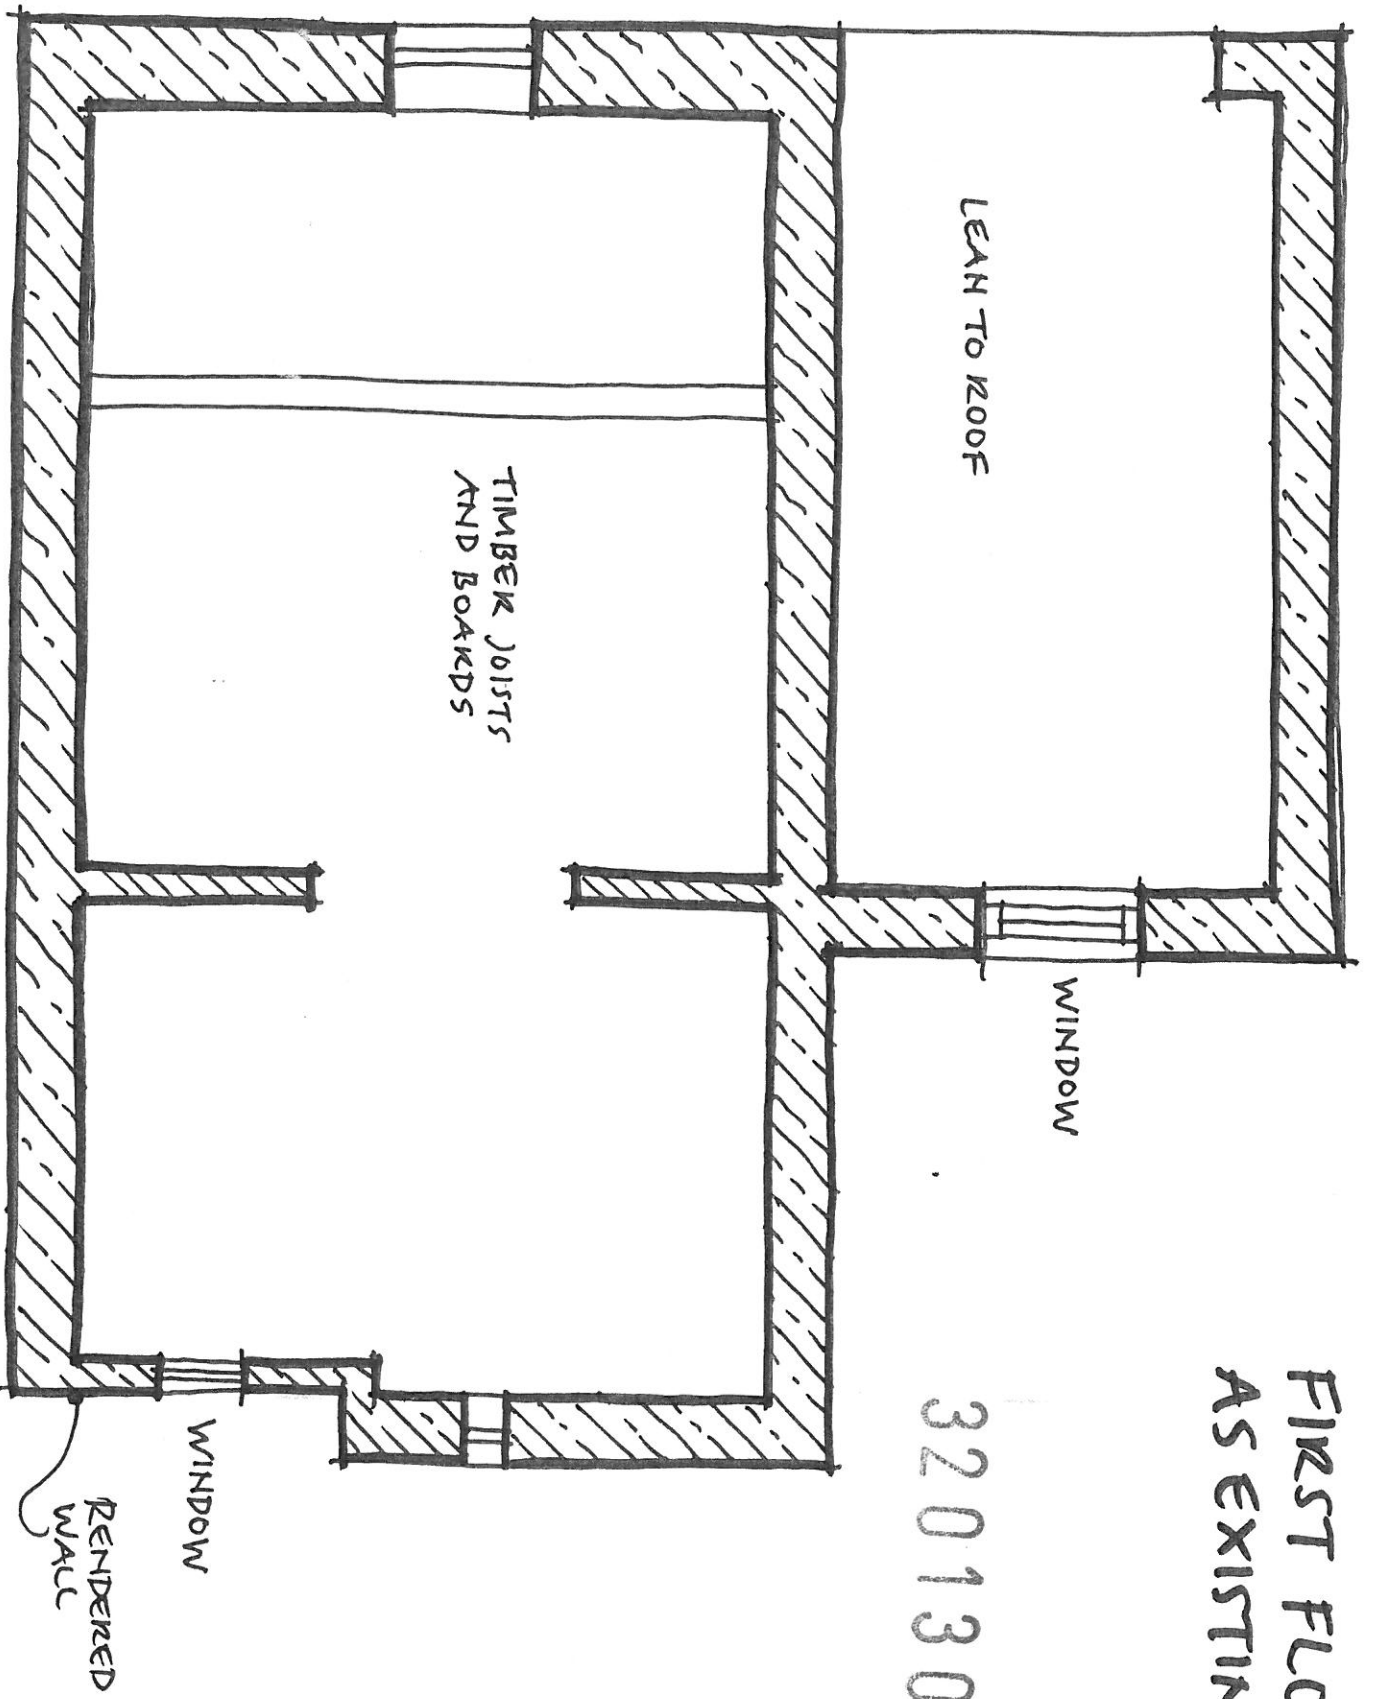

RANN/A/09

1:50

LEAN TO ROOF

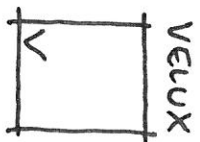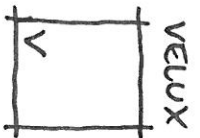

FIRST FLOOR PROPOSED LAYOUT

320130052P

VELUX OVER

BEDROOM

NEW WINDOW
IN EXISTING
OPENING

BEDROOM

VELUX OVER


ALTERED
WINDOW

1.1m

LEANN/A/13 1:50


GROUND FLOOR
AS EXISTING

320130052P

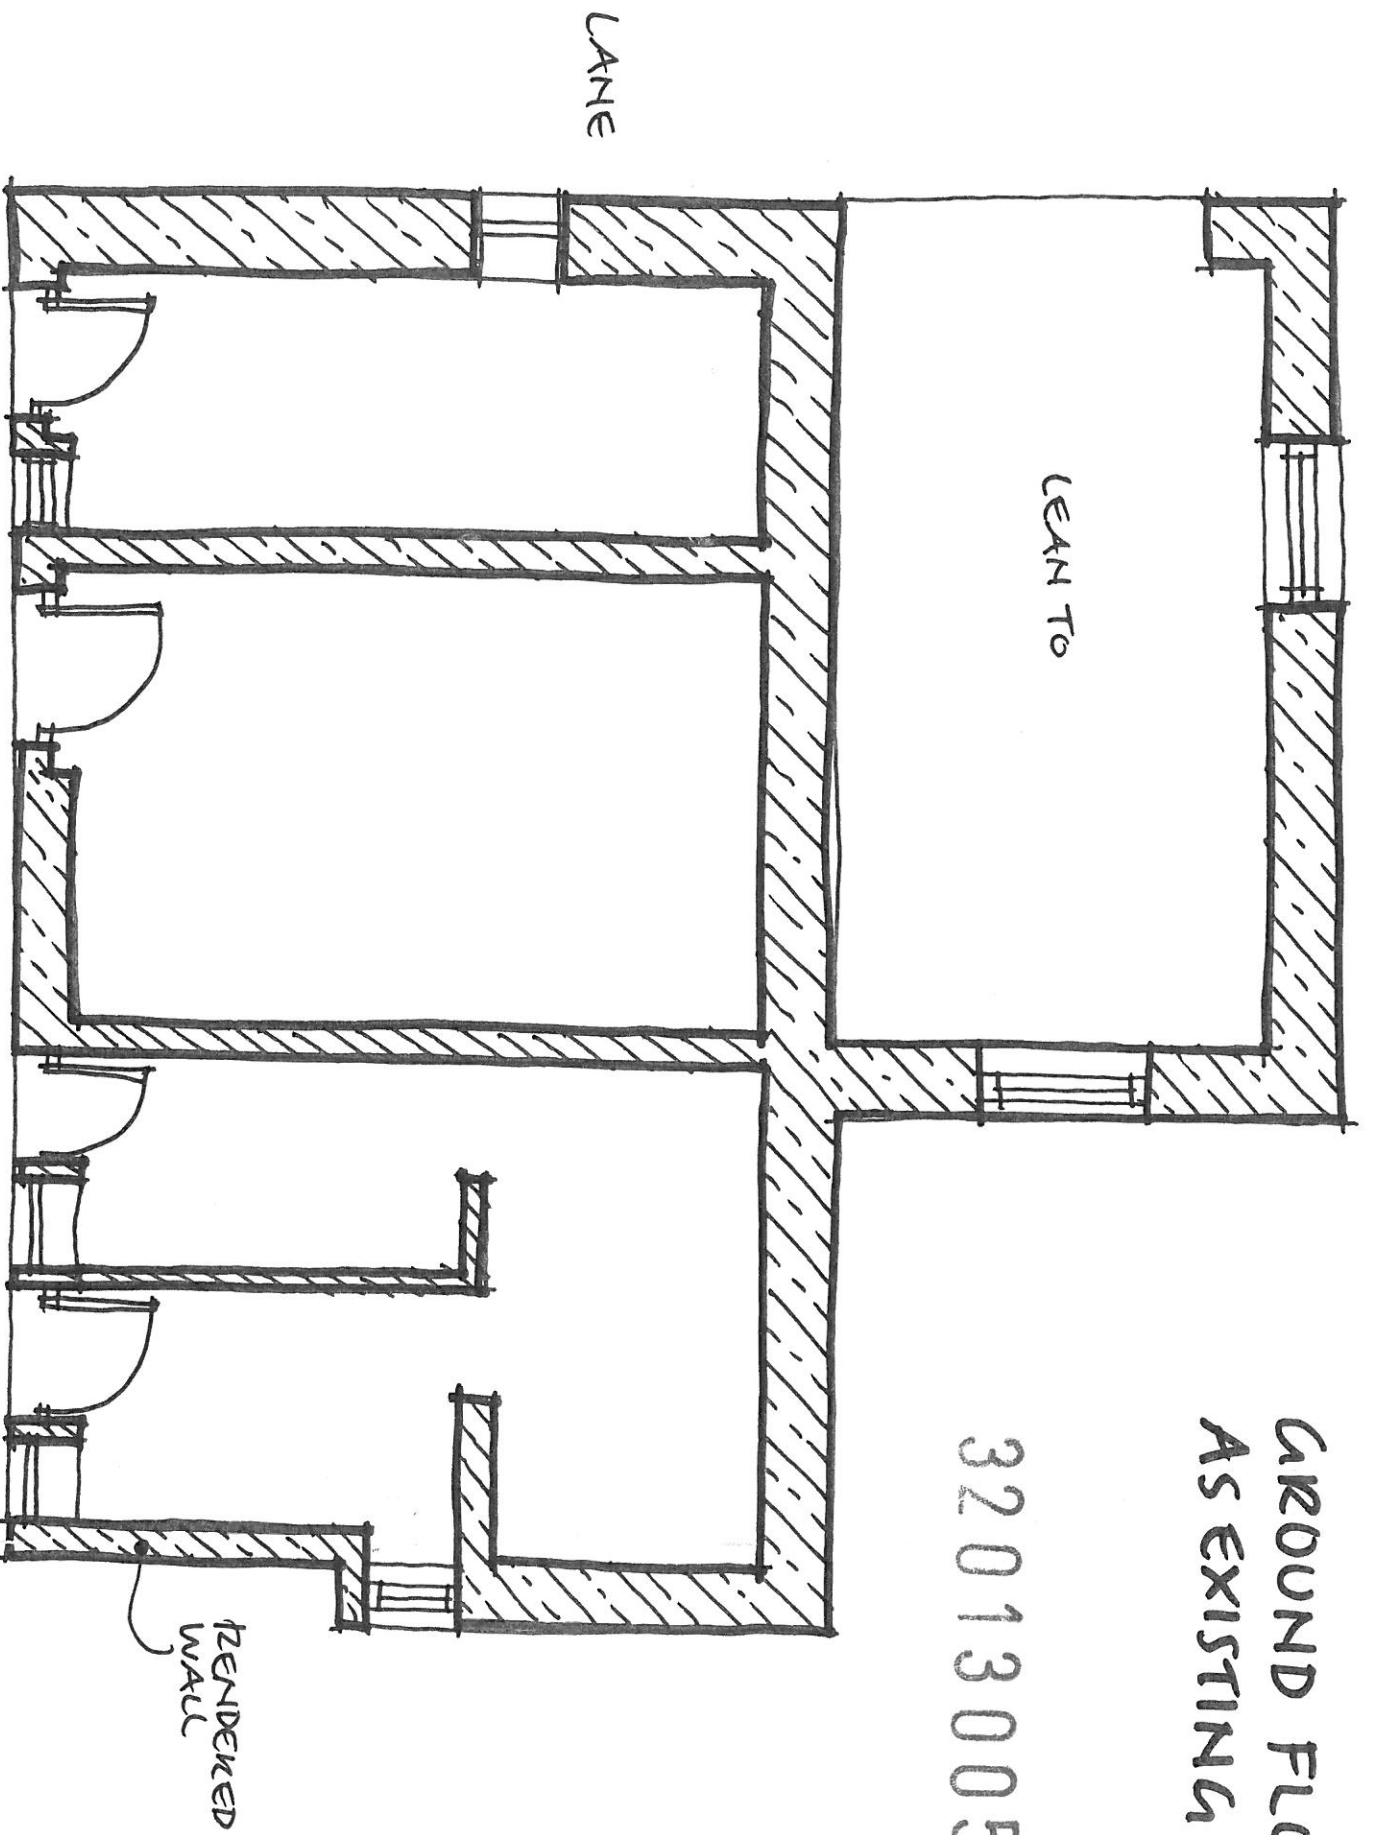


GROUND FLOOR PROPOSED LAYOUT

320130052P

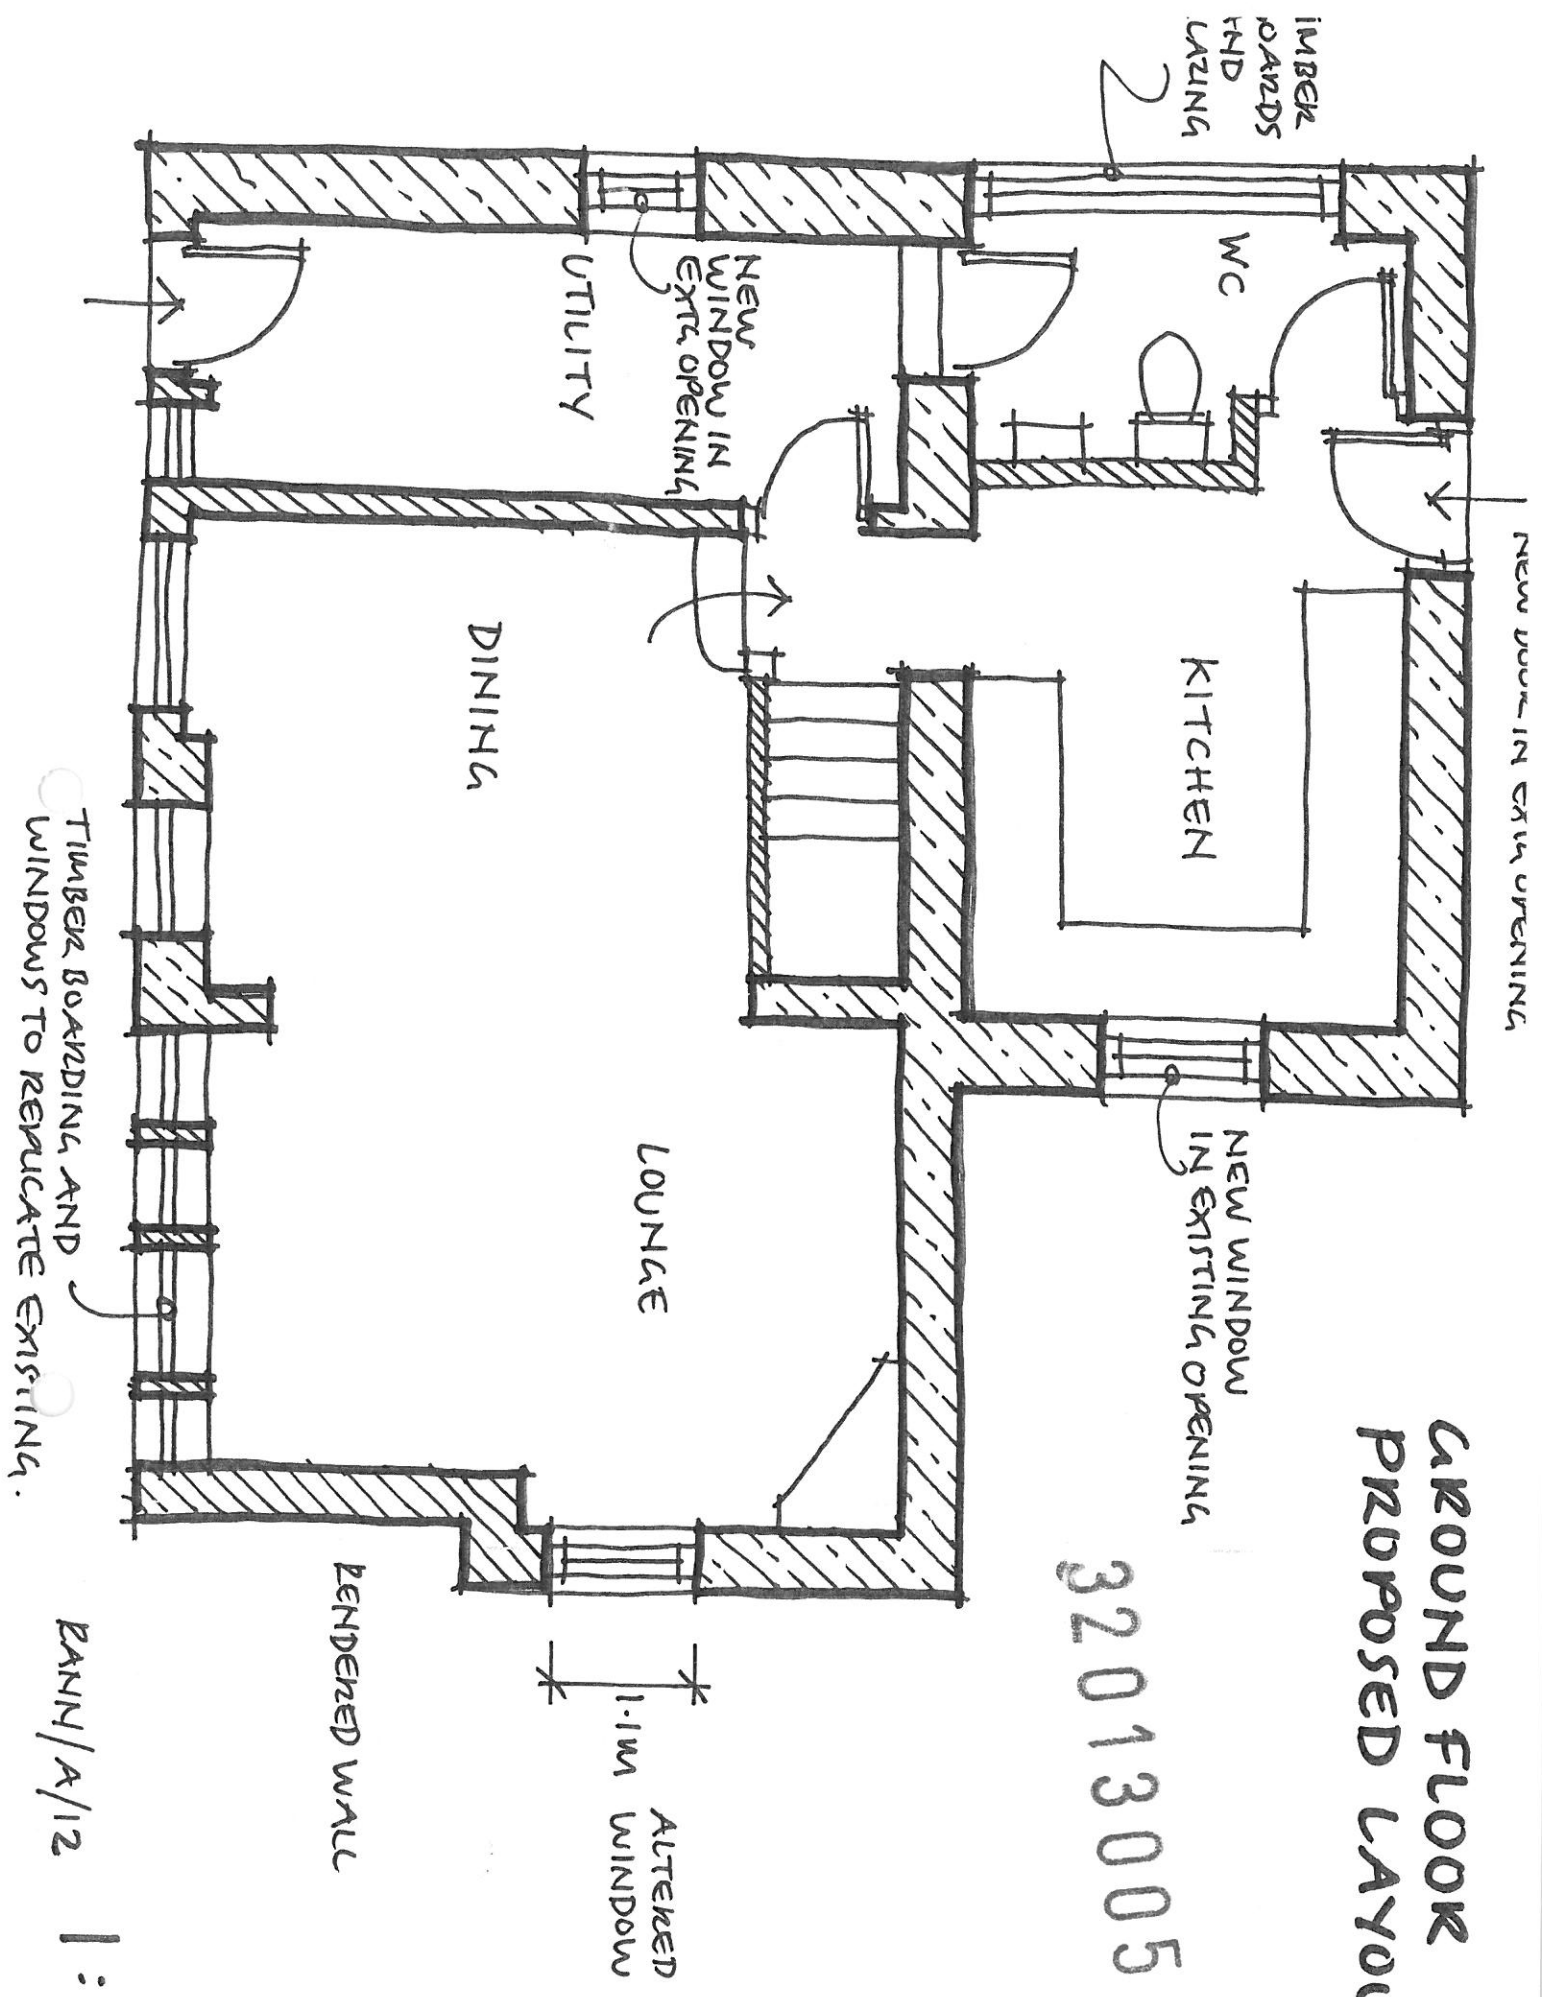


BANK/A/12 1:50

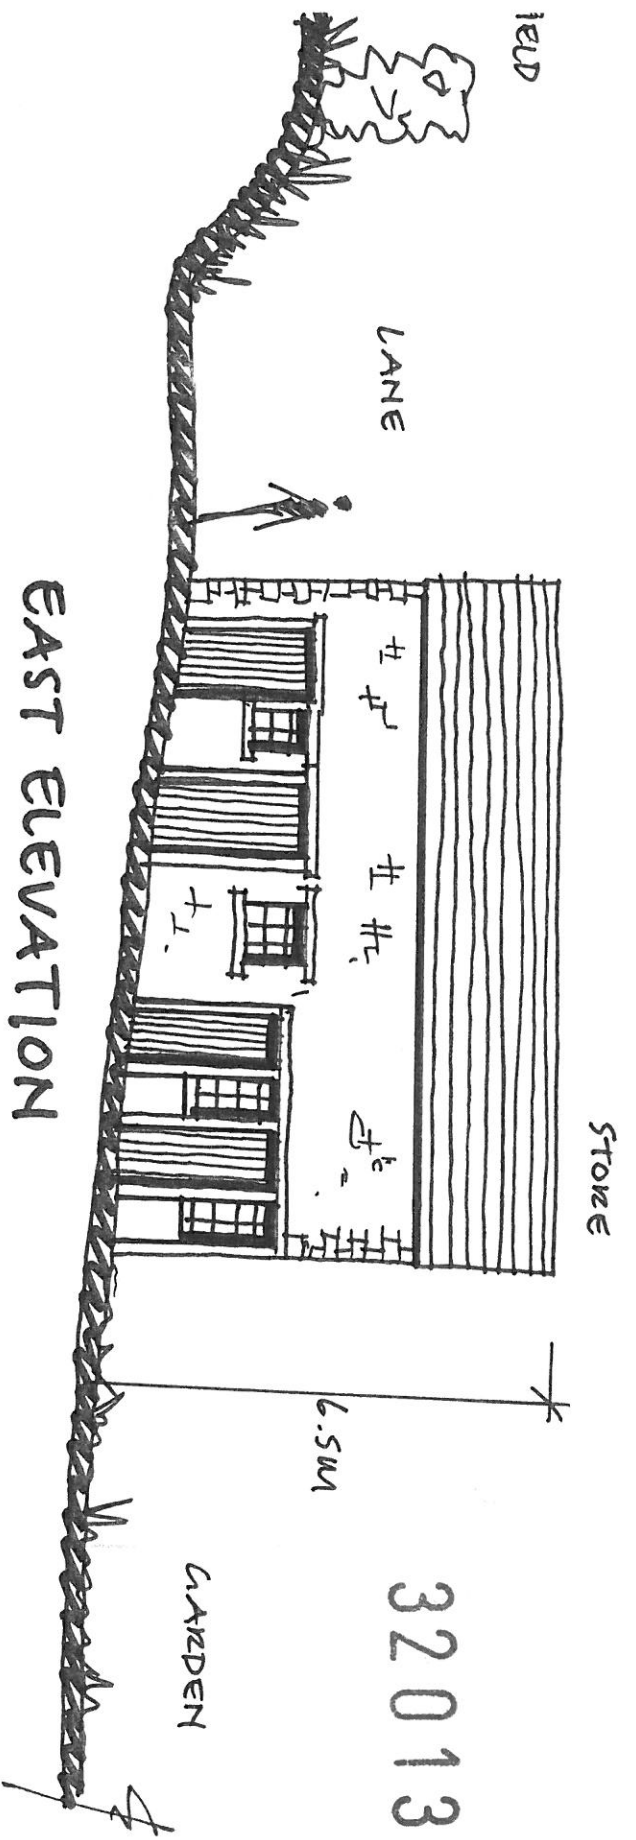

EAST ELEVATION


320130052P

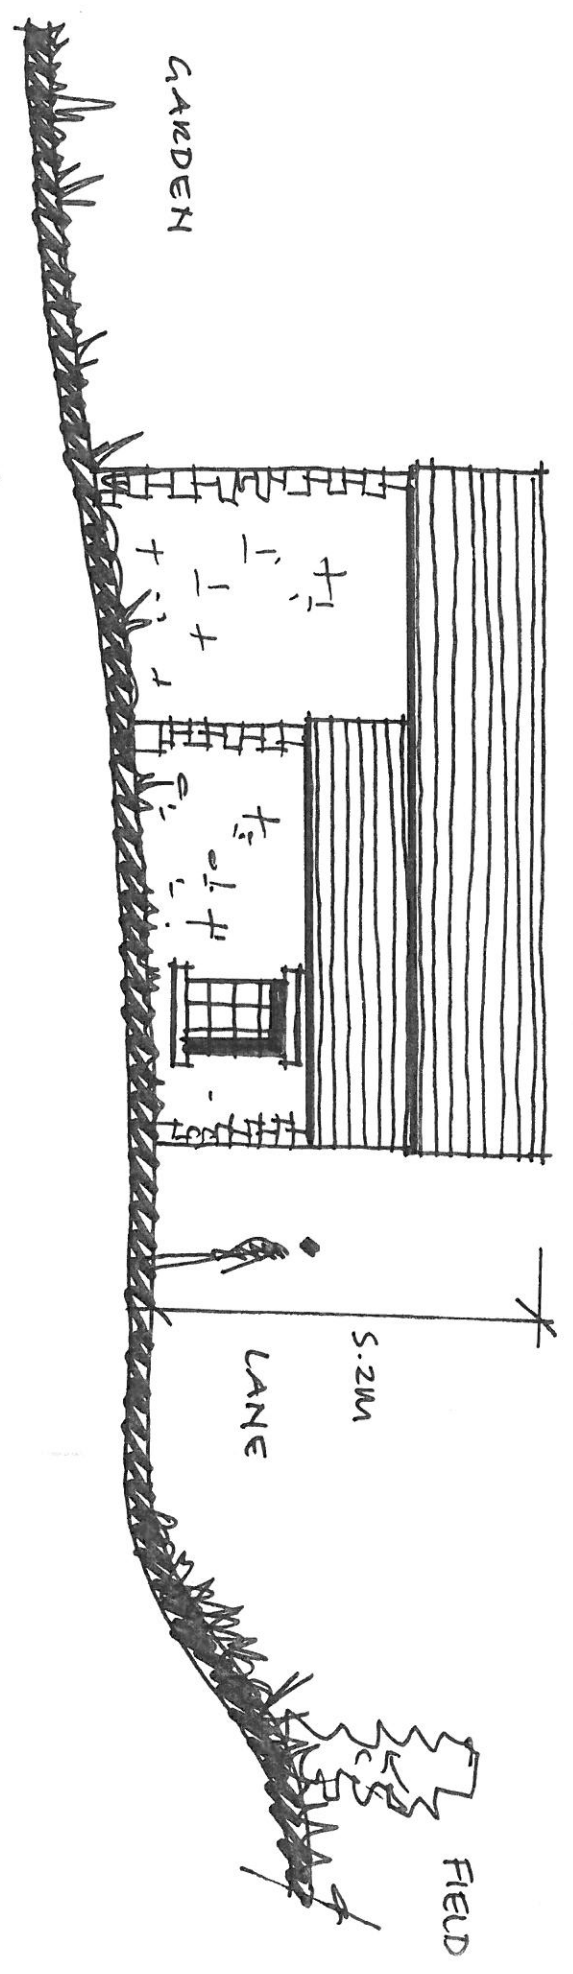

WEST ELEVATION

320130052P

EAST ELEVATION

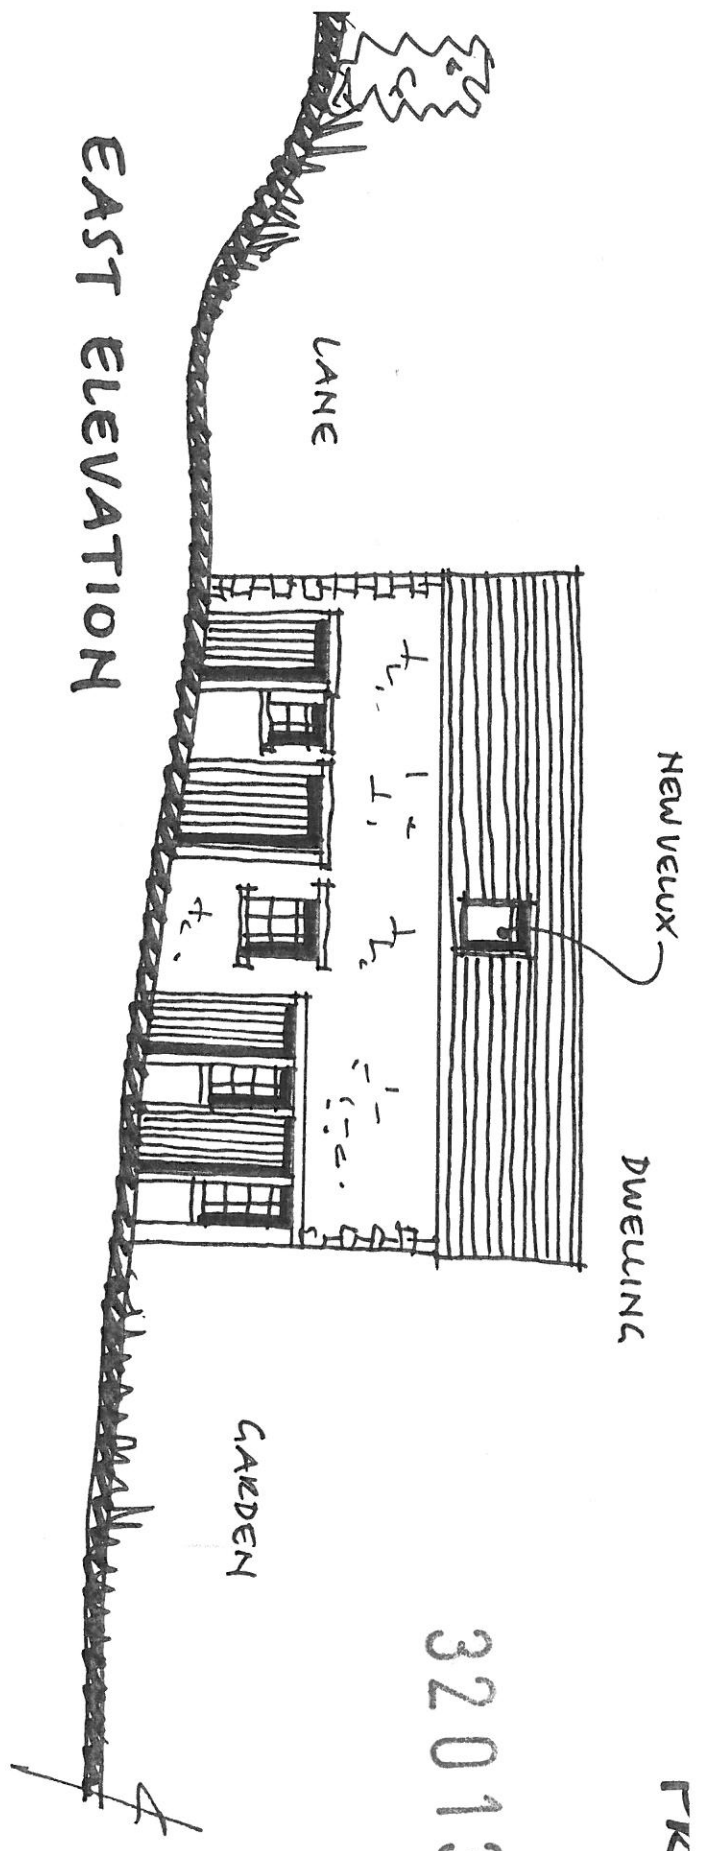

DWELLING

NEW VELUX

GARDEN

ENTRANCE

LANE

WEST ELEVATION

