


AMENDED PLANS RECEIVED
DATE 4/1/13

320130054P

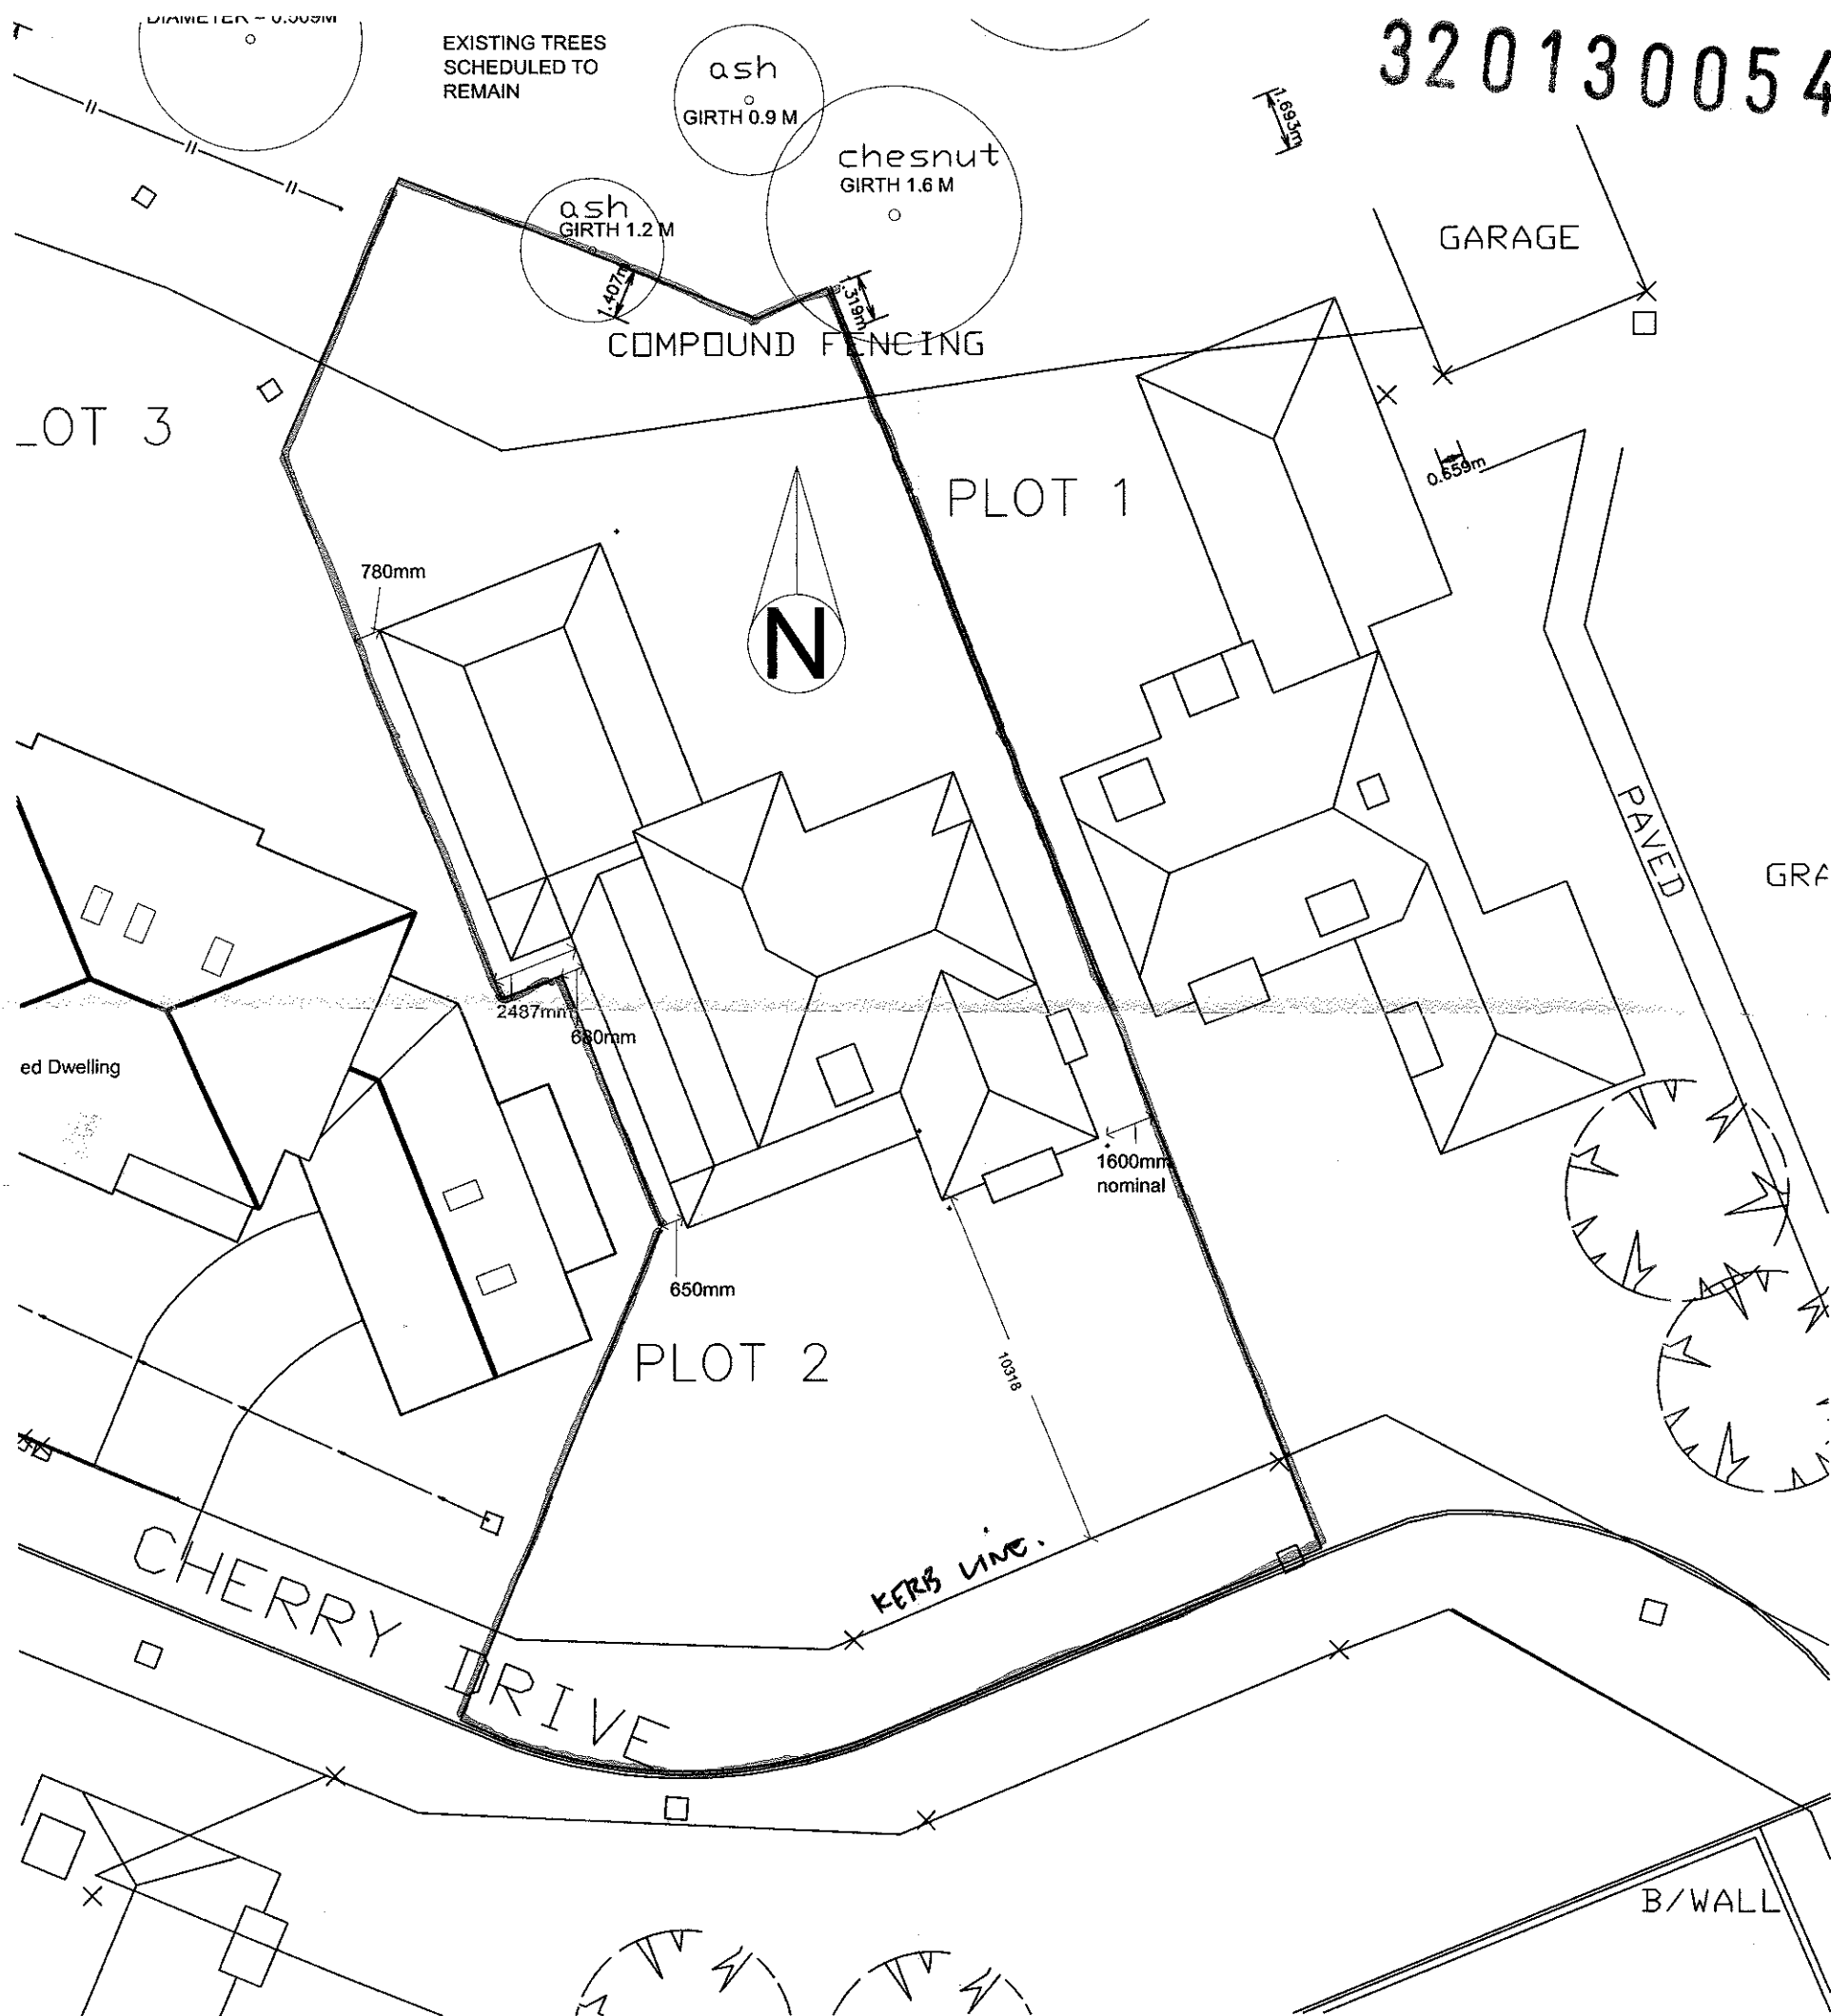

PLOT 2.
CHERRY DRIVE
BROOKHALL VILLAGE.
SCALE 1:200.