



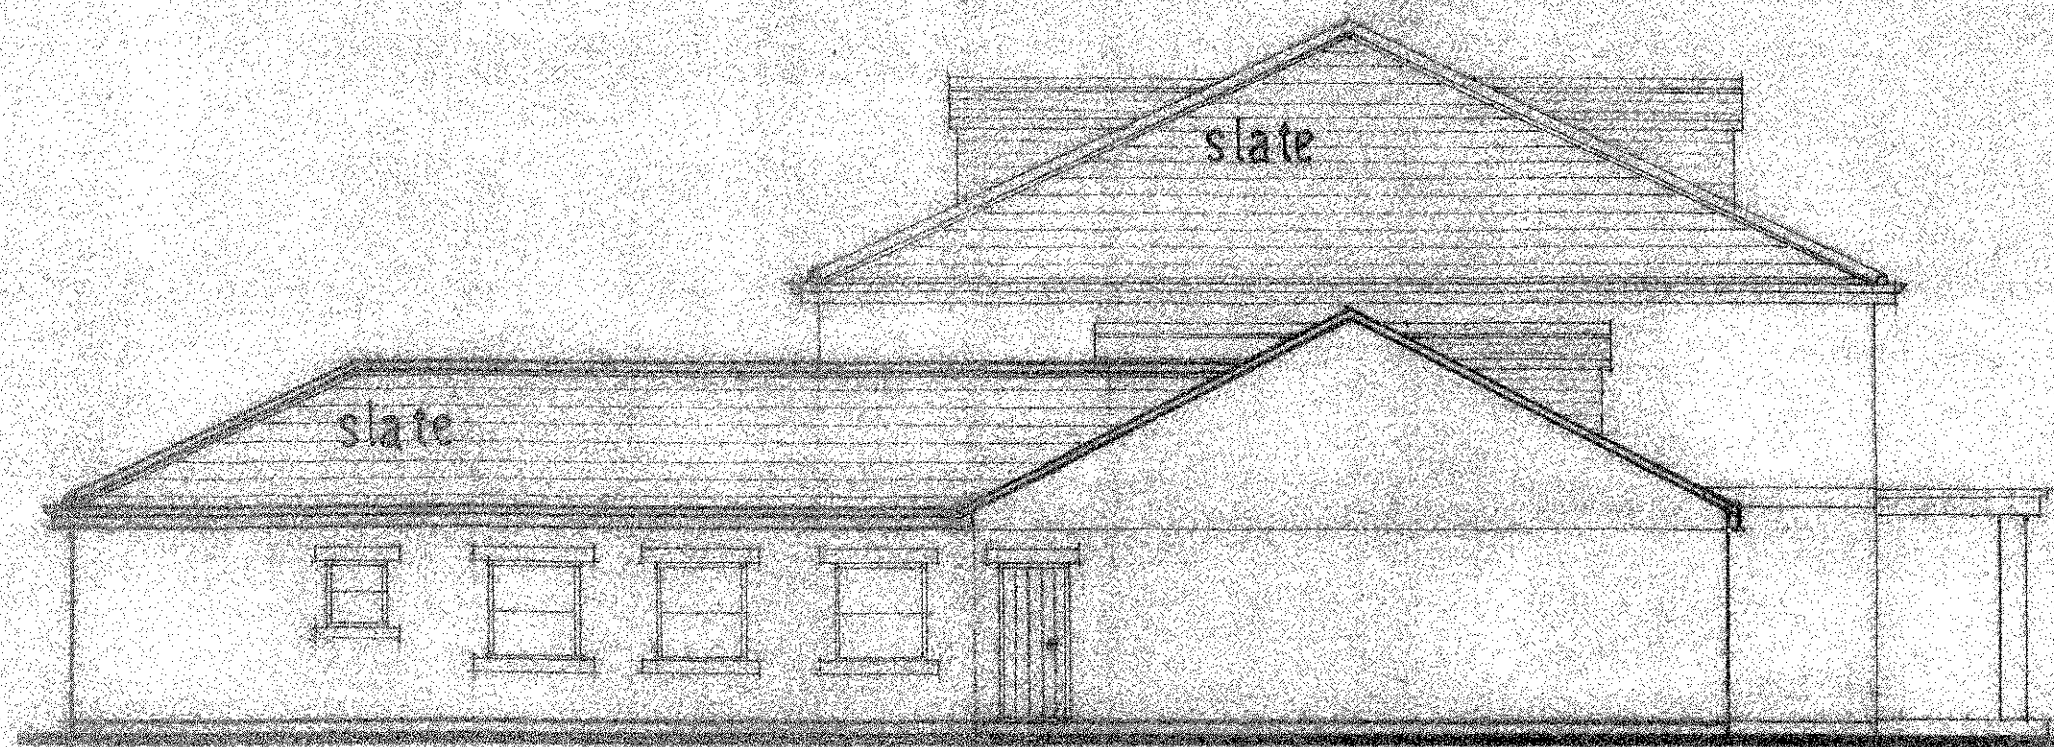


side/south west elevation

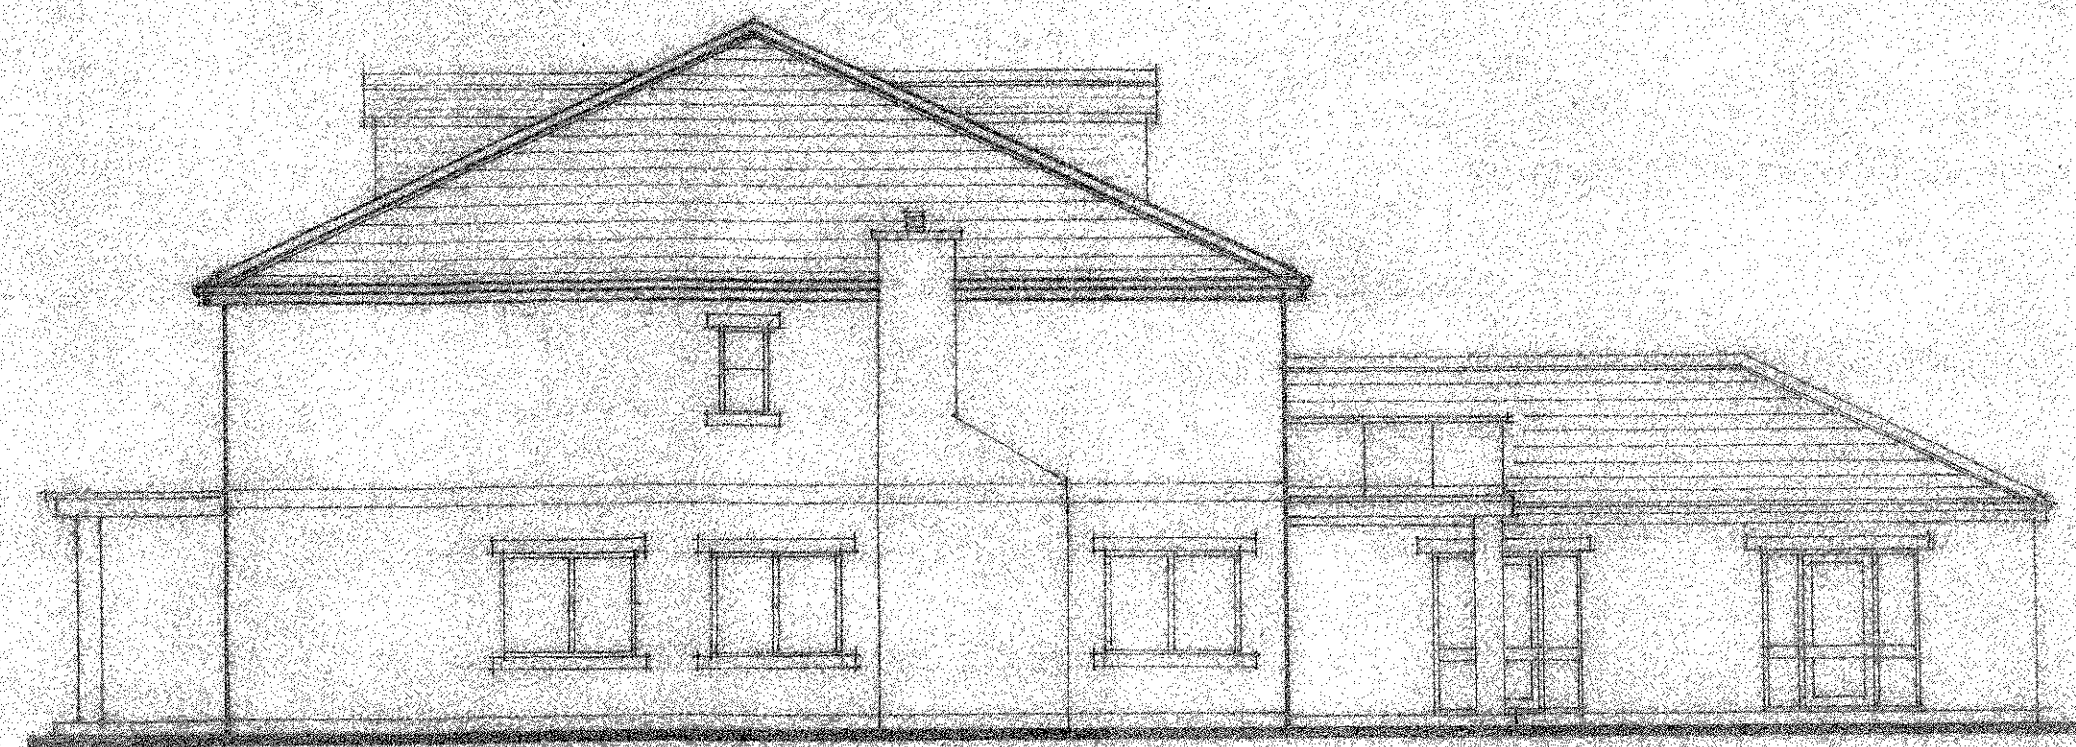

side/north east elevation



rear/north west elevation

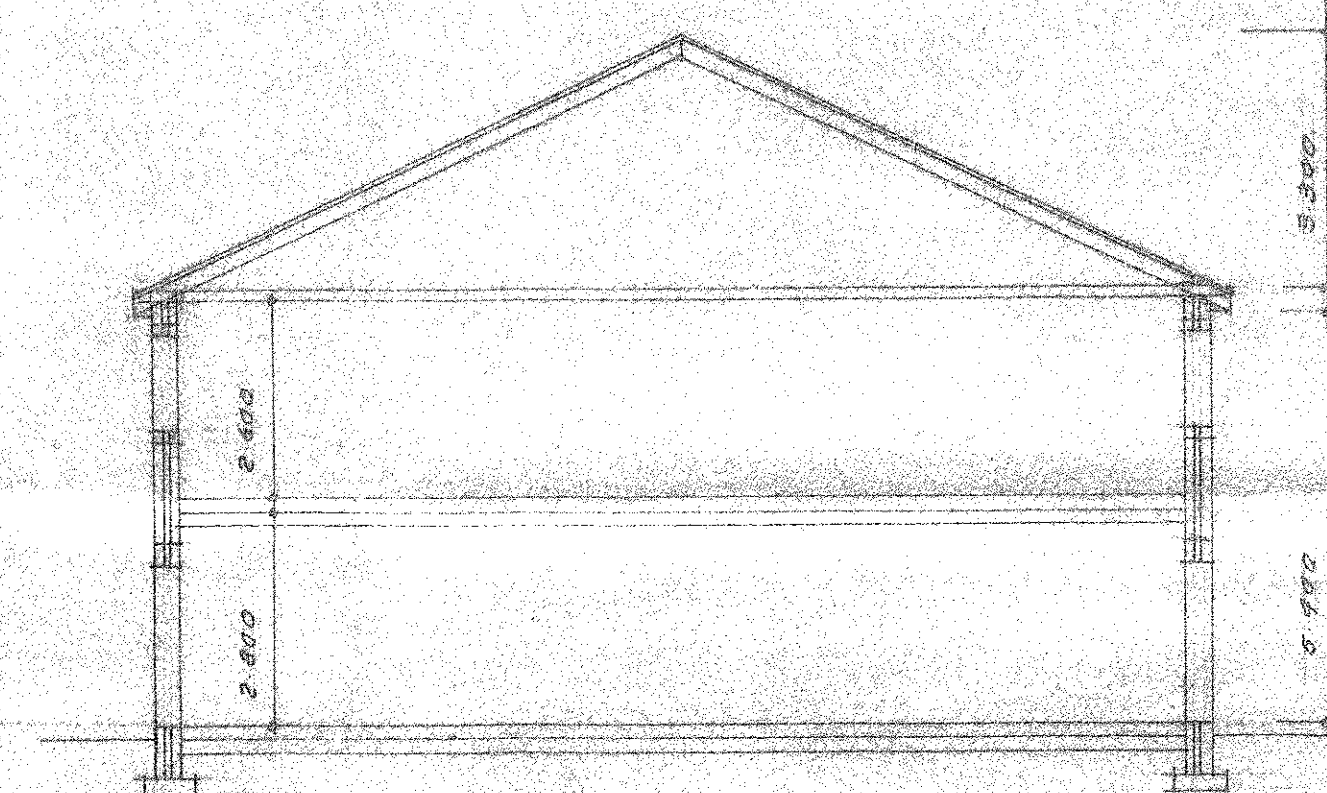

section thro dwelling



front/south east elevation

all roofs slate 25° pitch

stone heads & sills to windows

upper walls f. bricks

stone band

walls facing bricks

stone plinth

320130060P