
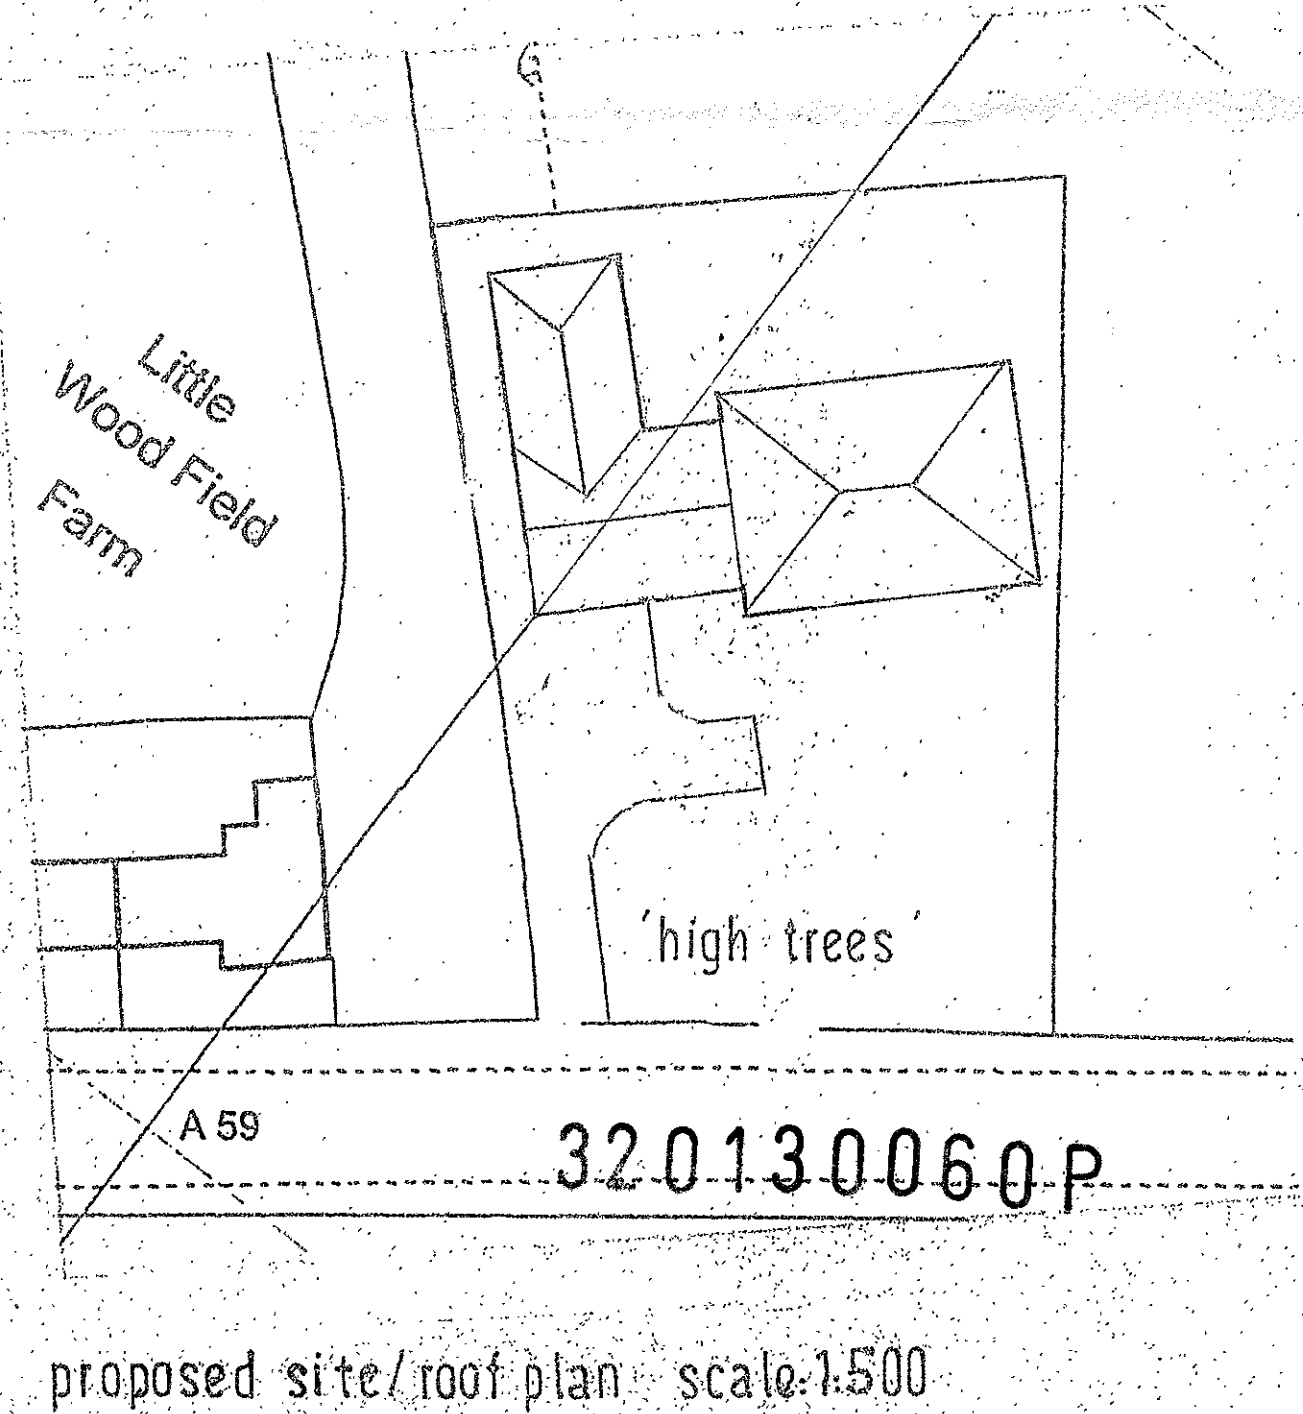
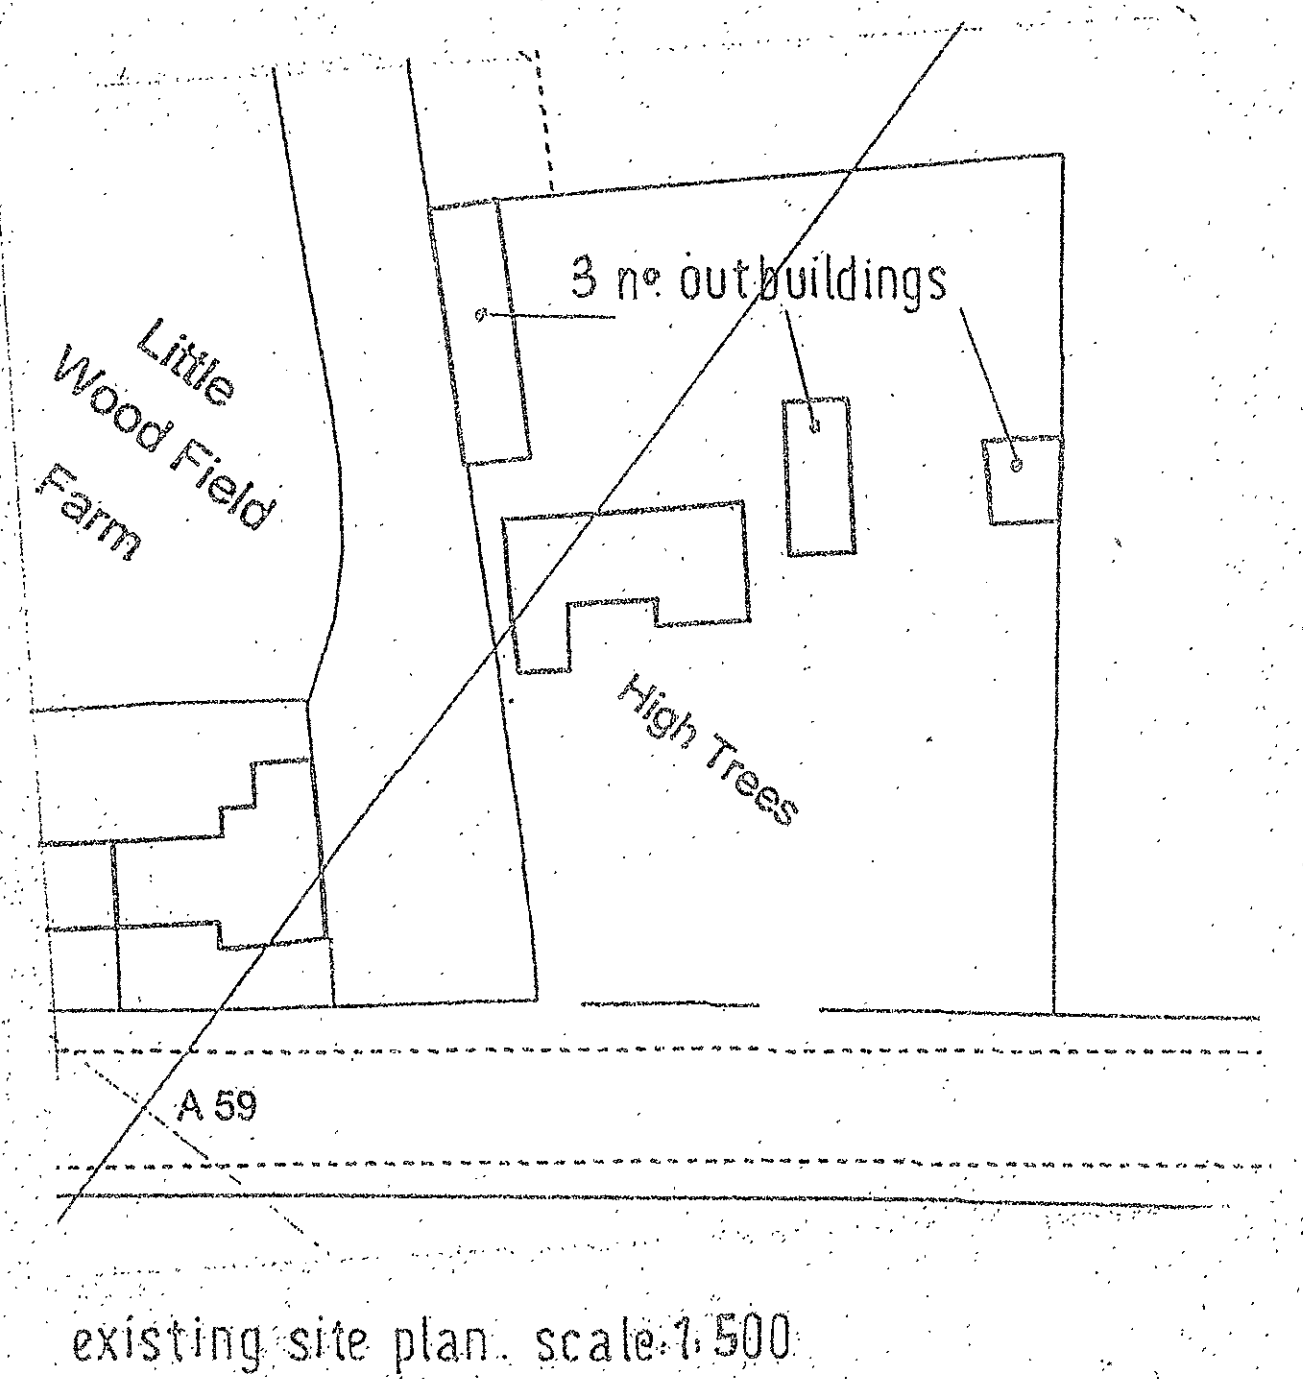


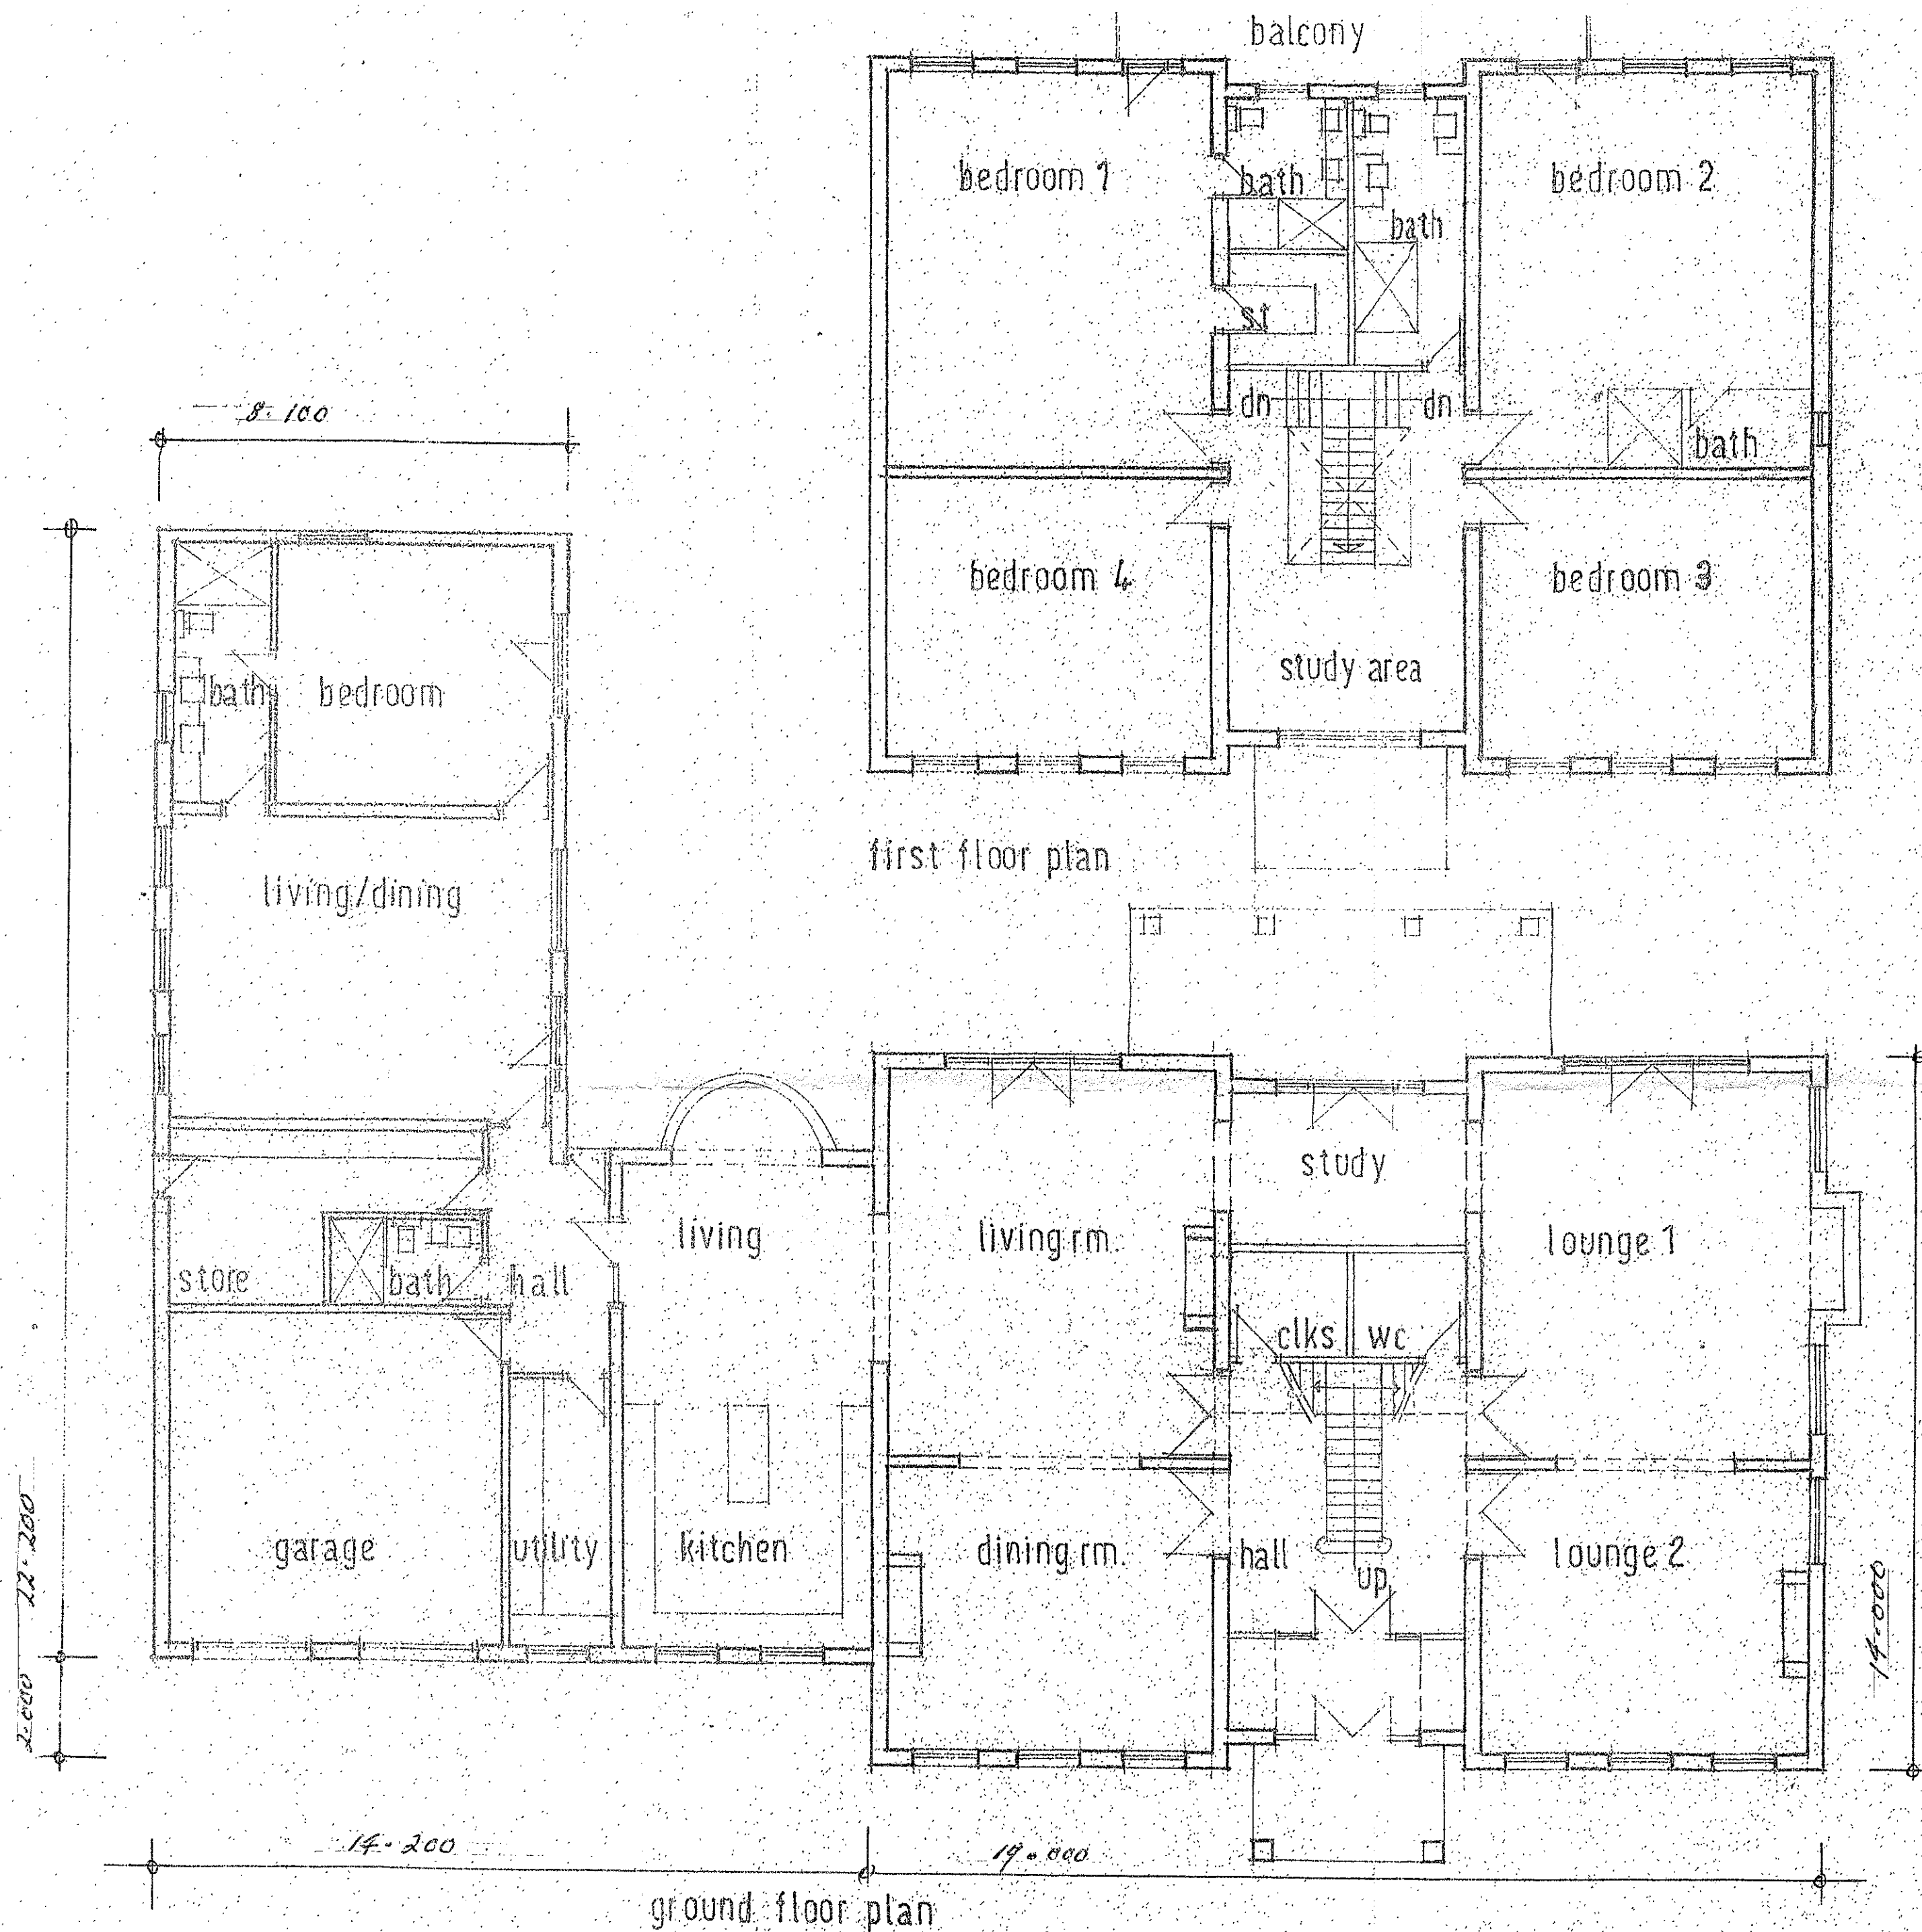

PROPOSED REPLACEMENT DWELLING AT HIGH TREES LONGSIGHT ROAD CLAYTON LE DALE PROPOSED PLANS

revision 'a' drg.ref:112 sheet 2 of 3. november 2012. scale:1:100

checked: gmc, 18/11/12
a. imperial, 18/11/12