



RIBBLE VALLEY  
BOROUGH COUNCIL

08 JAN 2013

APPLICATION OF

For office use only

Application No.

Date received

Fee paid £

Receipt No:

320130075 P

Council Offices, Church Walk, Clitheroe, Lancashire. BB7 2RA Tel: 01200 425111 www.ribblevalley.gov.uk

Application for consent to display an advertisement(s).  
Town and Country Planning (Control of Advertisement) Regulations 2007

**Publication of applications on planning authority websites.**

Please note that the information provided on this application form and in supporting documents may be published on the Authority's website.  
If you require any further clarification, please contact the Authority's planning department.

**1. Applicant Name, Address and Contact Details**

|   |                        |                 |                  |          |          |
|---|------------------------|-----------------|------------------|----------|----------|
| Title:   | Mr                     | First name:     | Mark             | Surname: | Harrison |
| Company name:   | Stuart Frazer Kitchens |                 |                  |          |          |
| Street address:                                                                                                   | 554-556 Bury New Road  |                 |                  |          |          |
|   | Prestwich              |                 |                  |          |          |
| Town/City:   | Manchester             |                 |                  |          |          |
| County:   | Greater Manchester     |                 |                  |          |          |
| Country:   | UK                     |                 |                  |          |          |
| Postcode:   | M25 3BD                |                 |                  |          |          |
| Telephone number:                                                                                                 | Country Code           | National Number | Extension Number |          |          |
| Mobile number:   |                        |                 |                  |          |          |
| Fax number:   |                        |                 |                  |          |          |
| Email address:   |                        |                 |                  |          |          |
| Are you an agent acting on behalf of the applicant? <input checked="" type="radio"/> Yes <input type="radio"/> No |                        |                 |                  |          |          |

**2. Agent Name, Address and Contact Details**

|                   |                                   |                 |                  |          |        |
|-------------------|-----------------------------------|-----------------|------------------|----------|--------|
| Title:            | Mr                                | First Name:     | Jack             | Surname: | Bowden |
| Company name:     | Sunderland Peacock                |                 |                  |          |        |
| Street address:   | Hazelmere Pimlico Road            |                 |                  |          |        |
|                   |                                   |                 |                  |          |        |
| Town/City:        | Clitheroe                         |                 |                  |          |        |
| County:           | Lancashire                        |                 |                  |          |        |
| Country:          | United Kingdom                    |                 |                  |          |        |
| Postcode:         | BB7 2AG                           |                 |                  |          |        |
| Telephone number: | Country Code                      | National Number | Extension Number |          |        |
| Mobile number:    |                                   |                 |                  |          |        |
| Fax number:       |                                   |                 |                  |          |        |
| Email address:    | jack.bowden@sunderlandpeacock.com |                 |                  |          |        |

### 3. Site Address Details

Full postal address of the site (including full postcode where available)

|                 |                              |         |                      |
|-----------------|------------------------------|---------|----------------------|
| House:          | <input type="text"/>         | Suffix: | <input type="text"/> |
| House name:     | The Tile Co, Friendship Mill |         |                      |
| Street address: | Whalley Road                 |         |                      |
|                 | Read                         |         |                      |
| Town/City:      | Burnley                      |         |                      |
| County:         | <input type="text"/>         |         |                      |
| Postcode:       | BB12 7PN                     |         |                      |

Description:

Description of location or a grid reference  
(must be completed if postcode is not known):

|           |                                     |
|-----------|-------------------------------------|
| Easting:  | <input type="text" value="376551"/> |
| Northing: | <input type="text" value="434451"/> |

### 4. Pre-application Advice

Has assistance or prior advice been sought from the local authority about this application?

☐ Yes ☒ No

### 5. Neighbour and Community Consultation

Have you consulted your neighbours the local community about the proposal?

☐ Yes ☒ No

### 6. Authority Employee/Member

With respect to the Authority, I am:

- (a) a member of staff
- (b) an elected member
- (c) related to a member of staff
- (d) related to an elected member

Do any of these statements apply to you?

☐ Yes ☒ No

### 7. Type of Proposed Advertisement(s)

Please describe the proposed advertisement(s):

Show room signage above windows on the front elevation.

How many of the following type of advertisements are you applying for?

Fascia sign(s)  Projecting or hanging sign(s)  Hoarding(s)  Other

### 8. Location of Advertisement(s)

Is the advertisement(s) you are applying for already in place?

☐ Yes ☒ No

Is an existing advertisement(s) to be removed and replaced by the advertisement(s) in this proposal?

☐ Yes ☒ No ☐ Not Applicable

Will the proposed advertisement(s) project over a footpath or other public highway?

☒ Yes ☐ No

### 9. Advertisement(s) Period

Please state the period of time for which consent is sought for the advertisement

From:  To:

### 10. Interest in the Land

Does the applicant own the land or buildings where the adverts are to be placed?

☐ Yes ☒ No

If No, has the permission of the owner or any other person entitled to give permission for the display of an advertisement been obtained?

☒ Yes ☐ No

**11 (b). Details of Proposed Advertisement(s) - Hanging Sign**

320130075 P

What is the height from the ground to the base of the advertisement (in metres)?

2.500 m

What is the maximum projection of the advertisement from face of building (in metres)?

0.800 m

What are the dimensions of the proposed advertisement?

Height: 0.800 x Width: 3.750 x Depth: 0.800 metres

What materials will the sign be made of?

Plastic acrylic (Black in colour) White illuminated lettering (See attached picture)

What is the maximum height of any of the individual letters and symbols (in centimetres)?

25.000 cm

The colour of text and background:

Text: White Background: Black

Will the sign be illuminated? ☒ Yes ☐ No

Will the sign be illuminated internally or externally?

☒ Internally ☐ Externally

Illuminance Levels: 800.000 cd/m

Will the illumination be static or intermittent?

☒ Static ☐ Intermittent**11 (b). Details of Proposed Advertisement(s) - Hanging Sign**

What is the height from the ground to the base of the advertisement (in metres)?

2.500 m

What is the maximum projection of the advertisement from face of building (in metres)?

0.800 m

What are the dimensions of the proposed advertisement?

Height: 0.800 x Width: 3.750 x Depth: 0.800 metres

What materials will the sign be made of?

Plastic acrylic (Black in colour) White illuminated lettering (See attached picture)

What is the maximum height of any of the individual letters and symbols (in centimetres)?

30.000 cm

The colour of text and background:

Text: White Background: Black

Will the sign be illuminated? ☒ Yes ☐ No

Will the sign be illuminated internally or externally?

☒ Internally ☐ Externally

Illuminance Levels: 800.000 cd/m

Will the illumination be static or intermittent?

☒ Static ☐ Intermittent**11 (b). Details of Proposed Advertisement(s) - Hanging Sign**

What is the height from the ground to the base of the advertisement (in metres)?

2.500 m

What is the maximum projection of the advertisement from face of building (in metres)?

0.800 m

What are the dimensions of the proposed advertisement?

Height: 0.800 x Width: 3.750 x Depth: 0.800 metres

What materials will the sign be made of?

Plastic acrylic (Black in colour) White illuminated lettering (See attached picture)

What is the maximum height of any of the individual letters and symbols (in centimetres)?

25.000 cm

The colour of text and background:

Text: White Background: Black

Will the sign be illuminated? ☒ Yes ☐ No

Will the sign be illuminated internally or externally?

☒ Internally ☐ Externally

Illuminance Levels: 800.000 cd/m

Will the illumination be static or intermittent?

☒ Static ☐ Intermittent

### 11 (b). Details of Proposed Advertisement(s) - Hanging Sign

What is the height from the ground to the base of the advertisement (in metres)?

2.500 m

What is the maximum projection of the advertisement from face of building (in metres)?

0.800 m

What are the dimensions of the proposed advertisement?

Height: 0.800 x Width: 3.750 x Depth: 0.800 metres

What materials will the sign be made of?

Plastic acrylic (Black in colour) White illuminated lettering (See attached picture)

What is the maximum height of any of the individual letters and symbols (in centimetres)?

25.000 cm

The colour of text and background:

Text: White Background: Black

Will the sign be illuminated? ☒ Yes ☐ No

Will the sign be illuminated internally or externally? ☒ Internally ☐ Externally

Illuminance Levels: 800.000 cd/m

Will the illumination be static or intermittent? ☒ Static ☐ Intermittent

### 12. Site Visit

Can the site be seen from a public road, public footpath, bridleway or other public land? ☒ Yes ☐ No

If the planning authority needs to make an appointment to carry out a site visit, whom should they contact? (Please select only one)

☒ The agent ☐ The applicant ☐ Other person

### 13. Declaration

I/we hereby apply for planning permission/consent as described in this form and the accompanying plans/drawings and additional information. I/we confirm that, to the best of my/our knowledge, any facts stated are true and accurate and any opinions given are the genuine opinions of the person(s) giving them.




Date

07/01/2013



Location Plan Scale 1:1250  
Stuart Frazers Signage Application

320130075 p

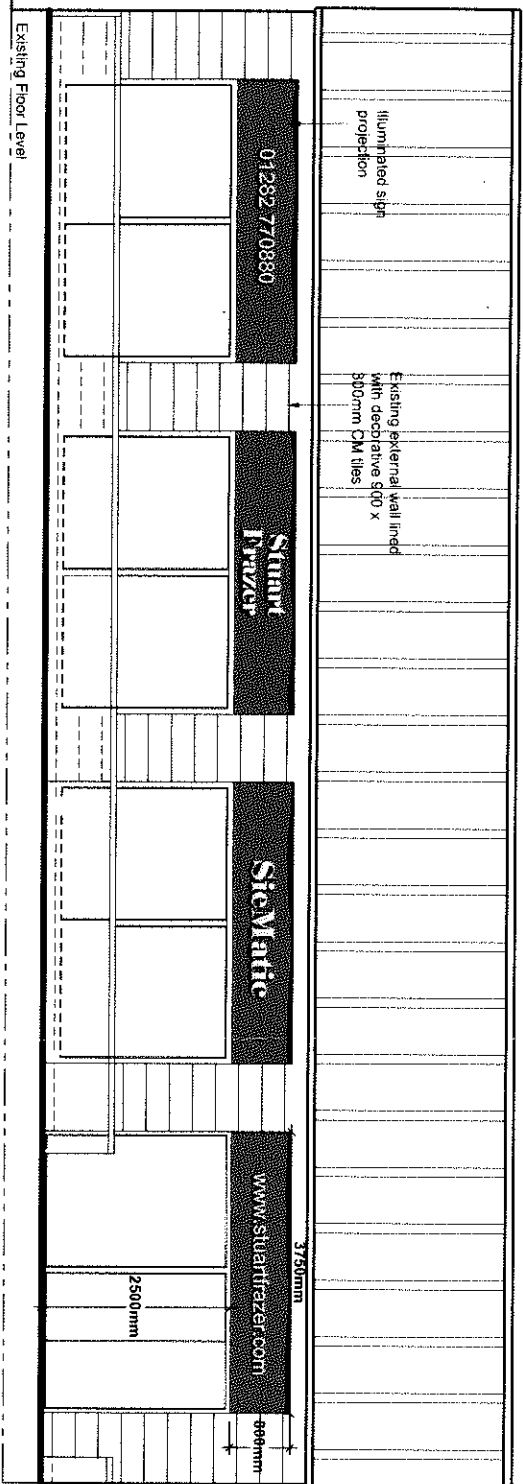


Front Elevation - 1:100



Design Example

320130075P

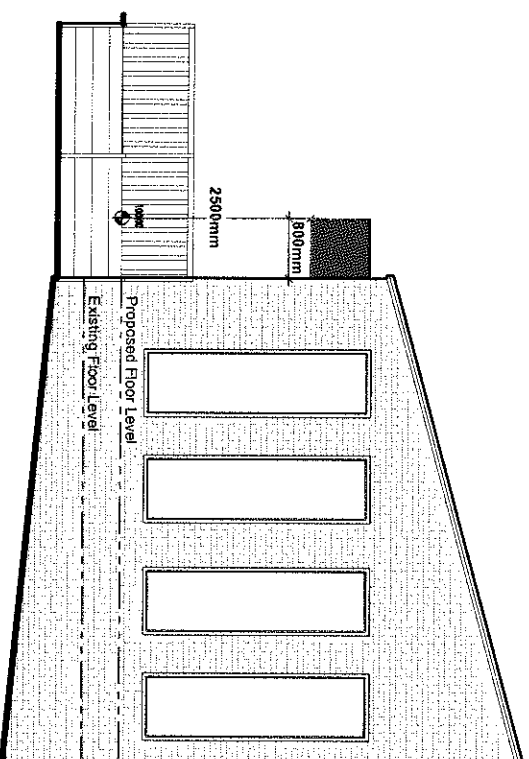

Part Side Elevation - 1:100

DATE 14/1/13

Client  
Mr Mark Harrison

Job Title  
Proposed signage to the front of  
Friendship Mill  
Whalley Road  
Read  
Burnley

Drawing Title  
Proposed signage to the frontland side  
elevations and example photograph of  
the signage style

Scale  
1:100@A4

Date  
Jan 2013

Drawn  
JB

SUNDERLAND PEACOCK  
ARCHITECTS  
HAZEL MERE, PARKWOOD ROAD, CLITHEROE  
LANCASHIRE, BB7 2AG  
01282 423778 - 01282 427728  
01282 427729  
www.sunderlandpeacock.co.uk



4308 - Signs