BARN · 1 ·

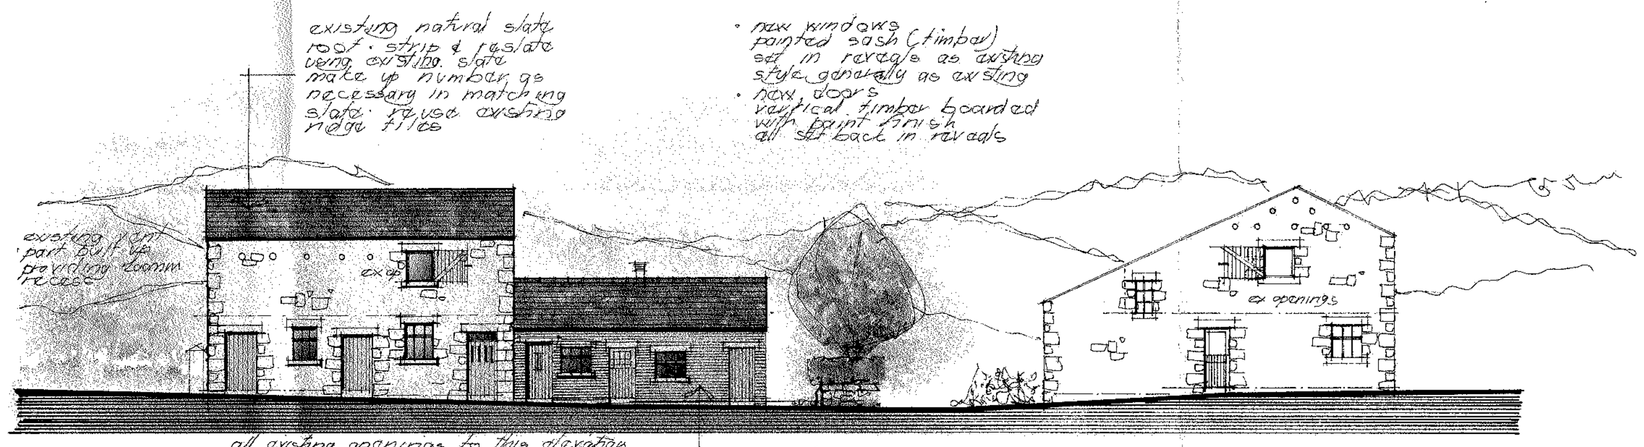

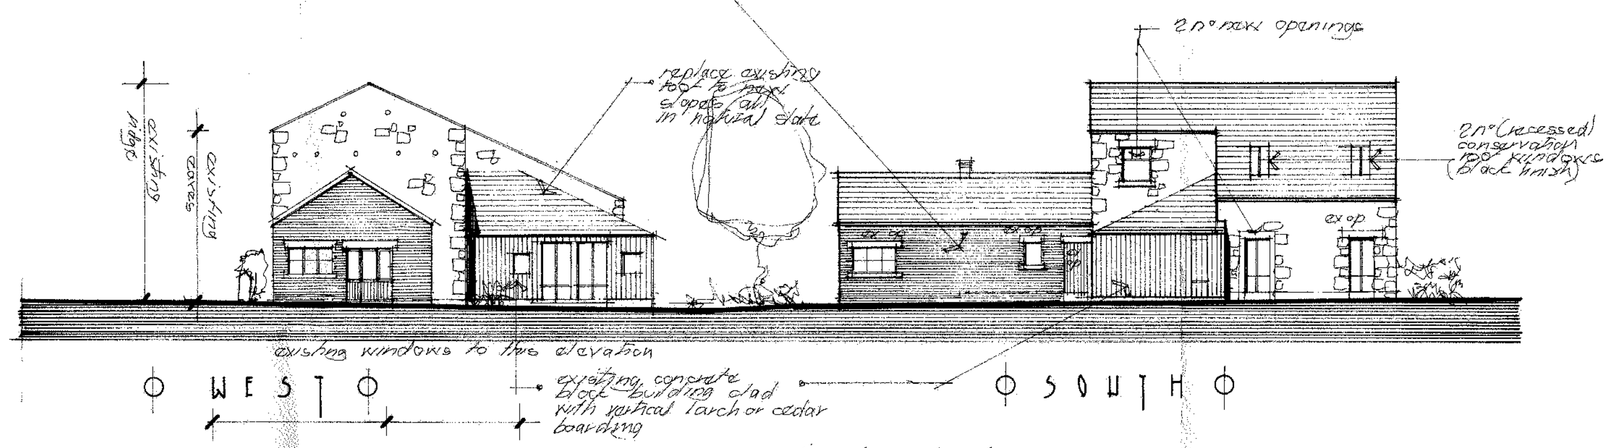

existing stone & brick waffle to be repointed using sand/lime mortar brush & bagged finish sample panel/area to be prepared by contractor & approved by planners before proceeding

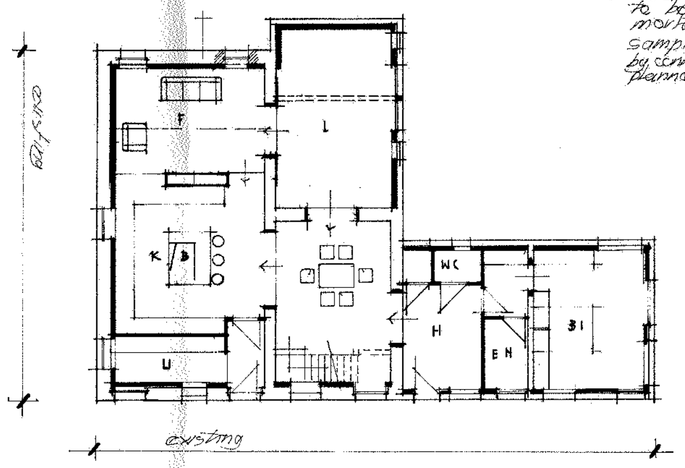

GROUND FLOOR

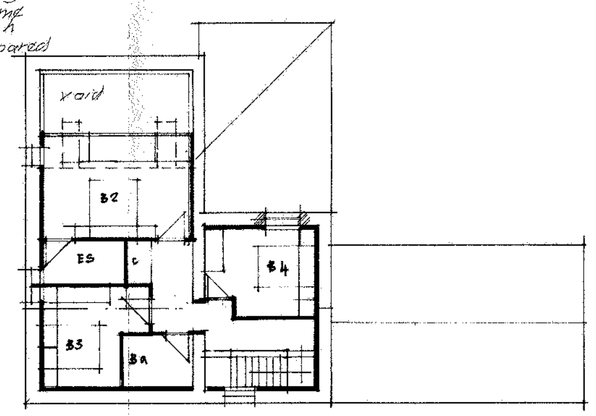

FIRST FLOOR

0m 1m 2m 3m 4m 5m 10m 15m 20m
1 : 100

MRS HAYHURST

mck associates limited
architecture • building surveying • project management
A1

proposed development
ELMRIDGE FARM ELMRIDGE LANE
CHIPPING PR3 2NY

Scale	Checked	Date
1:100		JAN 2010
Job No.	Drawing No.	Rev.
09 031		

320130100P