
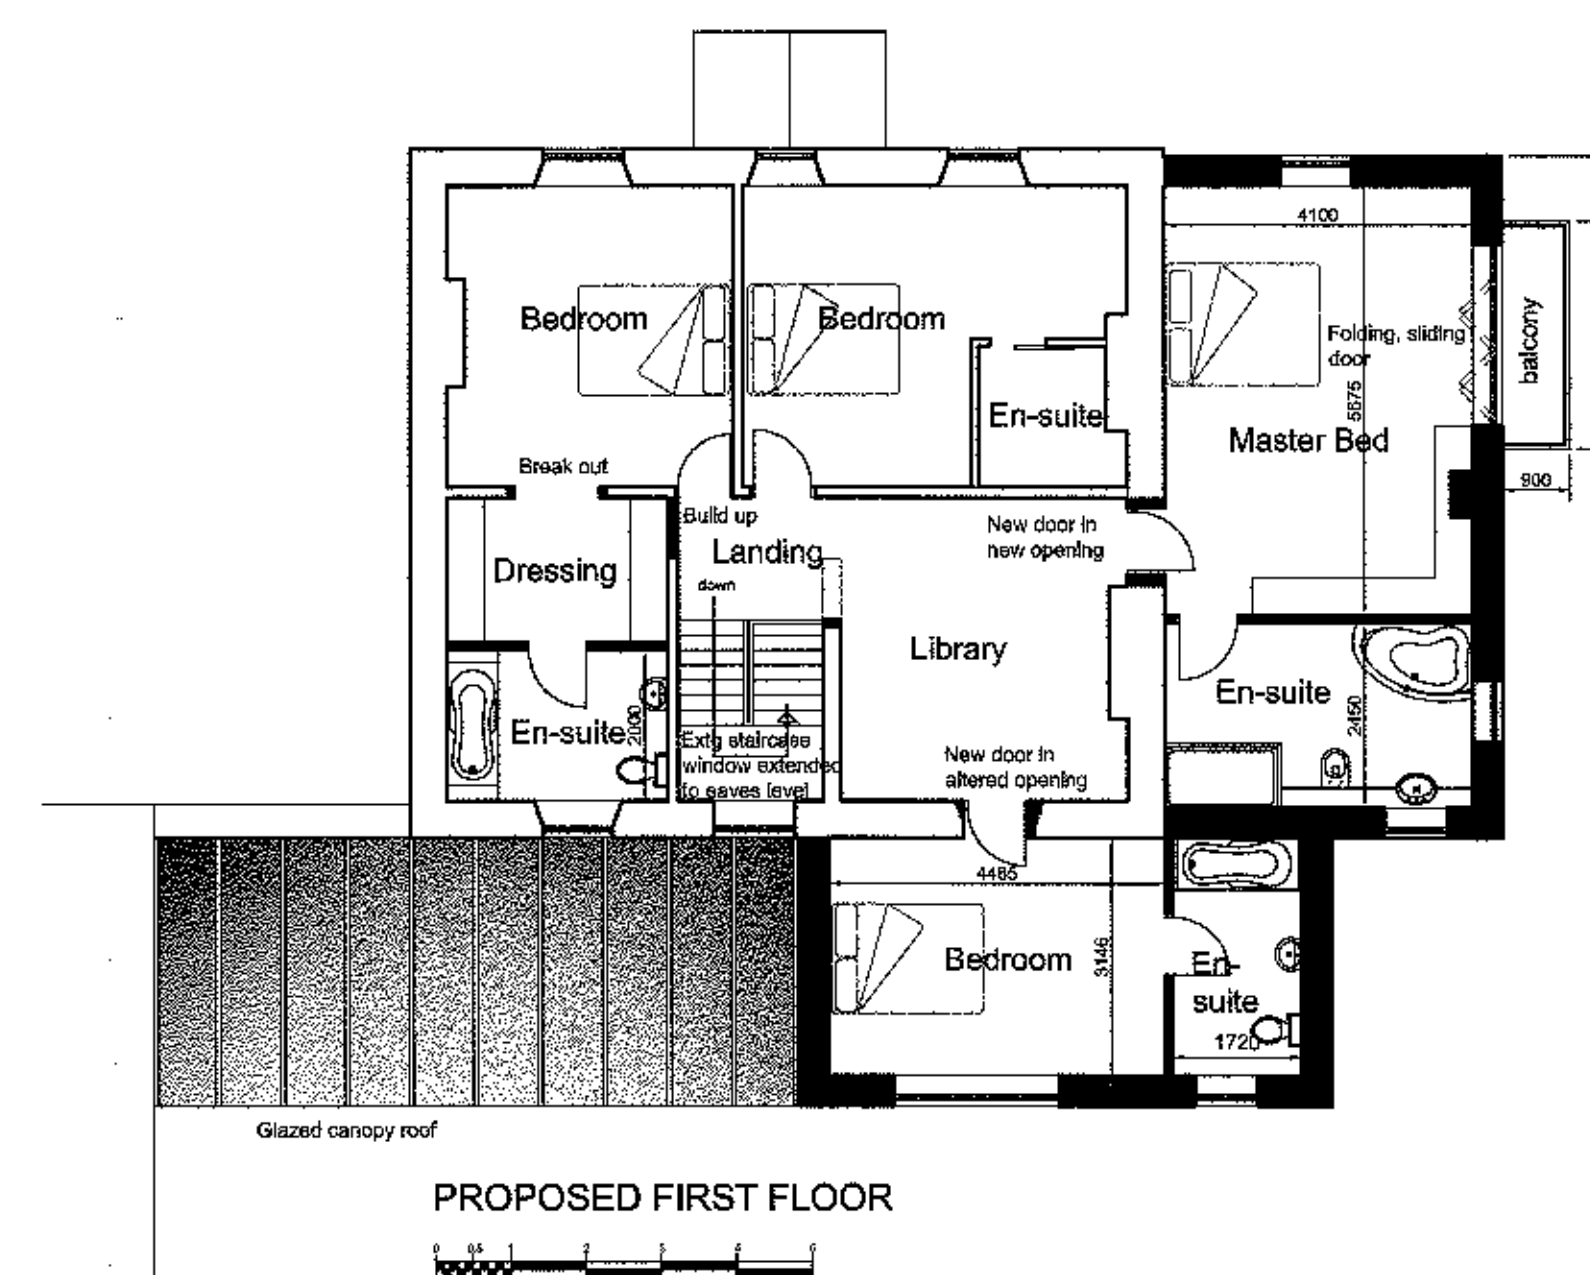
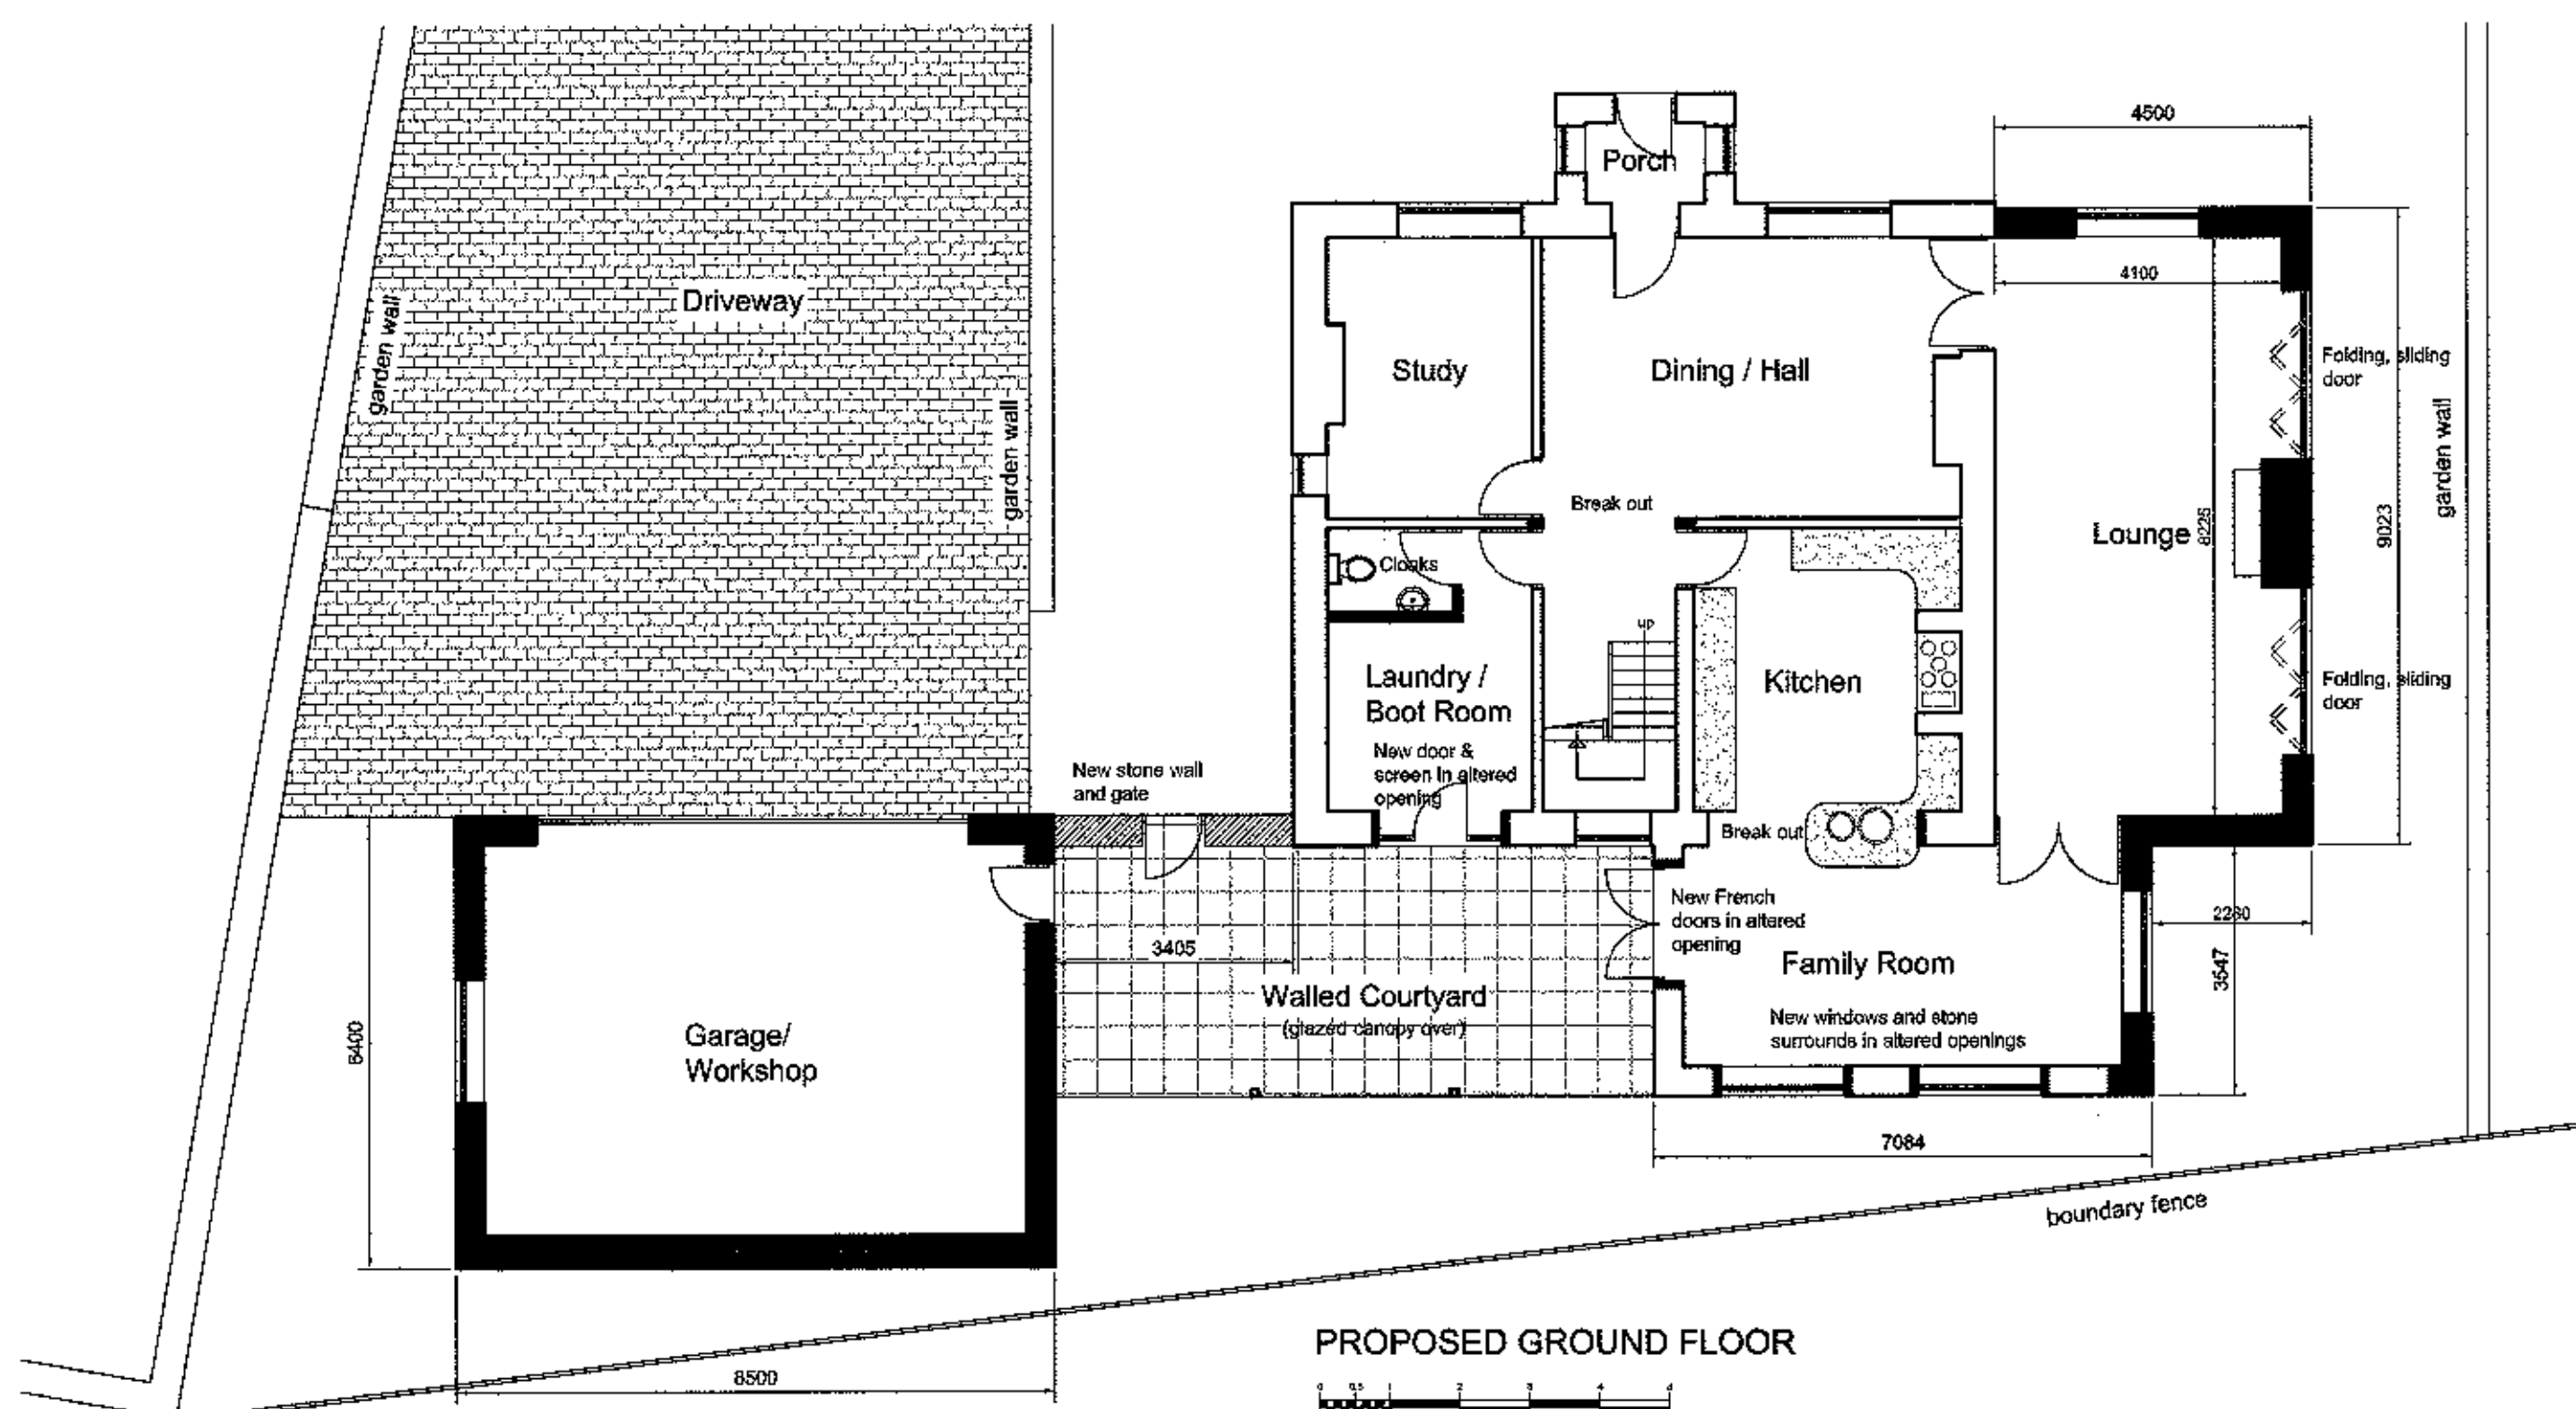
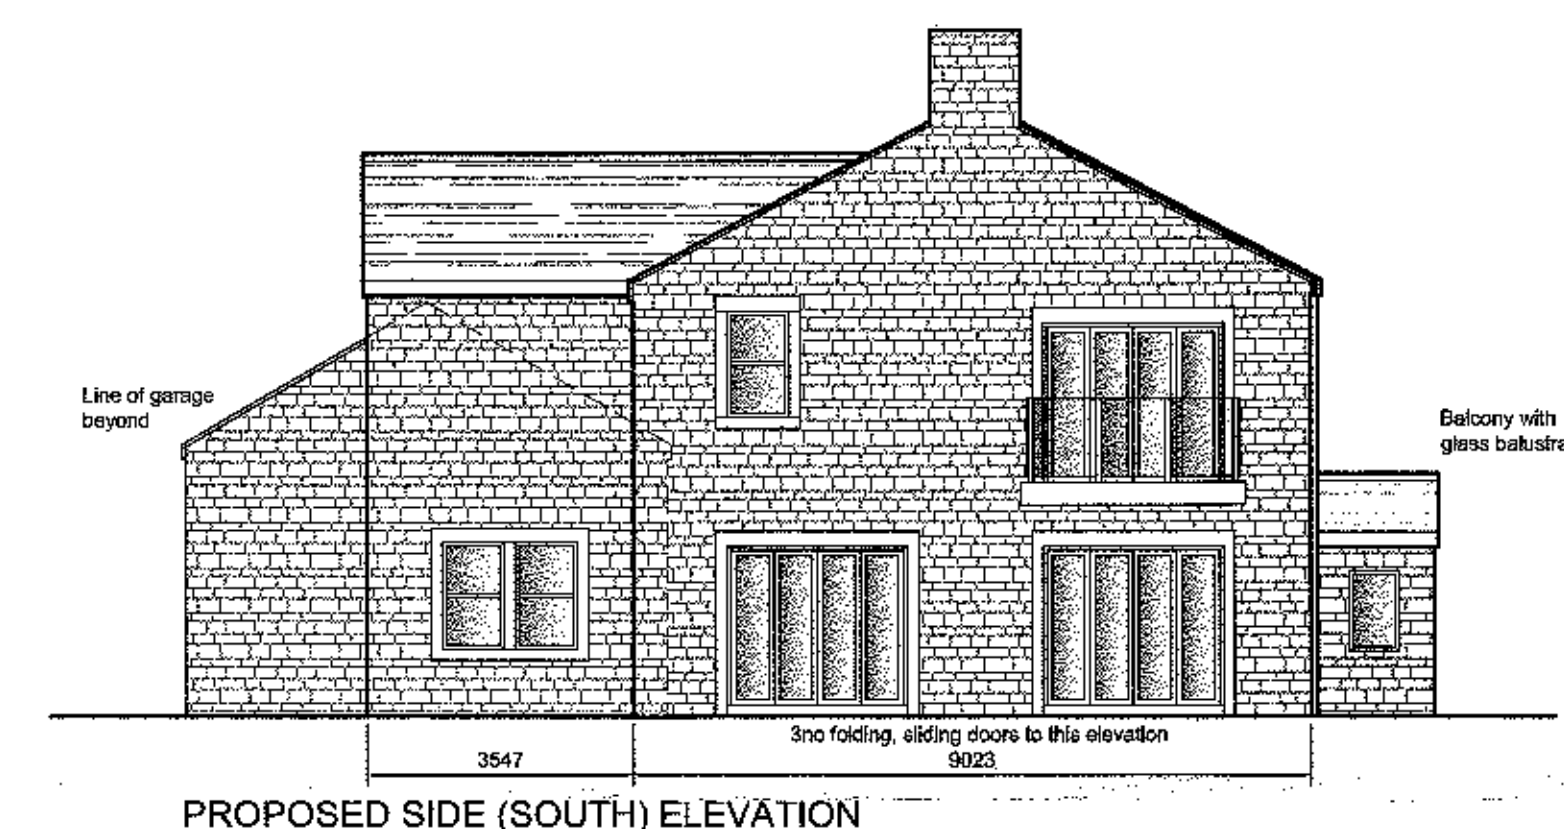
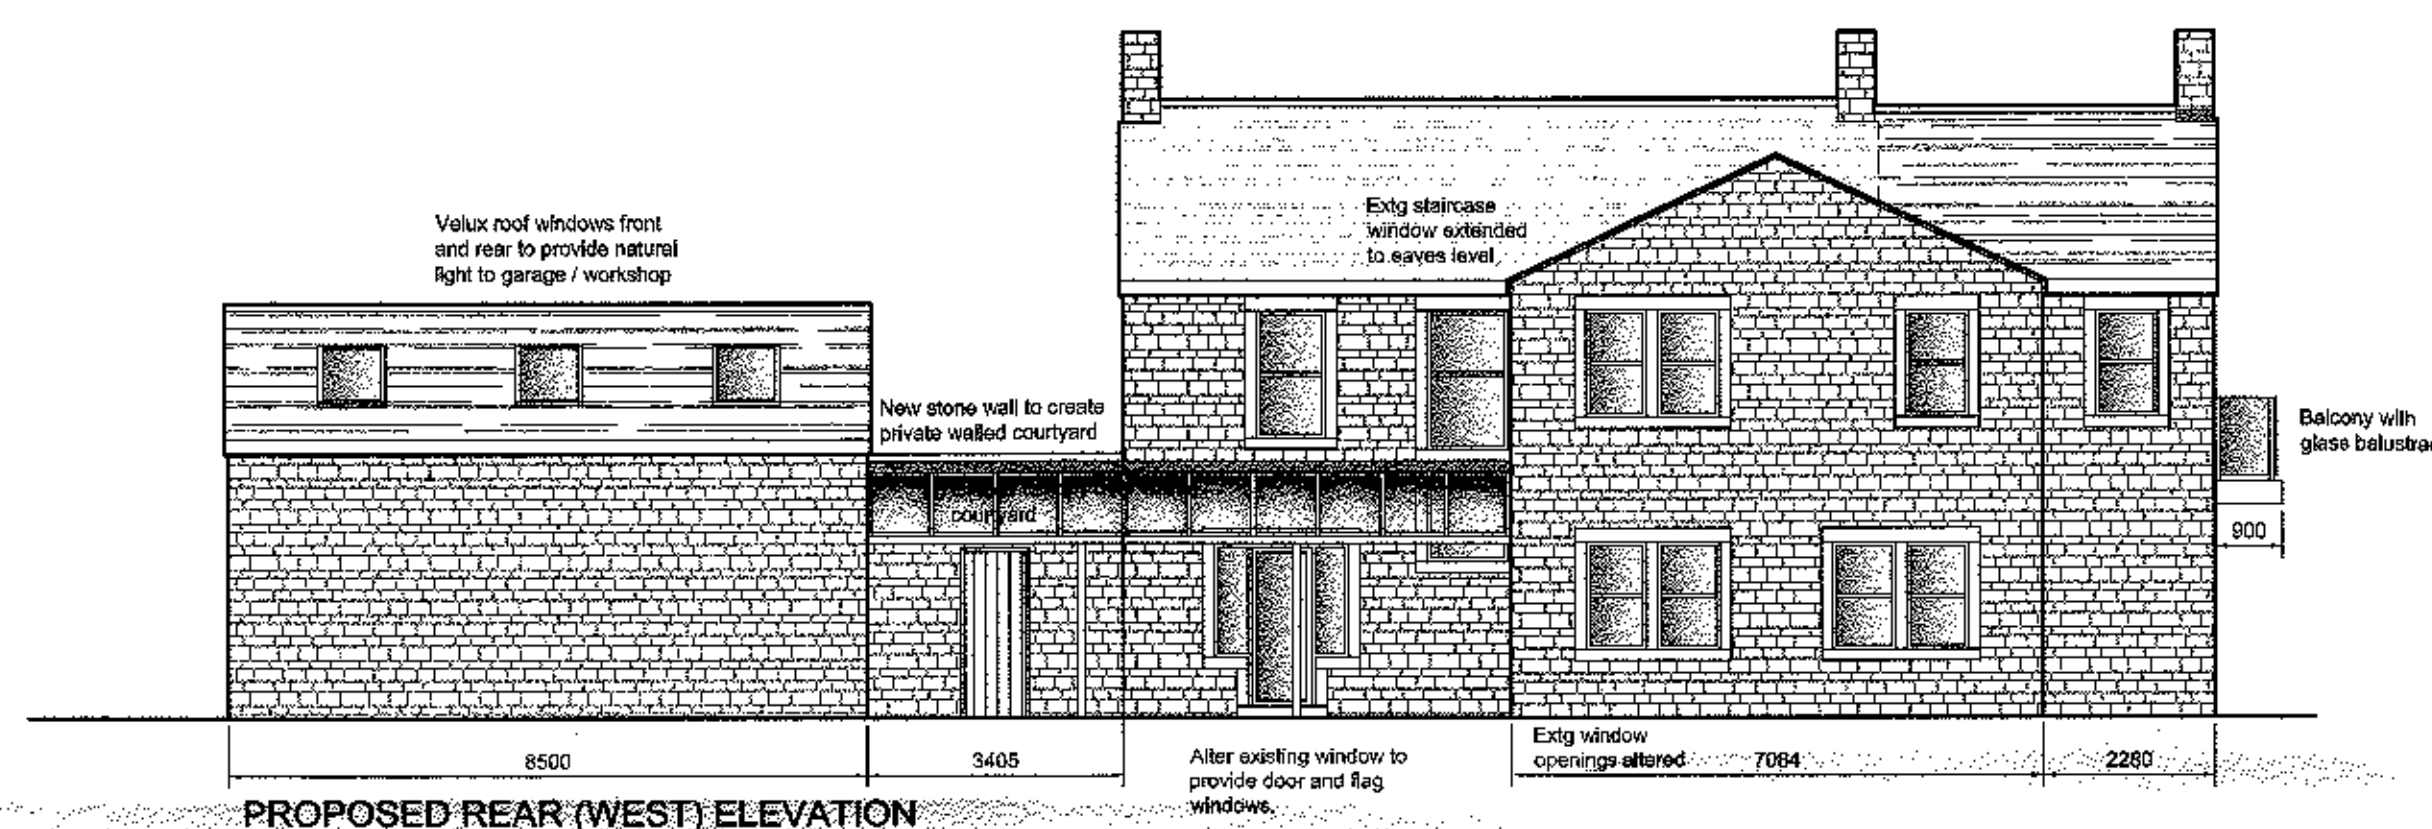
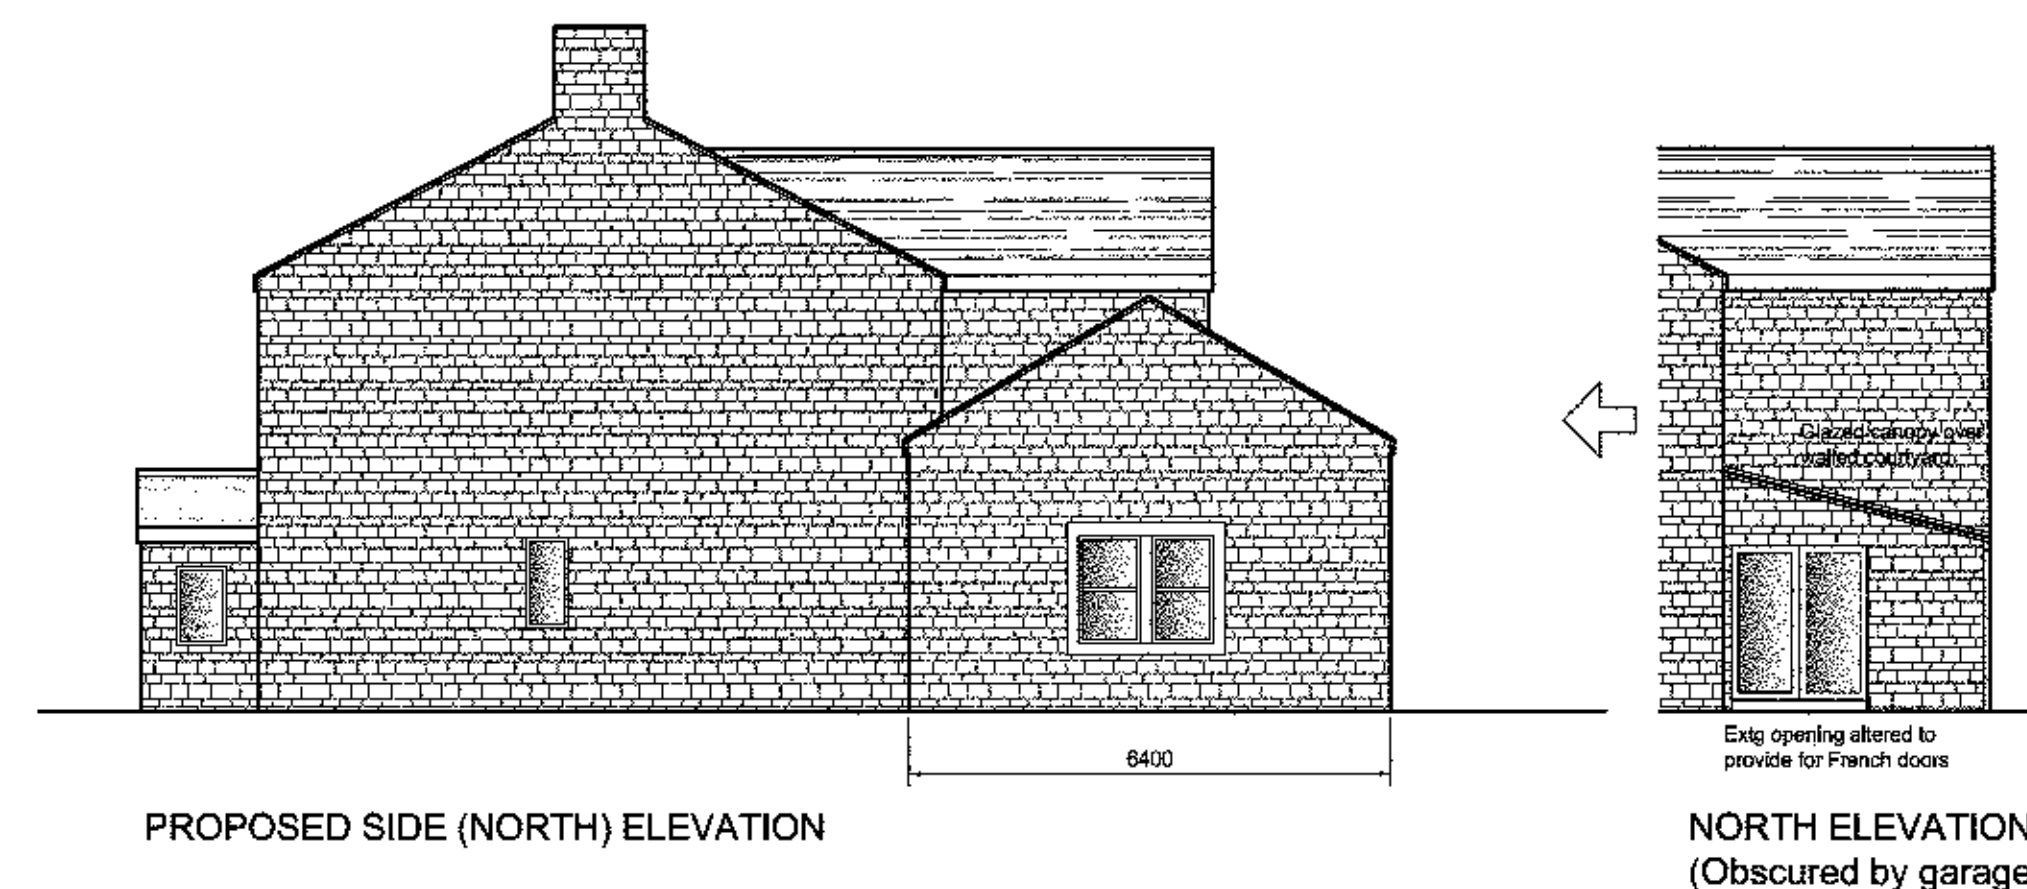
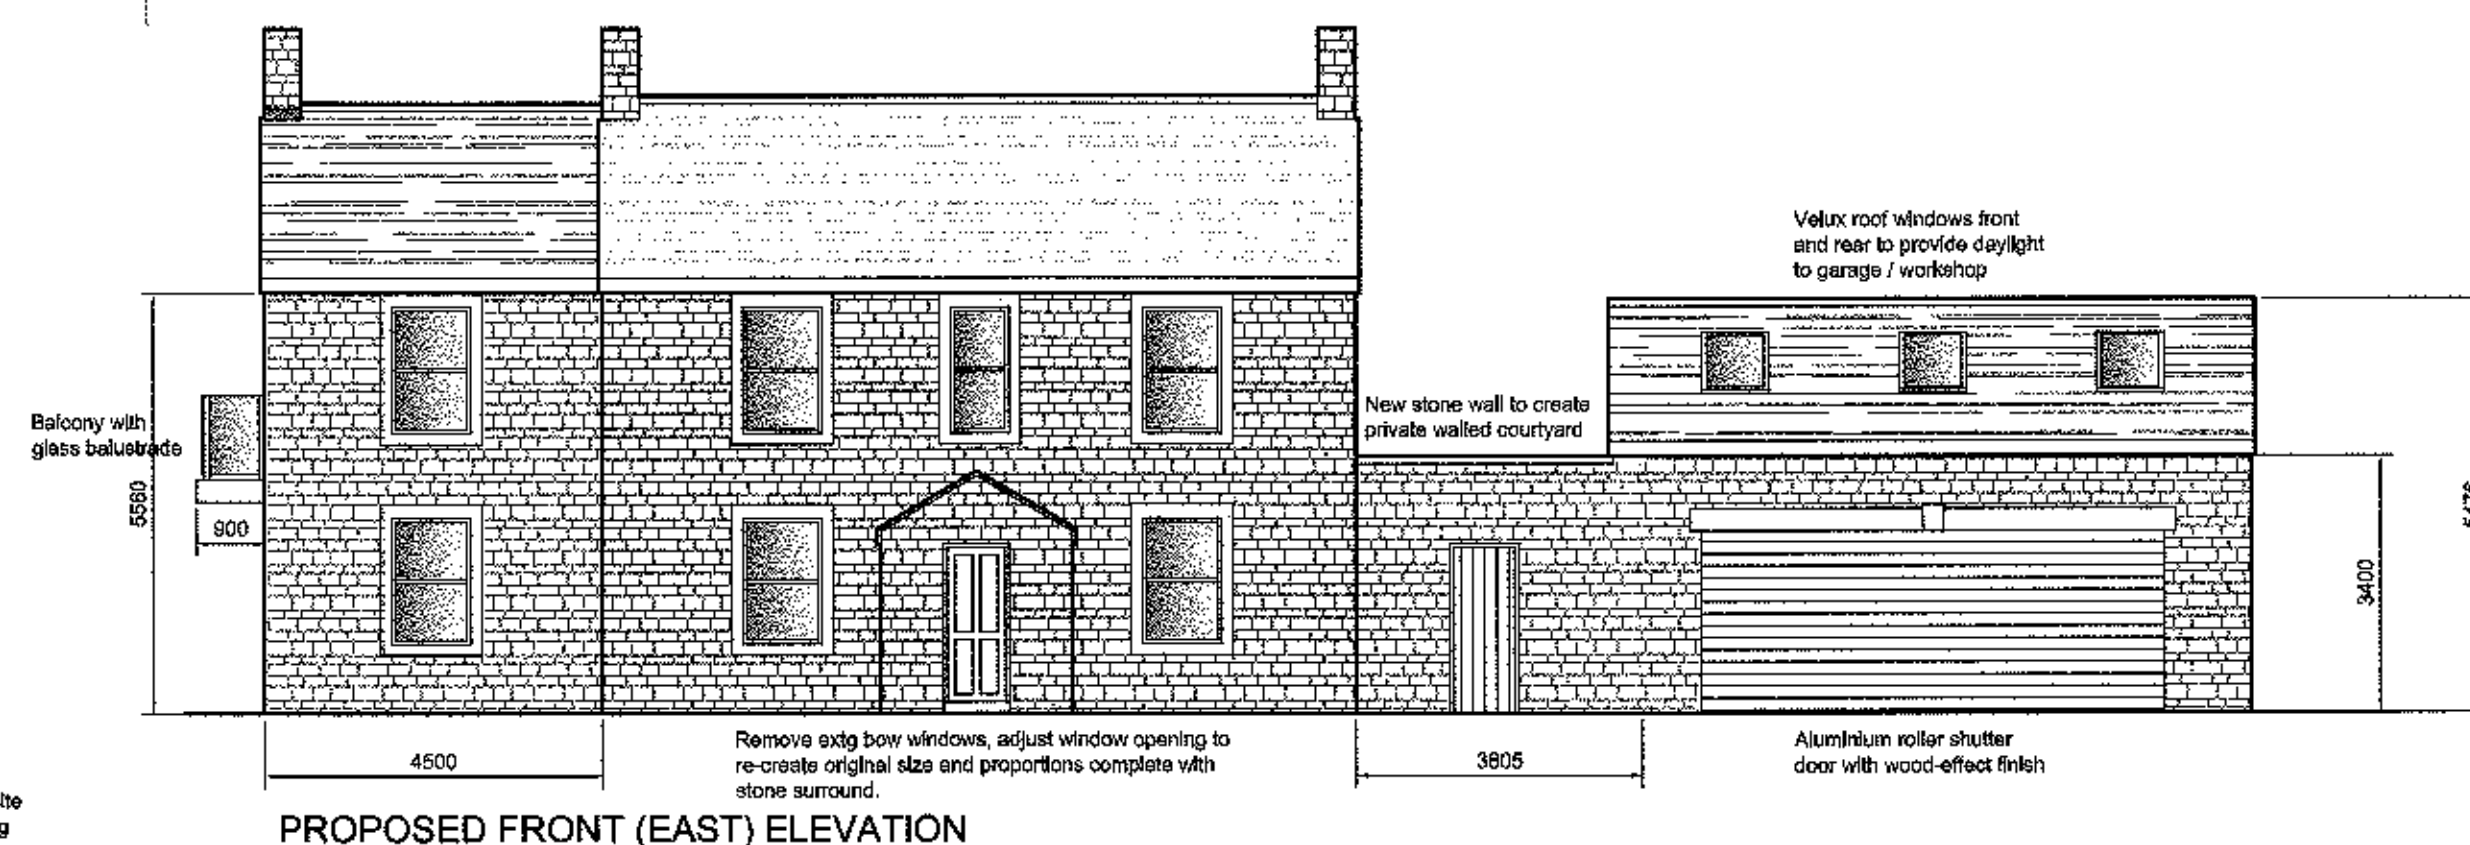


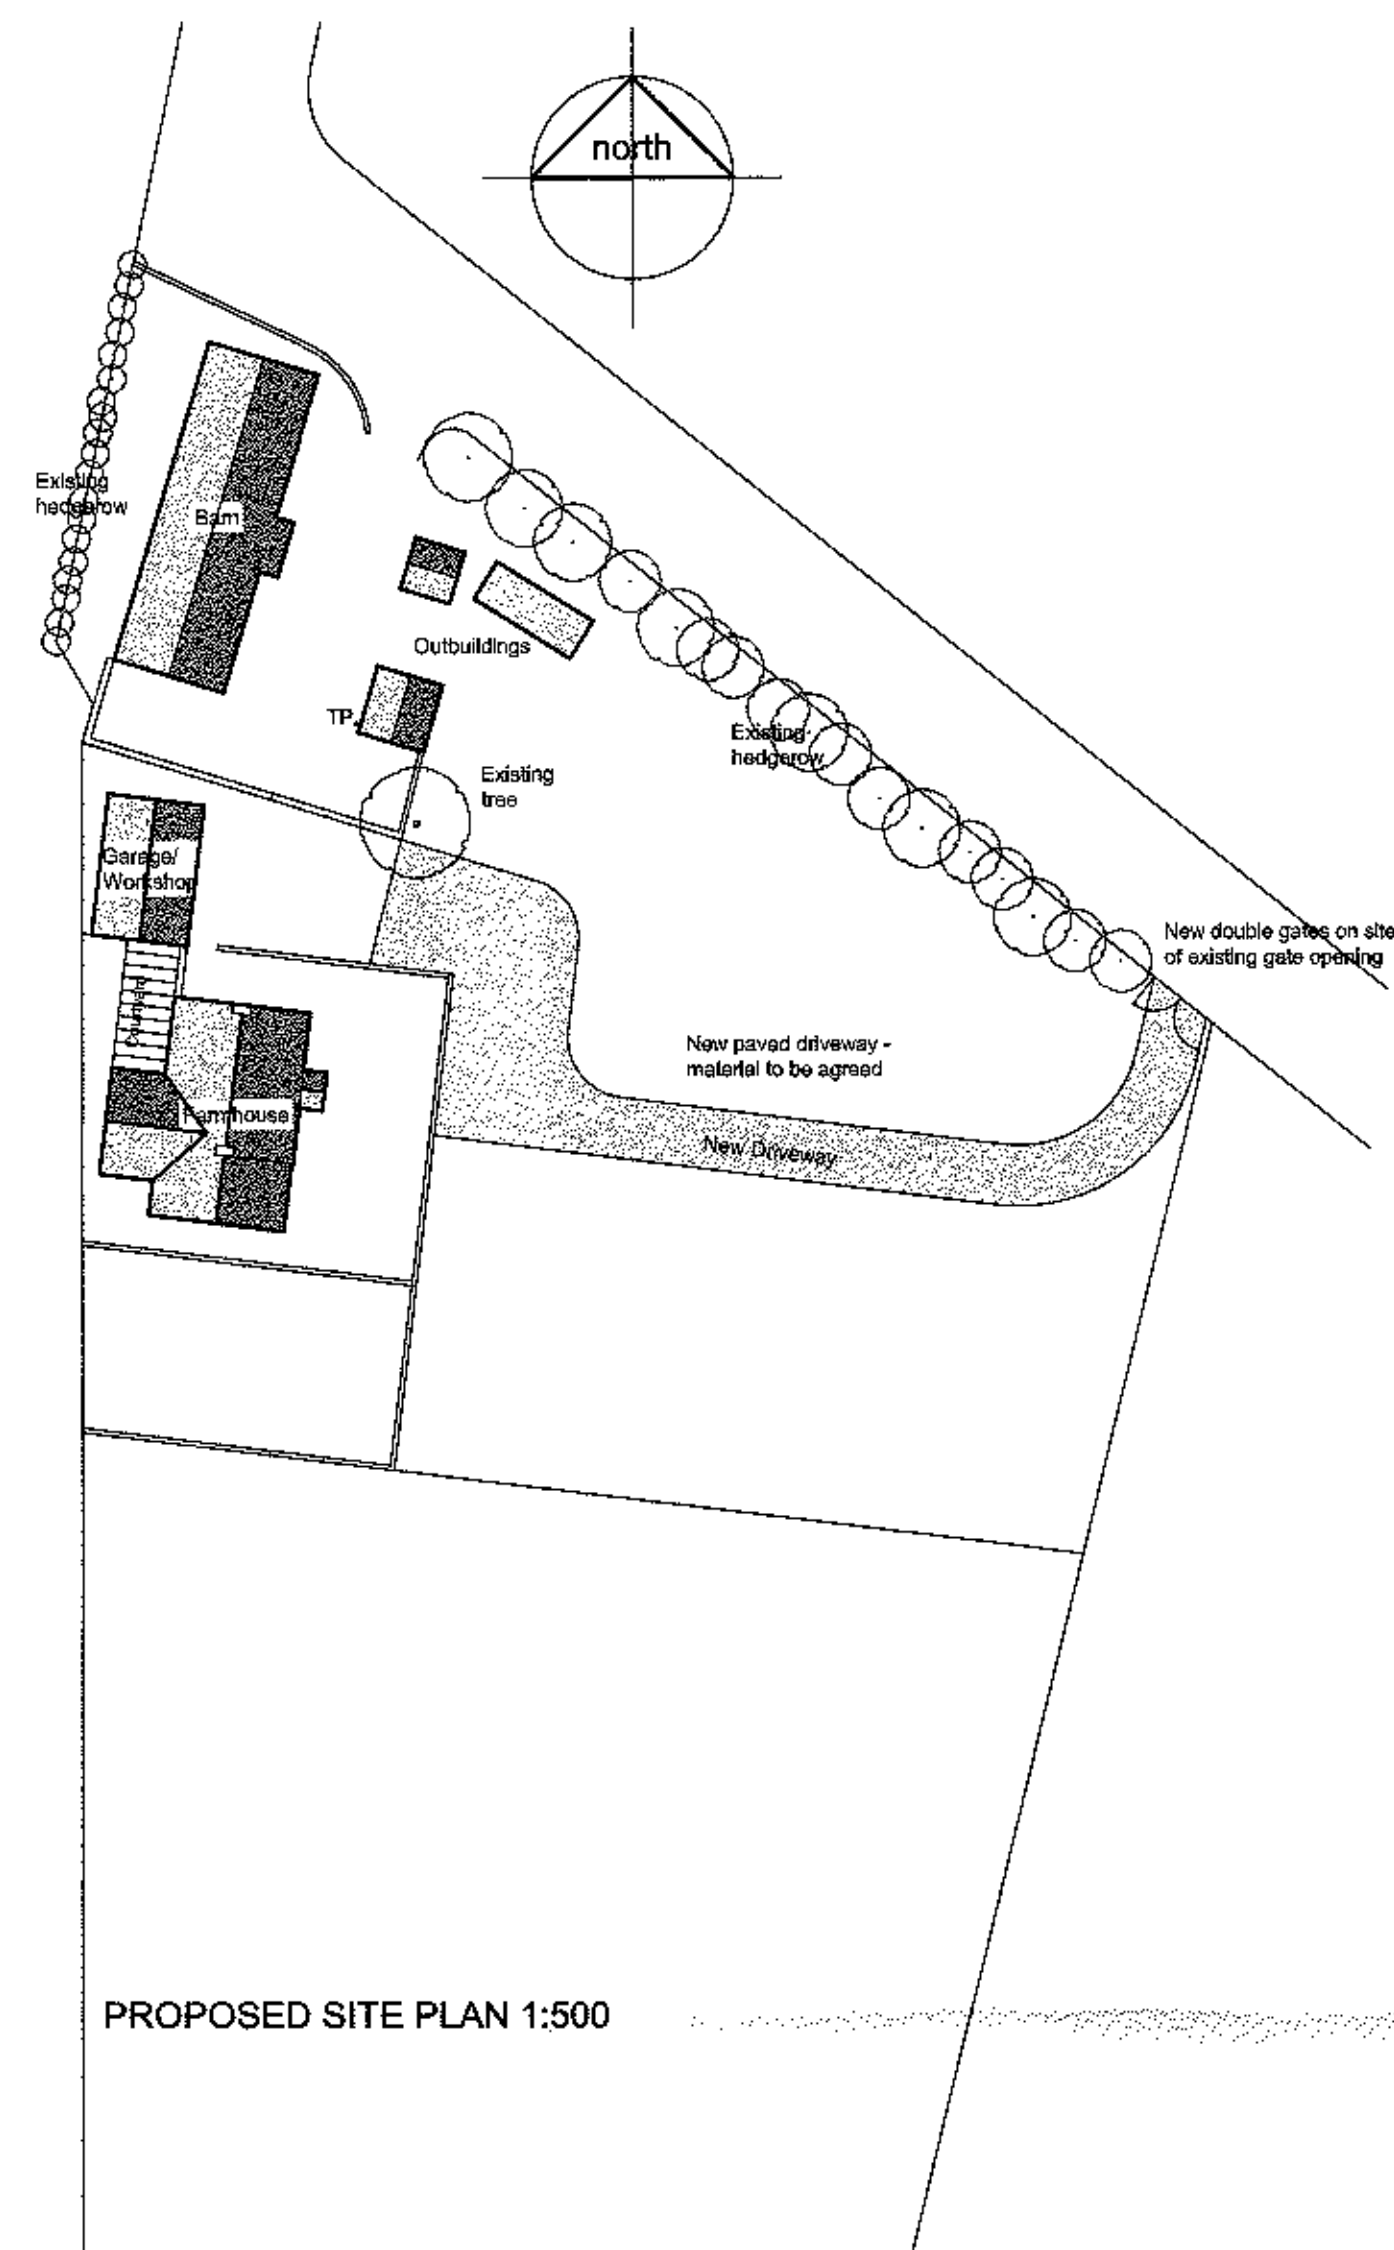

- General Notes:
- All new stonework to be in local, natural stone to match existing.
 - New blue slate roofs to match existing in both appearance and thickness.
 - Window and door styles to be agreed. Materials to be hardwood or composite aluminium and timber frames with powder coat finish.
 - All window surrounds and mullions to be in local, natural stone to match existing.
 - All fascias to be painted timber. Paint system to have 15 year guarantee.
 - All Rainwater goods to be replica cast-iron.
 - Glazed canopy to be constructed from proprietary aluminium curtain walling system powder coated (colour to be agreed) and glazed with solar control glass.
 - Driveway construction to be agreed.
 - All materials subject to approval by Planning Officer

320130105P

Client:
Mr & Mrs Powell
Project:
Extensions & Alterations
Eatough's Farm
Fleet Street Lane
Ribchester PR3 3XE
Sheet:
Planning (Proposed)

modulus

architecture • surveying • restoration
23 Gleneagles Drive
Brockhall Village
Blackburn BB6 8BF
01254 240865 / 07975 652903
enquiry@modulusassociates.co.uk

scale: 1:500/1:100 @A1
date: Sept 2012
drawn: BM
dwg no: 1207-01-11
rev: A