



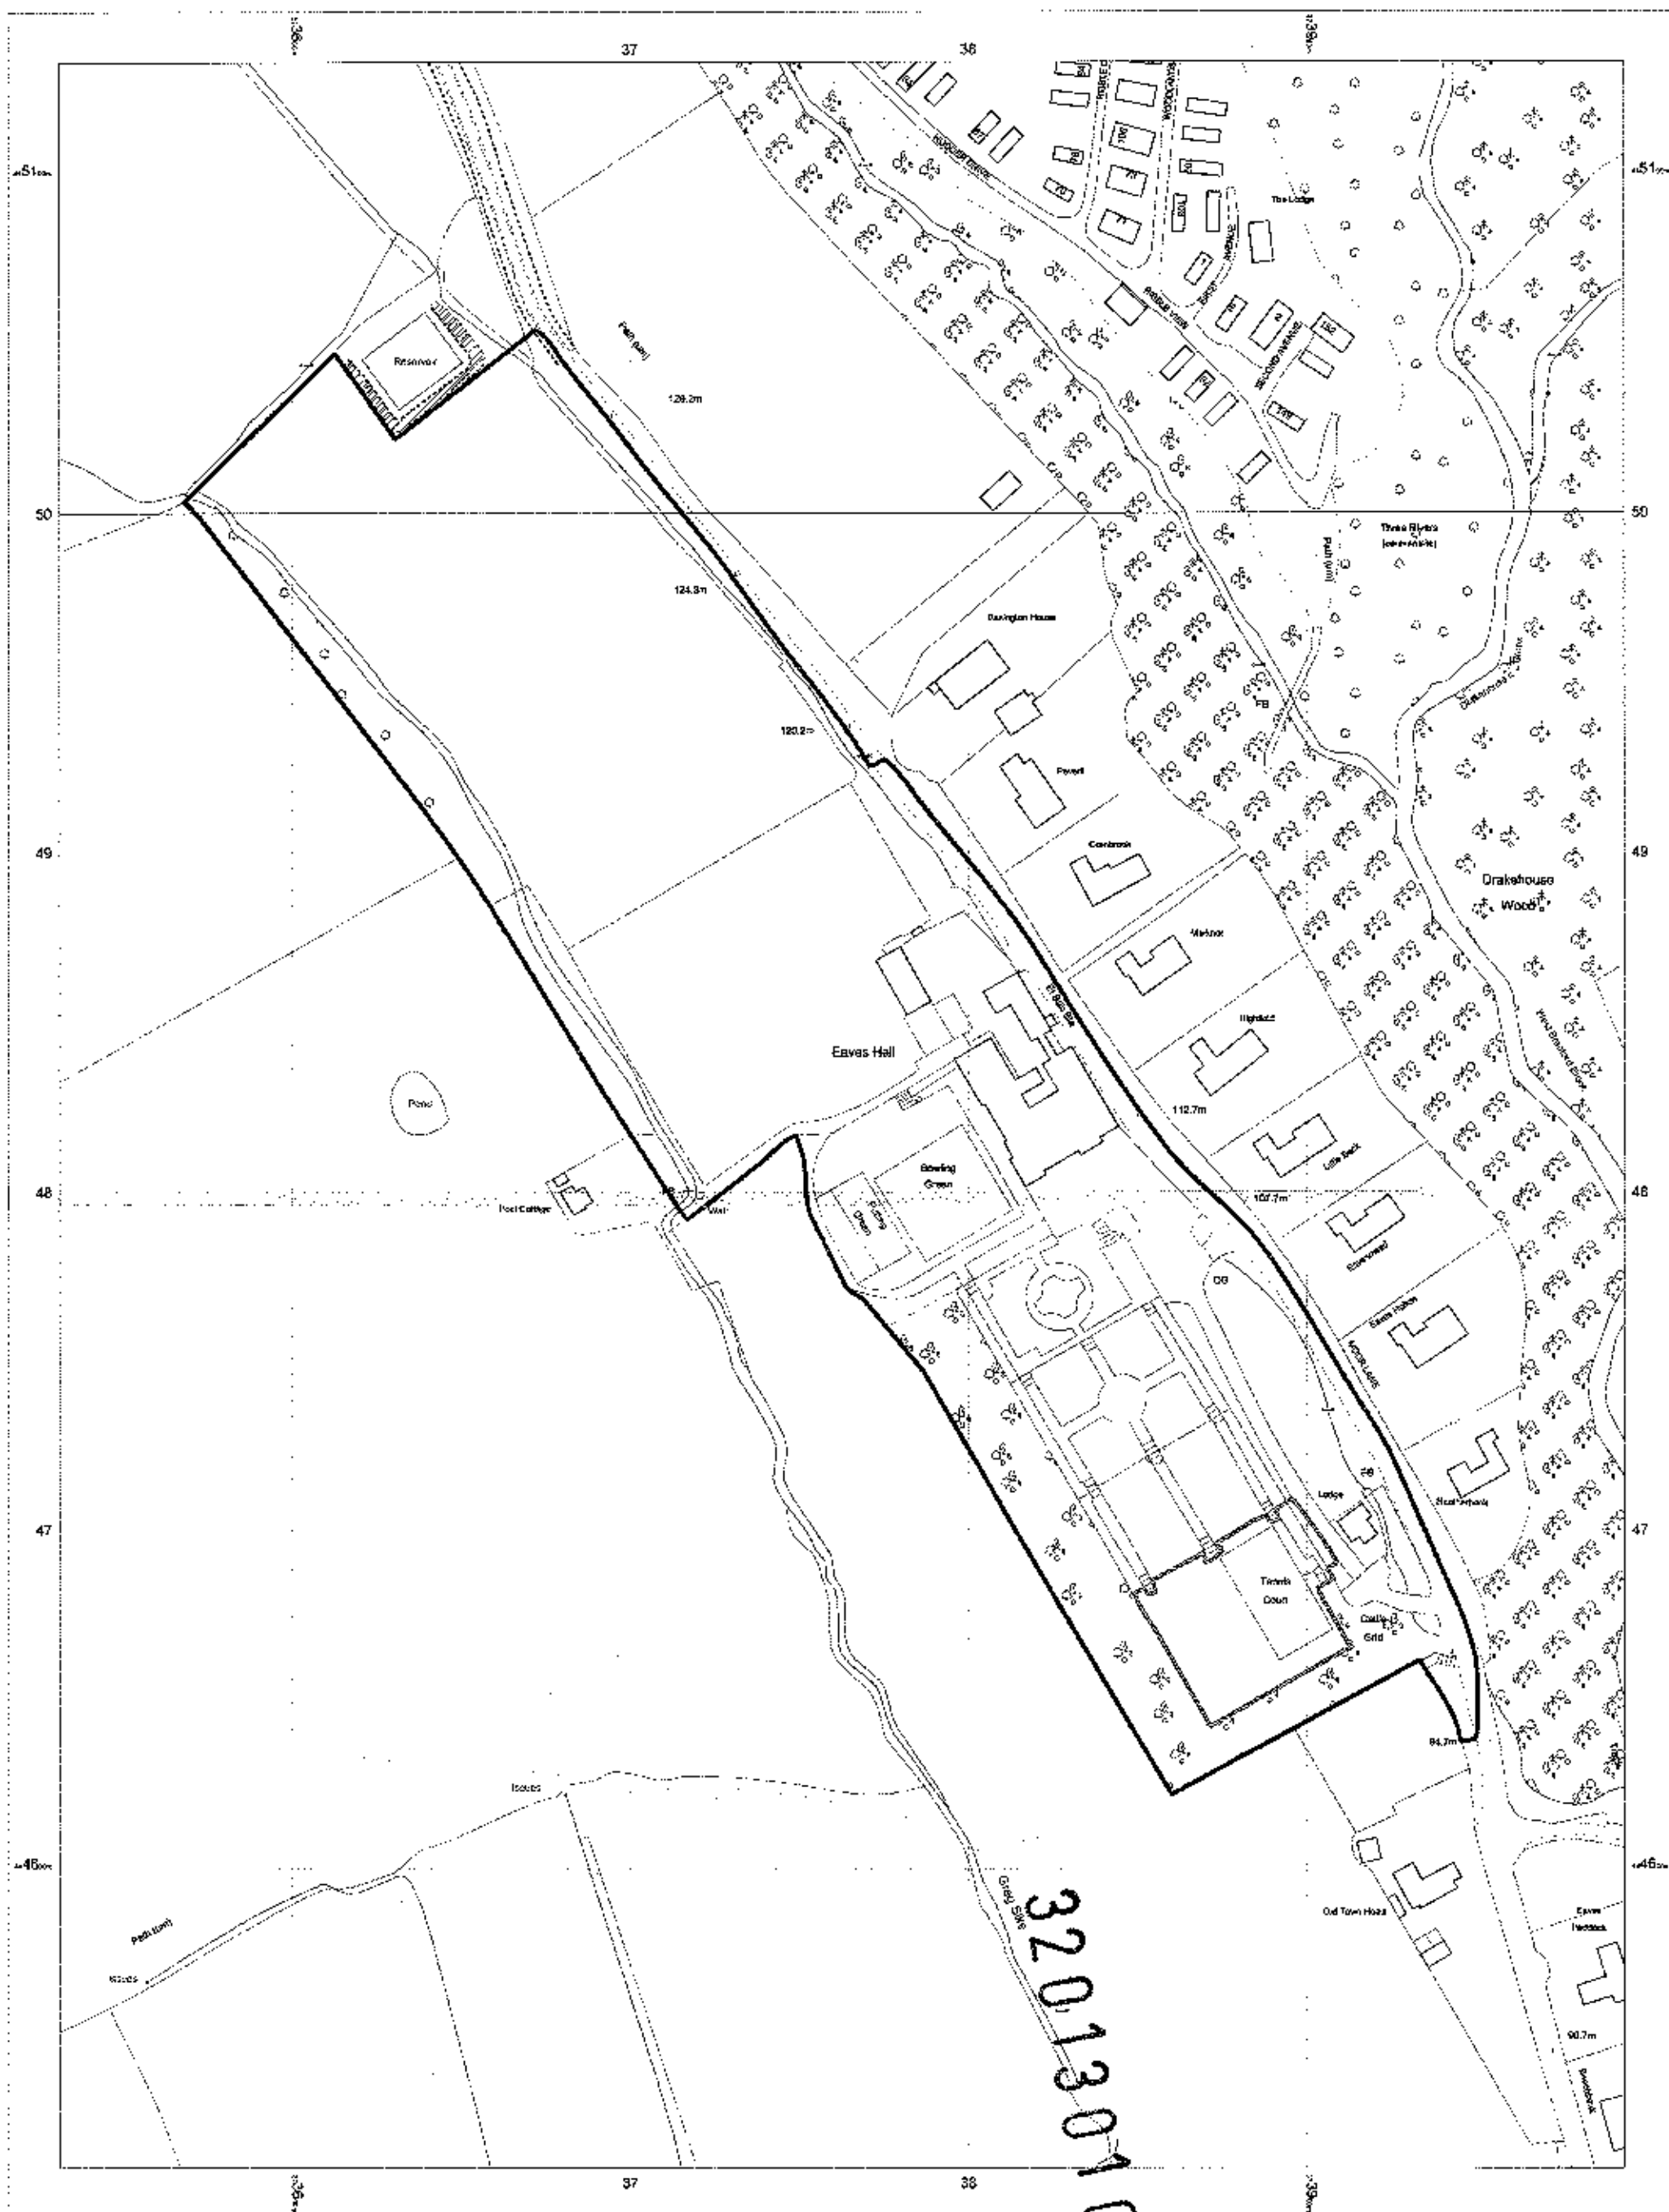

Eaves Hall
Eaves Hall Lane
Cliffhanger
Langresbury
BB7 3JG

OS Mastermap
28 November 2012, 10:00 MDP-00152207
www.mapdataportal.co.uk
1:250 scale print at A2, Centre 373762 E 444823 N
© Crown Copyright. Licence no. 100019992

OS Mastermap
28 November 2012, 10:00 MDP-00152207
www.mapdataportal.co.uk
1:250 scale print at A2, Centre 373762 E 444823 N
© Crown Copyright. Licence no. 100019992

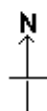

Maps © Malesm Hughes Ltd
Tel: 0181 926 0650