
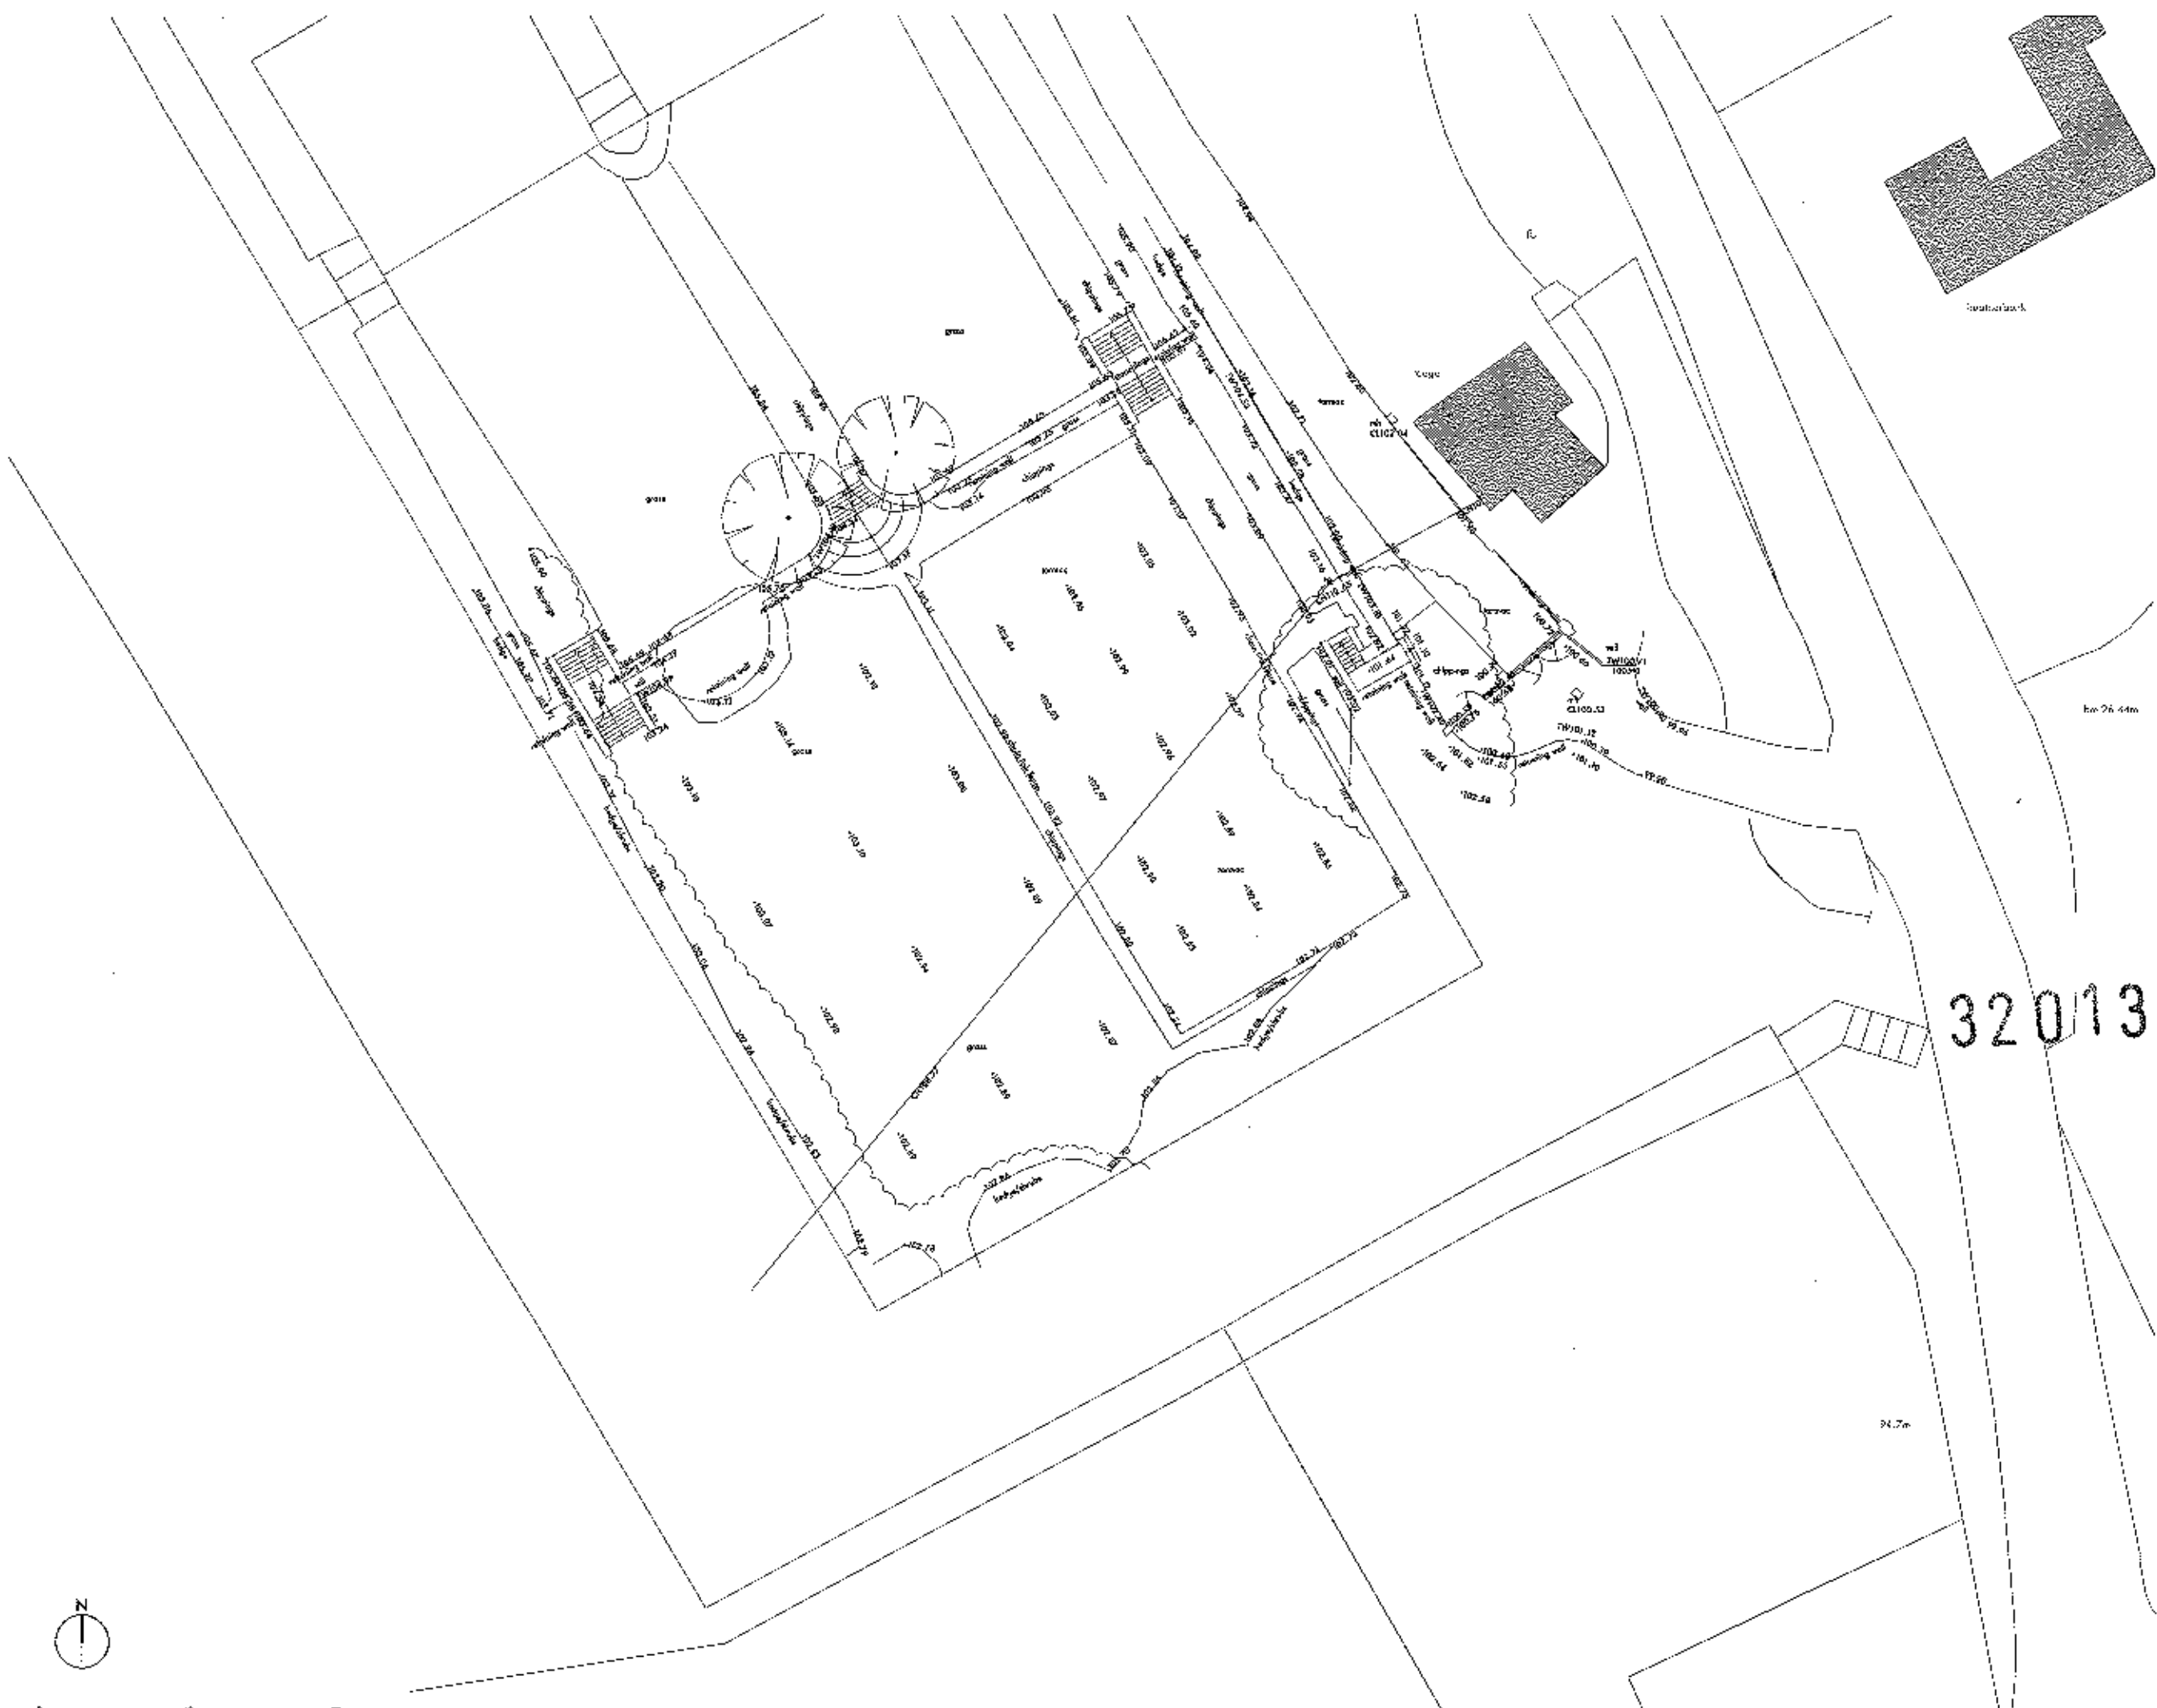


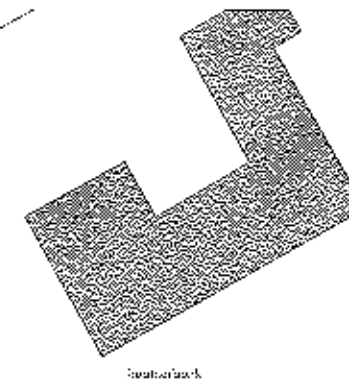

320130108 P

see also for planning/building consent ref 12

stanton andrews
architects

44 york street
chichester
BB7 2DL

t 01200 444490
e mail@stantonandrews.co.uk
w stantonandrews.co.uk

emporia leisure limited
eaves hall - car park

existing tennis court site

fig. no. 12.45 ex 01 rev. A

date: sep 12 2012 scale: 1 to 200 @ A1

