


0m 10m scale

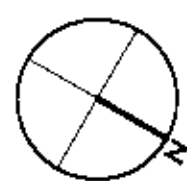

landscaping materials schedule

parking - stone chippings, to match existing drive.
car parking bays - defined using stone setts
footpaths - yorkstone paving, to match existing

existing vehicular access
maintained through to eaves hall
grounds

dashed line indicates the
profile of the existing garage
to be removed

eaves hall

existing wall

stables court

stables

existing wall

grass

existing wall

grass

existing steps

existing kerb with metal balustrade

grass/soft landscaping

grass/soft landscaping

2.5m

grass



edge of carriageway

site entrance layout formalised, pavement,
highway and entrance clearly identified


proposed gateposts set min. 2.4m from edge of
carriageway.

parking court

8no car parking spaces, comprising :-
- 4no spaces (2 per dwelling) for the motorhouse building.
- 4no spaces for the stables building.

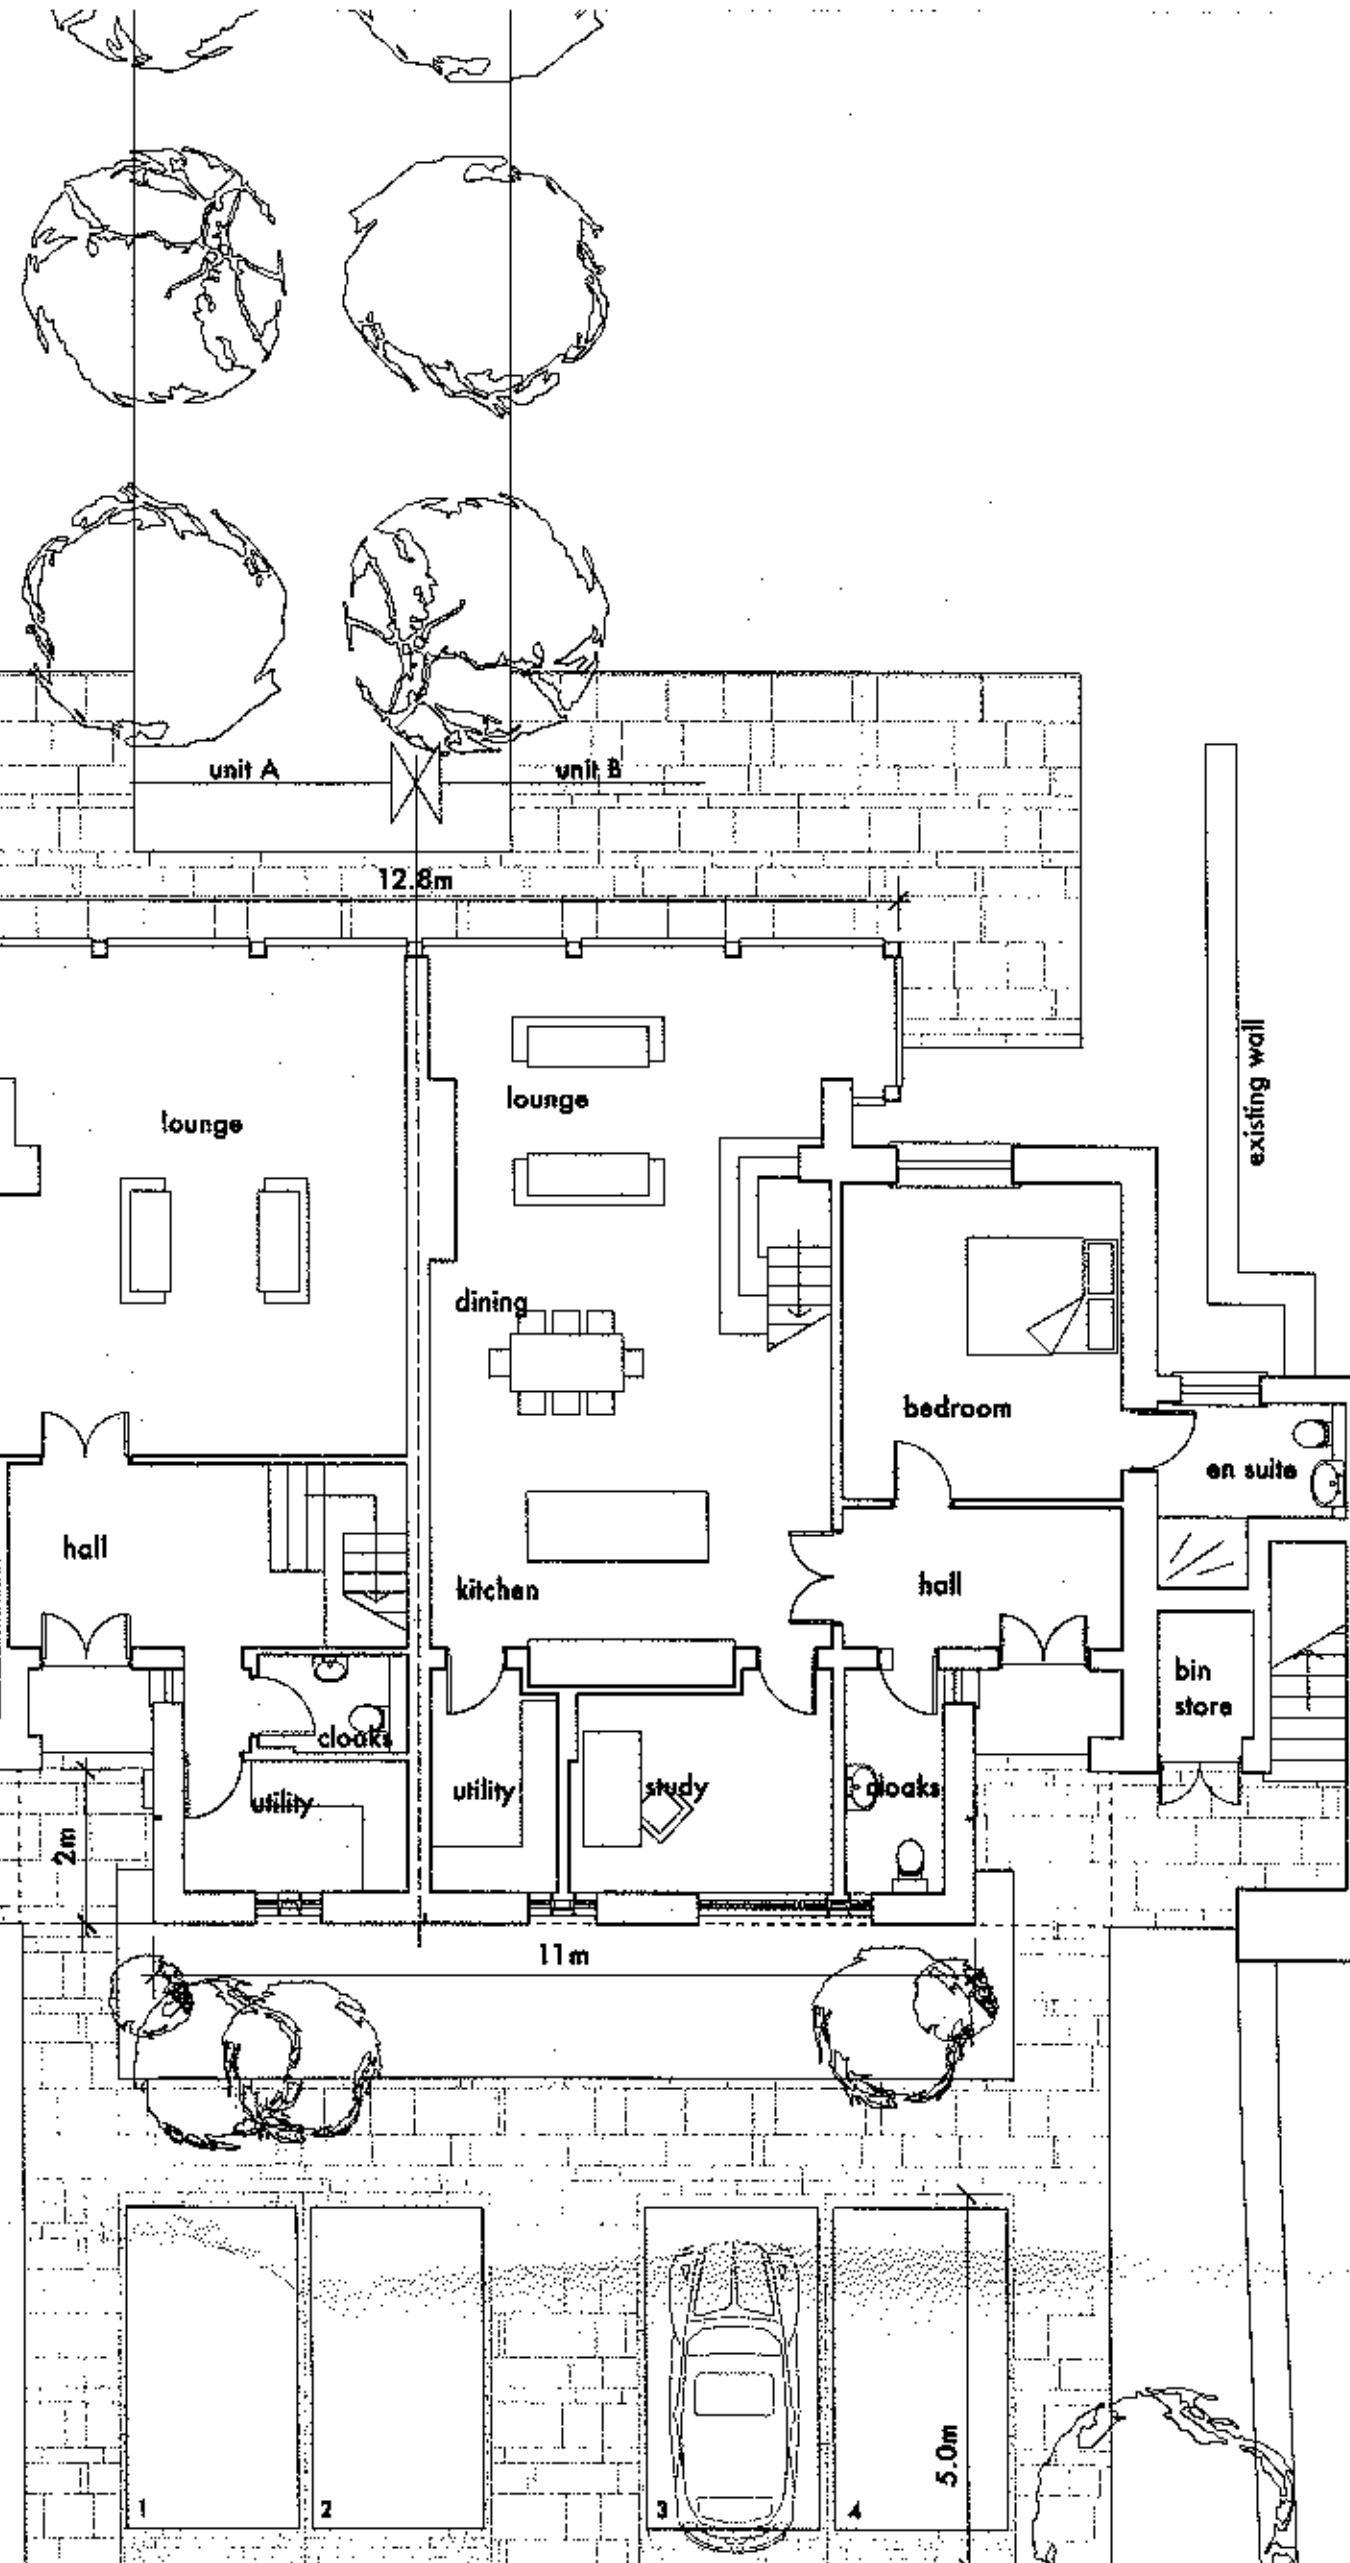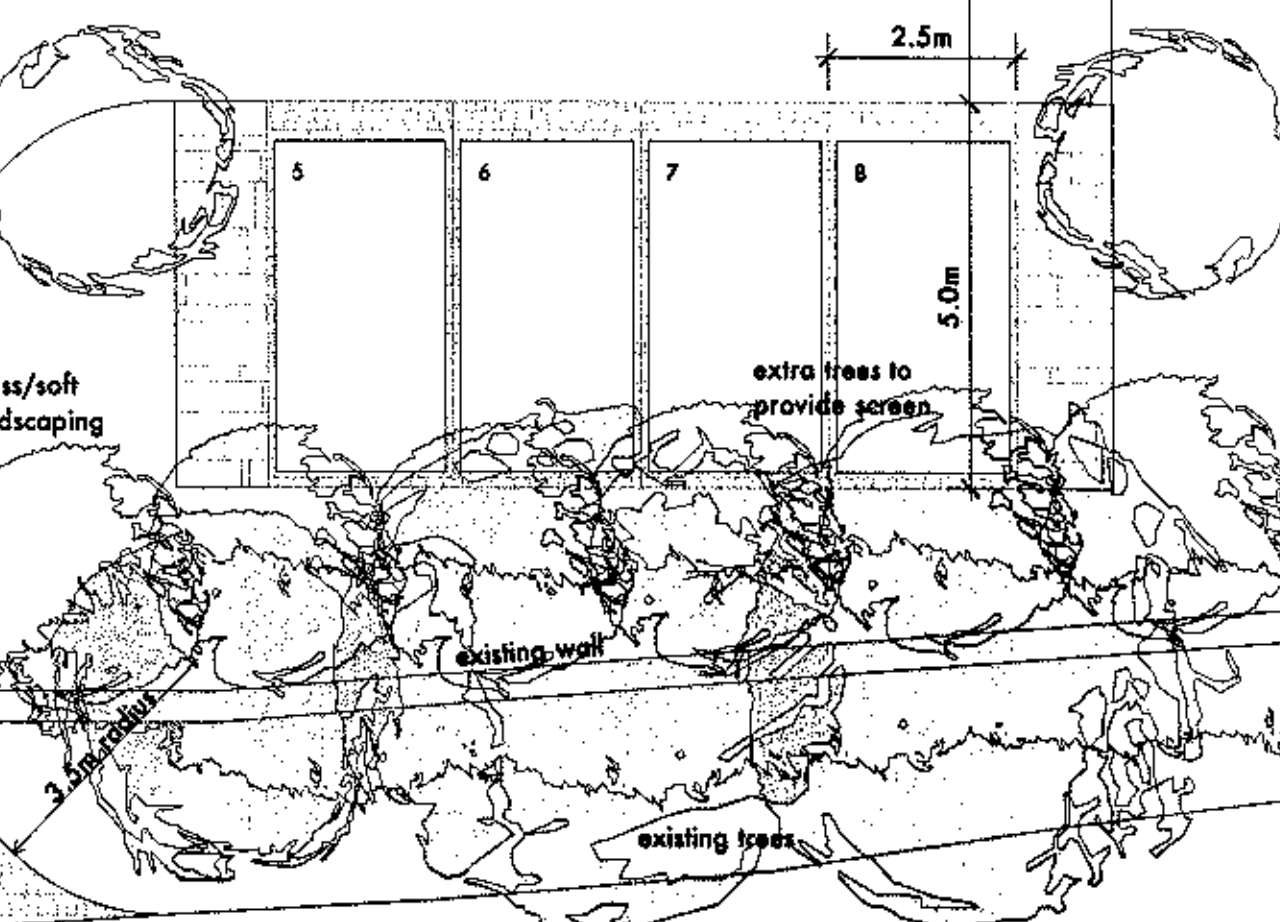

proposed first floor plan

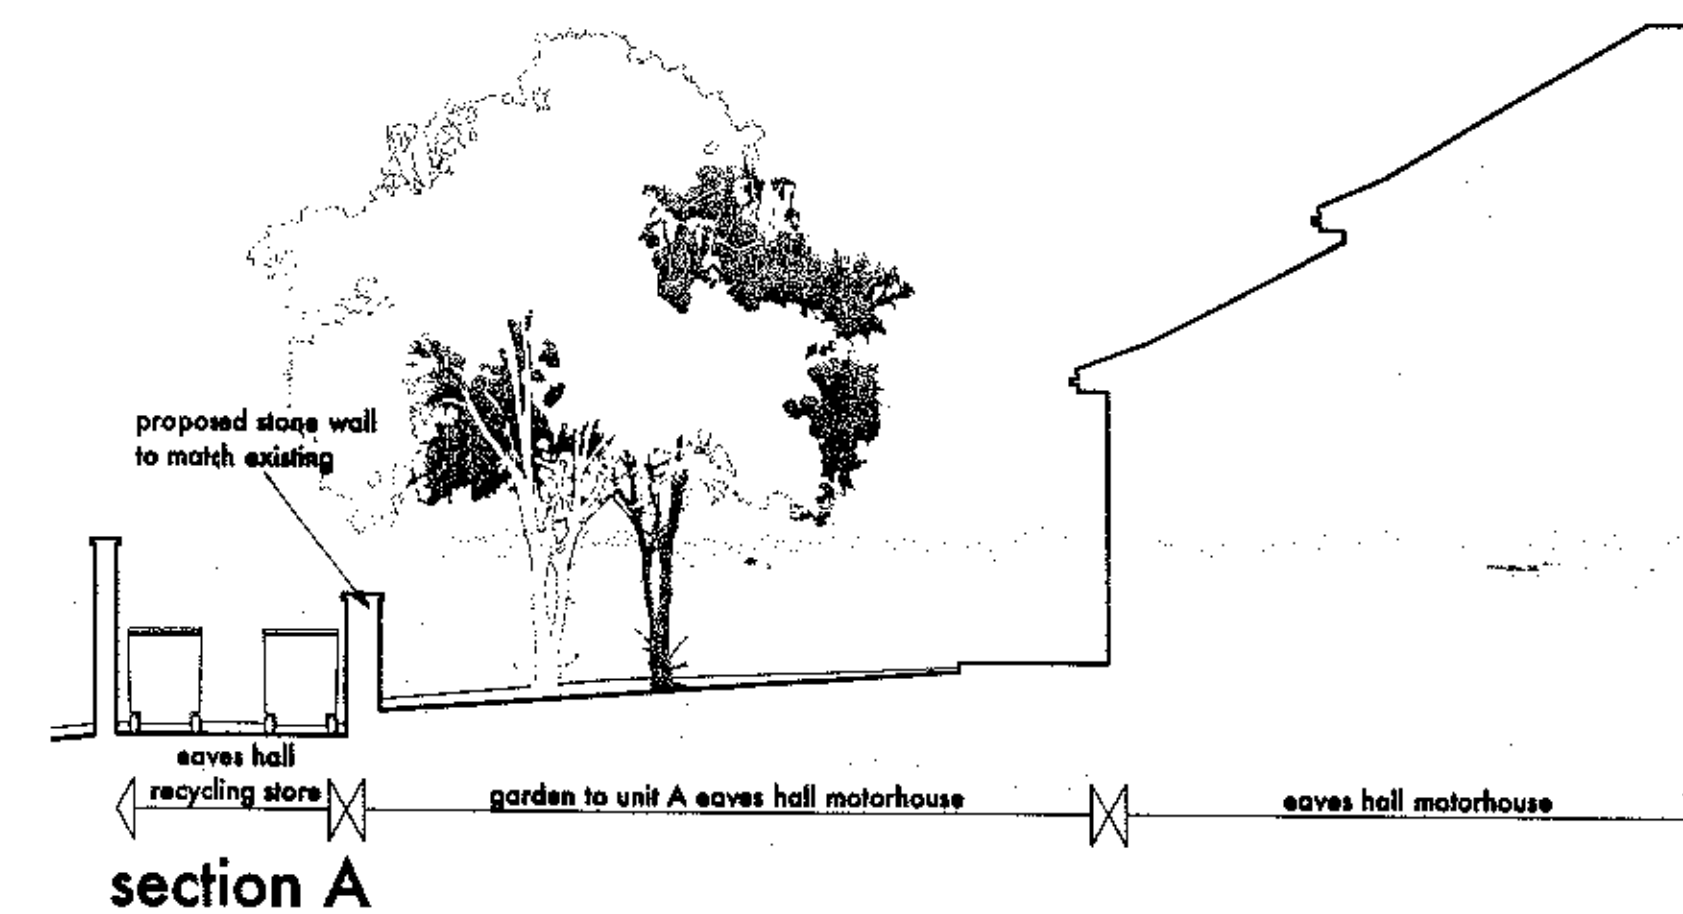

320130110P

rev a issued for planning nov 12

stanton andrews
architects

44 york street
clitheroe
BB7 2DL

t 01200 444490
f 01200 444491
e mail@stantonandrews.co.uk
w stantonandrews.co.uk

emporia leisure limited
eaves hall - motor house

proposed floor plans

drg.no. 12.50 pl 10 rev. A
na date nov.12 scale. 1 to 100 @ A1