




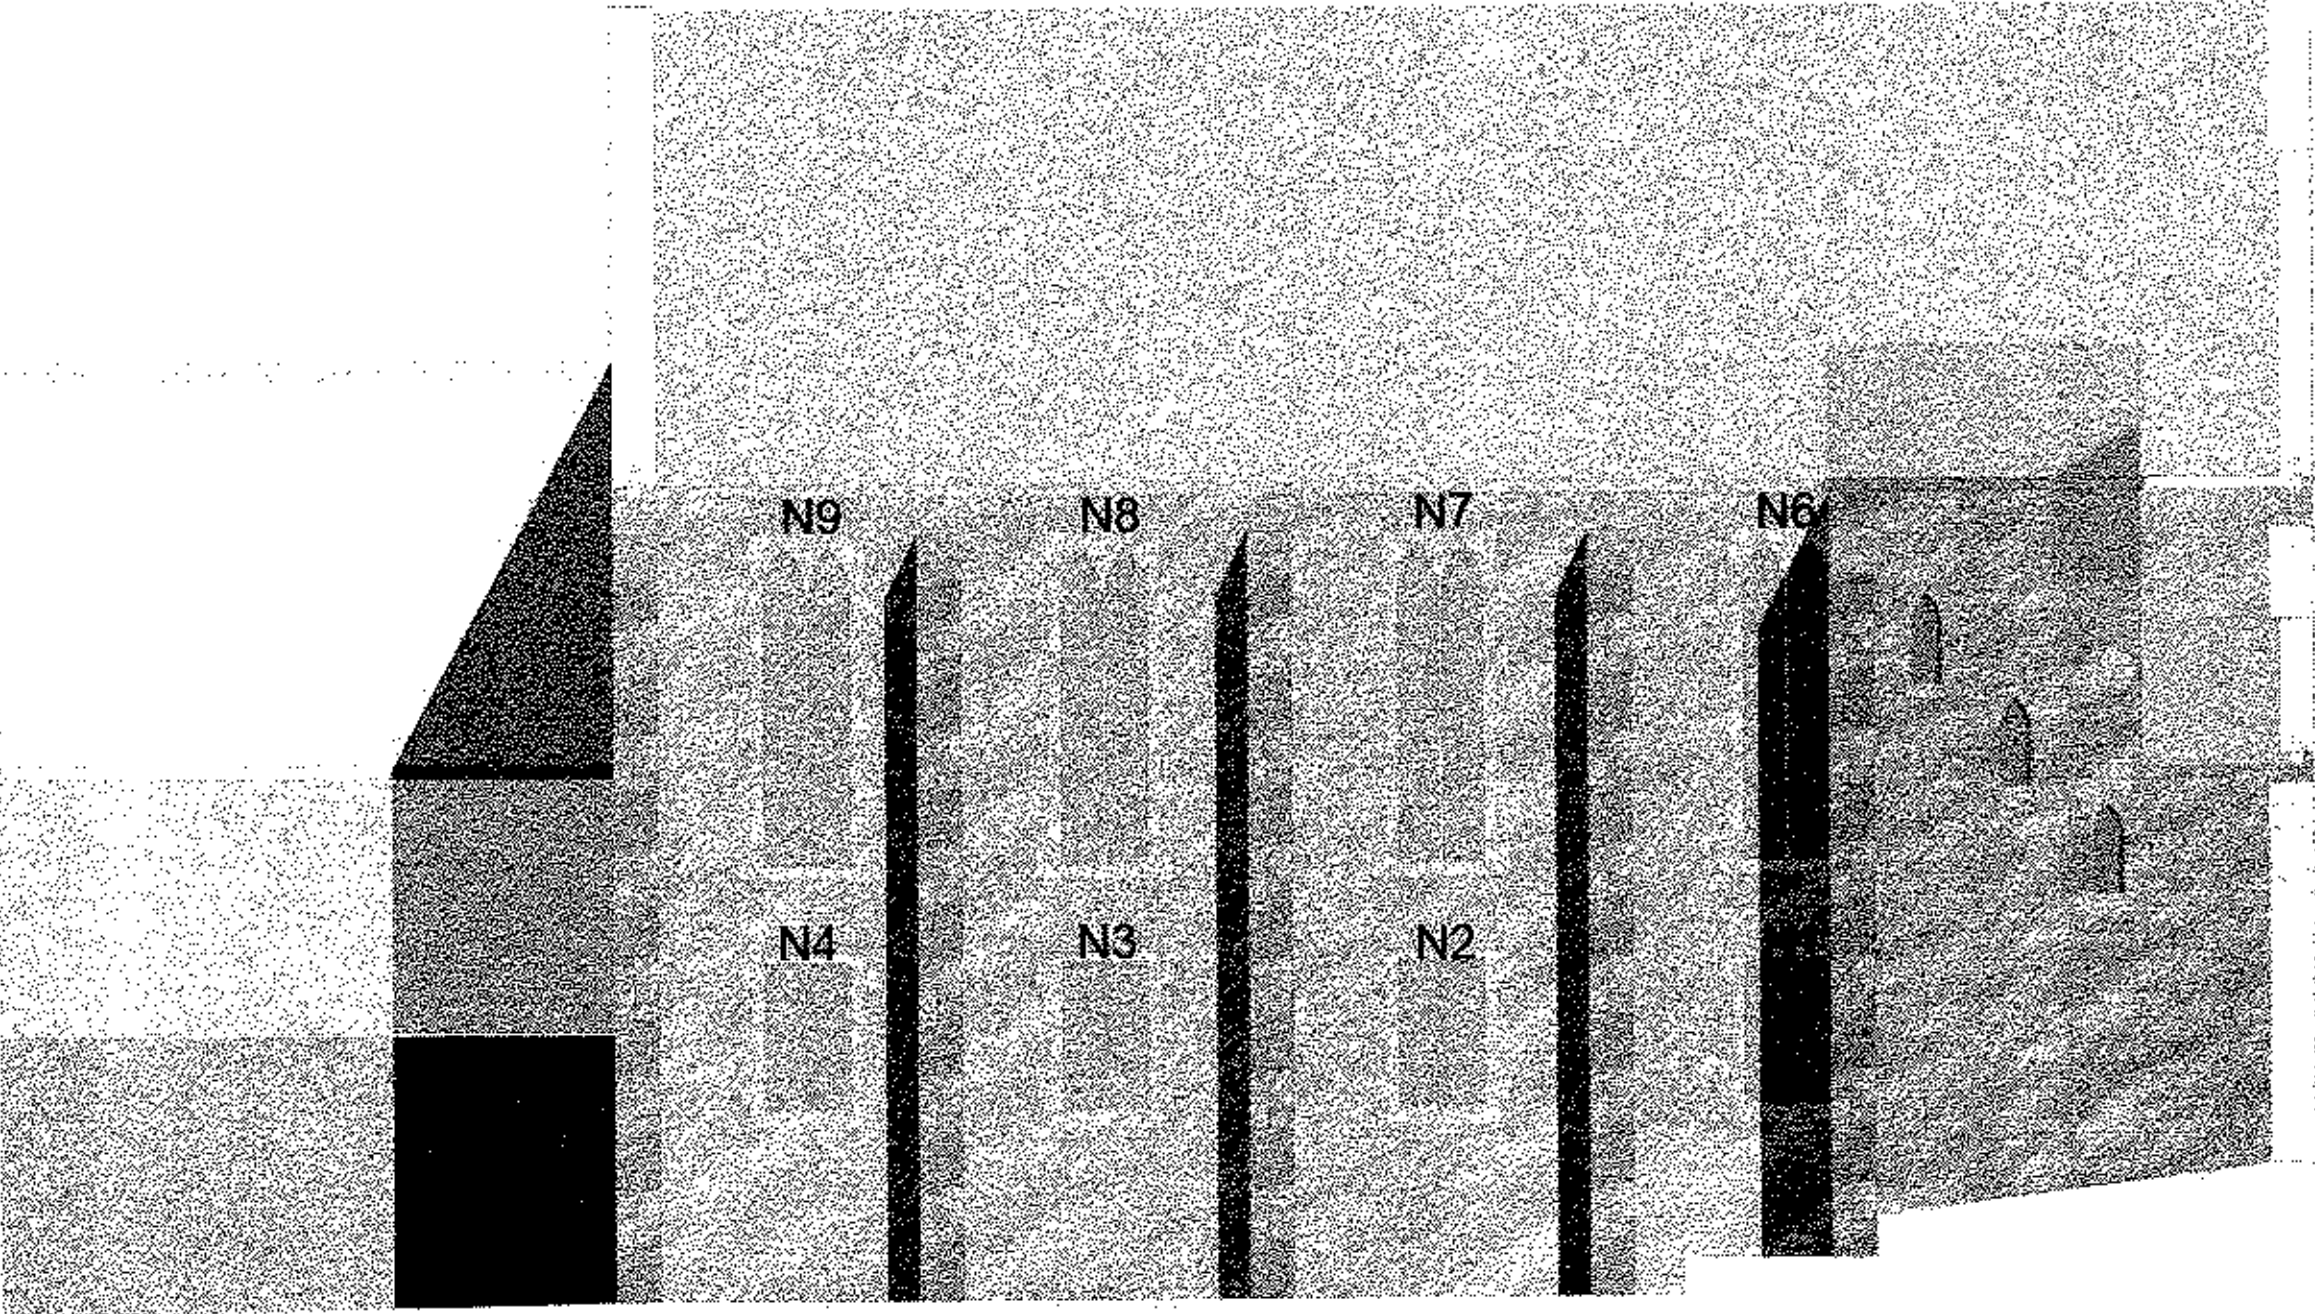


Elevation To Briggs Cottage

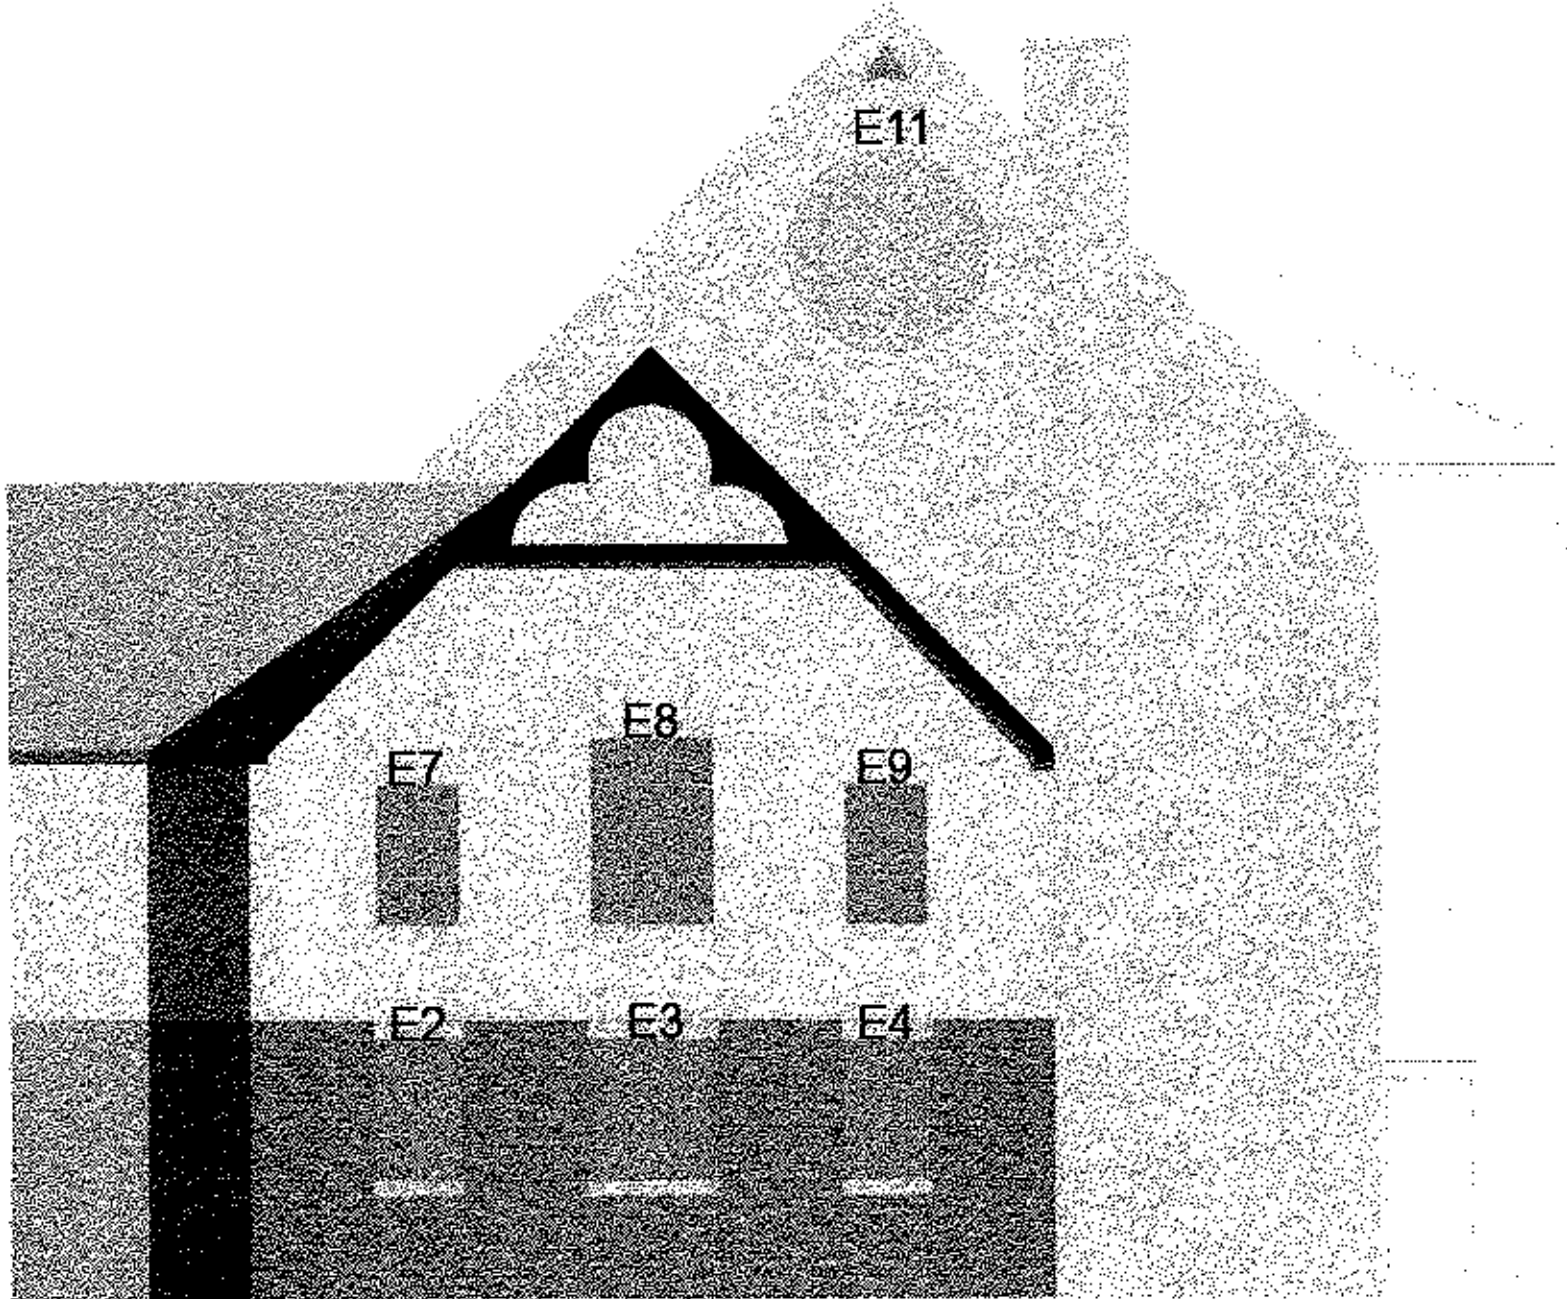

Elevation To Lower Gate

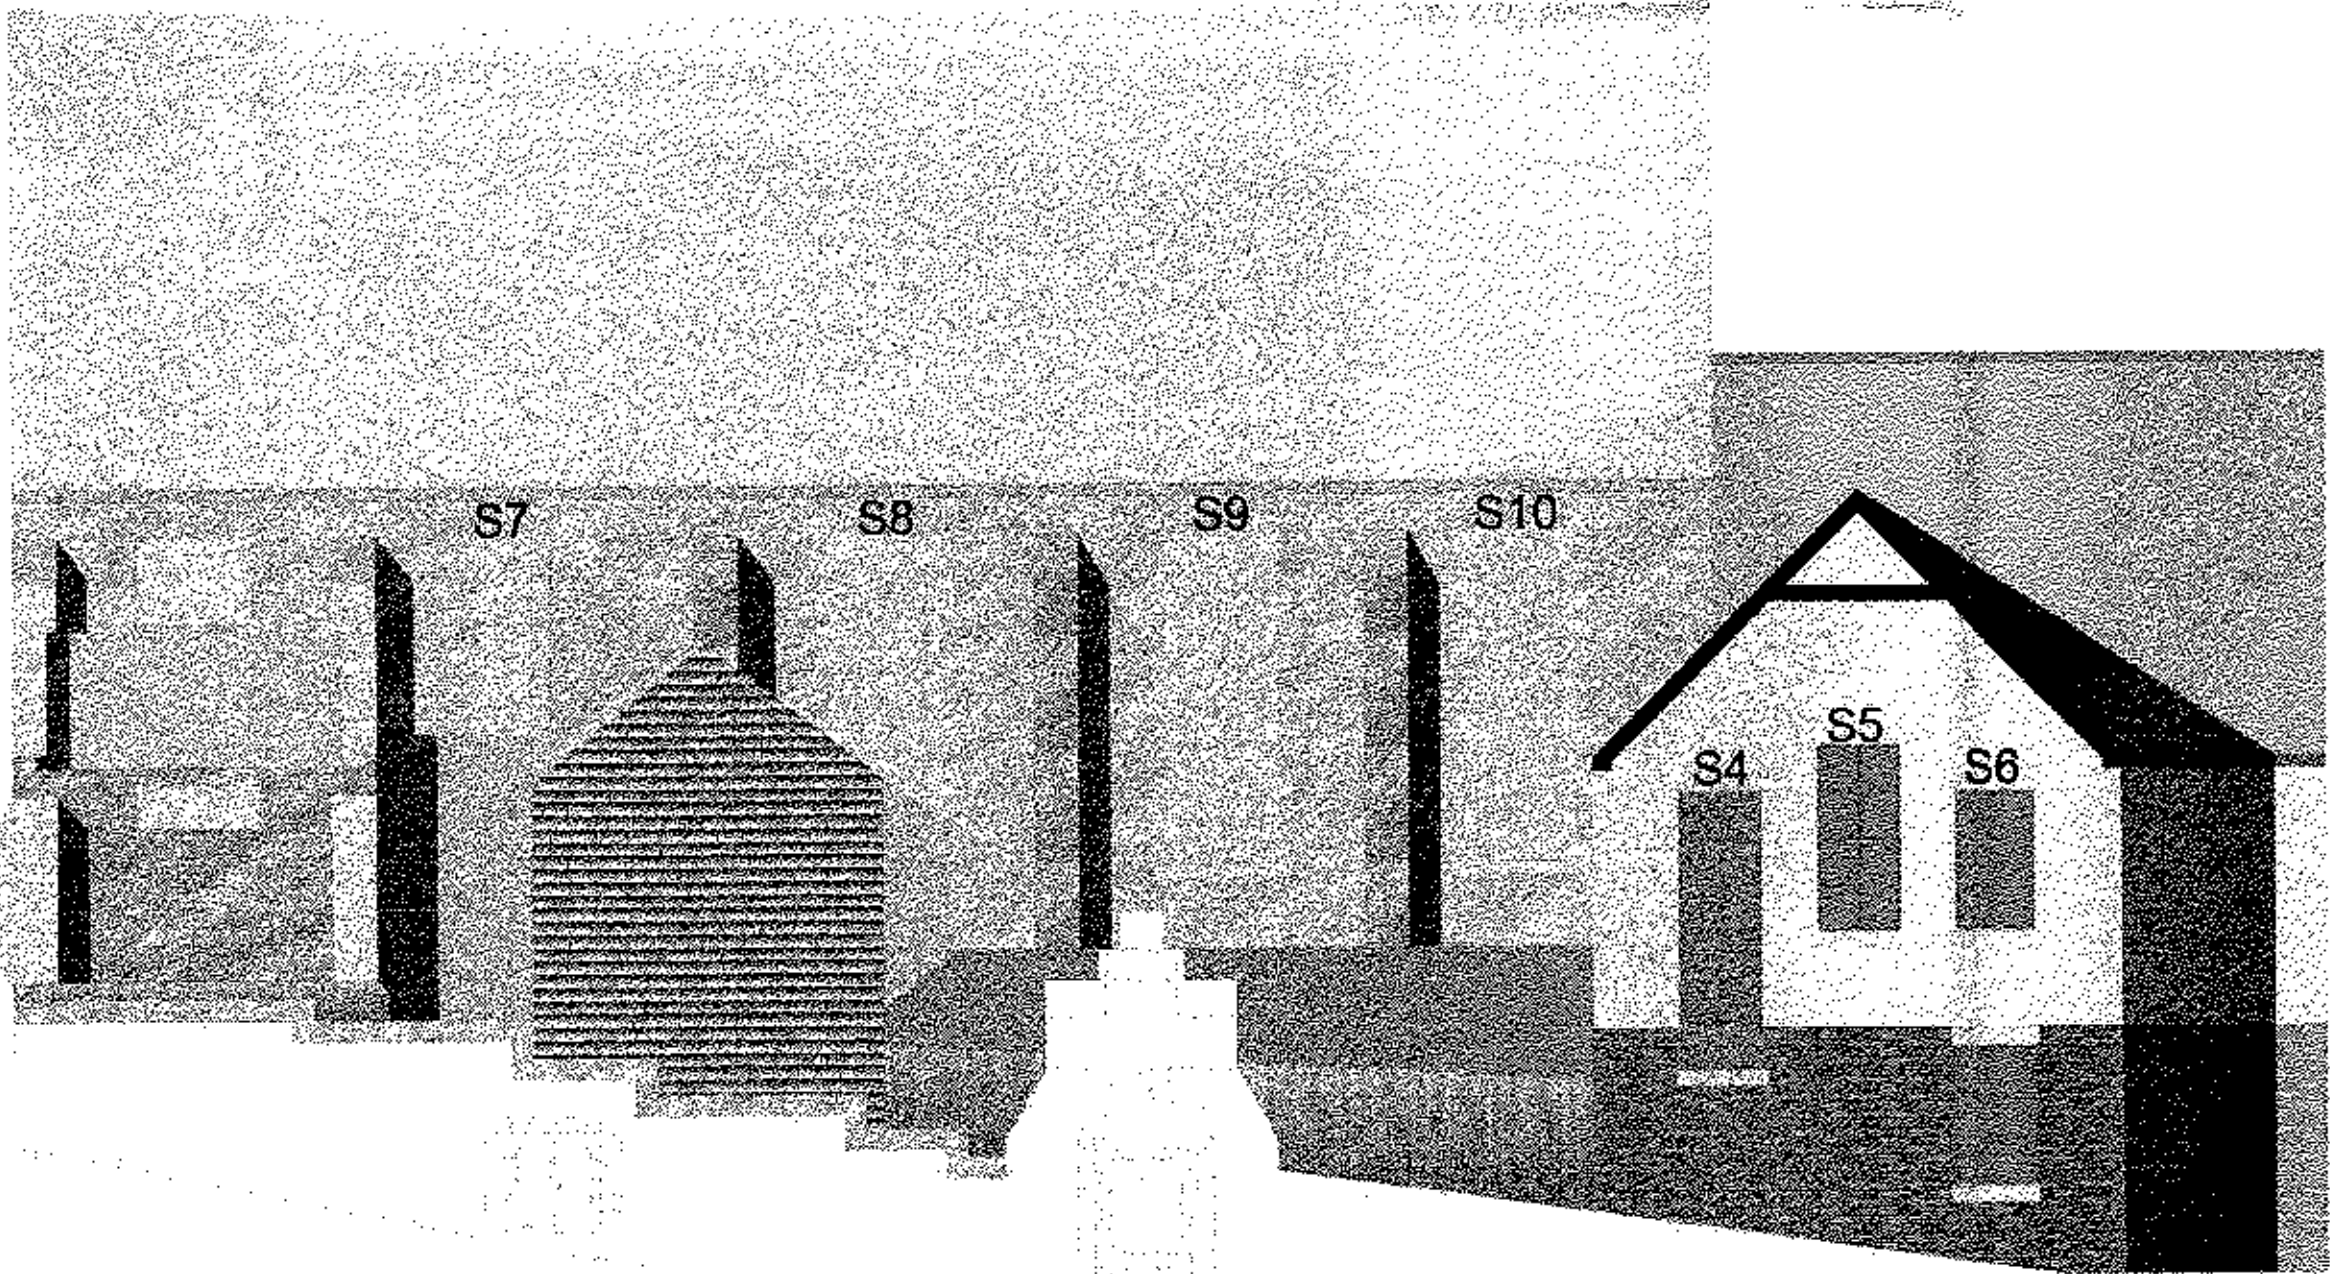

Elevation To Strang Stee

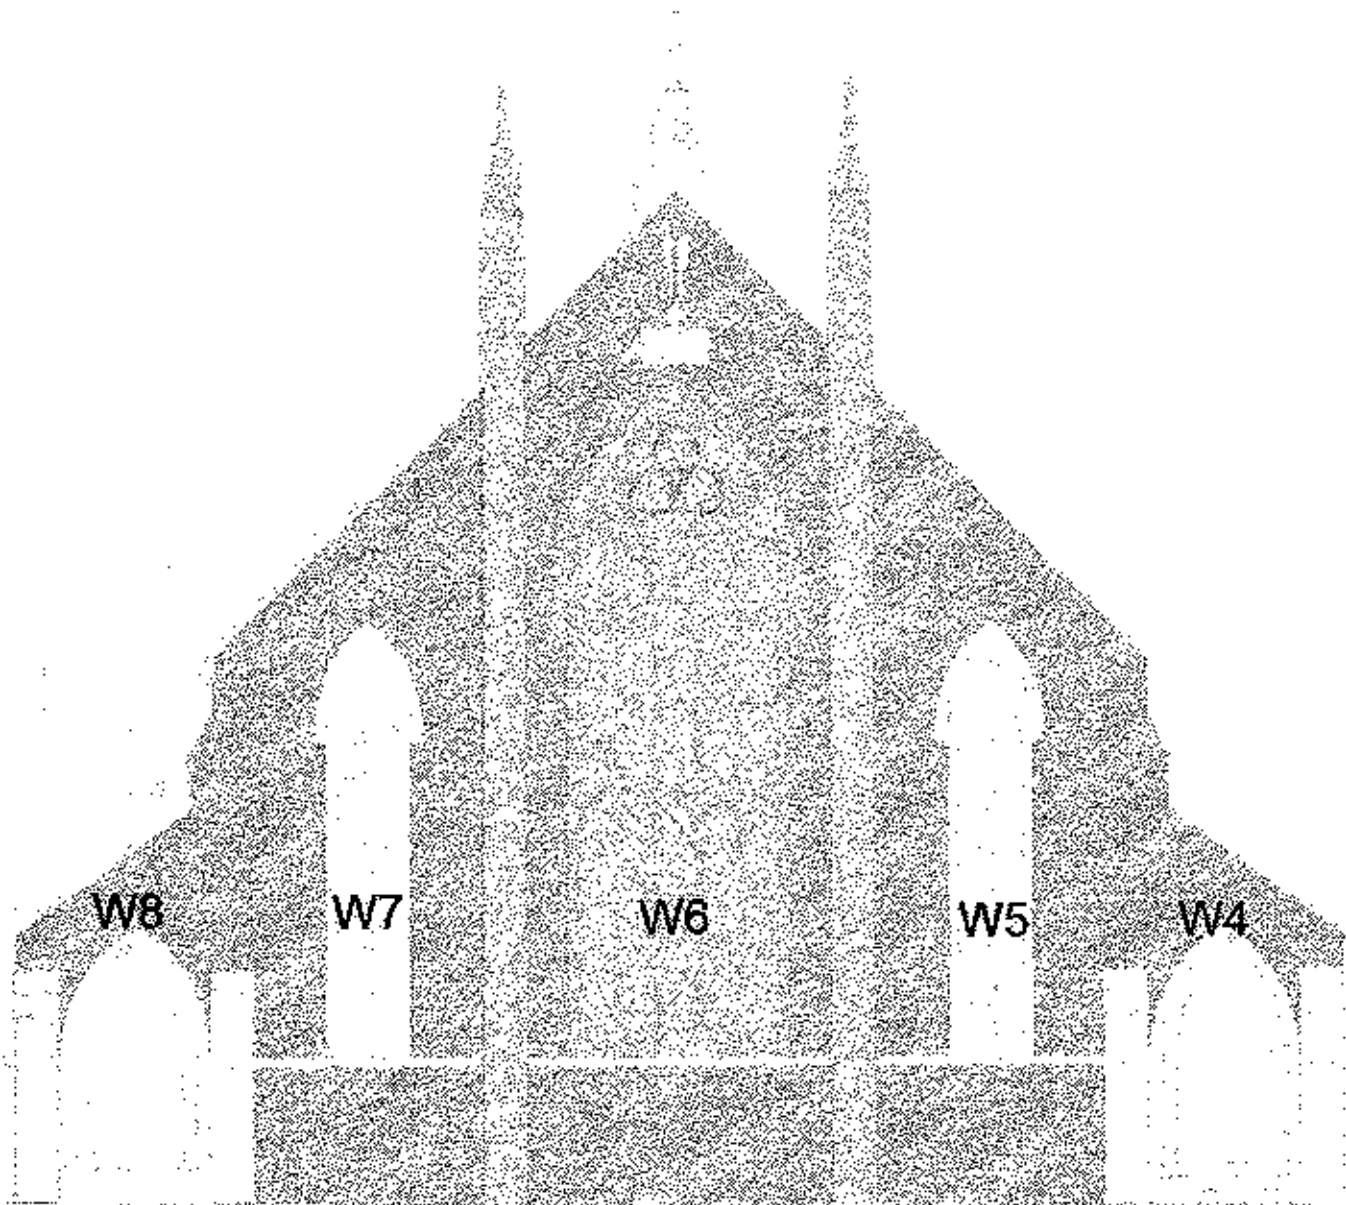

Elevation To Church Gate

Castle Gate


Castle Gate

This drawing is the property of IWA Architects. Copyright is reserved by them and the drawing is issued on condition that it is not copied either wholly or in part without the consent in writing of IWA Architects.


Dimensions should not be scaled. All dimensions to be checked on site by the contractor before commencement of the relevant part of the work.

1:100


0 1000 2000 3000 4000

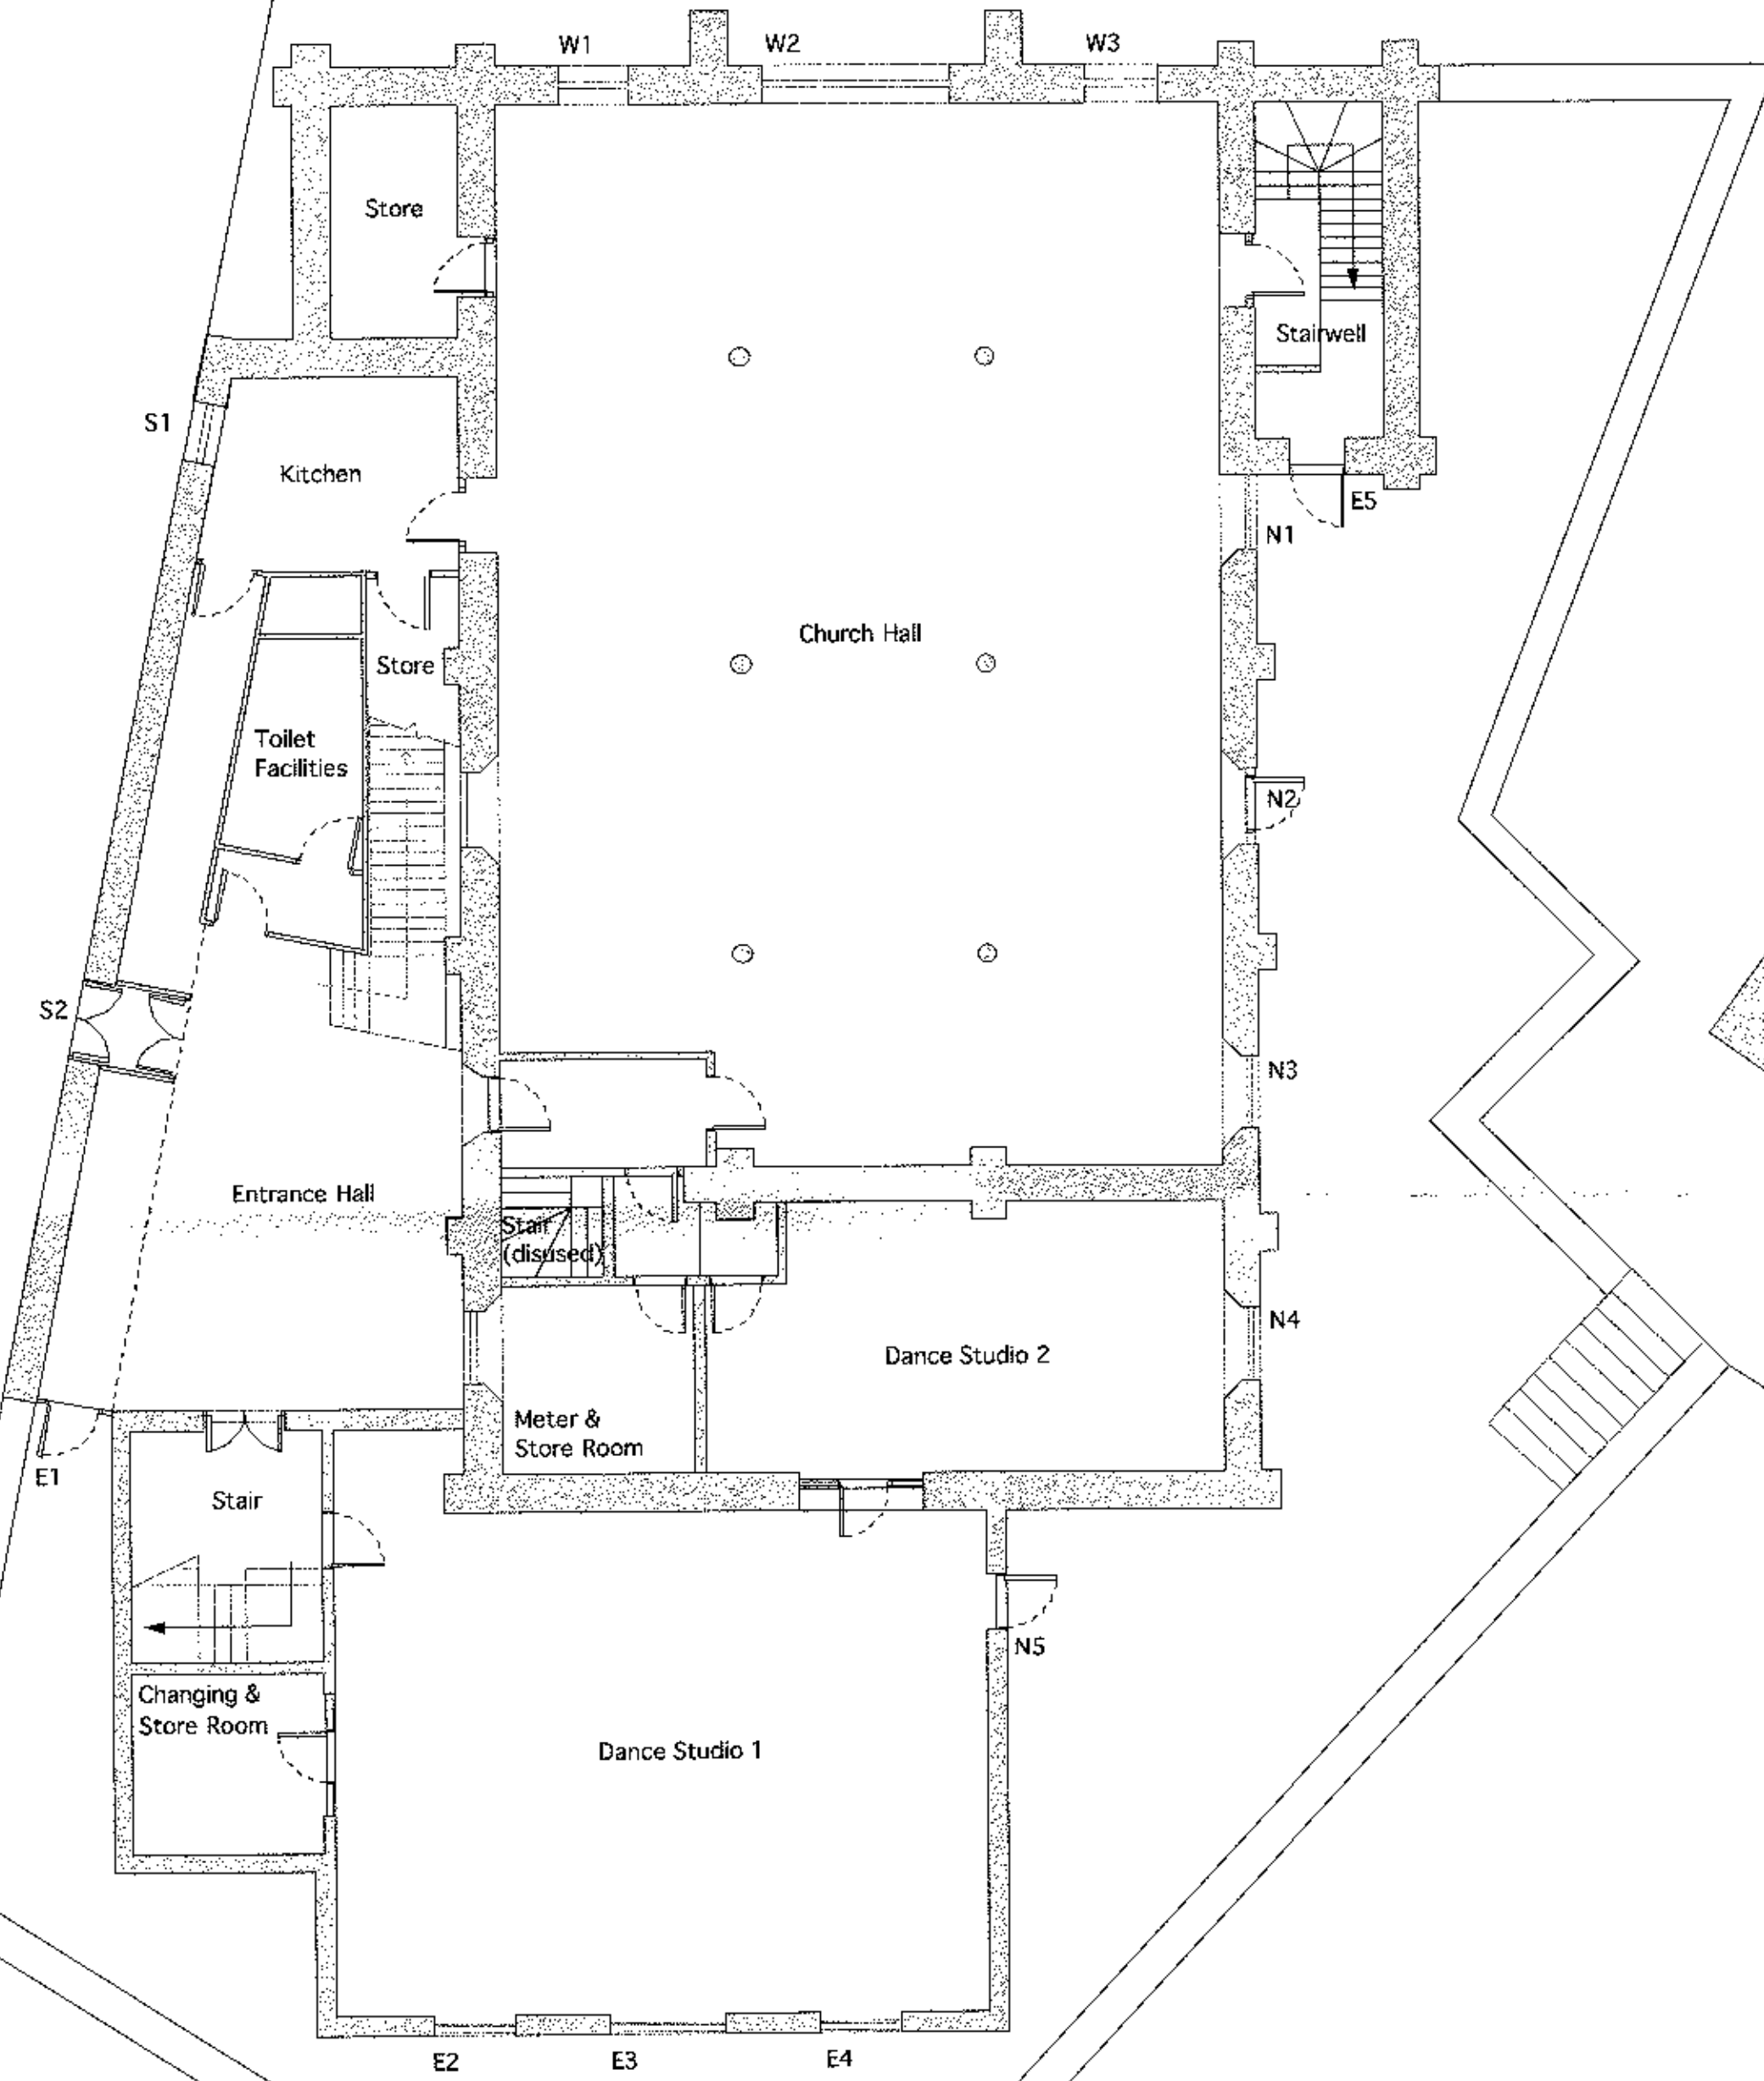

Lower Ground Floor

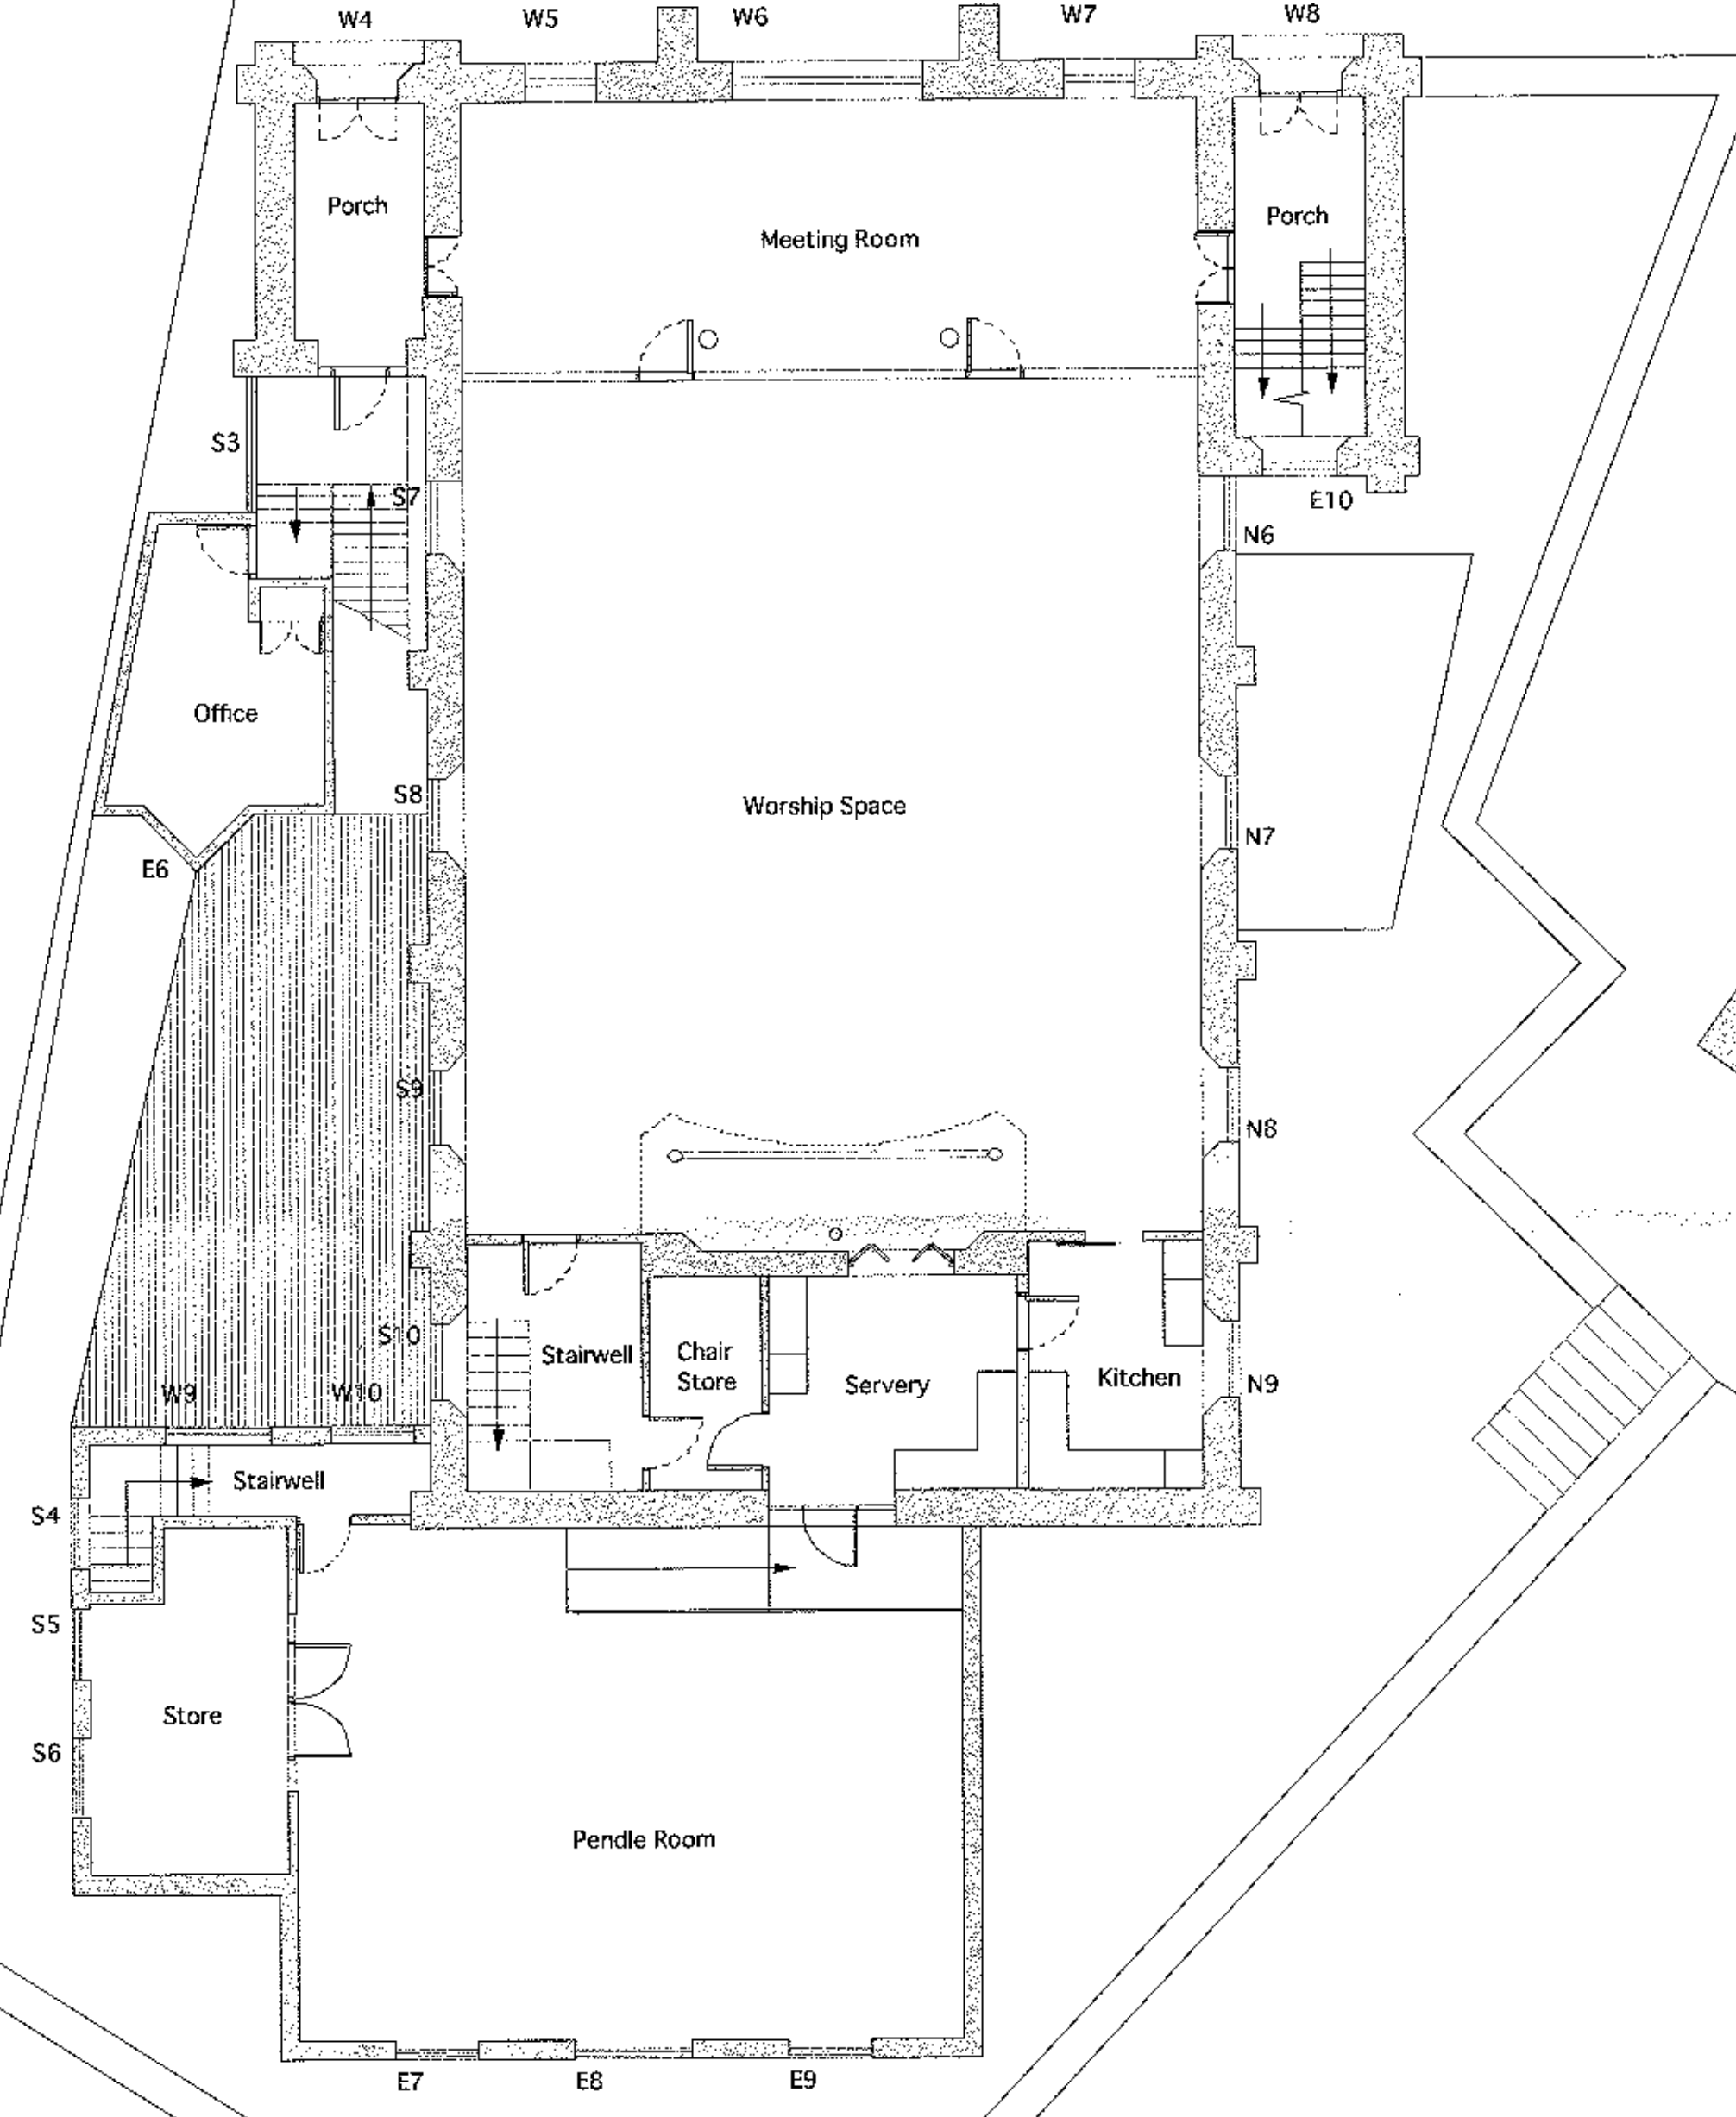

Upper Ground Floor

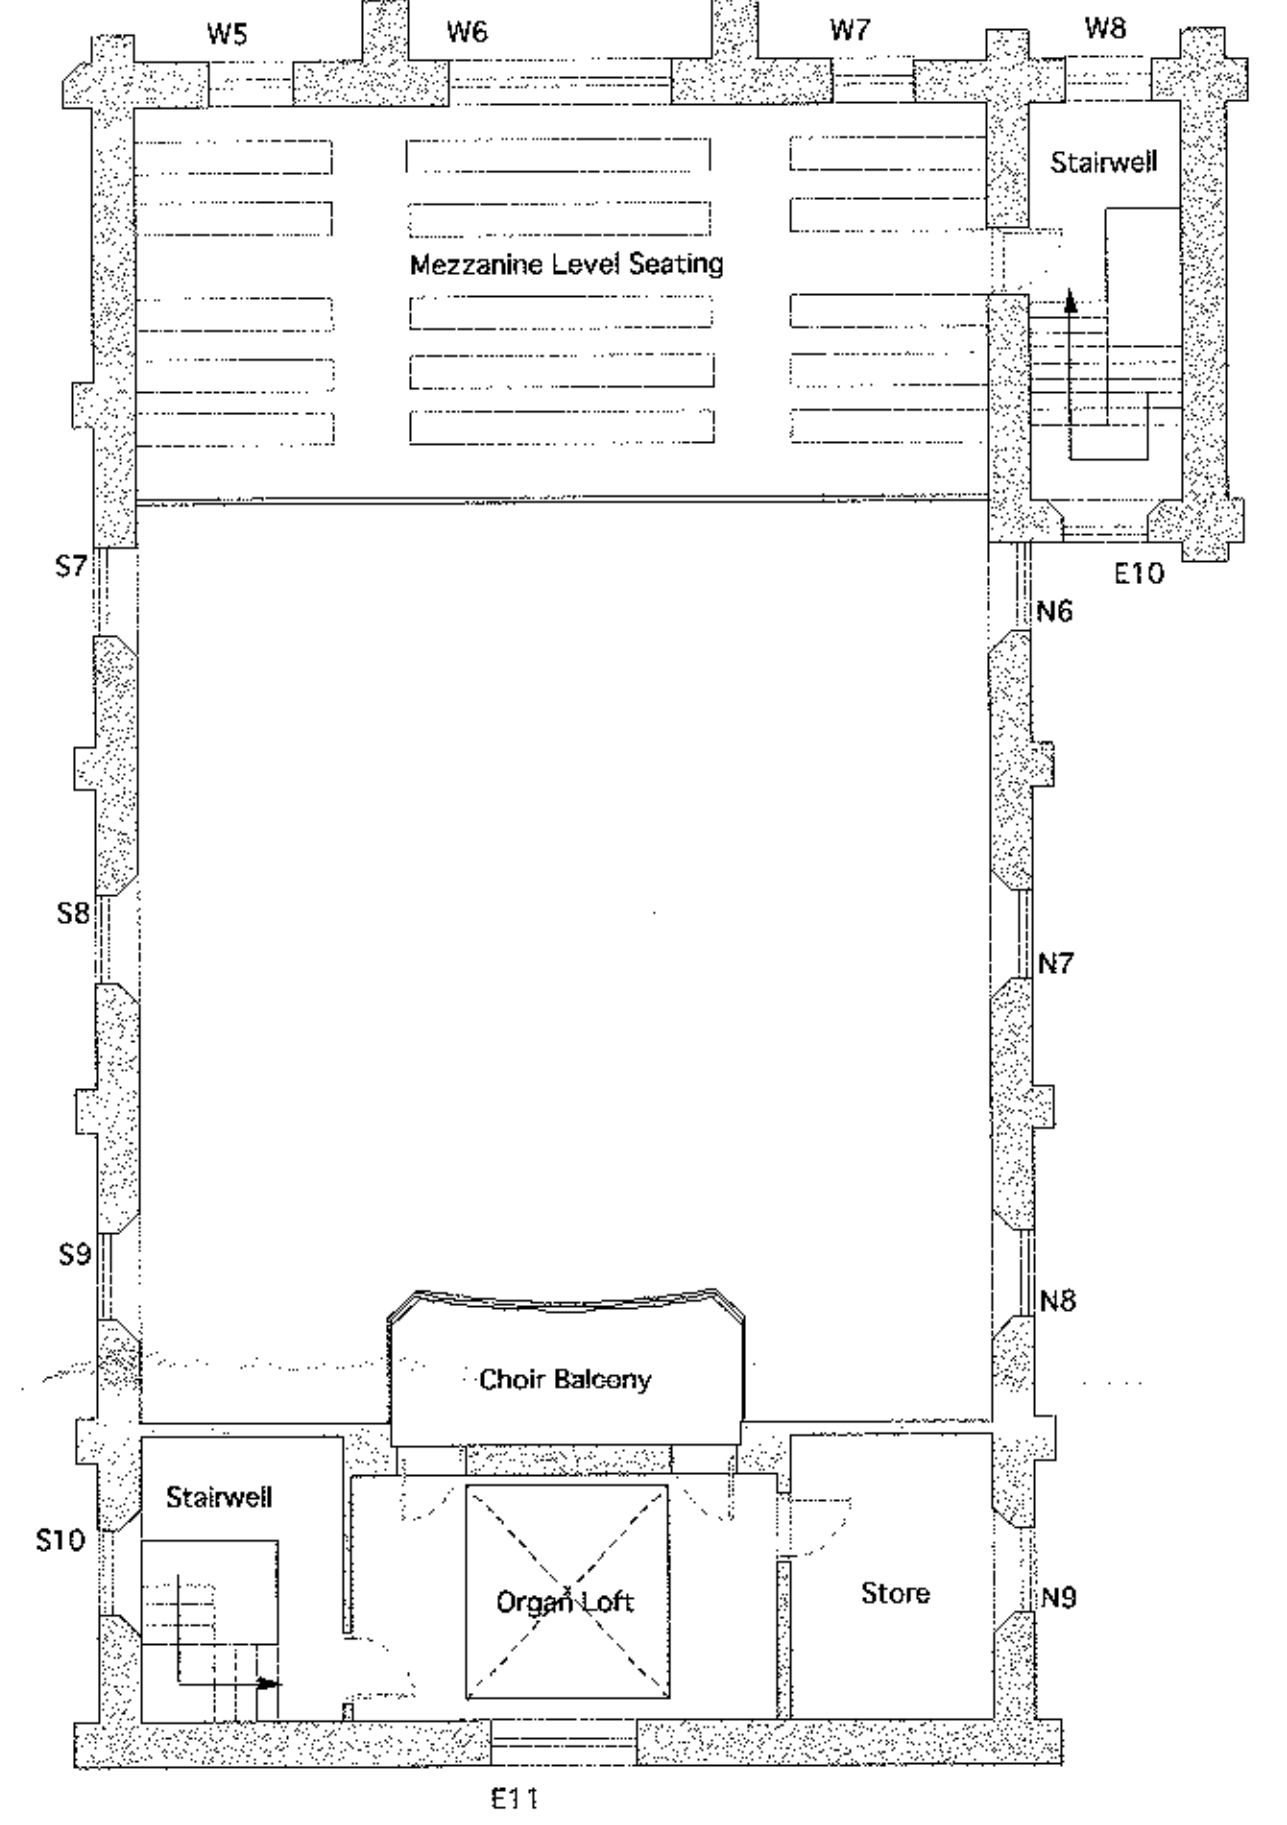

First Floor

321130112P

Rev.	Date	Description
1	14/01/2013	

United Reformed Church
Clitheroe

Plans

Drwg. No.: 1914.EX.01	Rev.:
-----------------------	-------

Date: 01/2013	Scale: 1:100@A1
---------------	-----------------

IWA Architects

Watkinson Mill, Watkinson Road, Clitheroe, Lancashire, BB7 1LR.

t: +44 (0) 1200 423467
f: +44 (0) 1200 455278
e: admin@iwarchitects.co.uk
w: www.iwarchitects.co.uk