


MANOR AVENUE

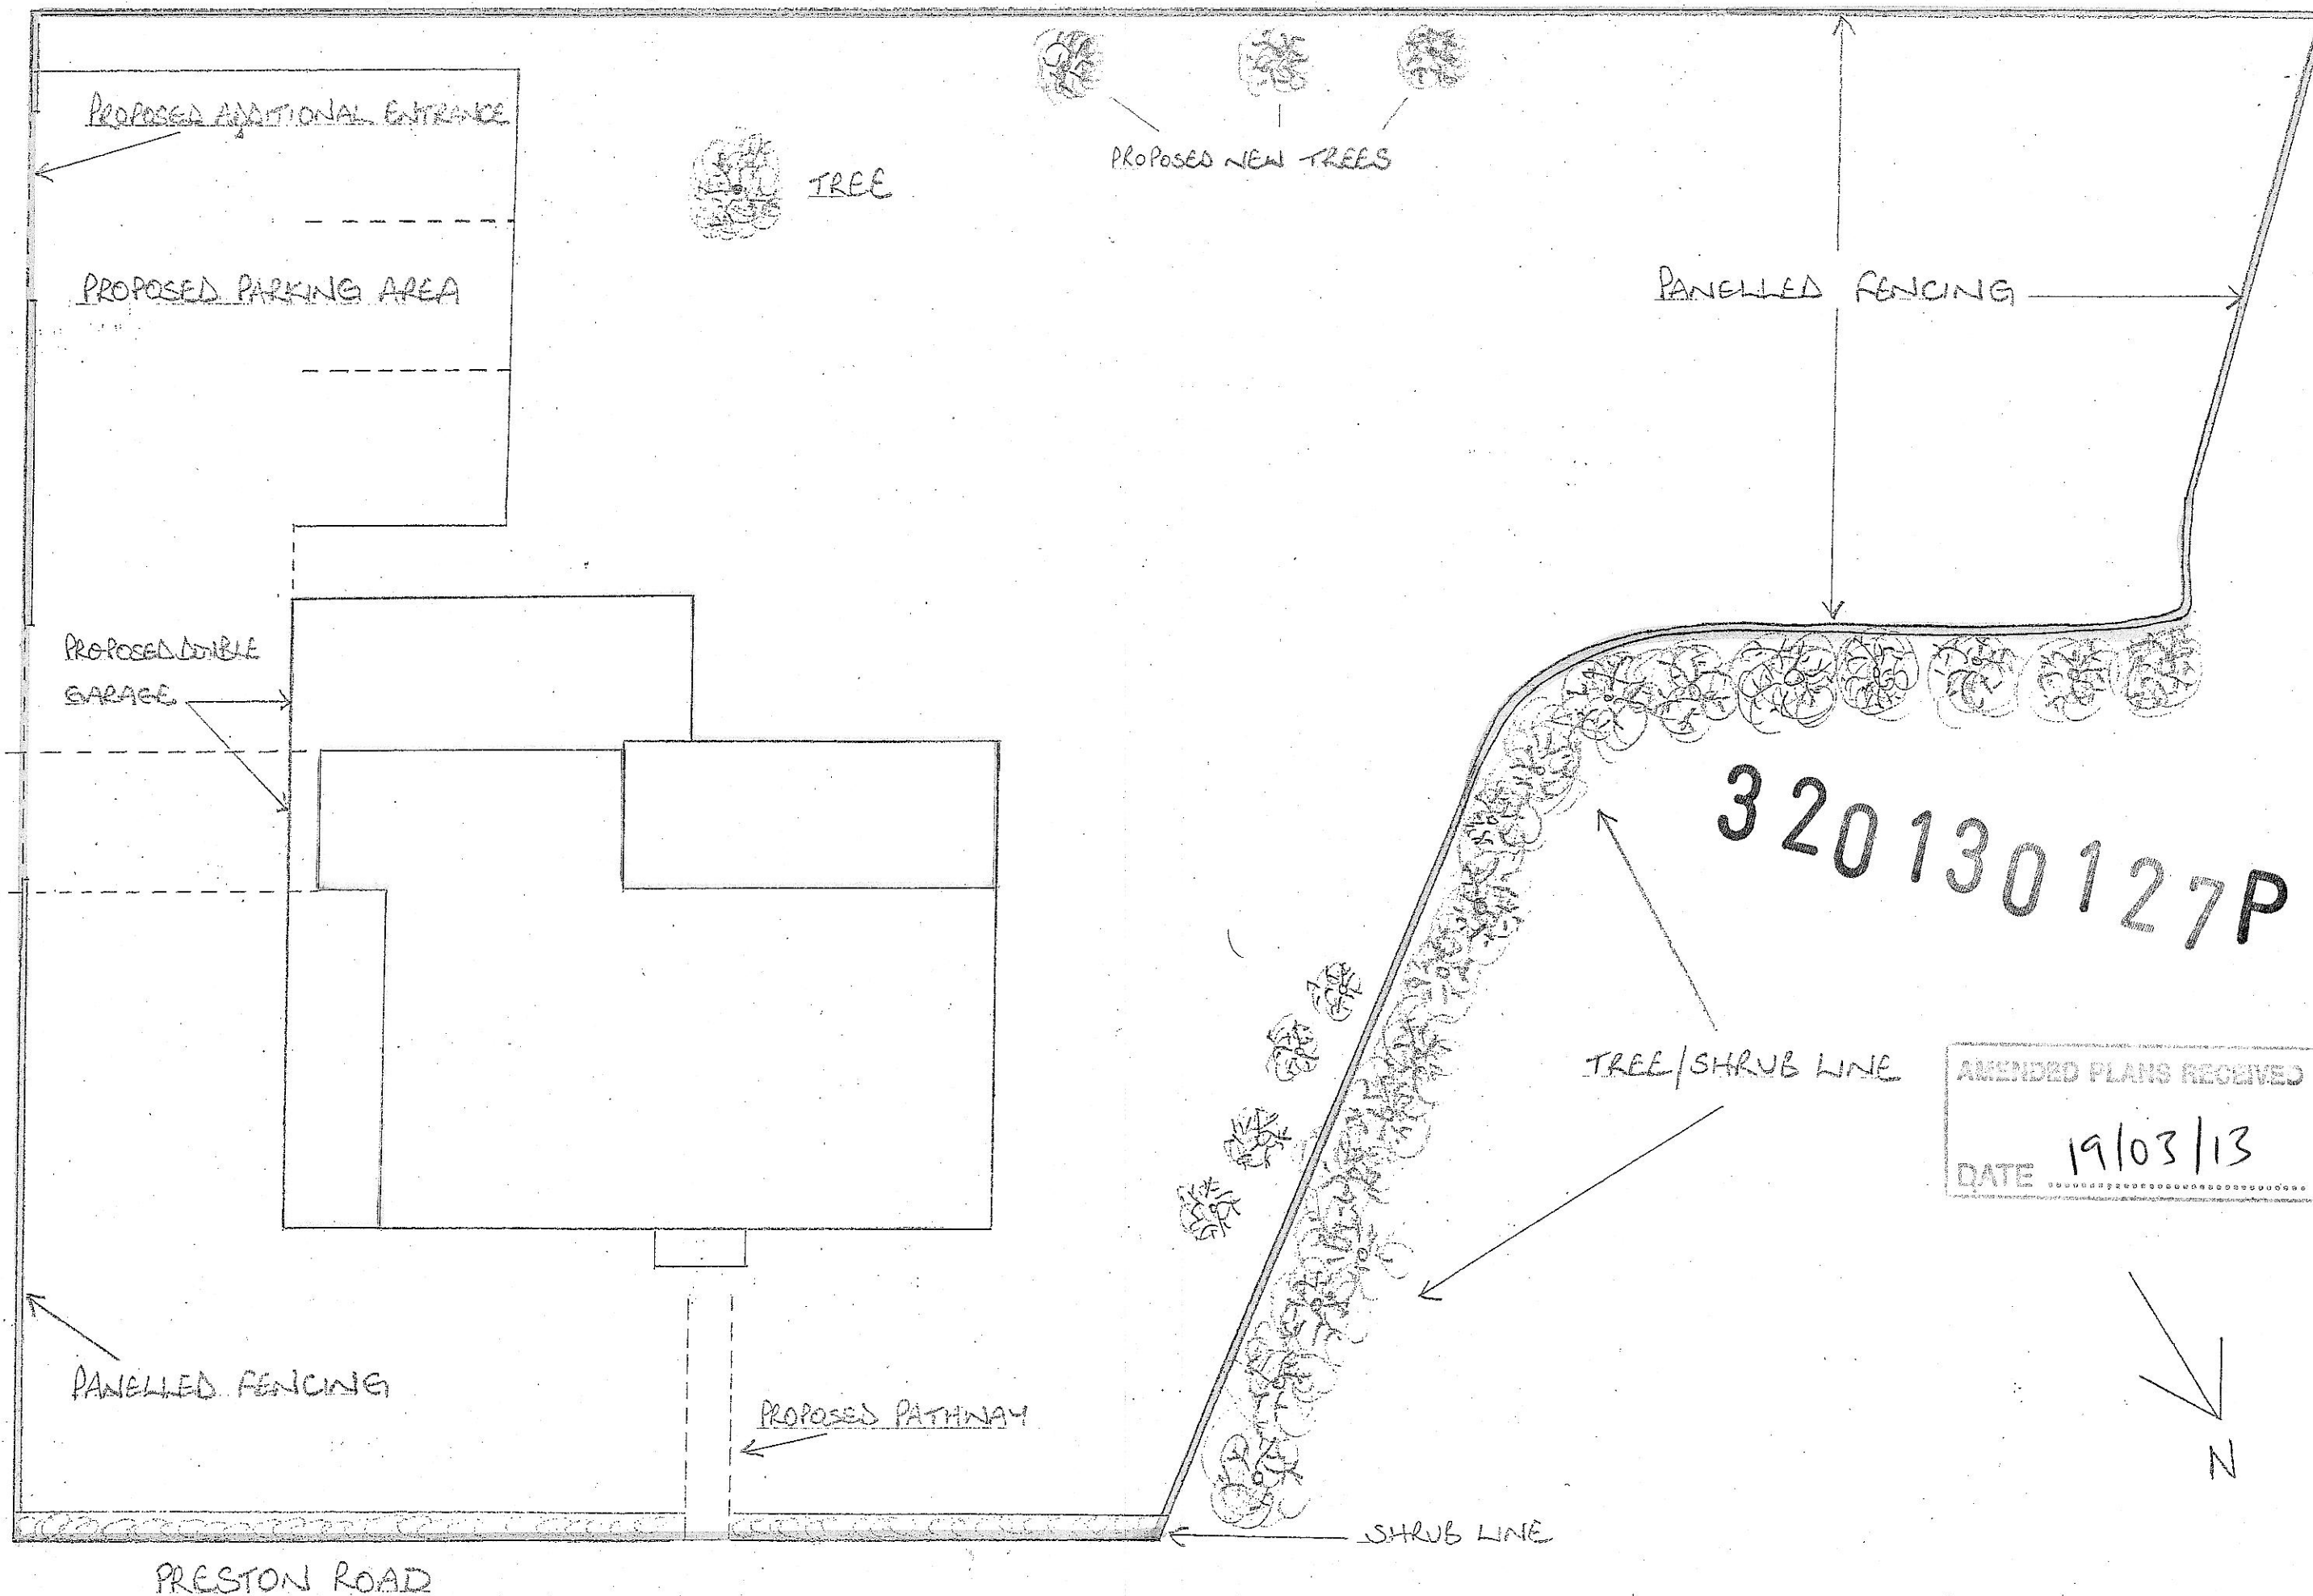

PROPOSED EXTENSION TO: THE (FORMER) POLICE RURAL BEAT HOUSE, PRESTON ROAD, RIBCHESTER, PR33XL

BLOCK PLAN - ISSUE 1 SCALE: 1:125 DRAWN BY: D. HERRIGAN

SHEET 2 OF 5