



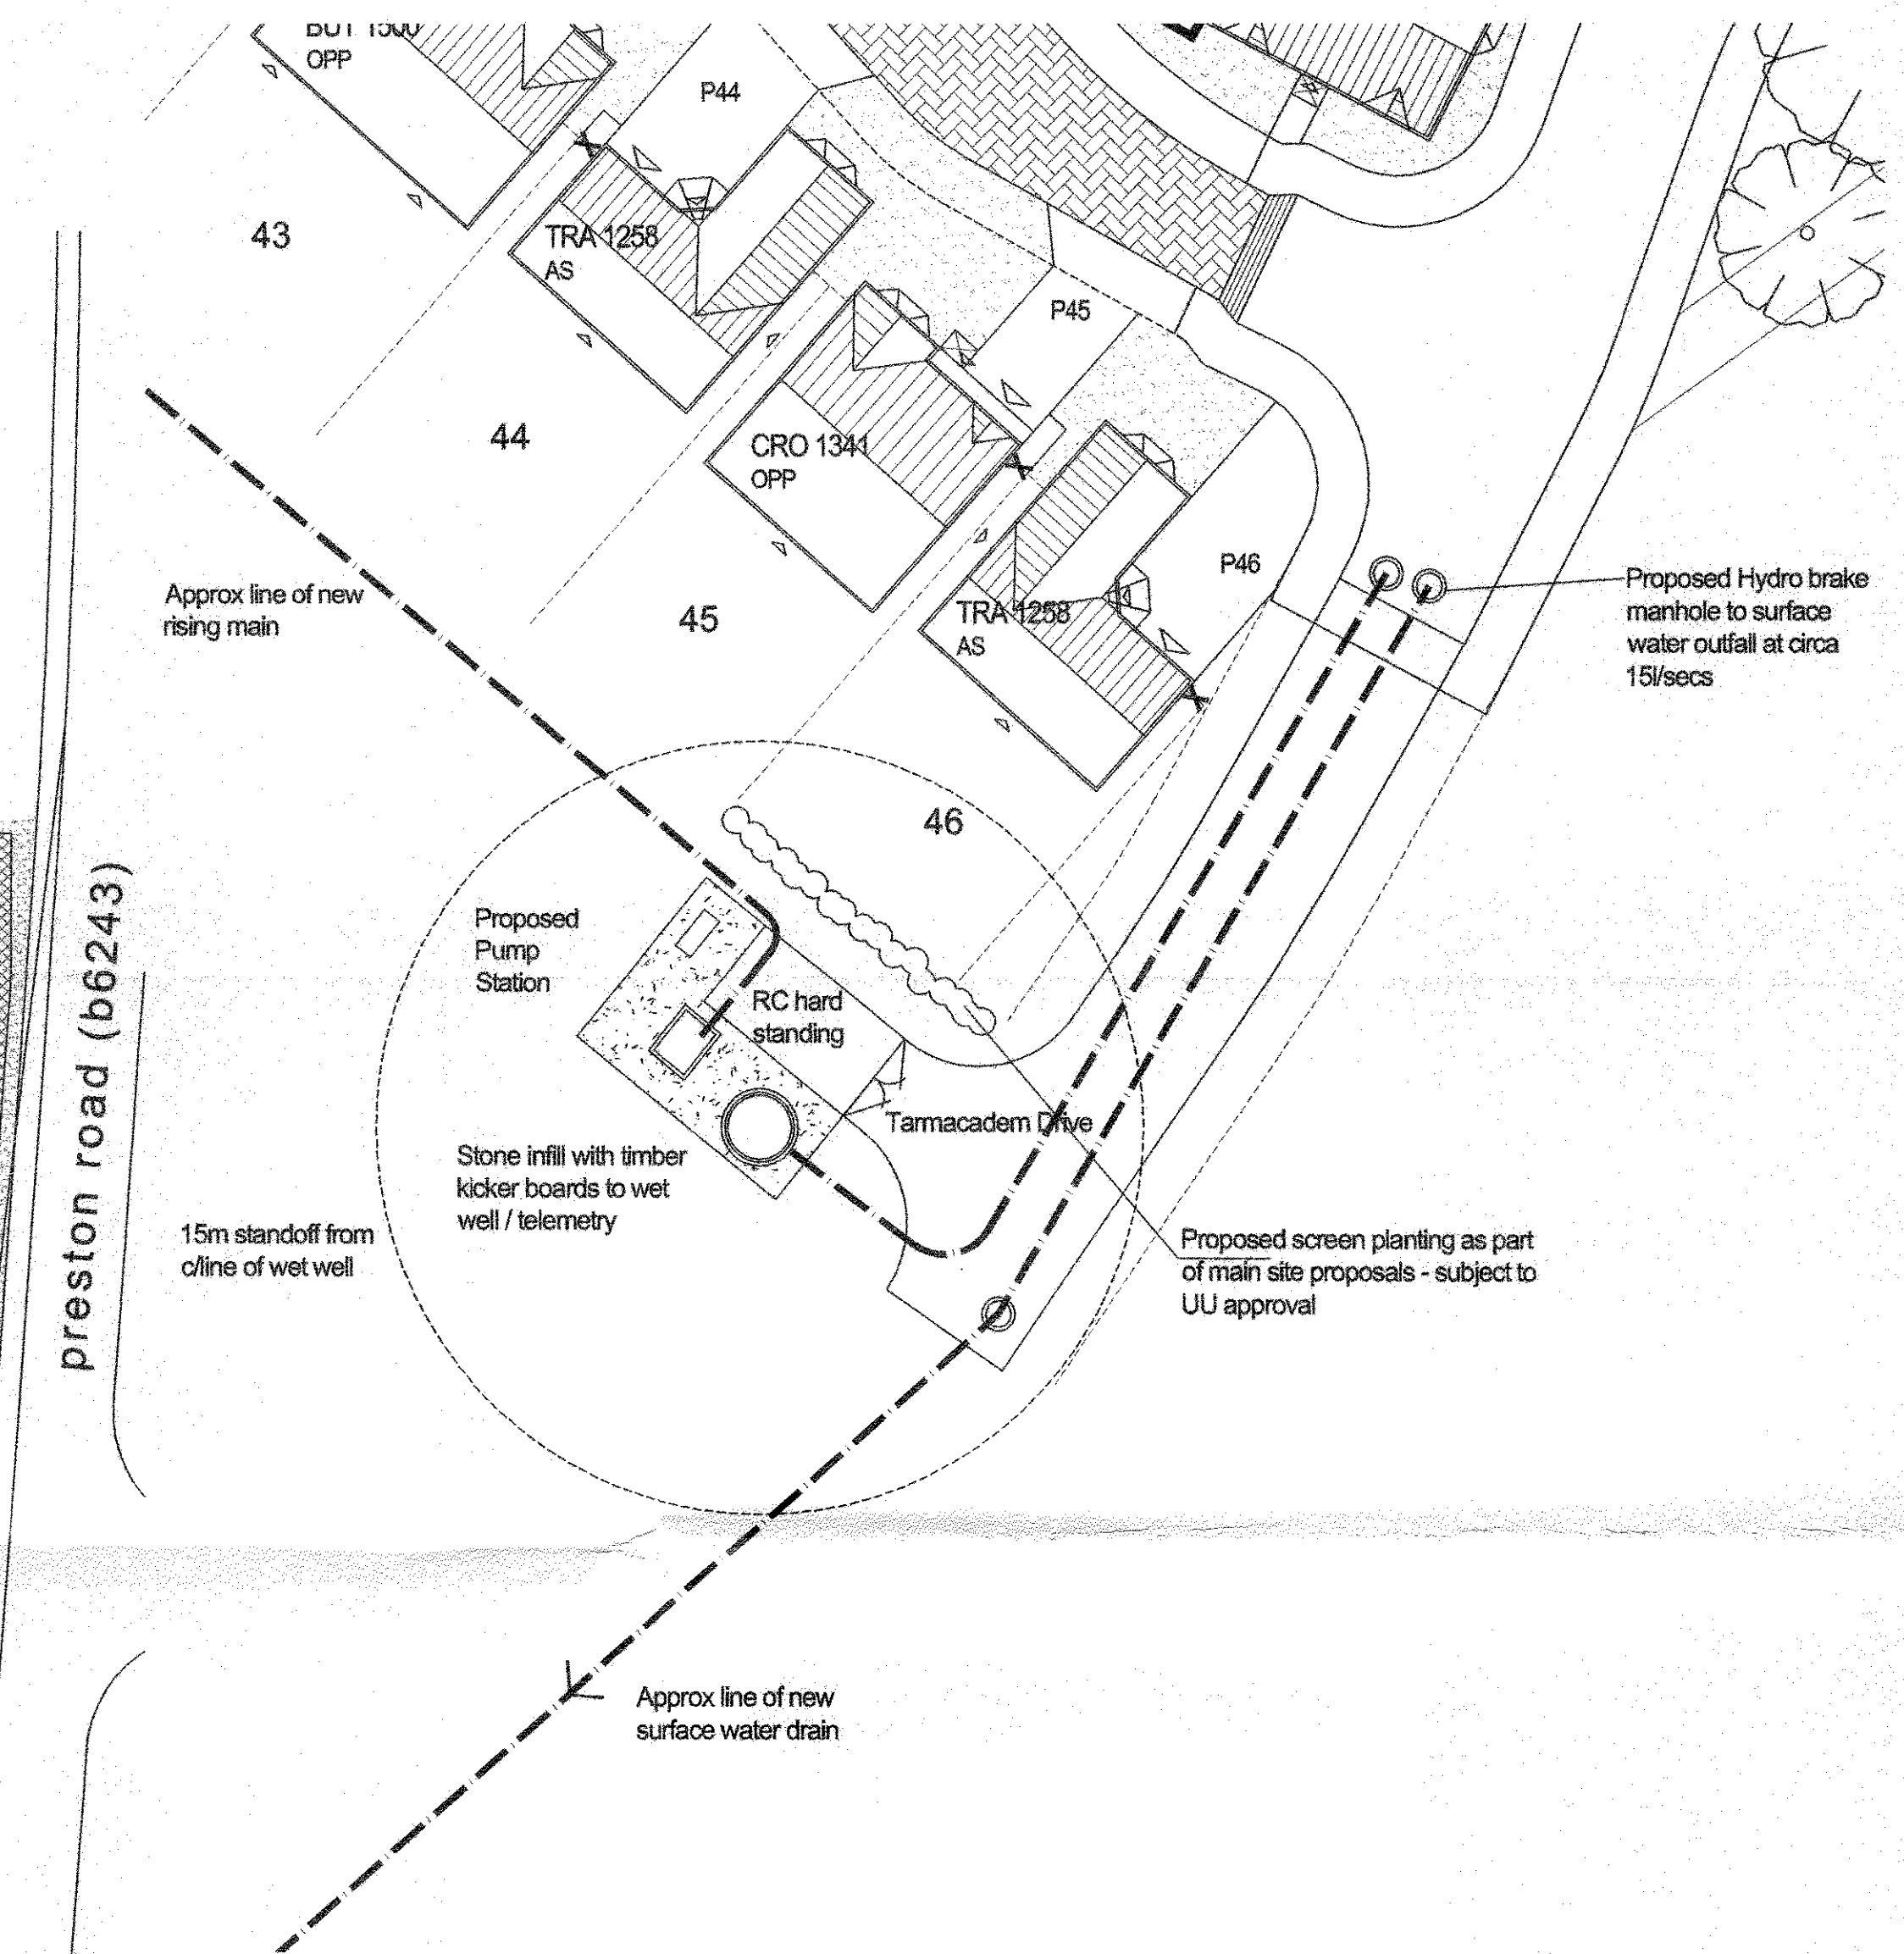

Block Plan 1:200

320.30132P

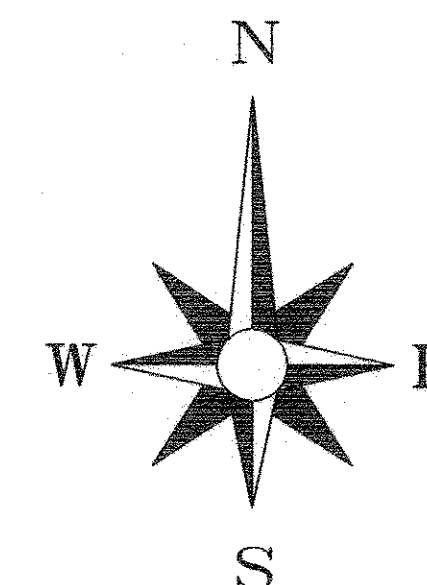

Rev.	Description	Drawn	Date
------	-------------	-------	------

miller homes

Miller Homes Limited - North West Region
Hawthorn House
Woodlands Park
Ashton Road
Newton-le-Willows, WA12 0HF

Telephone 0870 336 4700
Fax 01925 228570
www.millerhomes.co.uk

Project Title
Romans Crossing
Preston Road
Longridge

Drawing Title

Proposed Pumping Station
& Surface Water Outfall

Scale	Drawn By	Checked By	Authorized By
1:500 / 1:200	SPJ		
	Date	Date	Date

Job No.	Drawing No.	Revision
809000	RC/DS/001	-

Original Sheet Size A1 Do Not Scale From This Drawing