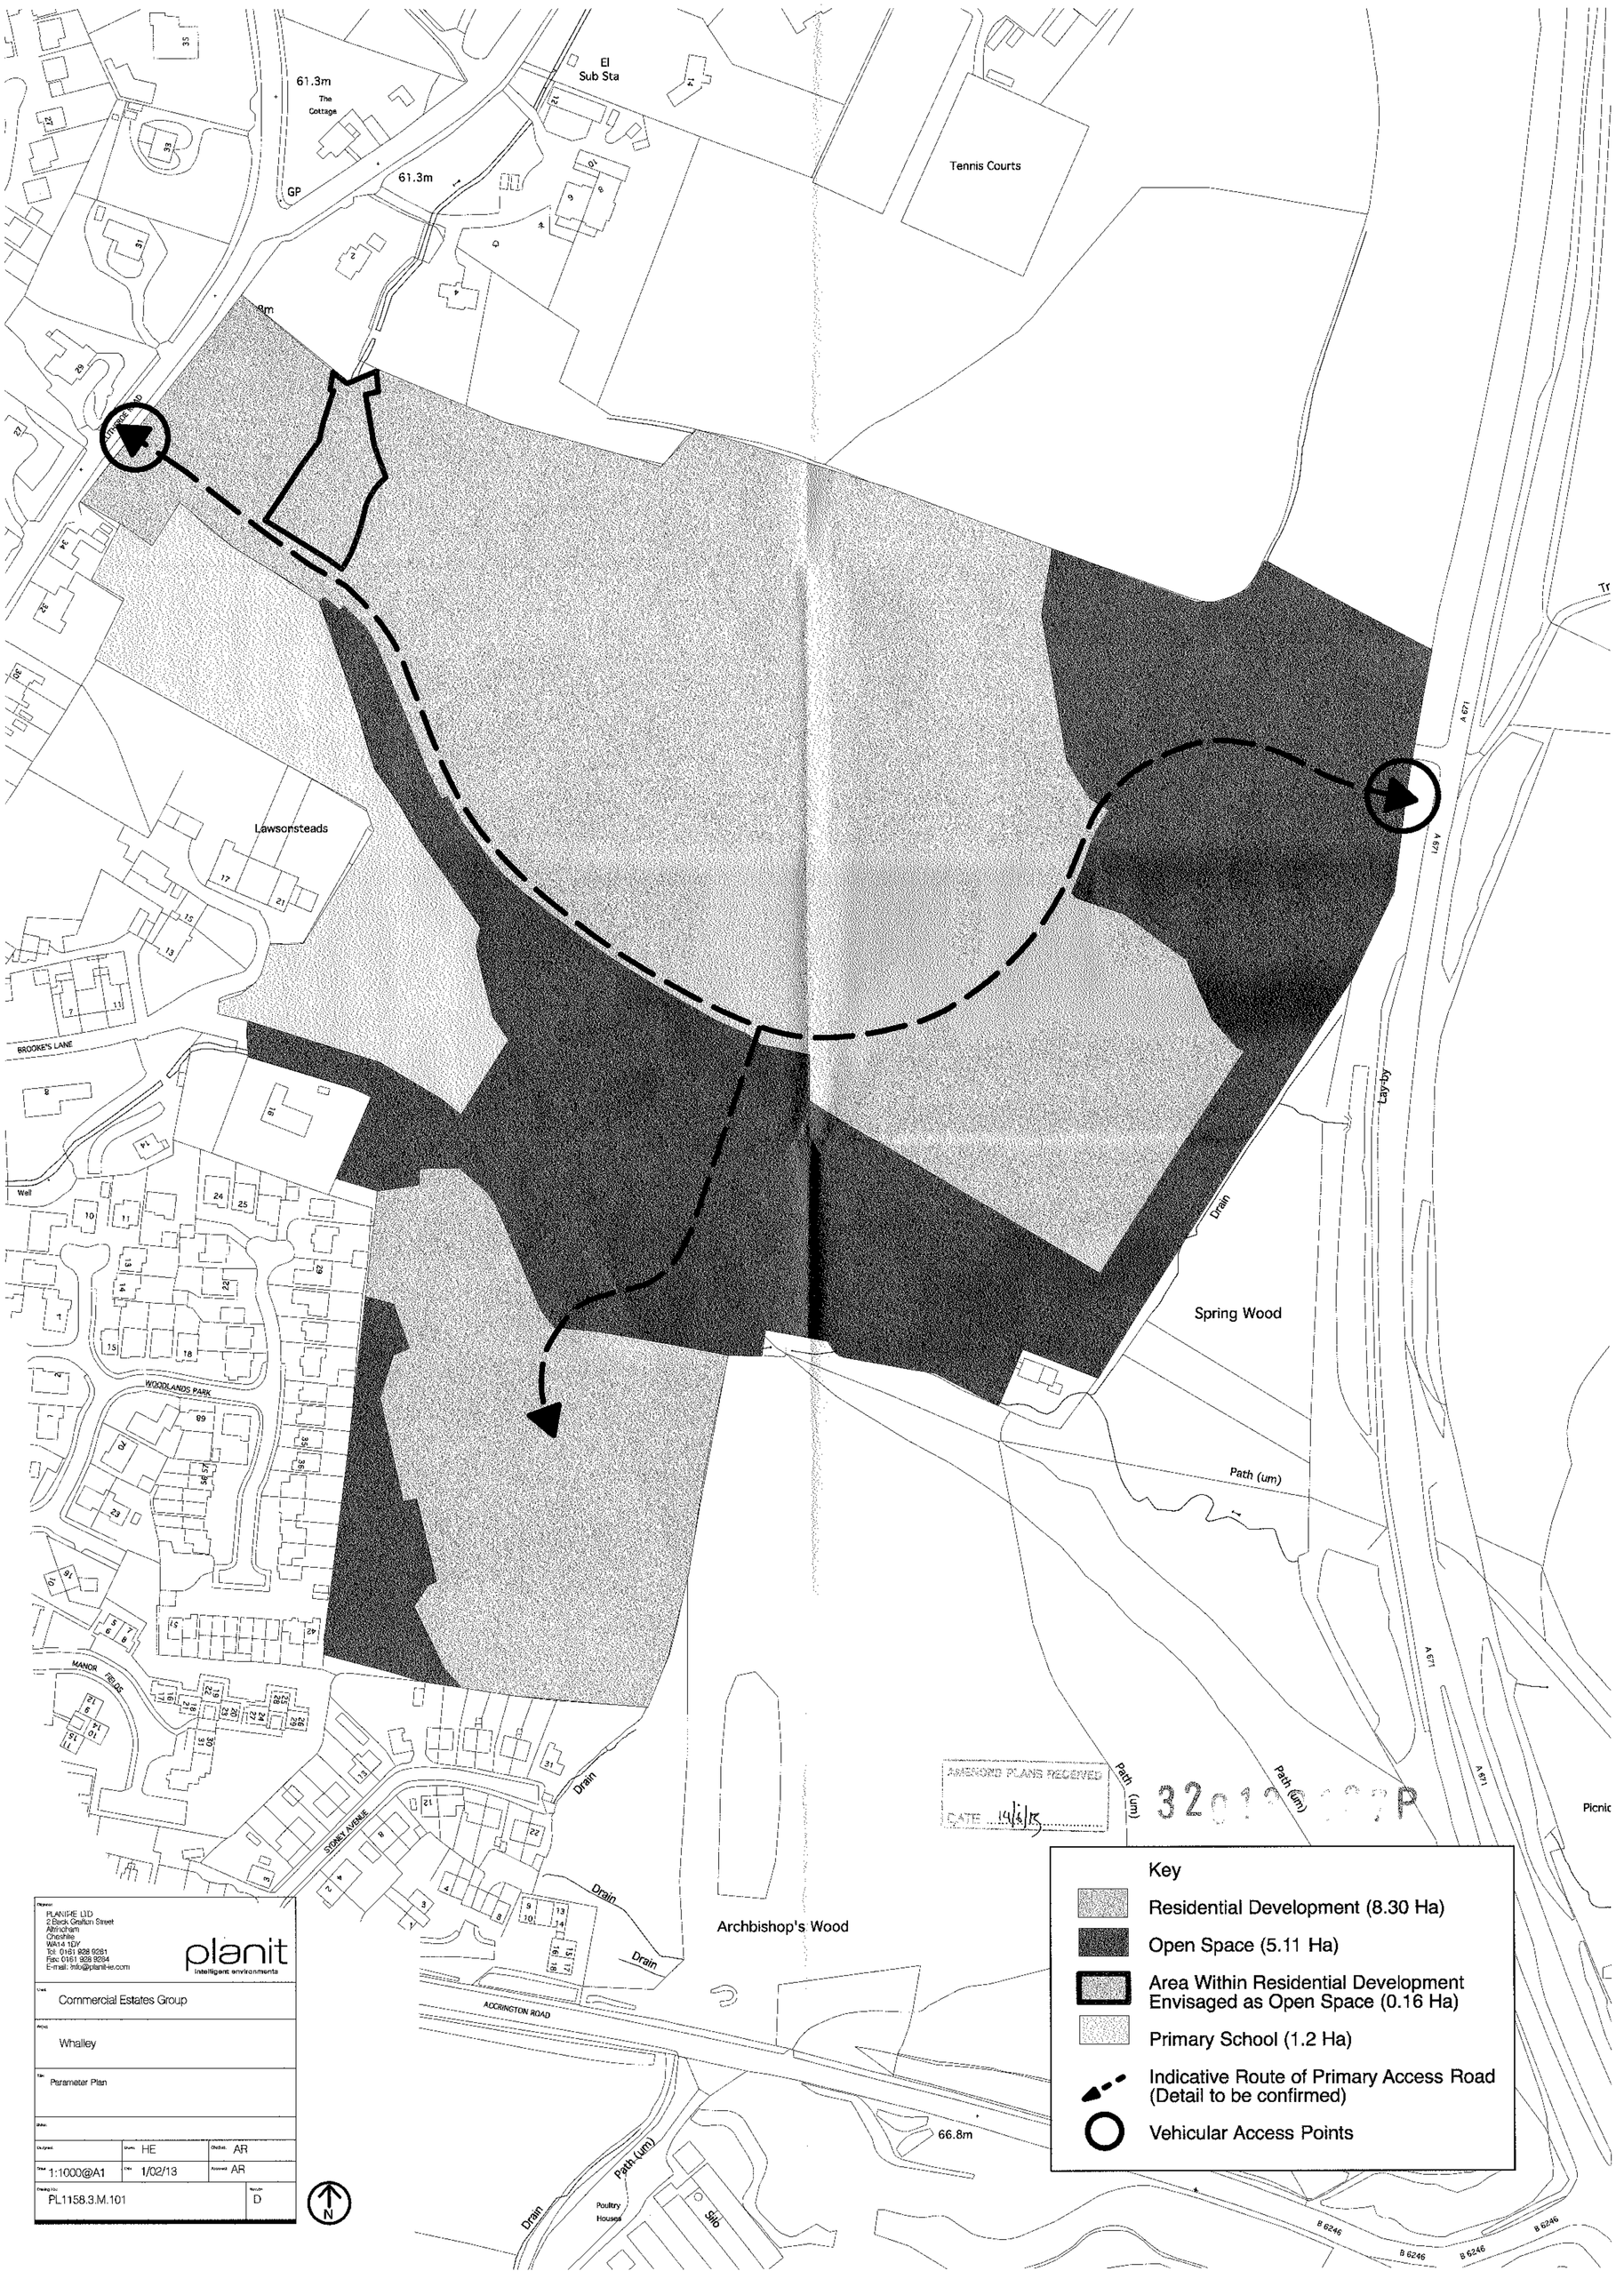
61.3m
The Cottage
61.3m
GP
El Sub Sta
Tennis Courts
Lawsonsteads
BROOKE'S LANE
WOODLANDS PARK
MANOR RIDGE
SYDNEY AVENUE
ACCRINGTON ROAD
Archbishop's Wood
Spring Wood
Path (um)
Drain
Lay-by
A 671
B 6246
66.8m
Poultry Houses
Stb
Picnic
AMENDED PLANS RECEIVED
DATE 14/6/13
Key
Residential Development (8.30 Ha)
Open Space (5.11 Ha)
Area Within Residential Development Envisaged as Open Space (0.16 Ha)
Primary School (1.2 Ha)
Indicative Route of Primary Access Road (Detail to be confirmed)
Vehicular Access Points
PLANIRE LTD
2 Back Grafton Street
Altrincham
Cheshire
WA14 1DY
Tel: 0161 928 9281
Fax: 0161 928 9284
E-mail: info@planit-ie.com
planit
intelligent environments
Commercial Estates Group
Whalley
Parameter Plan
Drawn: HE
Checked: AR
Date: 1/02/13
Approved: AR
1:1000@A1
PL1158.3.M.101
Revision: D
N