


AMENDED PLANS RECEIVED

DATE 25/04/13

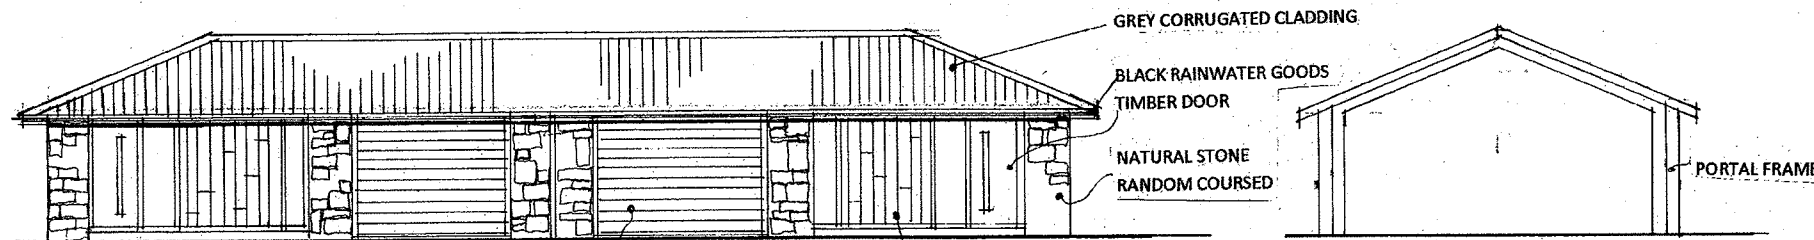

ELEVATION C


GREY ROLLER SHUTTER  
DOORS

GREY PAINTED TIMBER FRAMES  
WITH VERTICAL TIMBER BOARDING (NATURAL)


TYPICAL SECTION





PART DETAILED ELEVATION. 1:50.

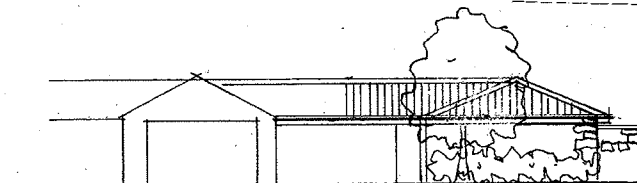

ELEVATION H

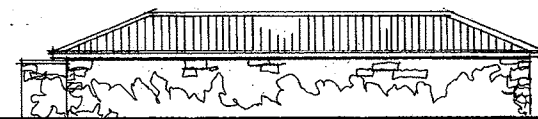


TOWNLEY ROAD ELEVATION

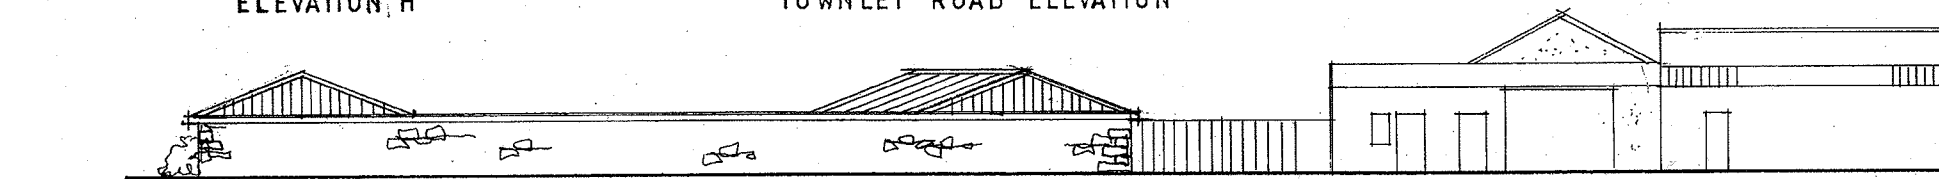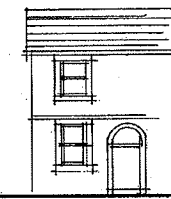


ELEVATION G

WARWICK STREET VIEW

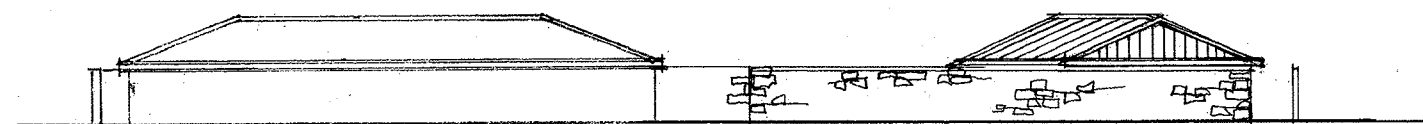


ELEVATION F

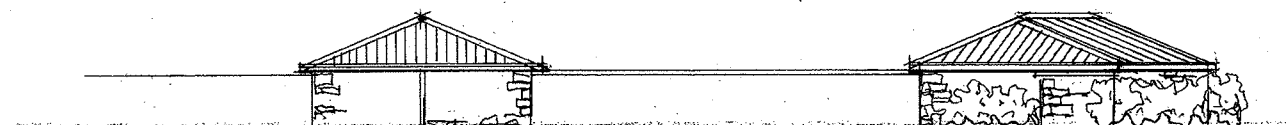


ELEVATION D



ELEVATION E

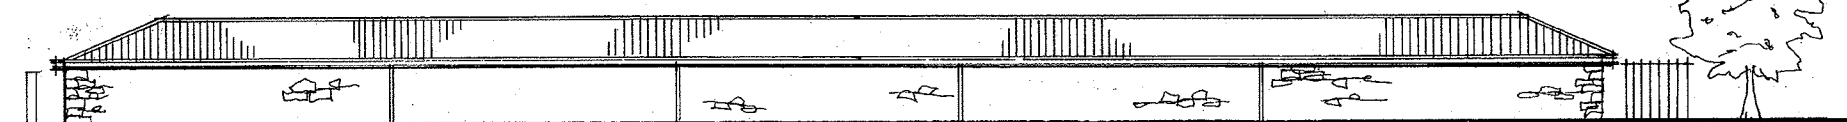

ELEVATION B

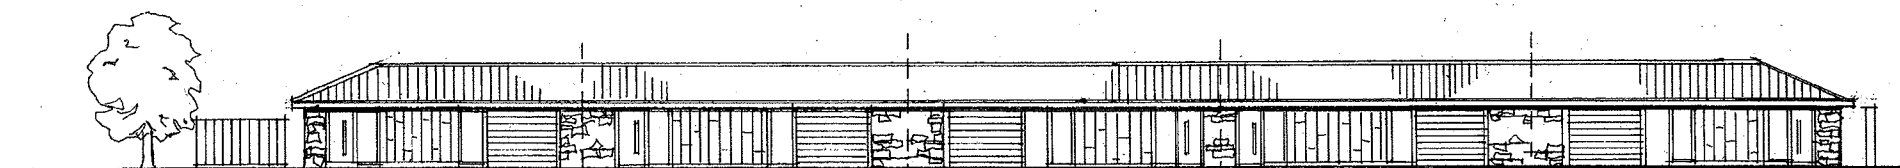

ELEVATION A

320130145?

Client

Mrs D PINDER

Job Title

TOWNLEY ROAD AUCTION ROOMS  
PROPOSED DEVELOPMENT

Drawing Title

PROPOSED ELEVATIONS

Scale

1:200

Date

MAY 13

Drawn

LKR

**spa**  
ARCHITECTS

SUNDERLAND PEACOCK & ASSOCIATES LTD.  
HAZELMERE, PIMLICO ROAD, CLITHEROE,  
LANCASHIRE, BB7 2AG  
T 01200 423175 F 01200 427328  
E info@sunderlandpeacock.com  
www.sunderlandpeacock.com



4097 - 1-1a