revisions:

A: 22.01.13 - plan amended and notes added

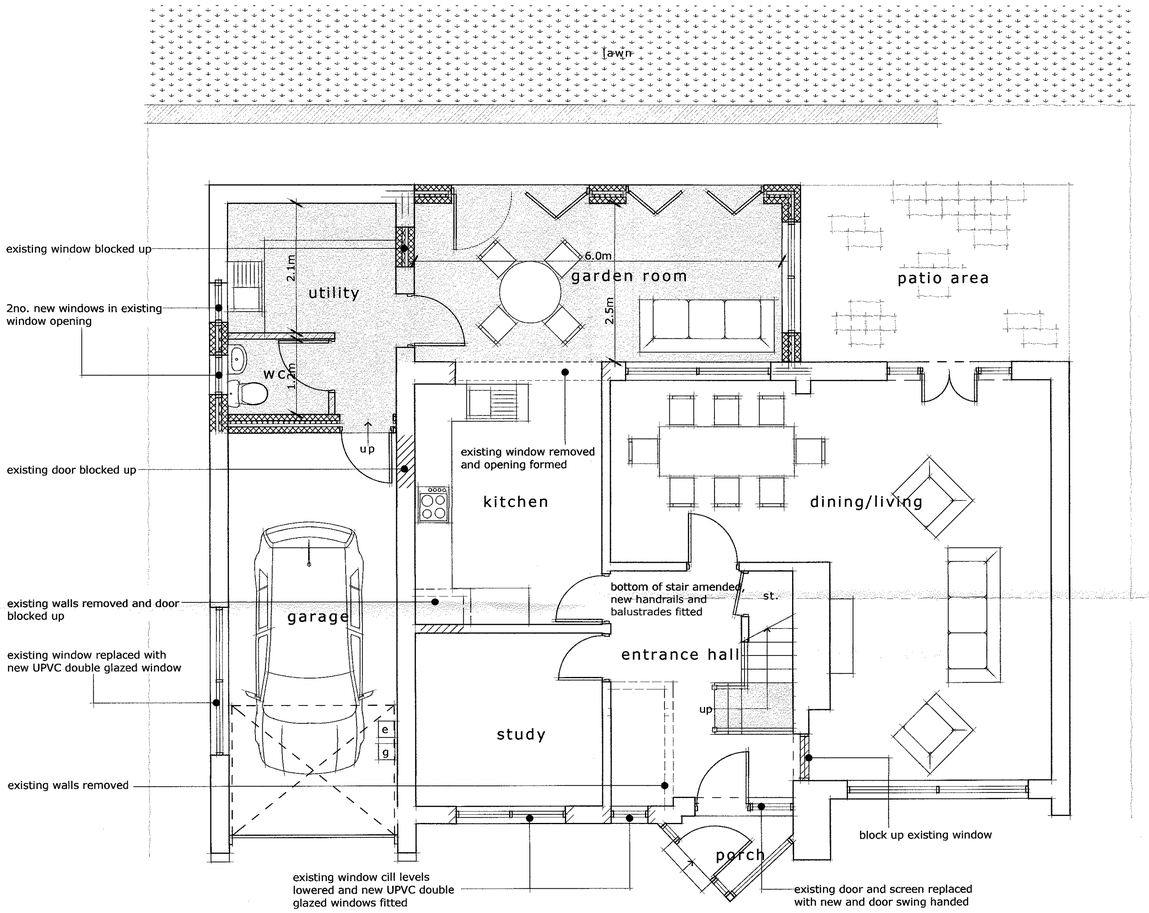

proposed ground floor layout 1:50

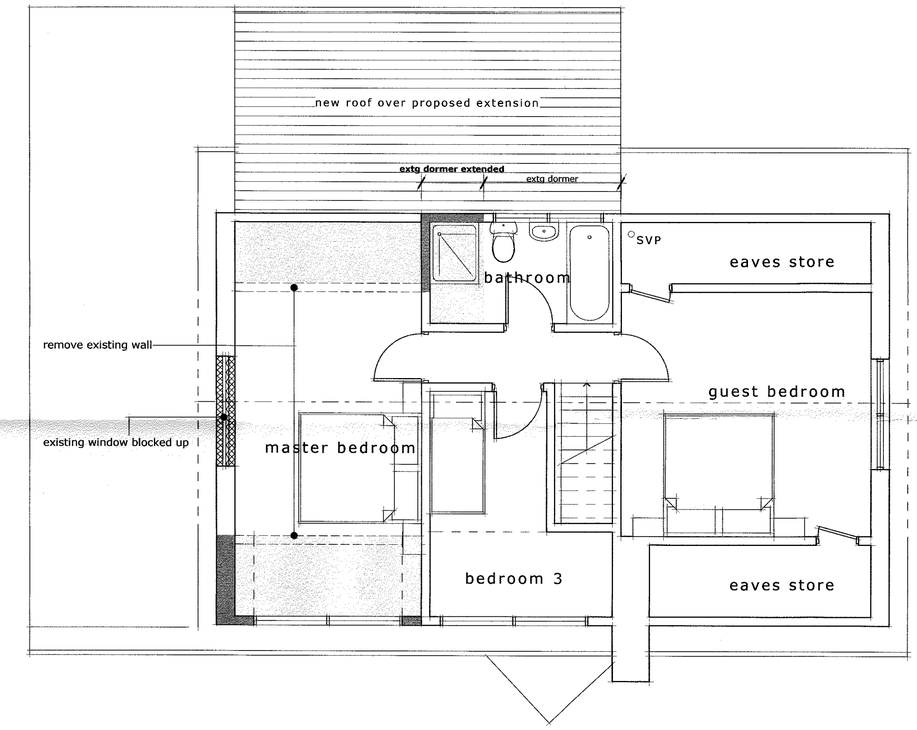

proposed first floor layout 1:50

320130146P

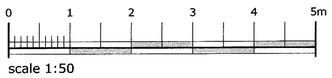

scale 1:50

campbell driver partnership

architects designers surveyors

client: mr & mrs j fryer

project: 35 the hazels

wilpshire

sheet: Proposed Plans

dwg no:	12.153	02	A

scale: 1:50 @ A1

date: 19.12.12

drawn: dh

capricorn park
blakewater road
blackburn bb1 5qr
t: 01254 297700
f: 01254 297701
email: design@cdparchitects.co.uk

© copyright in this drawing is vested in campbell driver partnership limited