

Notes

Jennings Design Associates take no responsibility for any dimensions obtained by scaling from this drawing. If no dimension is shown the recipient must ascertain the dimension specifically from the Architect or by site measurement. Supplying this drawing in digital form is solely for convenience and no reliance may be placed on digital data. All data must be checked against hard copy. Dimensions must be checked on site. Any discrepancies must be reported to the Architect immediately. This drawing is copyright of Jennings Design Associates.



320130169P

Rev	Description	Date	By

Jennings Design Associates
Architects

C	Concept	G	Tender
D	Planning	J	Construction
E	Building Regs	L	As Built
F	Production	Sk	Sketch

Architects Designers Project Managers

The Warehouse, Saxon Street, Denton,
Manchester M34 3DS
T: 0161 336 5011 F: 0161 320 0512 E: jda@jda-architects.com


Client:
Bowsall Ltd

Project:
Pendle Garage

Scale:	Is original size	Date:	Drawn by:	Checked by:
1:500	A2	21/11/12	RH	TK

Job Number	Description	Rev
718	A 009 Constraints Plan	

0 5m 10m
Scale 1:500

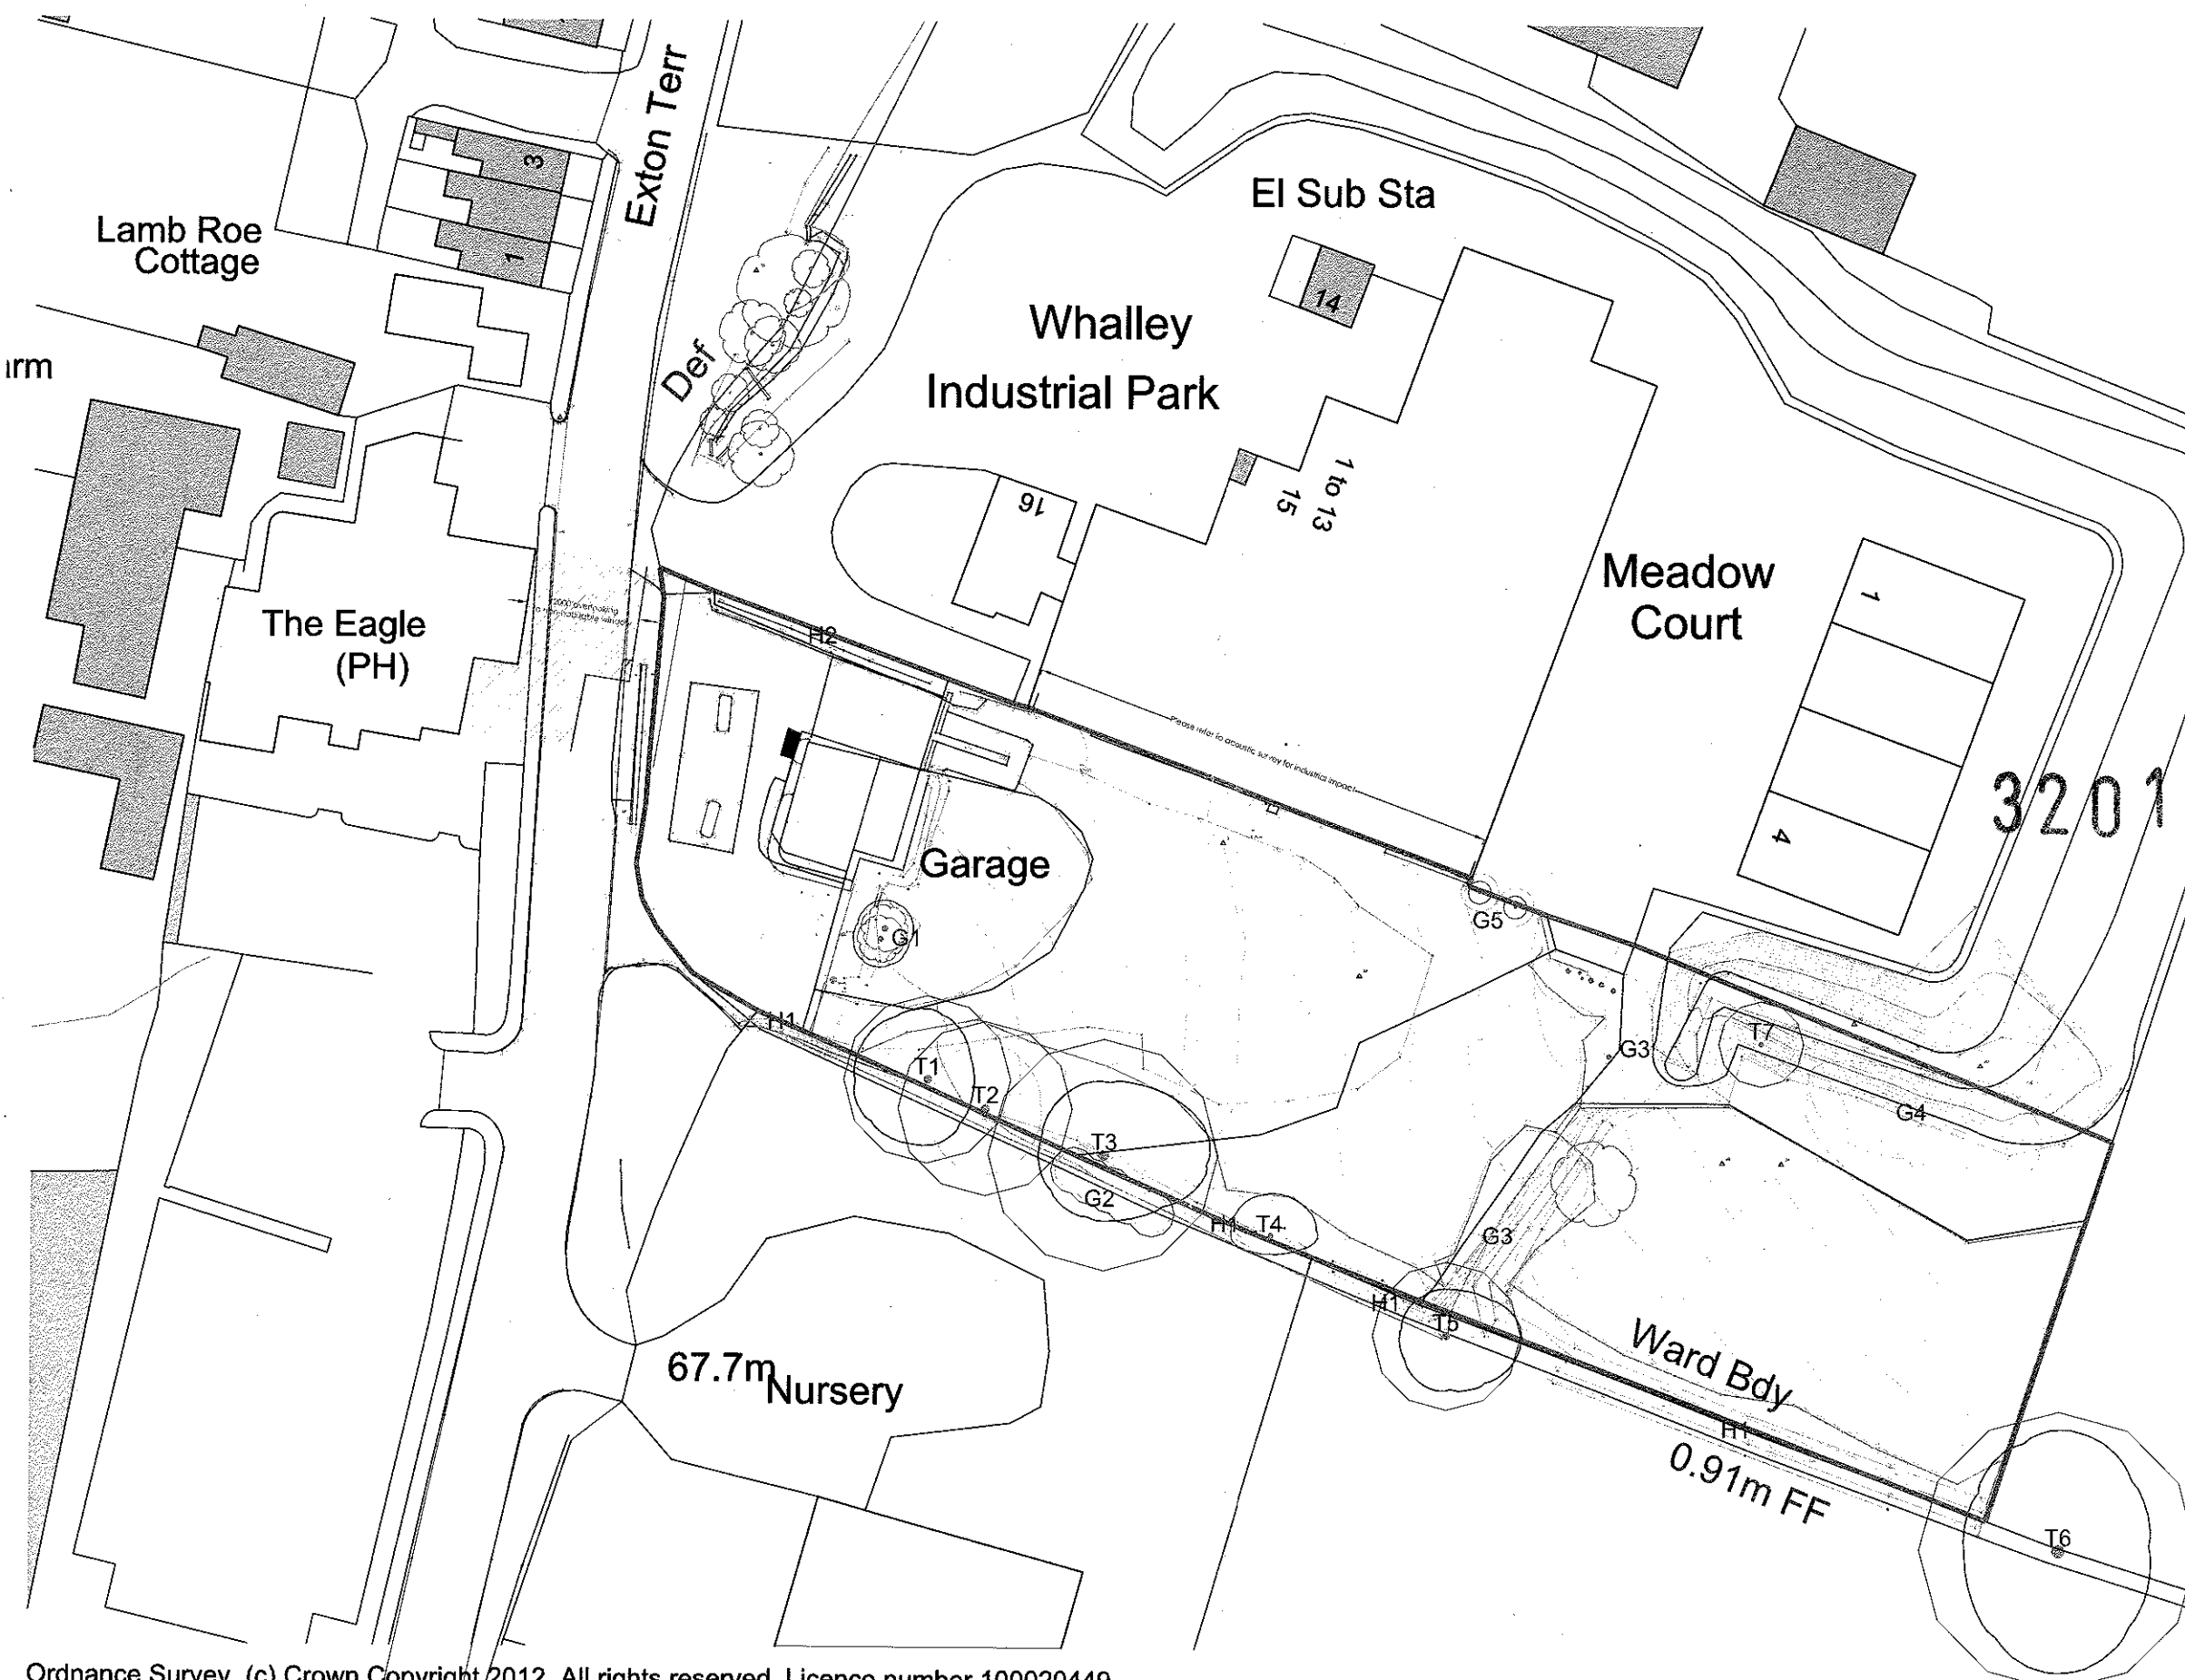

Ordnance Survey, (c) Crown Copyright 2012. All rights reserved. Licence number 100020449

Z:\718 - Pendle Garage, Clitheroe Drawings\Live\Drawings\0718 SK004 ConstraintsPlan.dwg