




Notes

Jennings Design Associates take no responsibility for any dimensions obtained by scaling from this drawing. If no dimension is shown the recipient must ascertain the dimension specifically from the Architect or by site measurement. Supplying this drawing in digital form is solely for convenience and no reliance may be placed on digital data. All data must be checked against hard copy. Dimensions must be checked on site. Any discrepancies must be reported to the Architect immediately. This drawing is copyright of Jennings Design Associates.

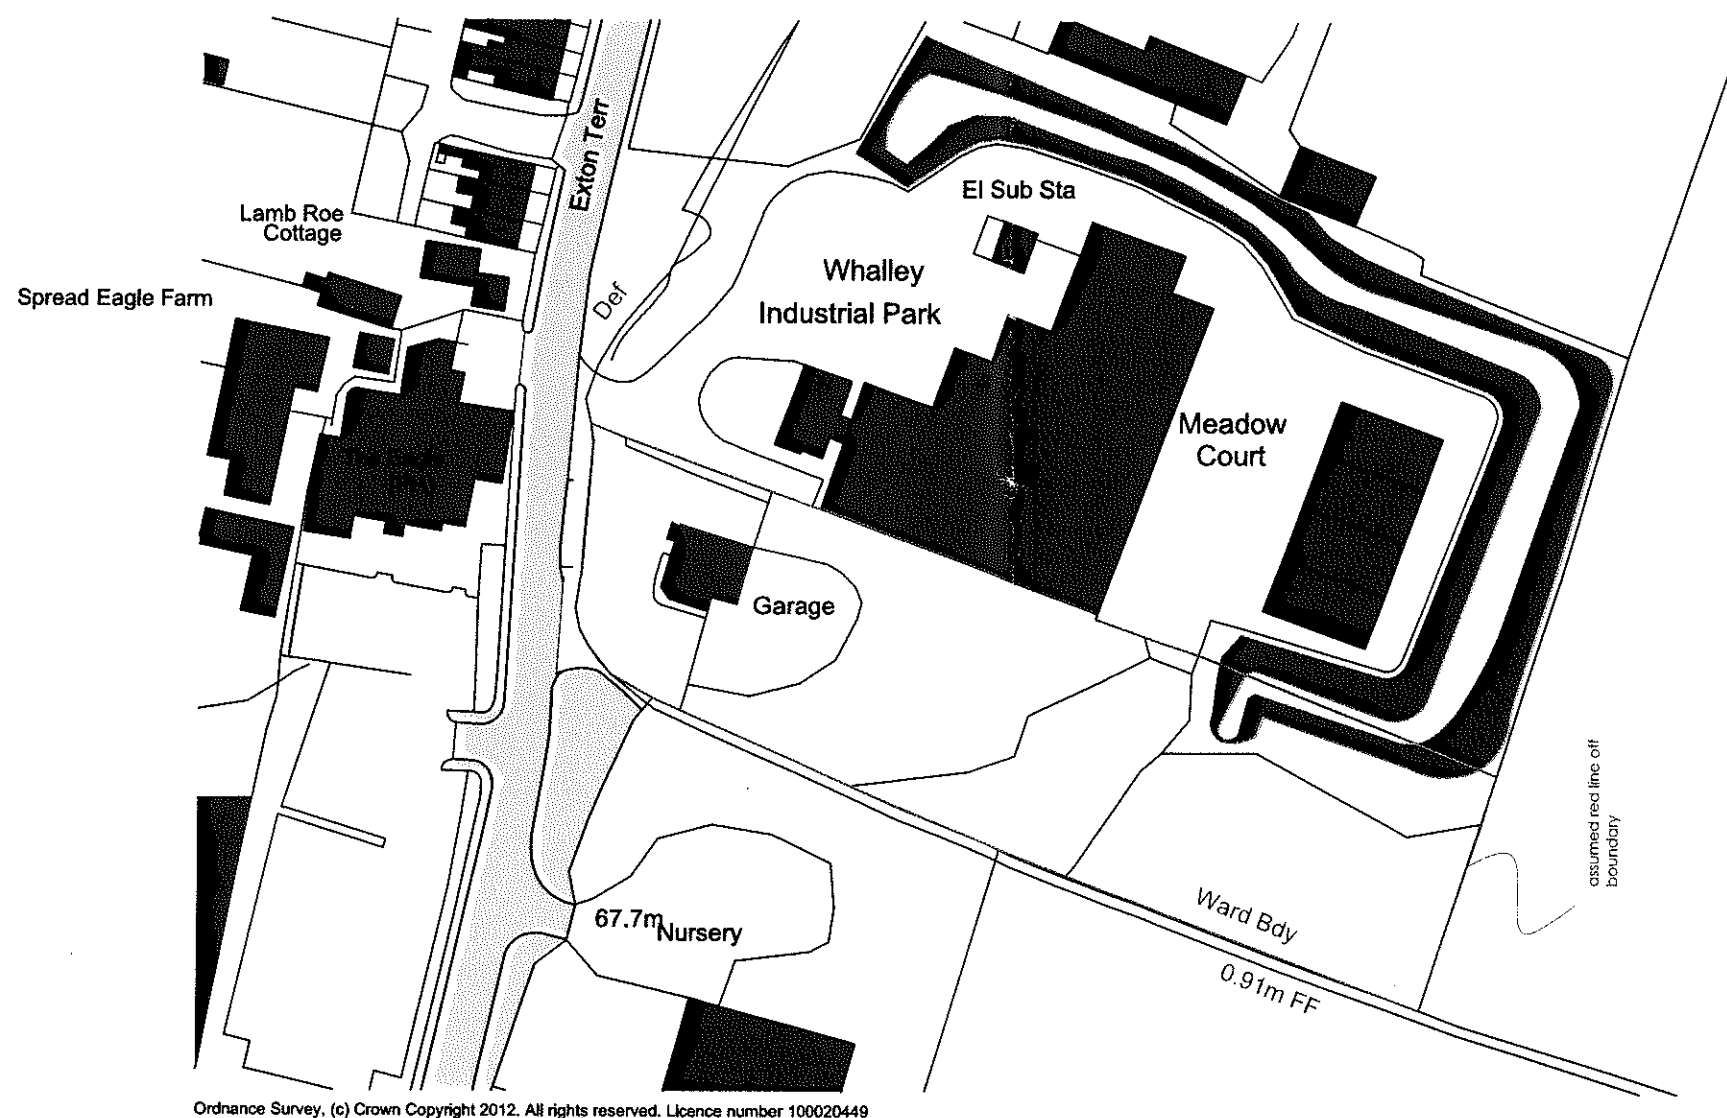

Ordnance Survey, (c) Crown Copyright 2012. All rights reserved. Licence number 100020449

320130169P

Rev	Description	Date	By

Jennings Design Associates
Architects

C	Concept	G	Tender
D	Planning	J	Construction
E	Building Regs	L	As Built
F	Production	Sk	Sketch

Architects Designers Project Managers

The Warehouse, Saxon Street, Denton,
Manchester M34 3DS

T: 0161 336 501 F: 0161 320 0512 E: jda@jda-architects.com

Client
Bowsall

Project
Pendle Garages, Clitheroe Road, Clitheroe.

Scale	As shown	Date	Drawn by	Checked by
1:1250	A3	15-11-12	TK	TK

Job Number	Description	Rev
0718 A 000	Location Plan	

0 10m 20m
Scale 1:1250

LOCATION PLAN 1:1250

Z:\15 - Pendle Garages, Clitheroe\Drawings\Live\plots\0718 A000 LocationPlan.dwg