
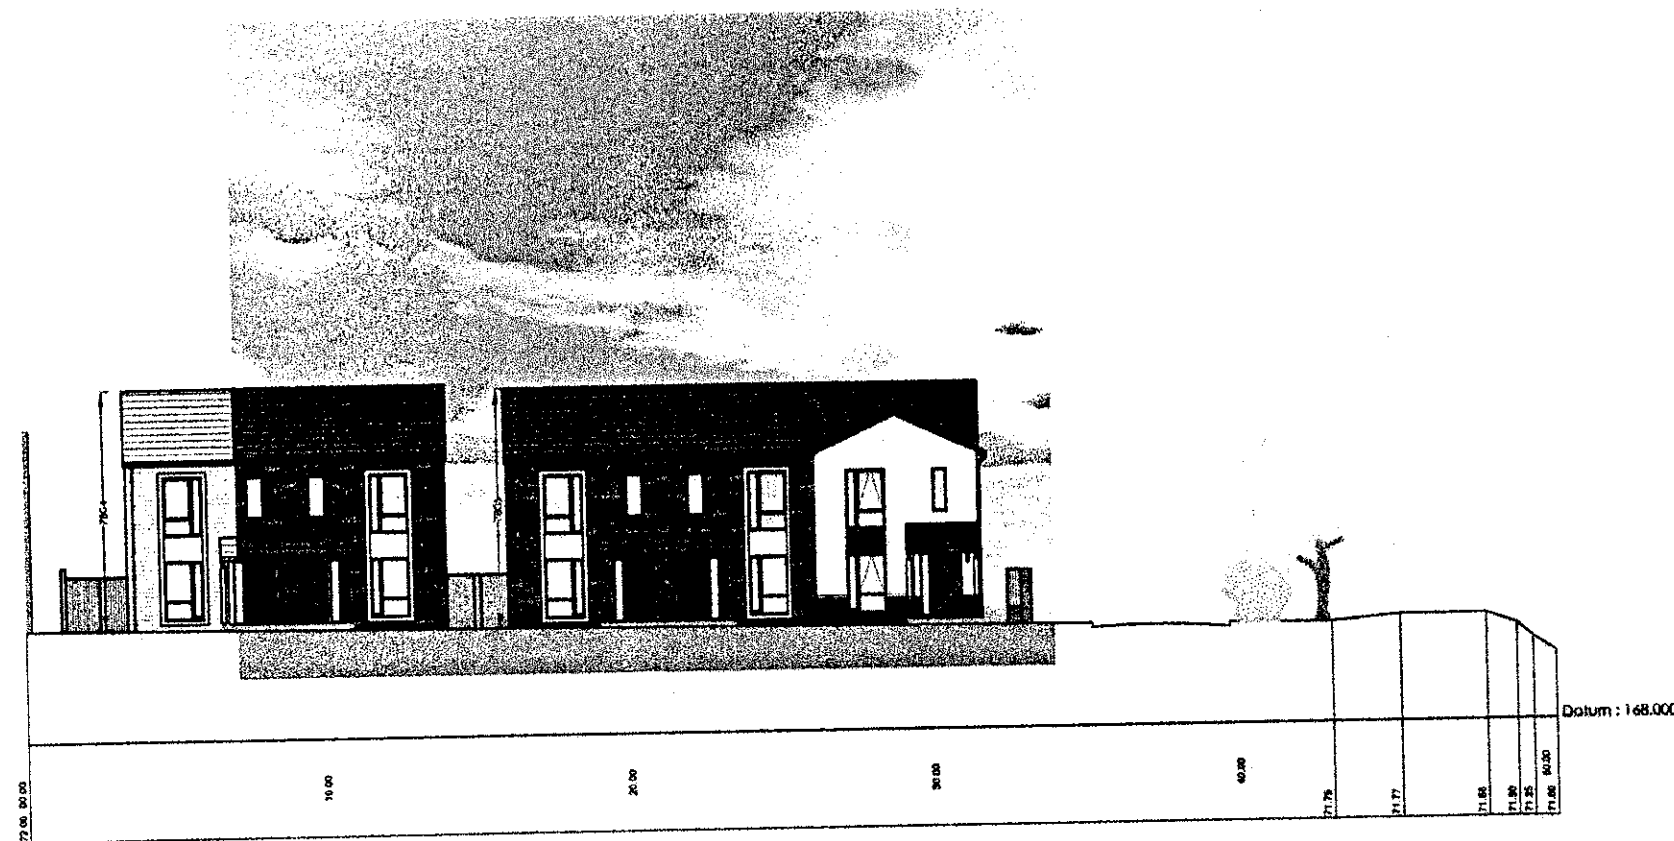
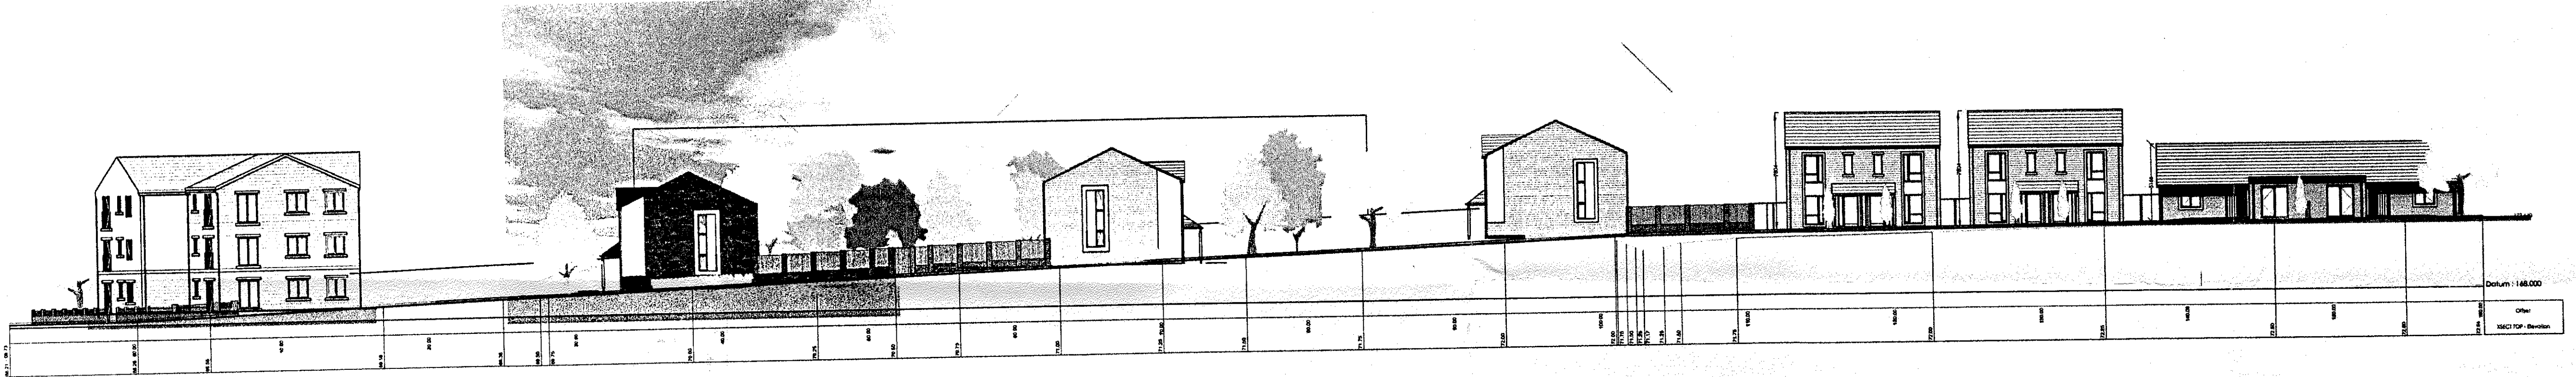


Notes

Jennings Design Associates take no responsibility for any dimensions obtained by scaling from this drawing. If no dimension is shown the recipient must ascertain the dimension specifically from the Architect or by site measurement. Supplying this drawing in digital form is solely for convenience and no tolerance may be placed on digital data. All data must be checked against hard copy. Dimensions must be checked on site. Any discrepancies must be reported to the Architect immediately. This drawing is copyright of Jennings Design Associates

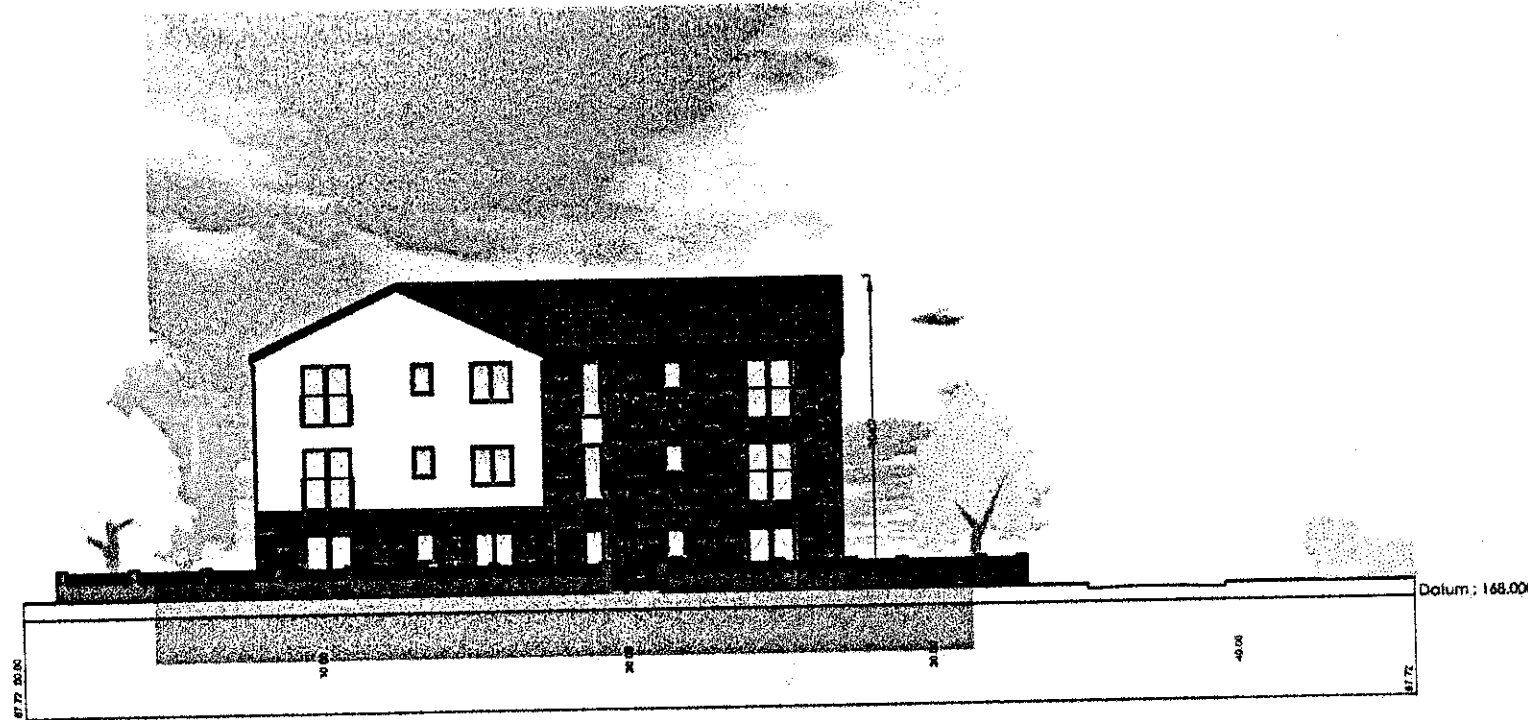

Rev	Description	Date	By
A	Revised to suit Bowsal and planning requirements	08/02/13	KOR

320130169P
Jennings Design Associates
Architects

C	Concept	G	Tender
D	Planning	J	Construction
E	Building Regs	L	As Built
F	Production	Sk	Sketch

Architects	Designers	Project Managers
The Warehouse, Saxon Street, Denton, Manchester M34 3DS		
T: 0161 336 5011 F: 0161 320 0512 E: jda@jda-architects.com		
Client:	Bowsal Limited	
Project:	Pendle garages, Clitheroe road, Clitheroe	
Scale:	1:250	1:250
Drawn by:	NS	TK
Checked by:	NS	TK

JSD Number	Description	Rev
0718	A 006 Street Elevation	A

Z:\718 - Pendle Garages, Clitheroe\Drawings\Live\0718_A006_StreetElevation.dwg