



Council Offices, Church Walk, Clitheroe, Lancashire. BB7 2RA

Tel: 01200 425111

www.ribblevalley.gov.uk

**Application for Planning Permission.
Town and Country Planning Act 1990**

Publication of applications on planning authority websites.

Please note that the information provided on this application form and in supporting documents may be published on the Authority's website.

If you require any further clarification, please contact the Authority's planning department.

1. Applicant Name, Address and Contact Details

Title:	Mr	First name:	Malcolm	Surname:	Hayhurst
--------	----	-------------	---------	----------	----------

Company name	
--------------	--

Street address: Wheatley Farm, Four Acre Lane

Thornley

Town/City	Preston
-----------	---------

County: _____

Country:

Postcode: PR3 2TD

Are you an agent acting on behalf of the applicant?

☒ Yes ☐ No

Surname: Hayhurst

Country Code	National Number	Extension Number
-----------------	--------------------	---------------------

Telephone number: _____

Mobile number: [REDACTED]

Fax number: _____

Email address:

2. Agent Name, Address and Contact Details

Title:	Mrs	First Name:	Julia	Surname:	Pye
--------	-----	-------------	-------	----------	-----

Company name: J Pye Planning

Street address: Hill Crest Farm

Startifants Lane

Chipping

Town/City	Preston
-----------	---------

County: _____

Country: United Kingdom

Postcode:	PR3 2NP
-----------	---------

Country Code	National Number	Extension Number
-----------------	--------------------	---------------------

Telephone number: 07803557019

Mobile number:	
----------------	--

Fax number:

--

--

--

--

--

--

--

Email address: _____

juliapye1@hotmail.com

3. Description of the Proposal

Please describe the proposed development including any change of use:

Change of use to single storey brick shippon to one residential dwelling.

Has the building, work or change of use already started?

☐ Yes ☒ No

4. Site Address Details

Full postal address of the site (including full postcode where available)

House: Suffix:
House name: Wheatley Farm
Street address: Four Acre Lane
Thornley
Town/City: Preston
County:
Postcode: PR3 2TD

Description:

Description of location or a grid reference
(must be completed if postcode is not known):

Easting: 361995
Northing: 439860

5. Pre-application Advice

Has assistance or prior advice been sought from the local authority about this application?

☐ Yes ☒ No

6. Pedestrian and Vehicle Access, Roads and Rights of Way

Is a new or altered vehicle access proposed to or from the public highway?

☐ Yes ☒ No

Is a new or altered pedestrian access proposed to or from the public highway?

☐ Yes ☒ No

Are there any new public roads to be provided within the site?

☐ Yes ☒ No

Are there any new public rights of way to be provided within or adjacent to the site?

☐ Yes ☒ No

Do the proposals require any diversions/extinguishments and/or creation of rights of way?

☐ Yes ☒ No

7. Waste Storage and Collection

Do the plans incorporate areas to store and aid the collection of waste?

☒ Yes ☐ No

If Yes, please provide details:

Council Bins in line with Ribbles Valley Policy.

Have arrangements been made for the separate storage and collection of recyclable waste?

☐ Yes ☒ No

8. Authority Employee/Member

With respect to the Authority, I am:

- (a) a member of staff
- (b) an elected member
- (c) related to a member of staff
- (d) related to an elected member

Do any of these statements apply to you?

☐ Yes ☒ No

9. Materials

Please state what materials (including type, colour and name) are to be used externally (if applicable):

Walls - description:

Description of *existing* materials and finishes:

Brick

Description of *proposed* materials and finishes:

Will remain as existing Brick.

Roof - description:

Description of *existing* materials and finishes:

Slate

Description of *proposed* materials and finishes:

Will remain the same as existing Slate.

Windows - description:

Description of *existing* materials and finishes:

White painted wooden windows

Description of *proposed* materials and finishes:

White painted wooden double glazed units.

9. (Materials continued)

320130193P

Doors - description:

Description of *existing* materials and finishes:

White painted wooden doors.

Description of *proposed* materials and finishes:

White painted wooden double glazed units.

Boundary treatments - description:

Description of *existing* materials and finishes:

N/A

Description of *proposed* materials and finishes:

N/A

Vehicle access and hard standing - description:

Description of *existing* materials and finishes:

Concrete yard.

Description of *proposed* materials and finishes:

Will remain the same as existing.

Lighting - add description

Description of *existing* materials and finishes:

N/A

Description of *proposed* materials and finishes:

N/A

Others - description:

Type of other material:

N/A

Description of *existing* materials and finishes:

N/A

Description of *proposed* materials and finishes:

N/A

Are you supplying additional information on submitted plan(s)/drawing(s)/design and access statement?

☒ Yes ☐ No

If Yes, please state references for the plan(s)/drawing(s)/design and access statement:

Location Plan.
Ground and Elevation Plan.
Design and Access Statement.
Heritage Statement.
Bat and Owl Survey.
Structural Survey.

10. Vehicle Parking

Please provide information on the existing and proposed number of on-site parking spaces:

Type of vehicle	Existing number of spaces	Total proposed (including spaces retained)	Difference in spaces
Cars	2	3	1
Light goods vehicles/public carrier vehicles	0	0	0
Motorcycles	0	0	0
Disability spaces	0	0	0
Cycle spaces	0	0	0
Other (e.g. Bus)	0	0	0
Short description of Other			

11. Foul Sewage

Please state how foul sewage is to be disposed of:

Mains sewer

☐

Package treatment plant

☐

Unknown

☐

Septic tank

☒

Cess pit

☐

Other

Are you proposing to connect to the existing drainage system?

☐ Yes ☒ No ☐ Unknown

12. Assessment of Flood Risk

Is the site within an area at risk of flooding? (Refer to the Environment Agency's Flood Map showing flood zones 2 and 3 and consult Environment Agency standing advice and your local planning authority requirements for information as necessary.) ☐ Yes ☒ No

If Yes, you will need to submit an appropriate flood risk assessment to consider the risk to the proposed site.

Is your proposal within 20 metres of a watercourse (e.g. river, stream or beck)?

☐ Yes ☒ No

Will the proposal increase the flood risk elsewhere?

☐ Yes ☒ No

How will surface water be disposed of?

☐ Sustainable drainage system

☐ Main sewer

☐ Pond/lake

☒ Soakaway

☐ Existing watercourse

13. Biodiversity and Geological Conservation

To assist in answering the following questions refer to the guidance notes for further information on when there is a reasonable likelihood that any important biodiversity or geological conservation features may be present or nearby and whether they are likely to be affected by your proposals.

Having referred to the guidance notes, is there a reasonable likelihood of the following being affected adversely or conserved and enhanced within the application site, OR on land adjacent to or near the application site:

a) Protected and priority species

☐ Yes, on the development site ☐ Yes, on land adjacent to or near the proposed development ☒ No

b) Designated sites, important habitats or other biodiversity features

☐ Yes, on the development site ☐ Yes, on land adjacent to or near the proposed development ☒ No

c) Features of geological conservation importance

☐ Yes, on the development site ☐ Yes, on land adjacent to or near the proposed development ☒ No

14. Existing Use

Please describe the current use of the site:

Small Agricultural building in use for cattle.

Is the site currently vacant? ☐ Yes ☒ No

Does the proposal involve any of the following?

If yes, you will need to submit an appropriate contamination assessment with your application.

Land which is known to be contaminated? ☐ Yes ☒ No

Land where contamination is suspected for all or part of the site? ☐ Yes ☒ No

A proposed use that would be particularly vulnerable to the presence of contamination? ☐ Yes ☒ No

15. Trees and Hedges

Are there trees or hedges on the proposed development site? ☐ Yes ☒ No

And/or: Are there trees or hedges on land adjacent to the proposed development site that could influence the development or might be important as part of the local landscape character?

☐ Yes ☒ No

If Yes to either or both of the above, you may need to provide a full Tree Survey, at the discretion of your local planning authority. If a Tree Survey is required, this and the accompanying plan should be submitted alongside your application. Your local planning authority should make clear on its website what the survey should contain, in accordance with the current 'BS5837: Trees in relation to construction - Recommendations'.

16. Trade Effluent

Does the proposal involve the need to dispose of trade effluents or waste?

☐ Yes ☒ No

17. Residential Units

Does your proposal include the gain or loss of residential units?

☒ Yes ☐ No

17. Residential Units (continued)**Market Housing - Proposed**

	Number of bedrooms				
	1	2	3	4+	Unknown
Houses		1			
Flats/Maisonettes					
Live-Work units					
Cluster flats					
Sheltered housing					
Bedsit/Studios					
Unknown					

Proposed Market Housing Total

1

Overall Residential Unit Totals

Total proposed residential units	1
Total existing residential units	0

Market Housing - Existing

320130193 P

	Number of bedrooms				
	1	2	3	4+	Unknown
Houses					
Flats/Maisonettes					
Live-Work units					
Cluster flats					
Sheltered housing					
Bedsit/Studios					
Unknown					

Existing Market Housing Total

0

18. All Types of Development: Non-residential Floorspace

Does your proposal involve the loss, gain or change of use of non-residential floorspace?

☐ Yes☒ No**19. Employment**

If known, please complete the following information regarding employees:

	Full-time	Part-time	Equivalent number of full-time
Existing employees	0	0	0
Proposed employees	0	0	0

20. Hours of Opening

If known, please state the hours of opening for each non-residential use proposed:

Use	Monday to Friday		Saturday		Sunday and Bank Holidays		Not Known
	Start Time	End Time	Start Time	End Time	Start Time	End Time	

21. Site Area

What is the site area?

96.80

sq.metres

22. Industrial or Commercial Processes and Machinery

Please describe the activities and processes which would be carried out on the site and the end products including plant, ventilation or air conditioning. Please include the type of machinery which may be installed on site:

N/A

Is the proposal for a waste management development?

☐ Yes☒ No**23. Hazardous Substances**

Is any hazardous waste involved in the proposal?

☐ Yes☒ No**24. Site Visit**

Can the site be seen from a public road, public footpath, bridleway or other public land?

☒ Yes☐ No

If the planning authority needs to make an appointment to carry out a site visit, whom should they contact? (Please select only one)

☒ The agent☐ The applicant☐ Other person

25. Certificates (Certificate A)

Certificate of Ownership - Certificate A

Town and Country Planning (Development Management Procedure) (England) Order 2010 Certificate under Article 12

I certify/The applicant certifies that on the day 21 days before the date of this application nobody except myself/ the applicant was the owner (owner is a person with a freehold interest or leasehold interest with at least 7 years left to run) of any part of the land or building to which the application relates.

Title: Mrs First name: Julia Surname: Pye
Person role: Agent Declaration date: 12/12/2012 ☒ Declaration made

25. Certificates (Agricultural Land Declaration)

Agricultural Land Declaration

Town and Country Planning (Development Management Procedure) (England) Order 2010 Certificate under Article 12

Agricultural Land Declaration - You Must Complete Either A or B

(A) None of the land to which the application relates is, or is part of an agricultural holding.

(B) I have/The applicant has given the requisite notice to every person other than myself/the applicant who, on the day 21 days before the date of this application, was a tenant of an agricultural holding on all or part of the land to which this application relates, as listed below:


If any part of the land is an agricultural holding, of which the applicant is the sole tenant, the applicant should complete part (B) of the form by writing 'sole tenant - not applicable' in the first column of the table below


Title: Mrs First Name: Julia Surname: Pye
Person role: Agent Declaration date: 12/12/2012 ☒ Declaration Made

26. Declaration


I/we hereby apply for planning permission/consent as described in this form and the accompanying plans/drawings and additional information. I/we confirm that, to the best of my/our knowledge, any facts stated are true and accurate and any opinions given are the genuine opinions of the person(s) giving them.

☒ Date 12/12/2012

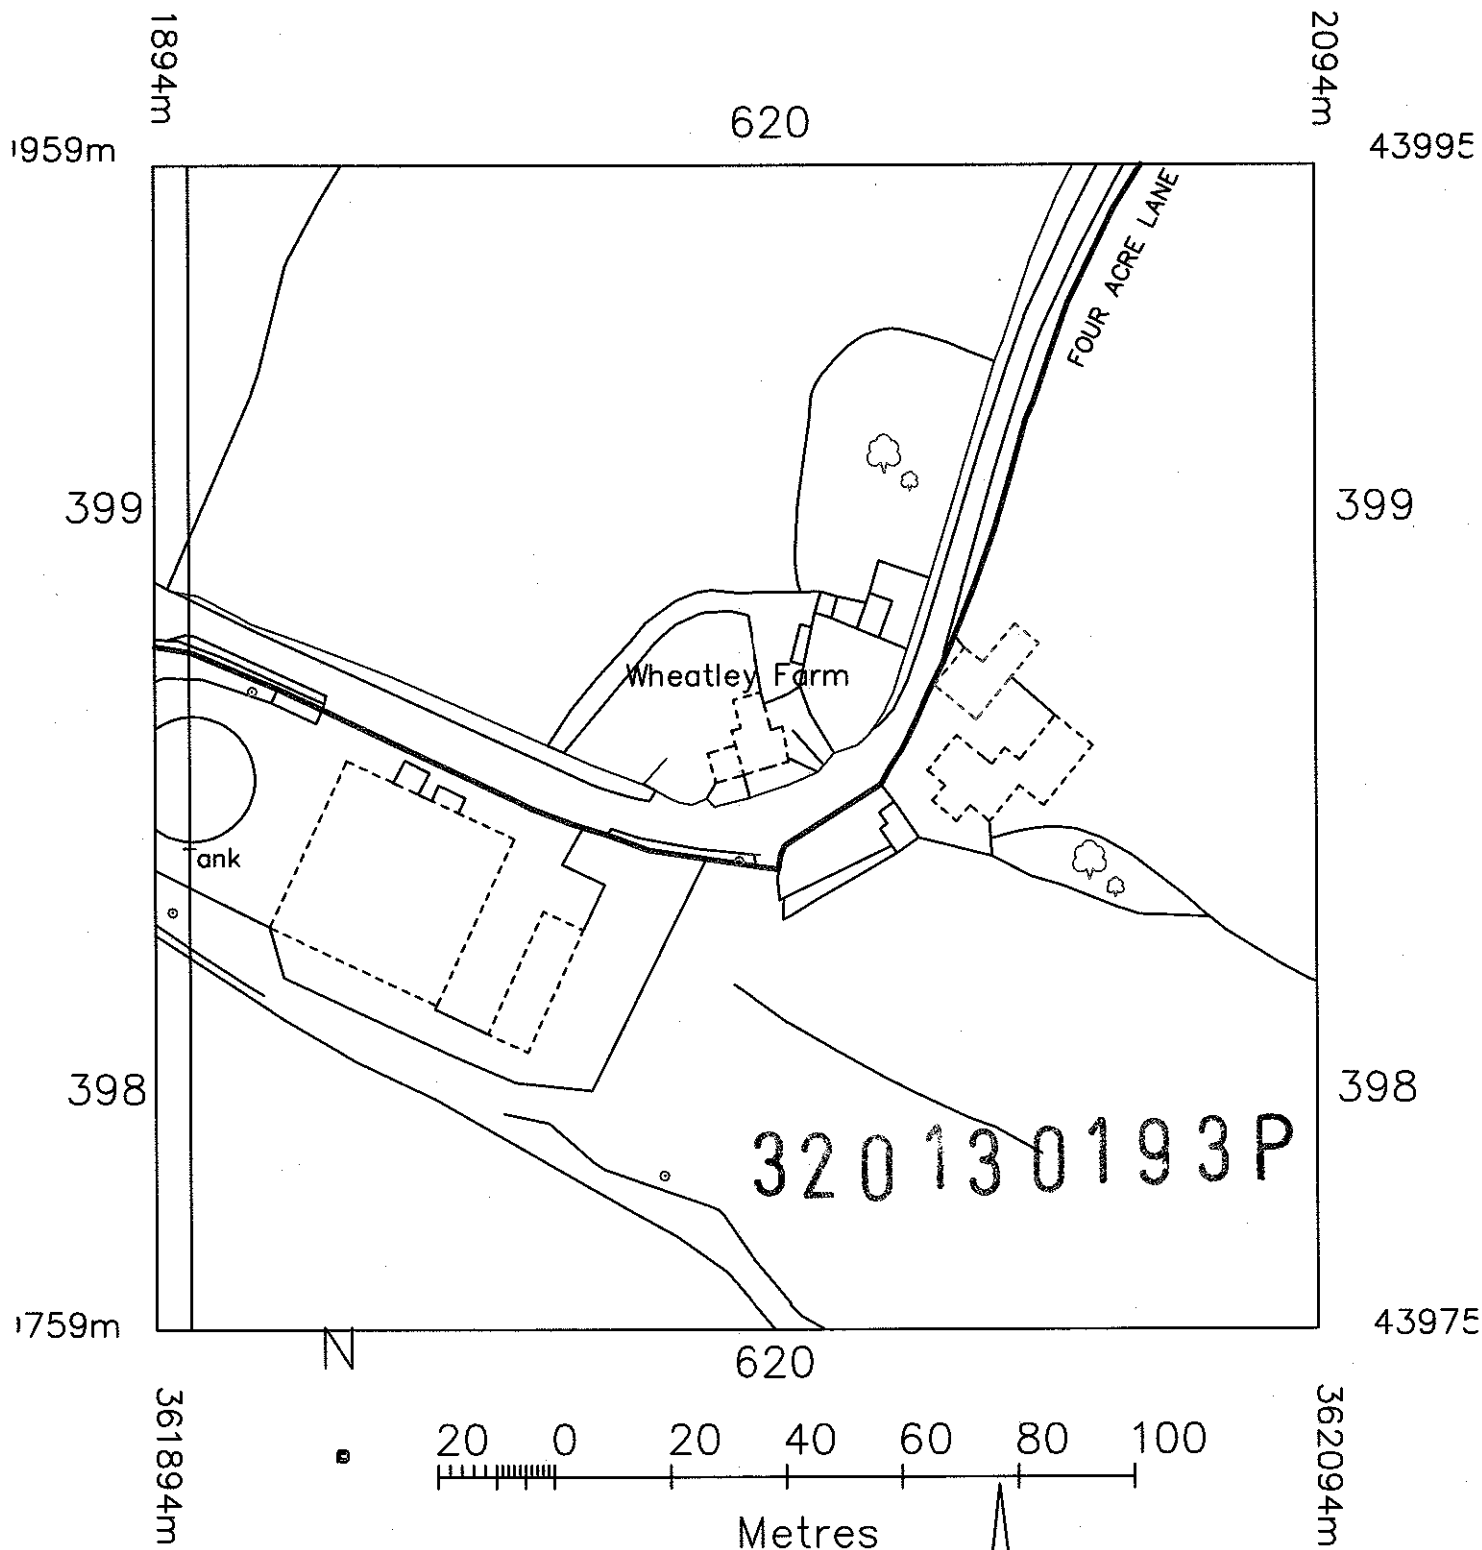

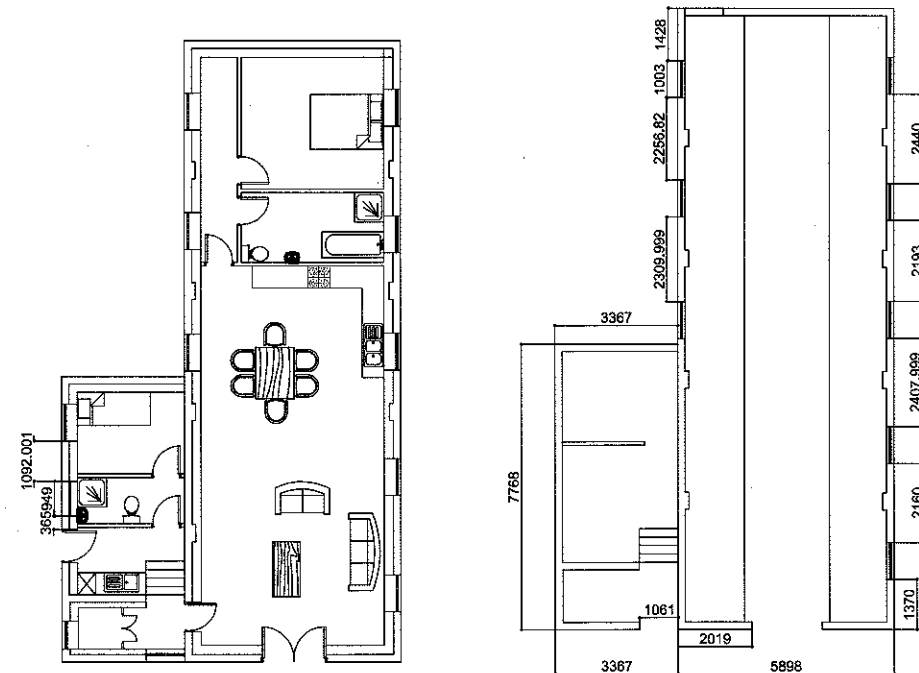


Proposed Elevations

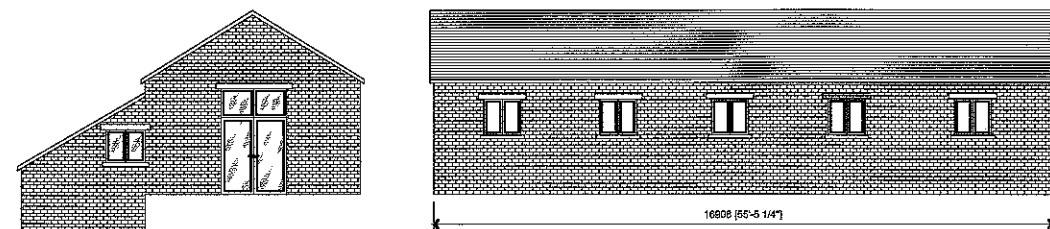


Proposed East Elevation


Proposed North Elevation

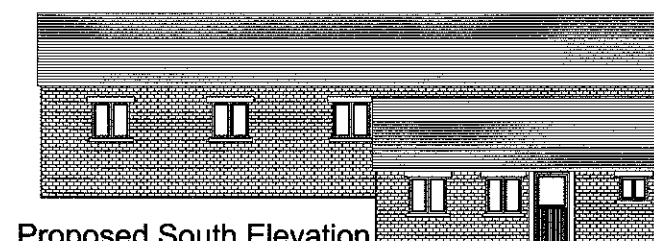

Proposed South Elevation

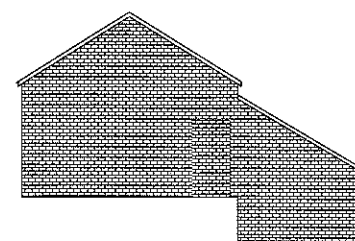

Proposed West Elevation

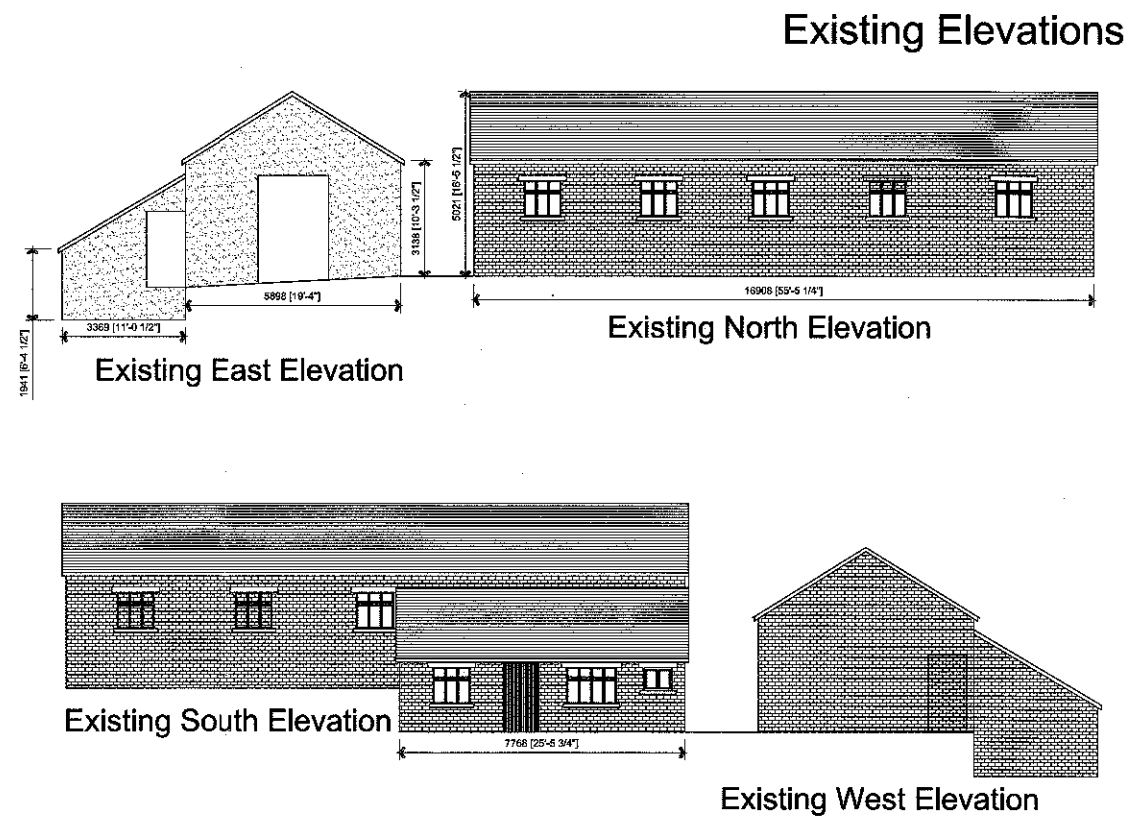

Existing Elevations


Existing East Elevation

Existing North Elevation


Existing South Elevation

Existing West Elevation

320130193P

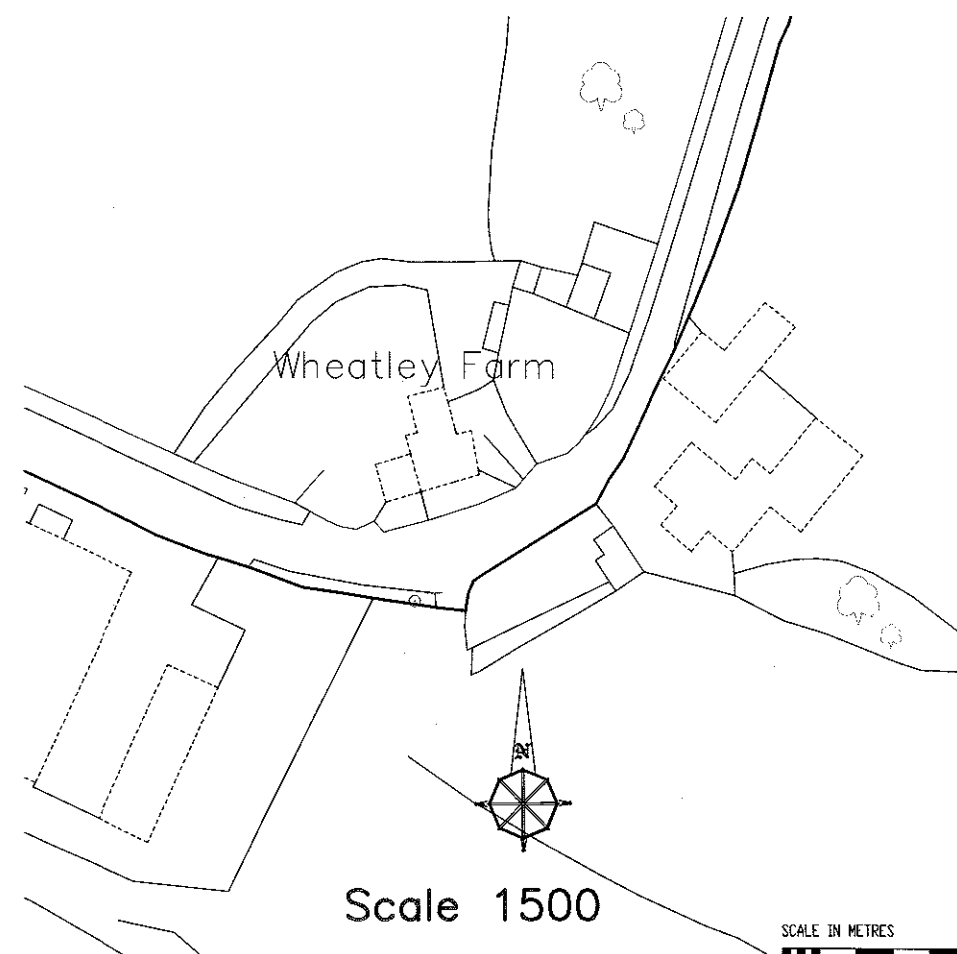

Scale 1500

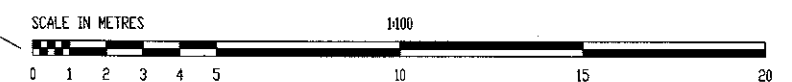

Julia Pye			
Hill Crest Farm, Sturminster Lane, Chipping PR3 2NP Tel 01995 61878 07803557019 email: jpyeplanning@gmail.com			
Client Details: Messrs Hayhurst			
Project Details: Conversion of Brick Shippon to Single Storey Residential Accommodation			
Project Address: Wheatley Farm Four Acres Lane Thornley Preston PR3 2TD			
Drawing No. MH/JP3519/0	Date DEC 12	Scale 1:100	Drawn By Julia Pye
DO NOT SCALE THIS DRAWING. CHECK ALL DIMENSIONS ON SITE. THIS DRAWING IS PROVIDED BY AGREEMENT. IT MAY BE REPRODUCED IN ANY FORM OR BY ANY MEANS FOR ANY PURPOSE, WITHOUT CAUSING THESE WRITTEN PERMISSION FROM JULIA PYE.			