




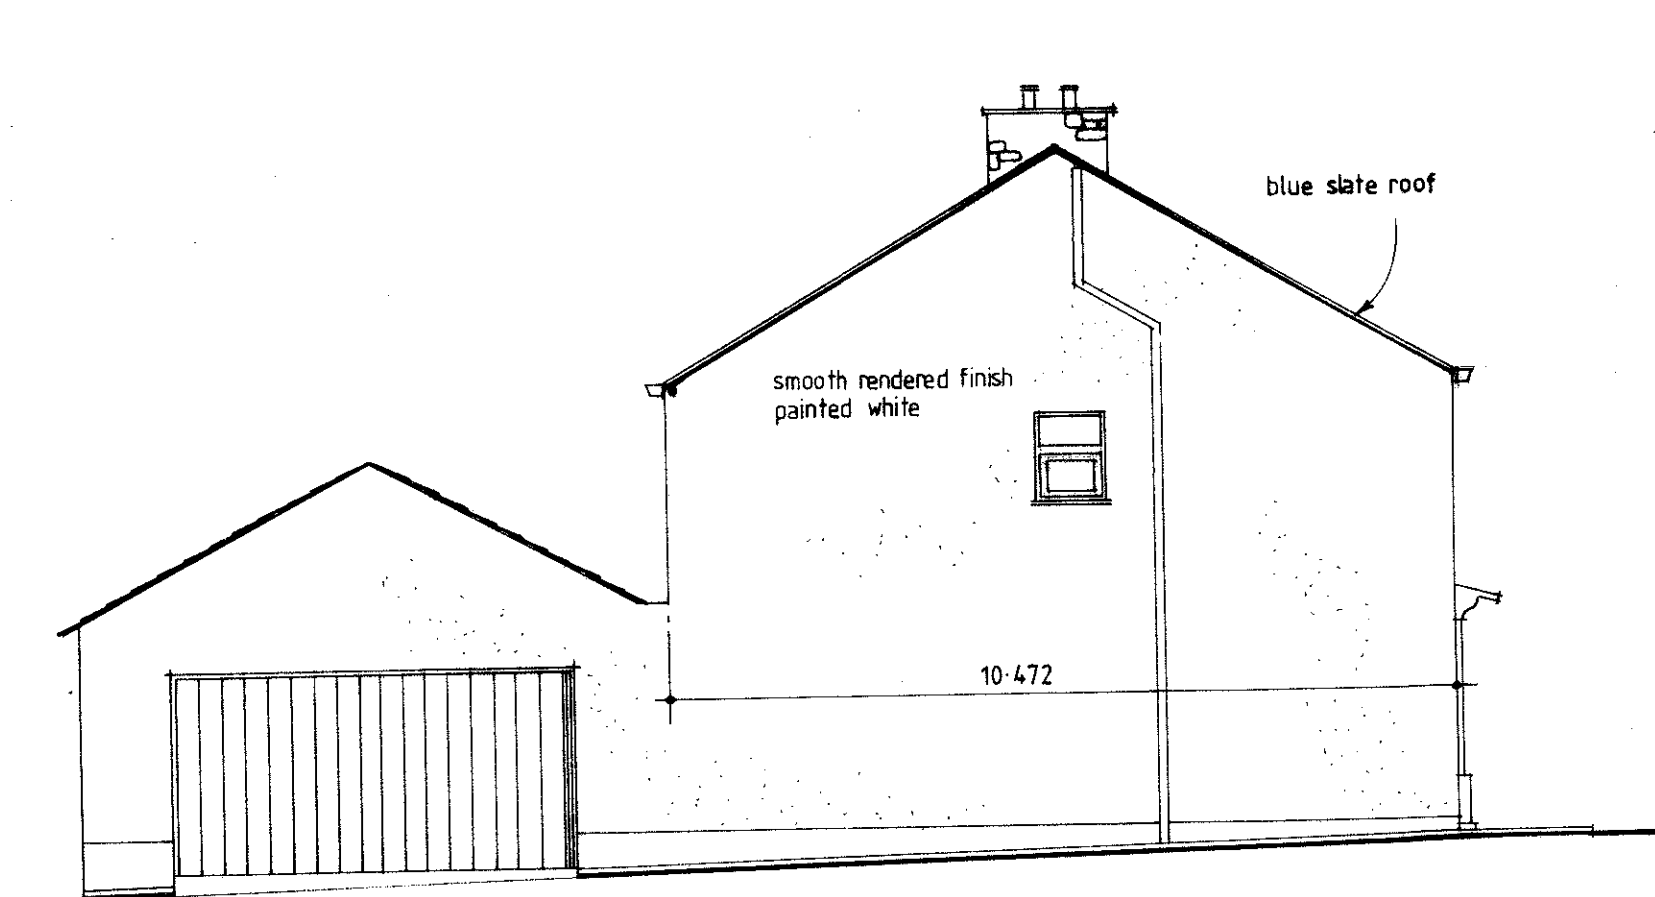

side elevation facing Corporation Street 1:100

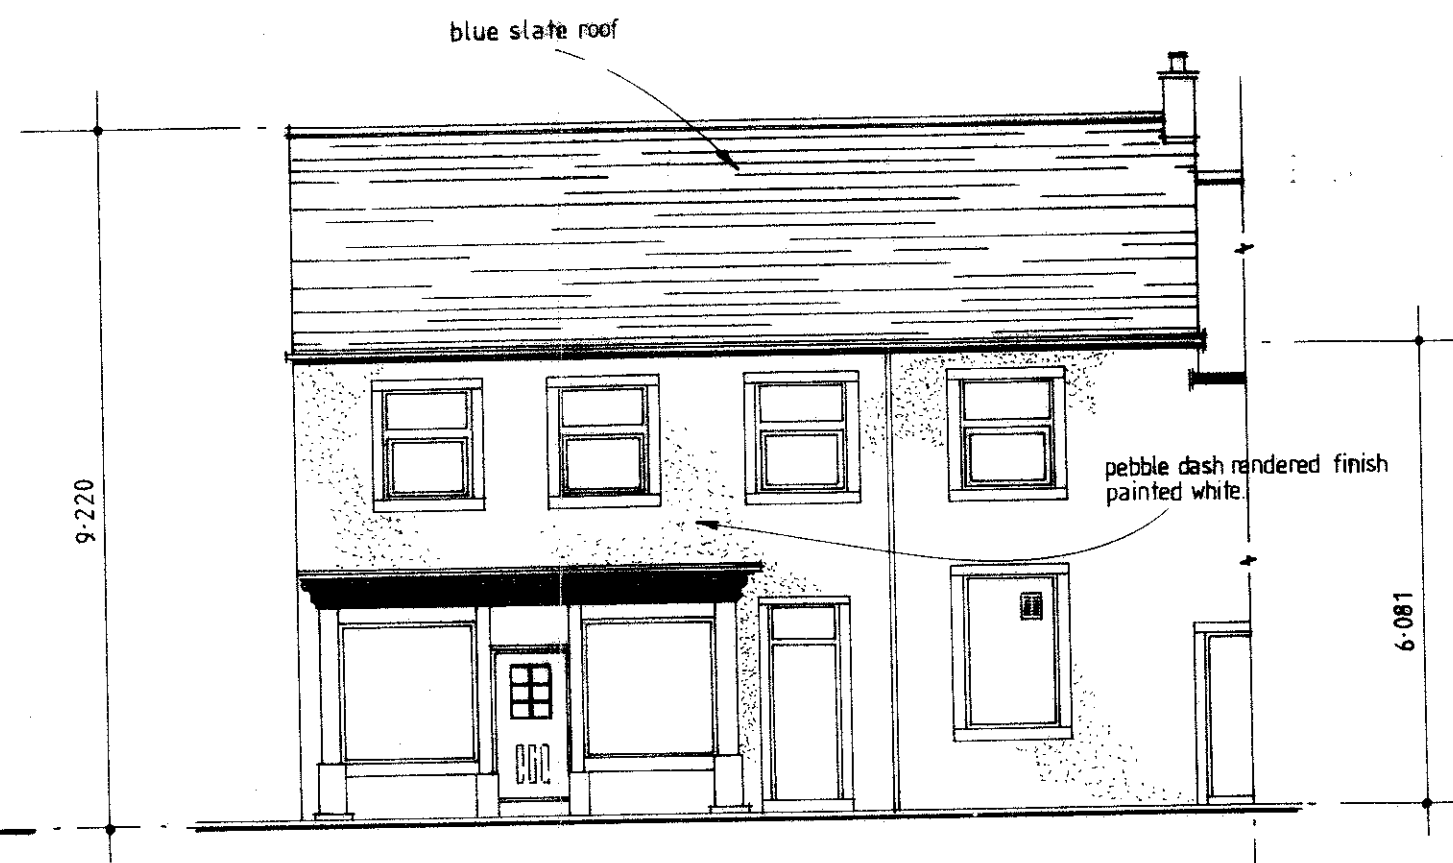

front elevation facing Bawdlands 1:100

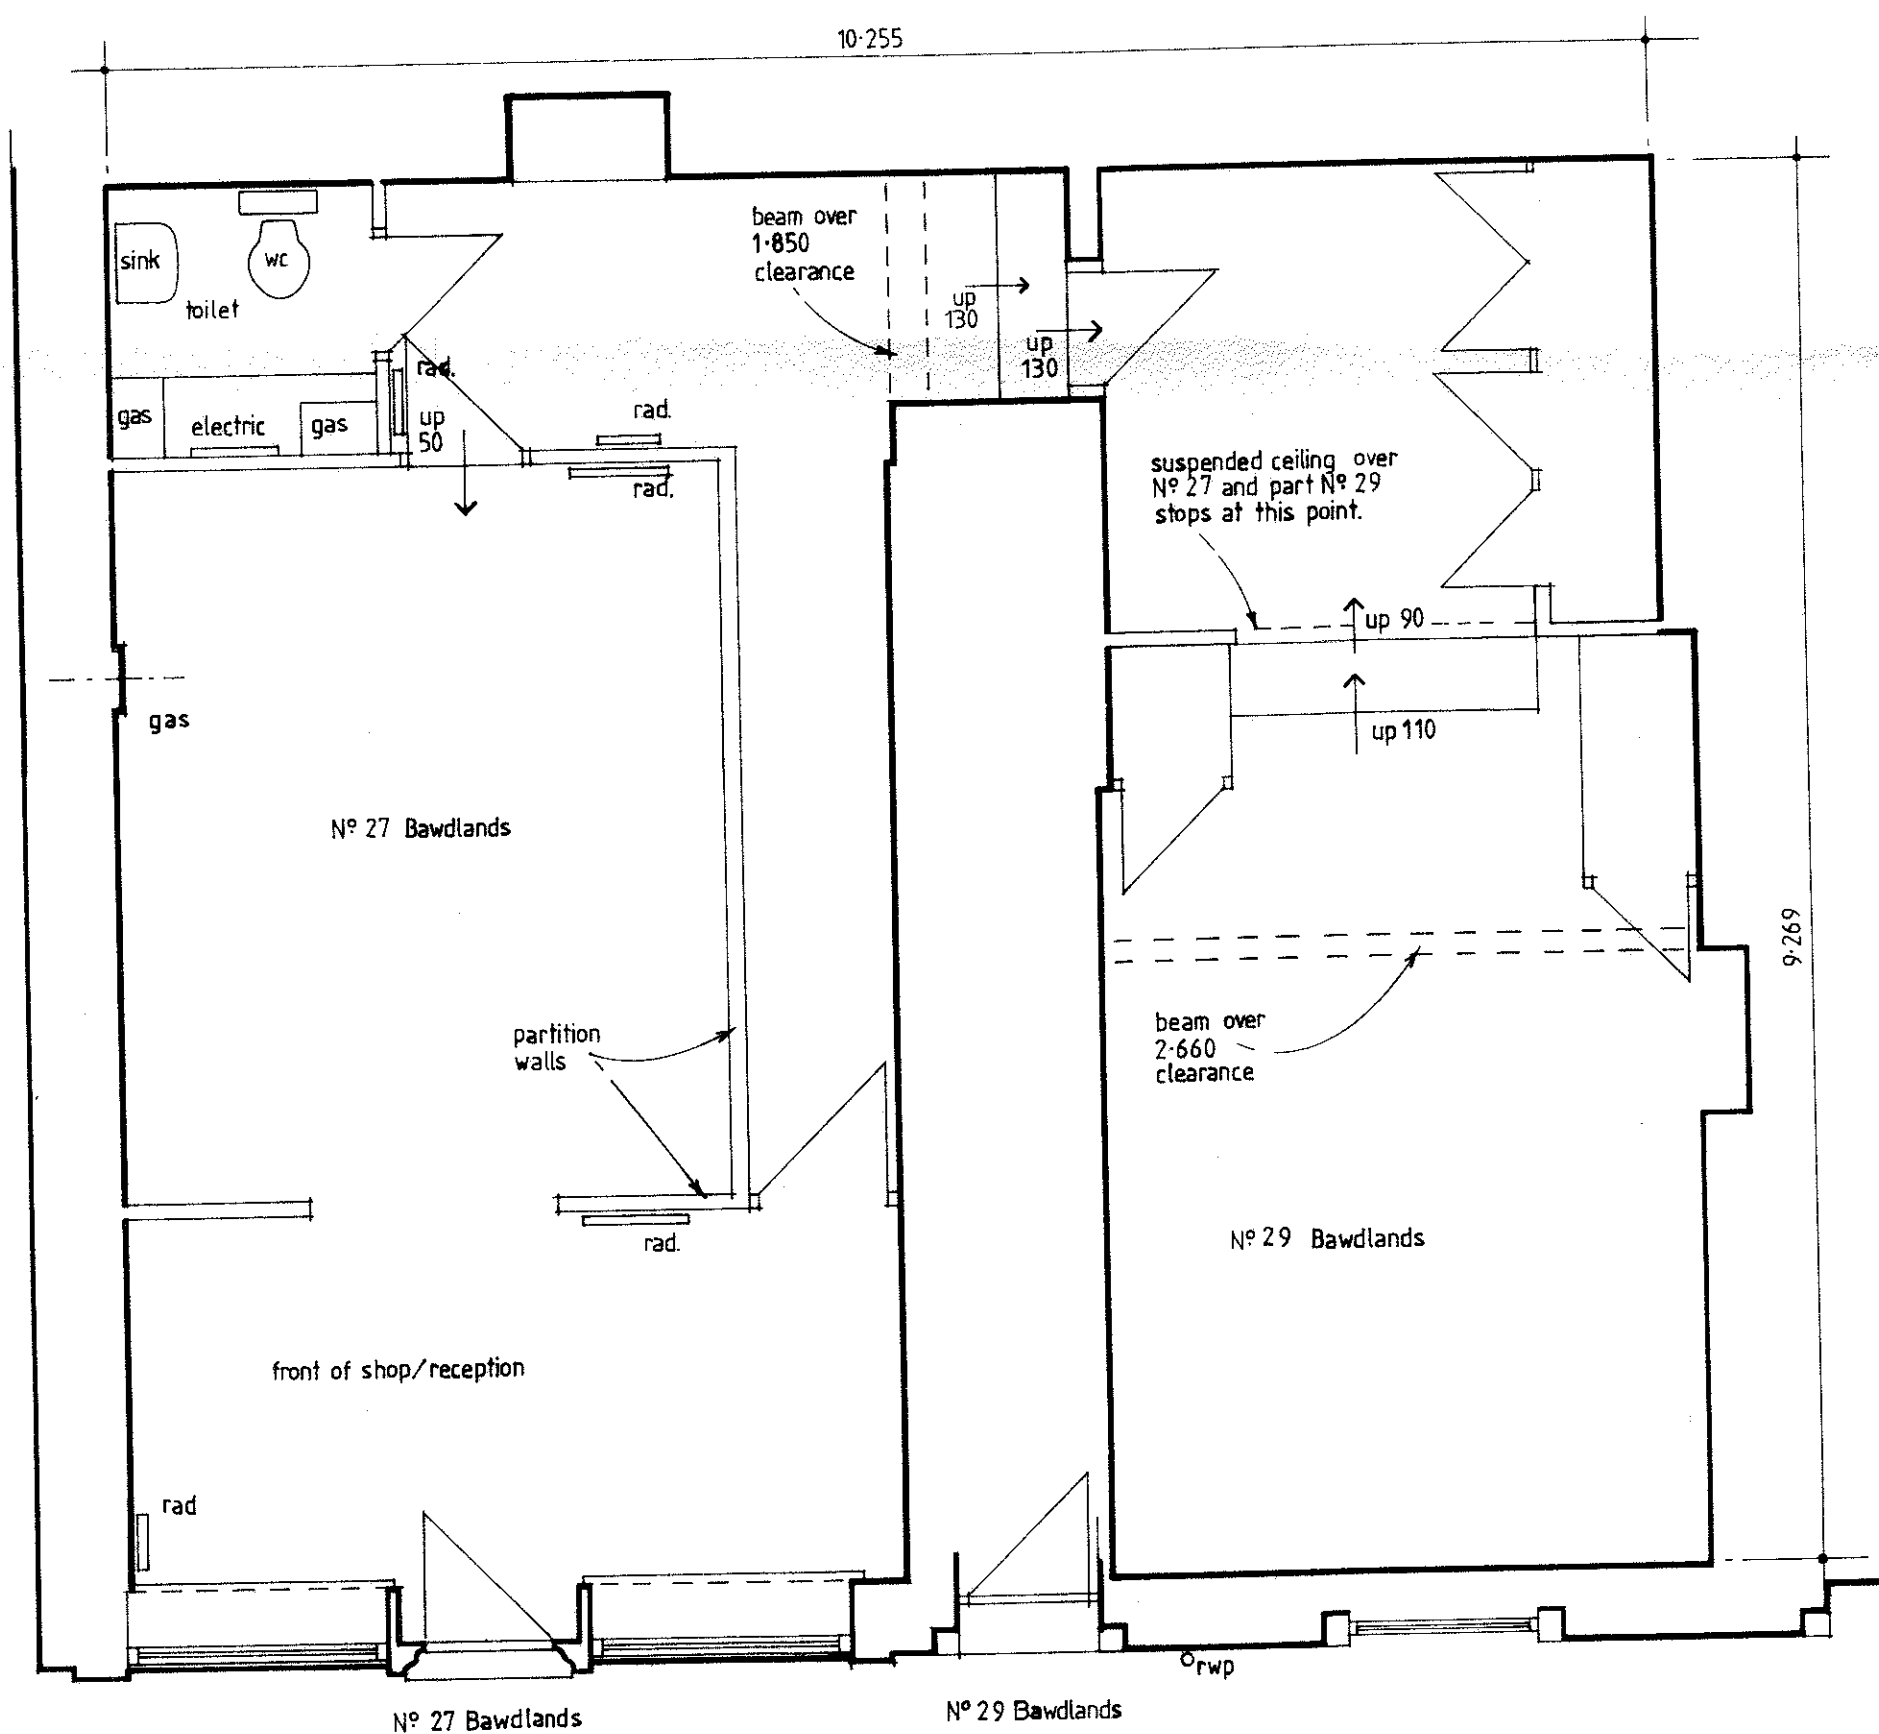

existing ground floor plan of 27 / 29 Bawdlands 1:50


320130199P

proposed change of use of commercial floor space
at Nº 27 / 29 Bawdlands, Clitheroe, to form one
two bedroom ground floor flat.

Mr E Swales


existing plan and elevations

JCP/0344

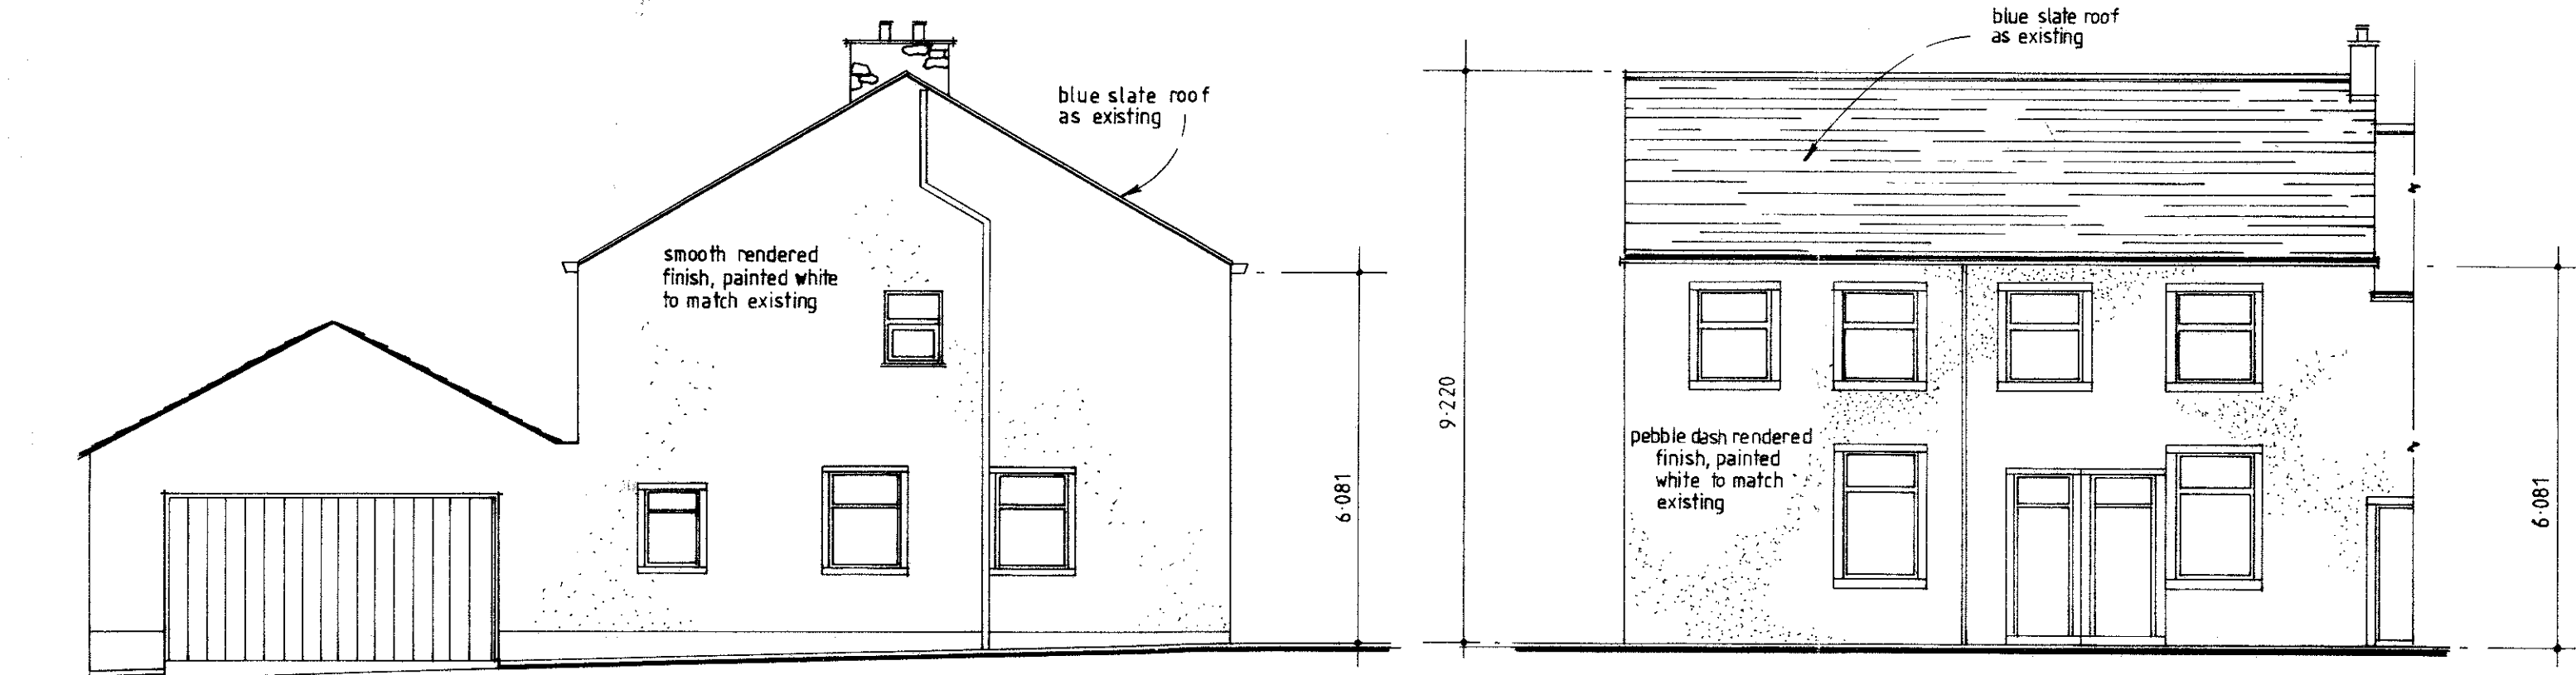

proposed side elevation facing Corporation Street 1:100

proposed front elevation facing Bawdlands 1:100

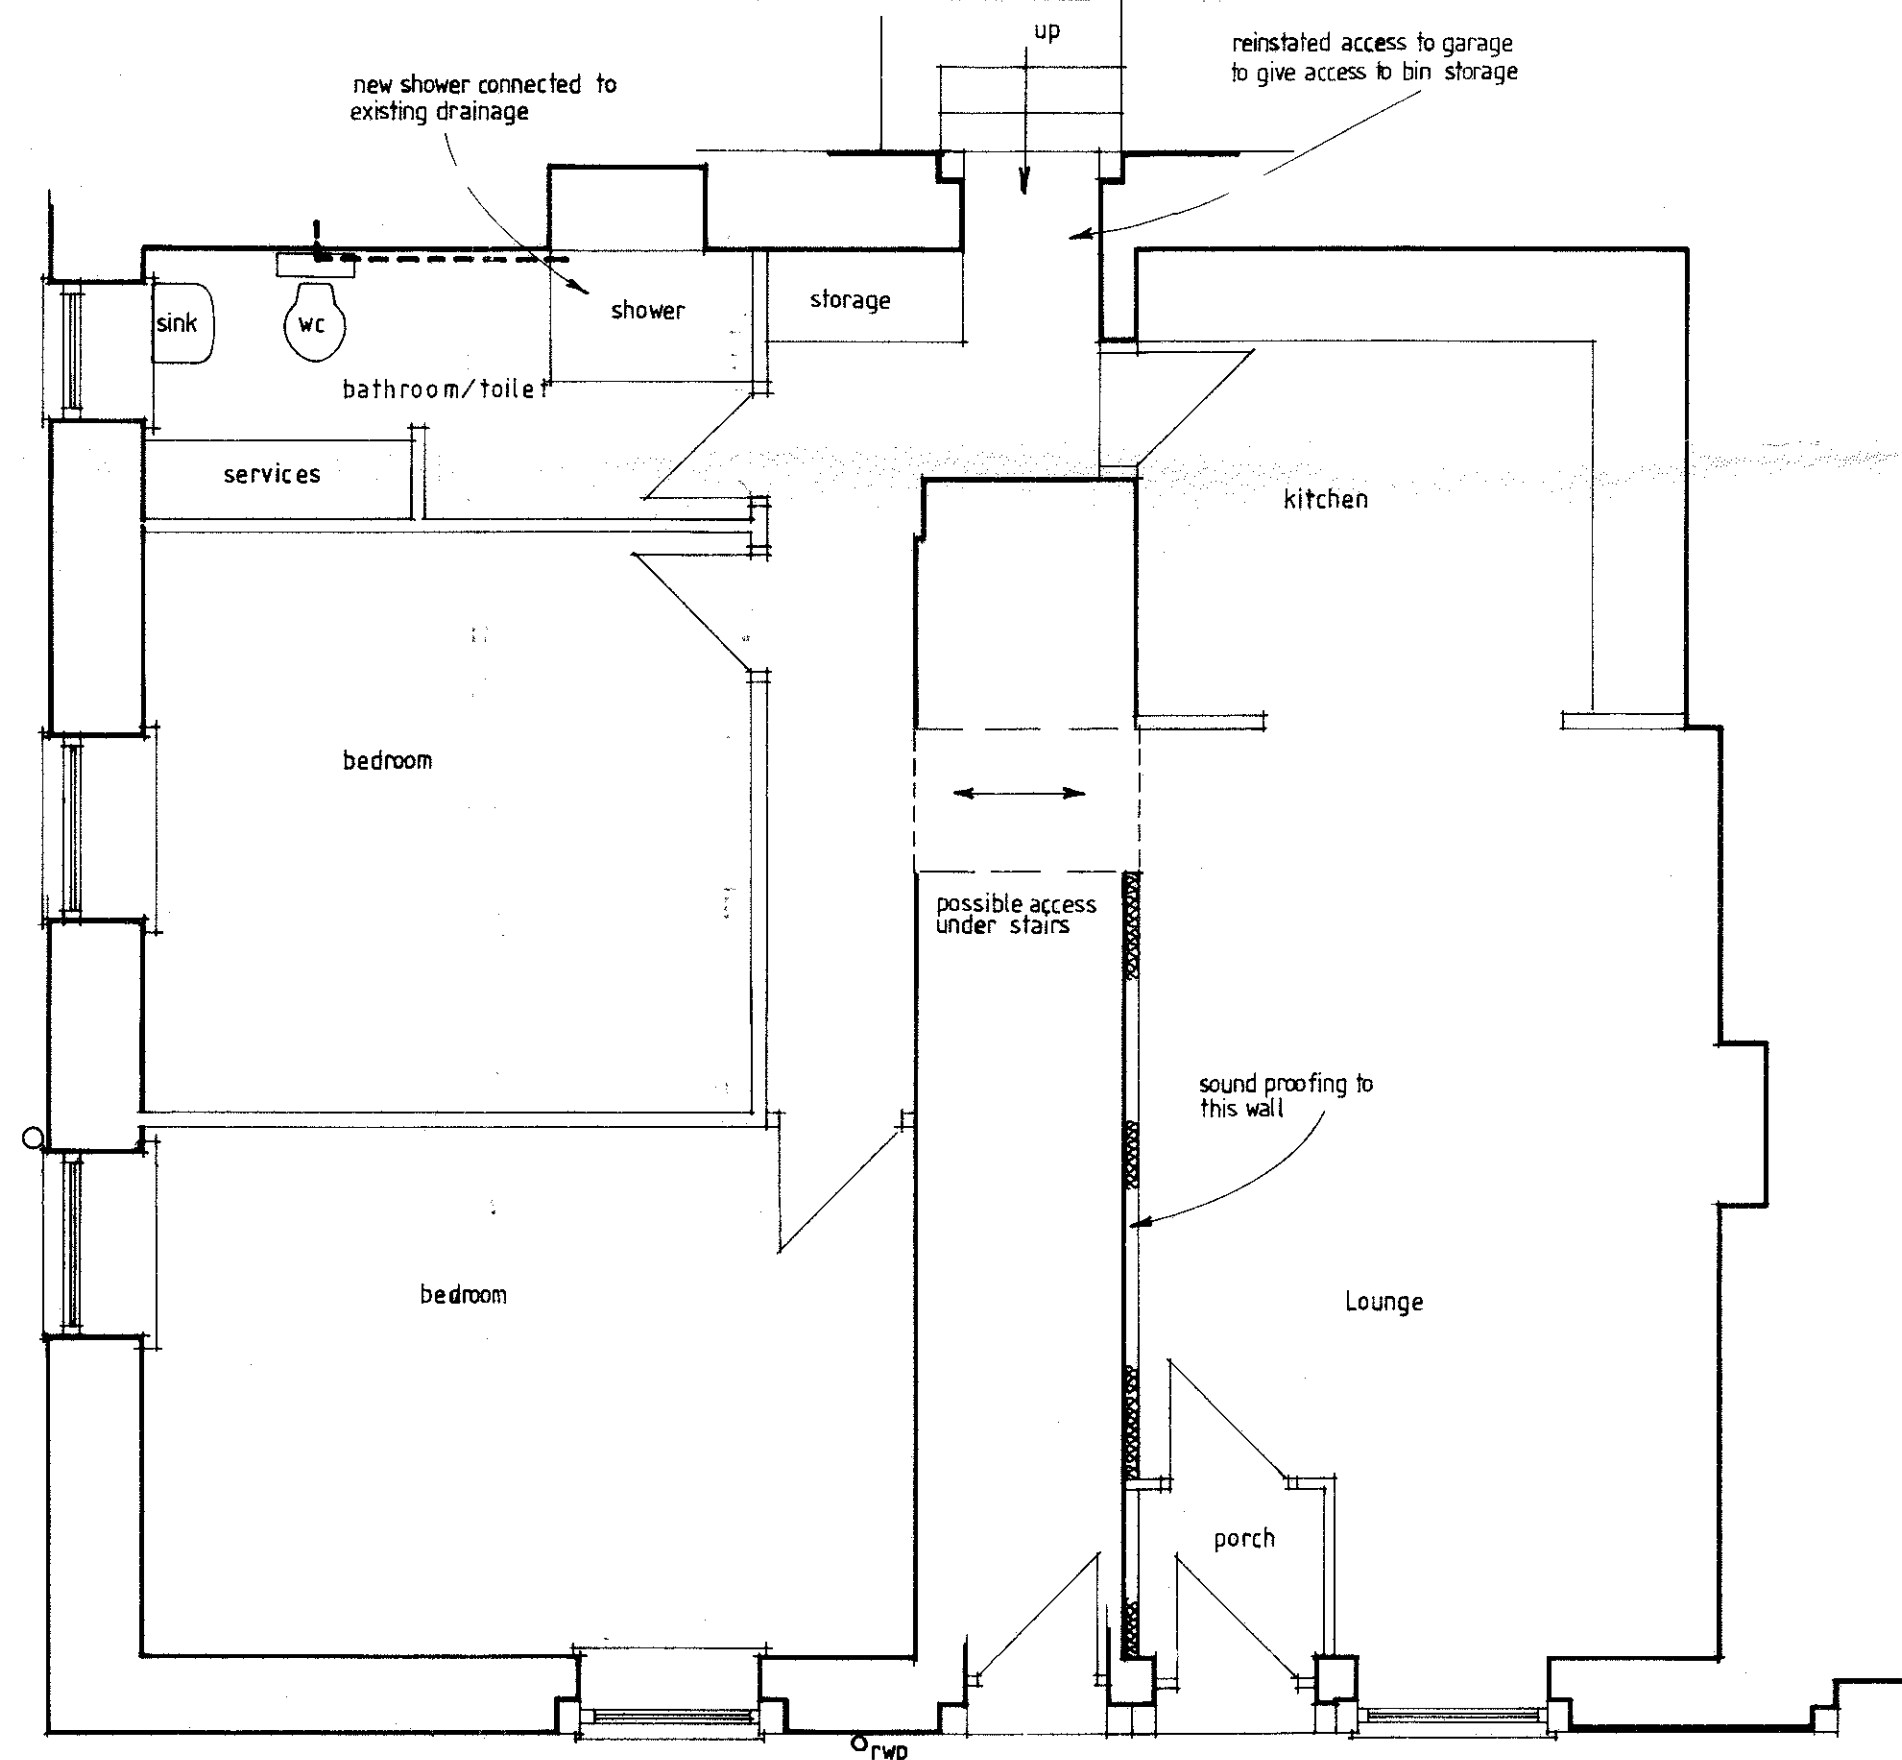

proposed ground floor plan 27/29 Bawdlands

1:50

320130199P

proposed change of use of commercial floor space
at No 27/29 Bawdlands, Clitheroe, to form one
two bedroom ground floor flat.

Mr E Swales

proposed plan and elevations

JCP/0345