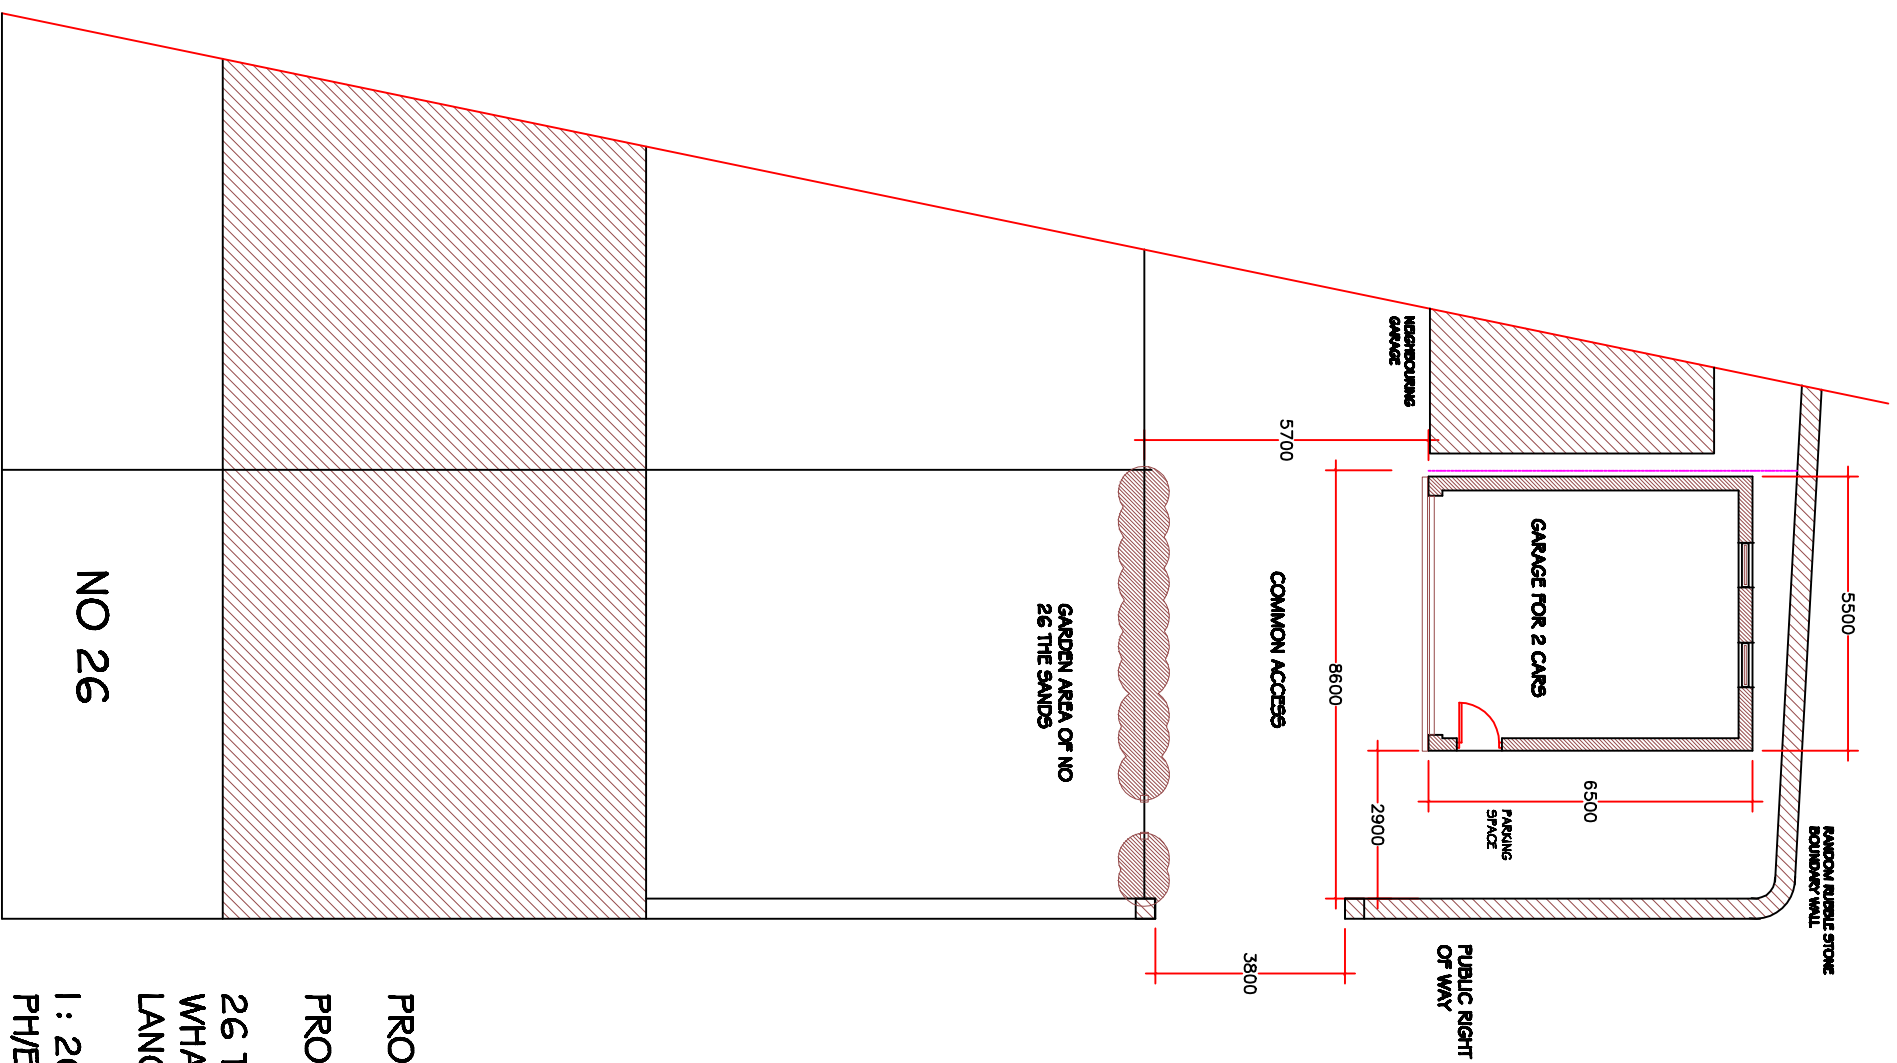


PROPOSED REPLACEMENT GARAGE  
 PROPOSED PLAN AND ELEVATIONS  
 26 THE SANDS  
 WHALLEY  
 LANCASHIRE  
 I : 200 AT A3  
 PH/ER/200 APRIL 2013