


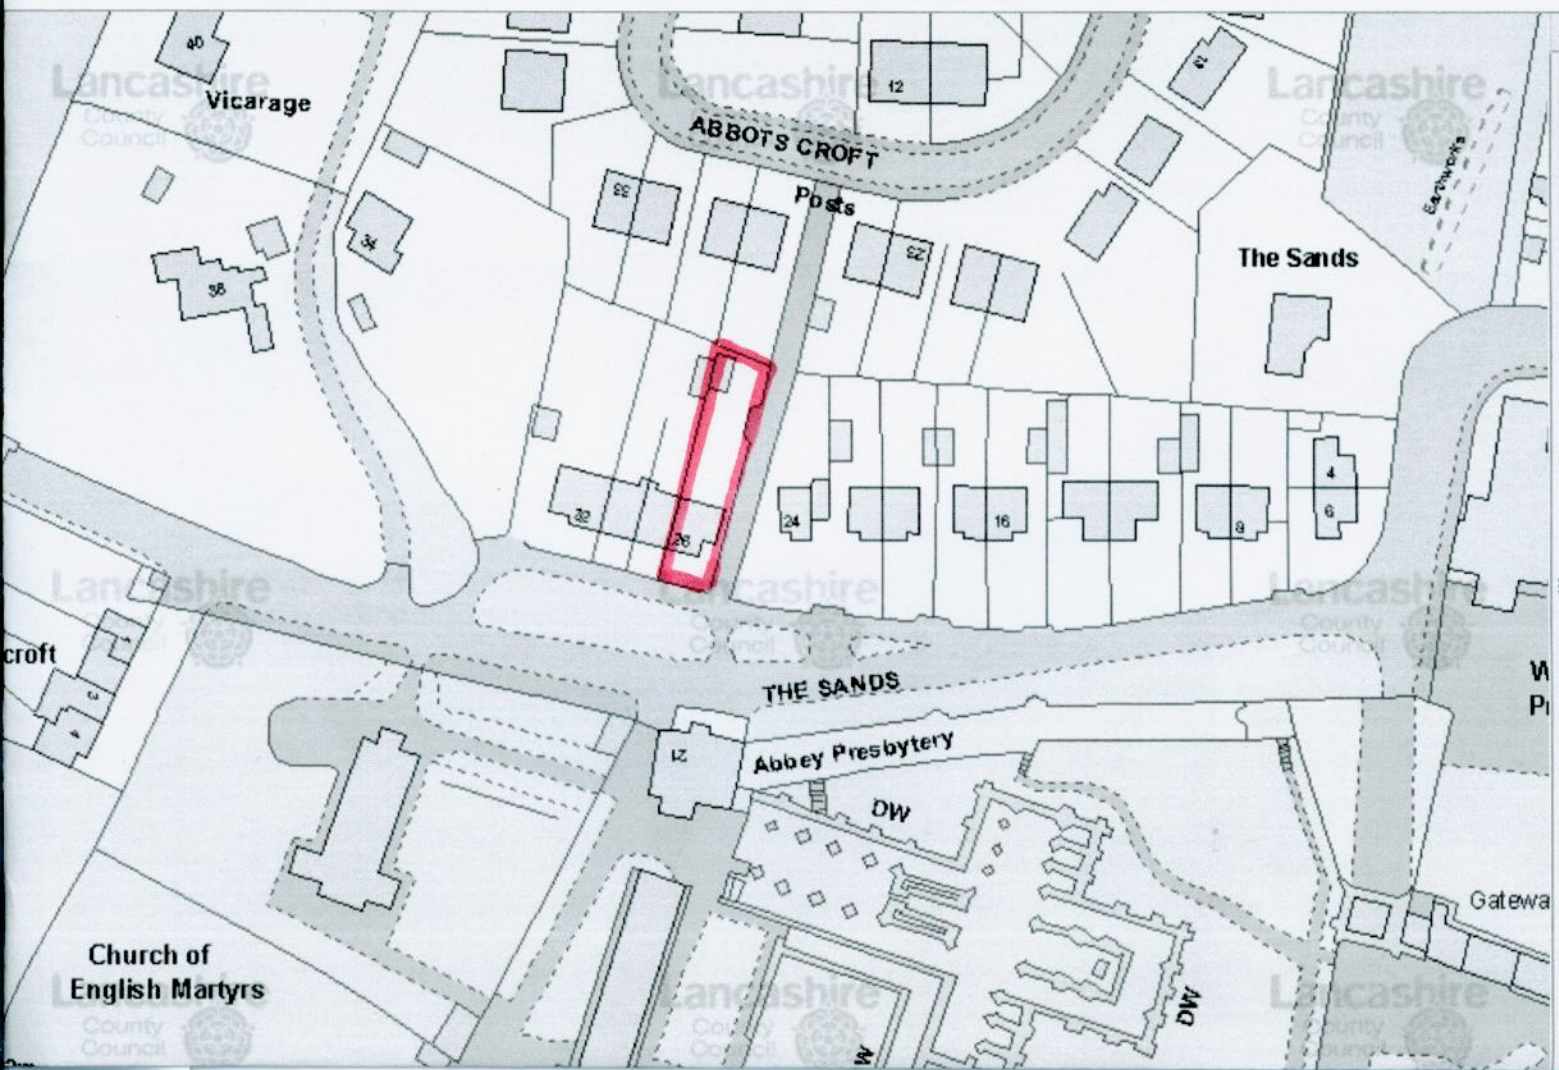

LOCATION PLAN 1:1250
26 THE SANDS
WHALLEY

