


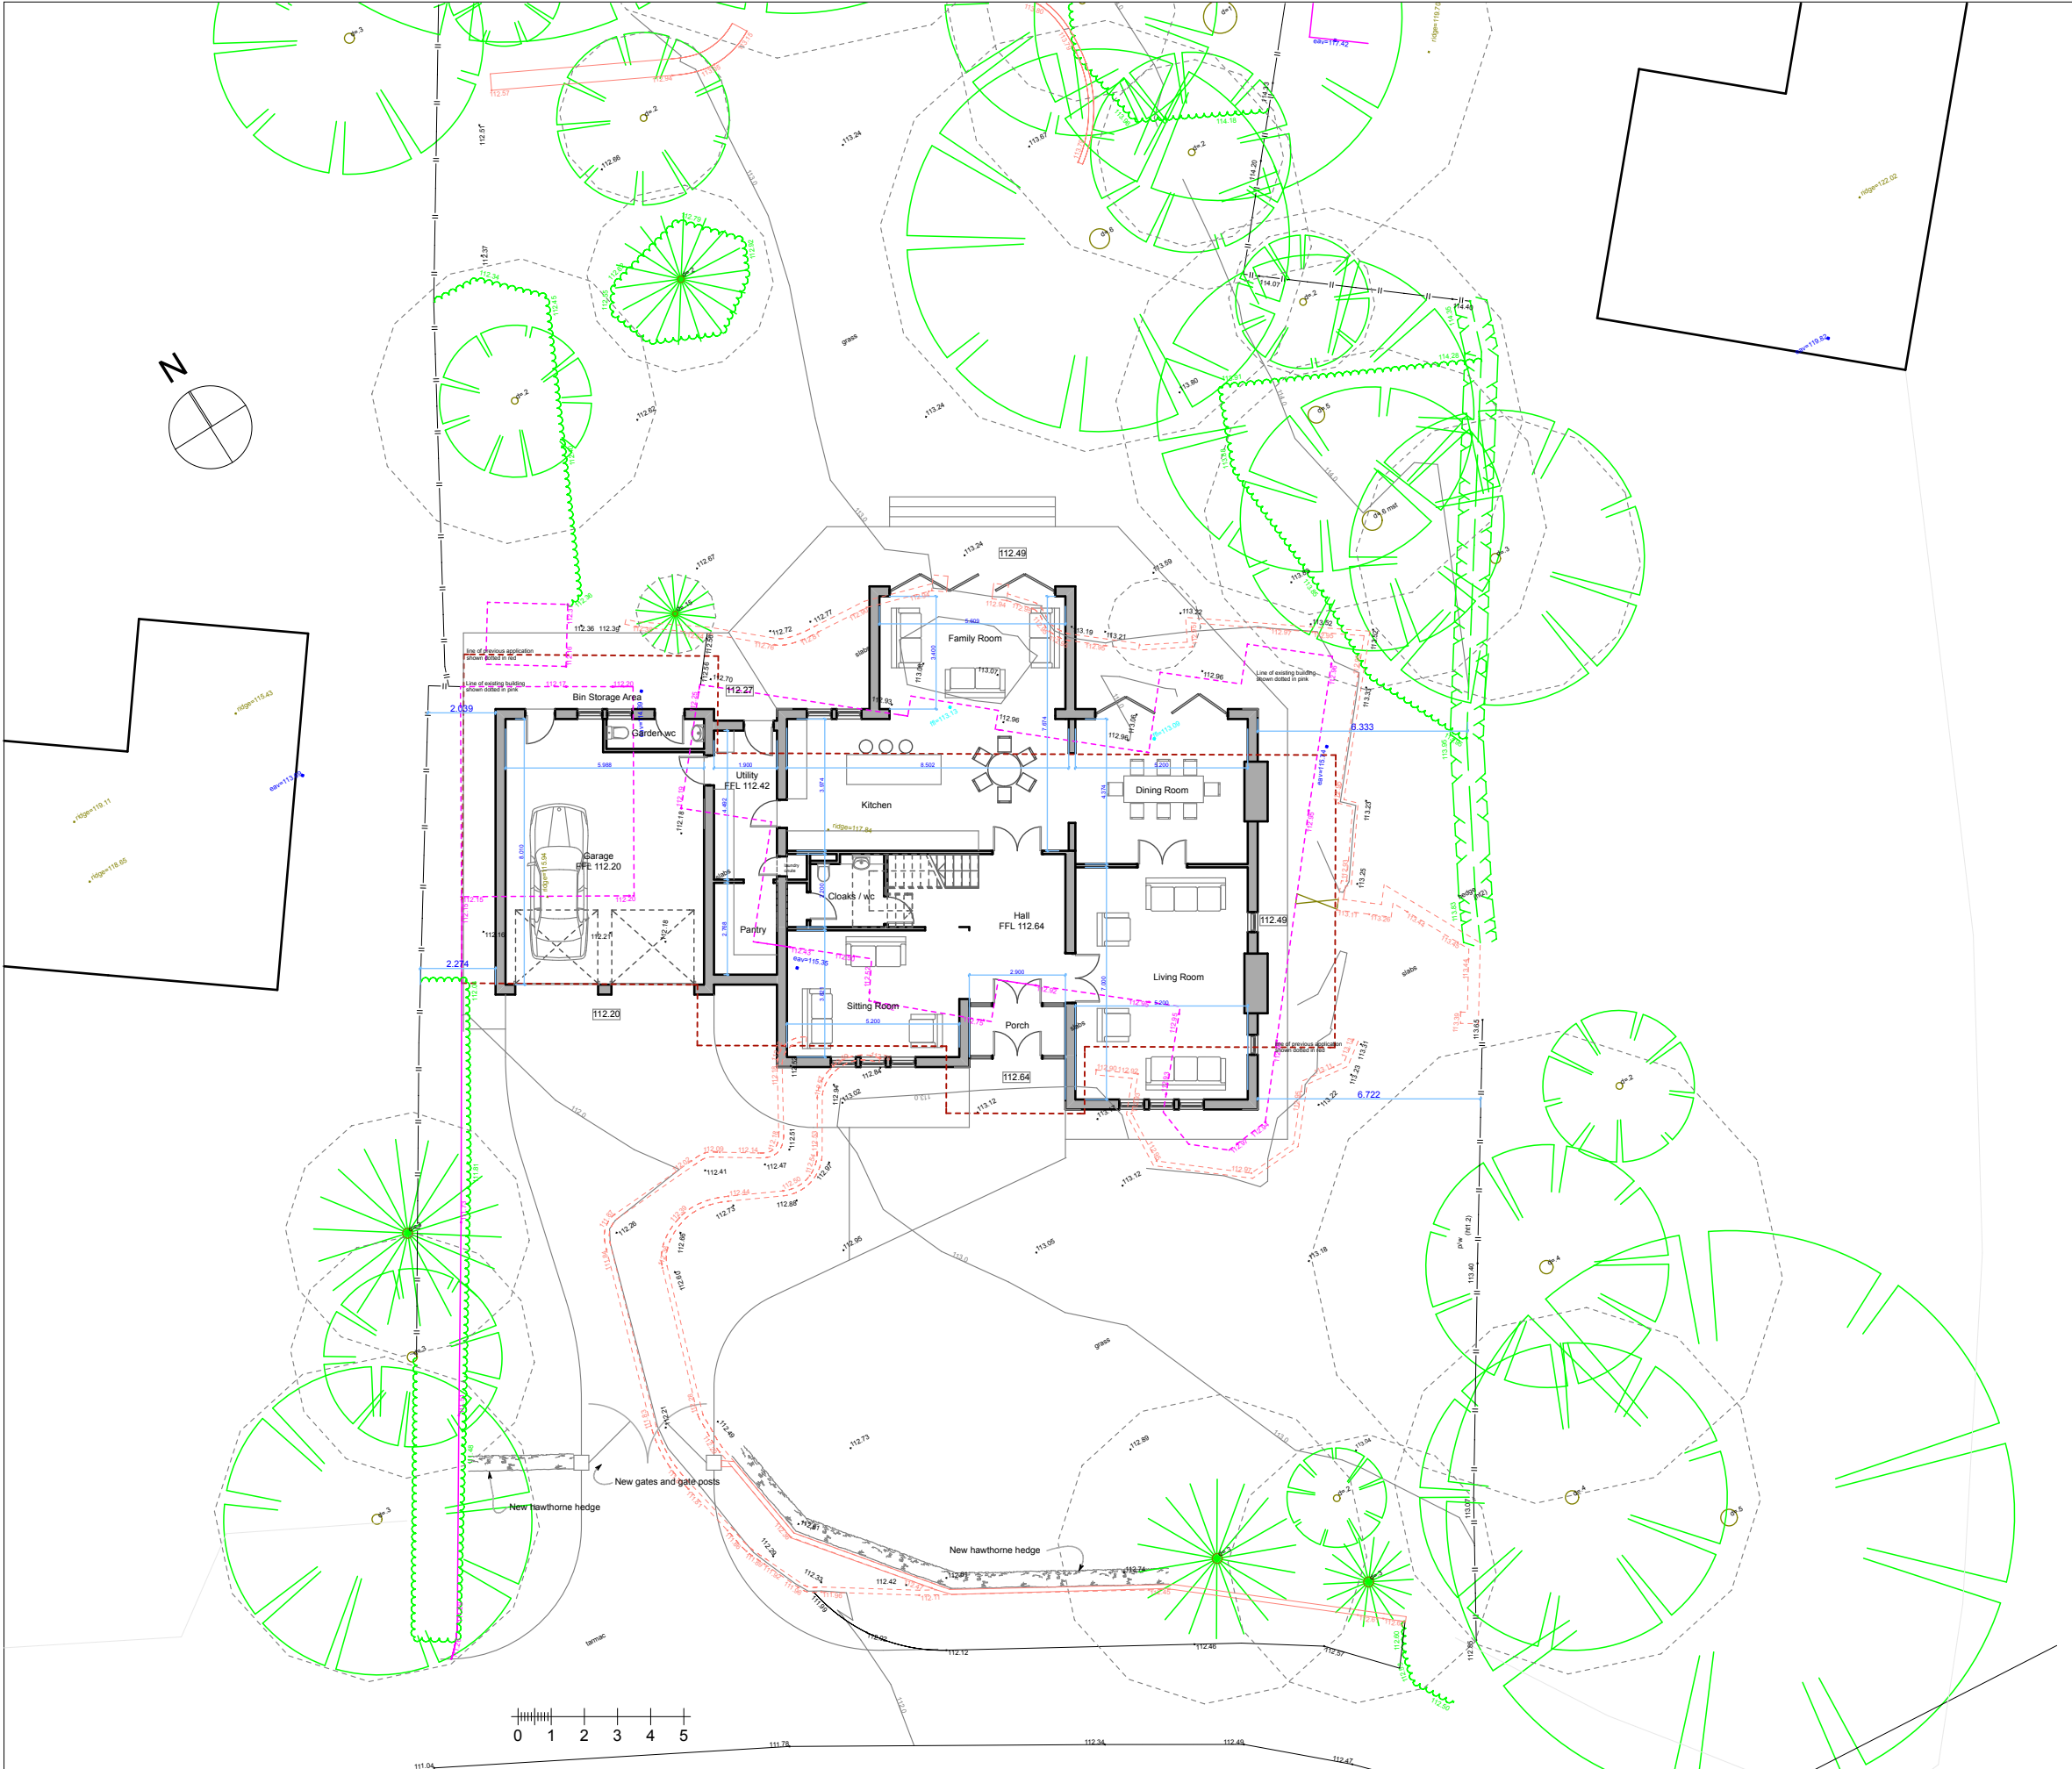

DO NOT SCALE FROM THIS DRAWING.
Use written dimensions only, if in doubt ASK
This drawing is protected under the copyright of 3D.G design

Rev	Description	Date
Project: Shay Cross, Wiswell		
Status: Planning Application		
Client: Westbridge Developments		
Drawing Title: Site and Block Plan		
Project No: 010-230		
Drw No: 01	Rev: A	
Scale: 1:200 @ A3		
3D.Gdesign architectural consultants 11 Leyland House Lancashire Business Park Centurion Way Leyland Lancashire PR26 6TY t: 01772 367 150 e: studio@3dgdesign.co.uk w: www.3dgdesign.co.uk		