


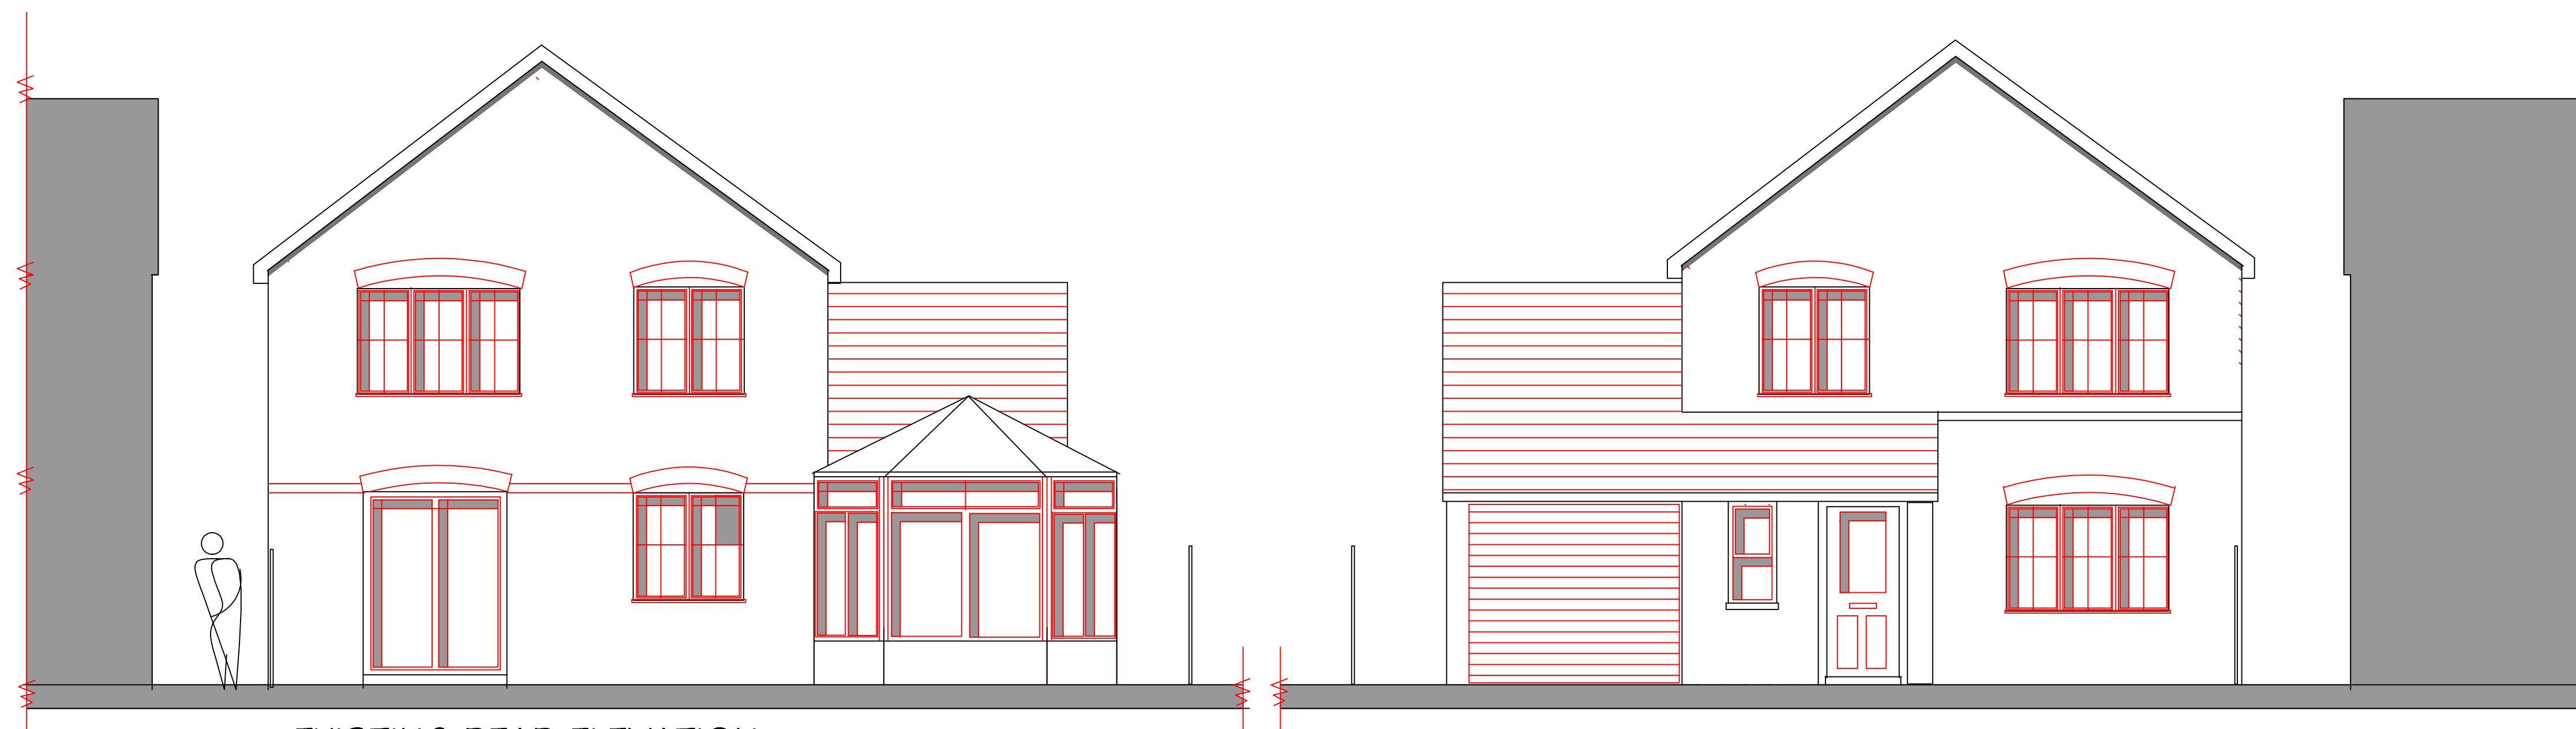


EXISTING REAR ELEVATION

EXISTING FRONT ELEVATION

Refer to the proposed drawing
PHD/RM/200 for information
regarding the extension and
alterations

Refer to the site location plan
for information regarding the
context of the house with the
neighbouring properties

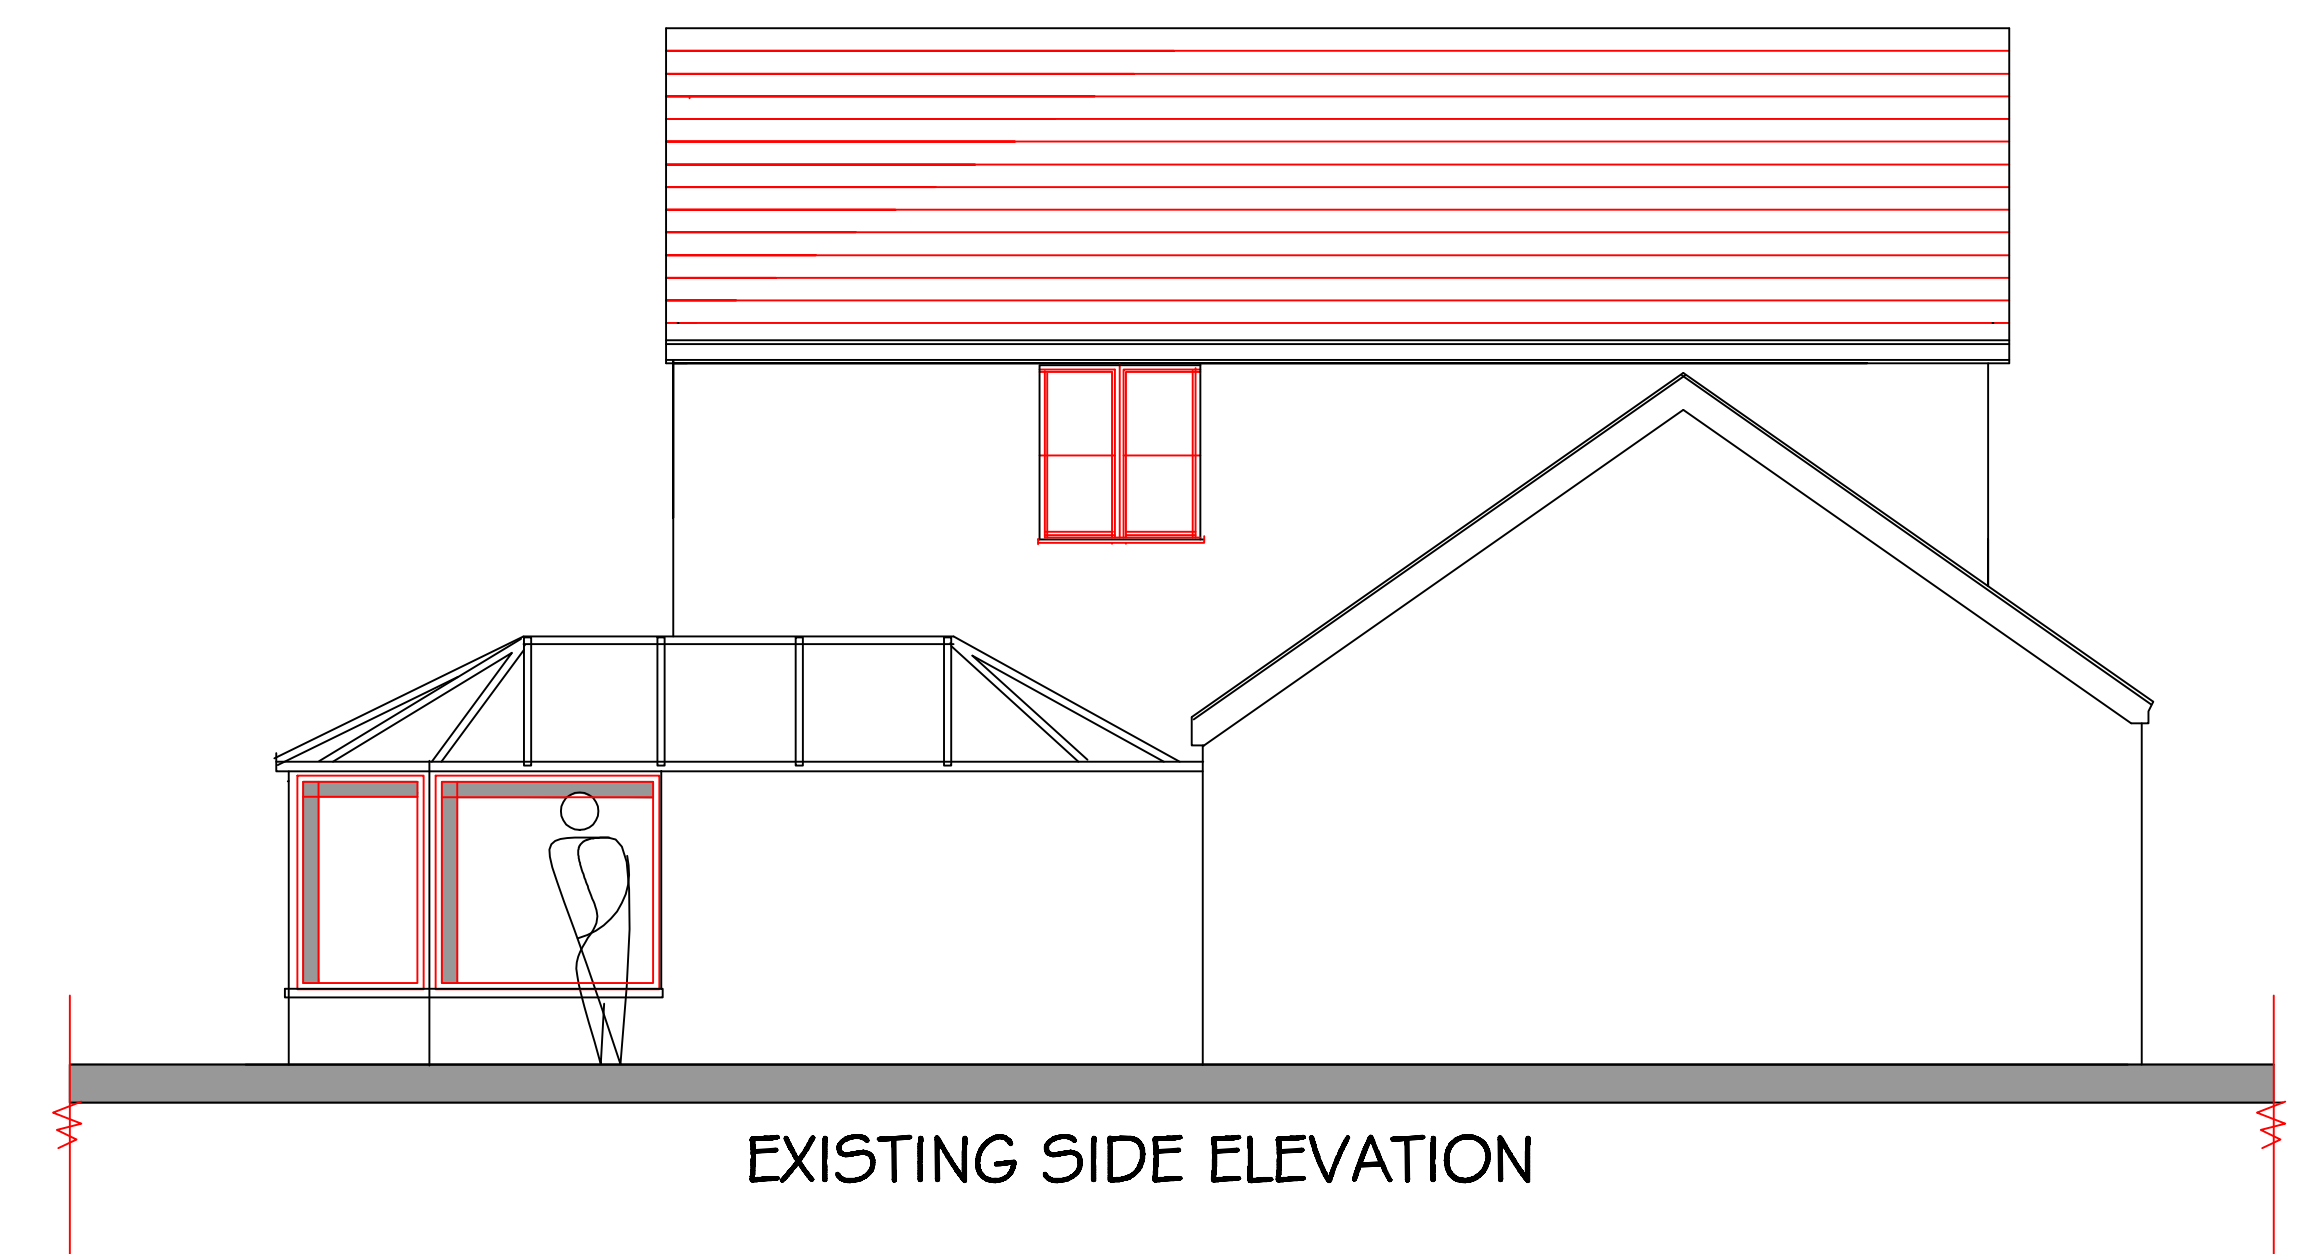


EXISTING SIDE ELEVATION

ALTERATIONS AND EXTENSIONS


5 ABBOT WALK , CLITHEROE , LANCASHIRE

EXISTING PLANS & ELEVATIONS

PHD/RM/200 1:50 (A1) FEBRUARY 2013

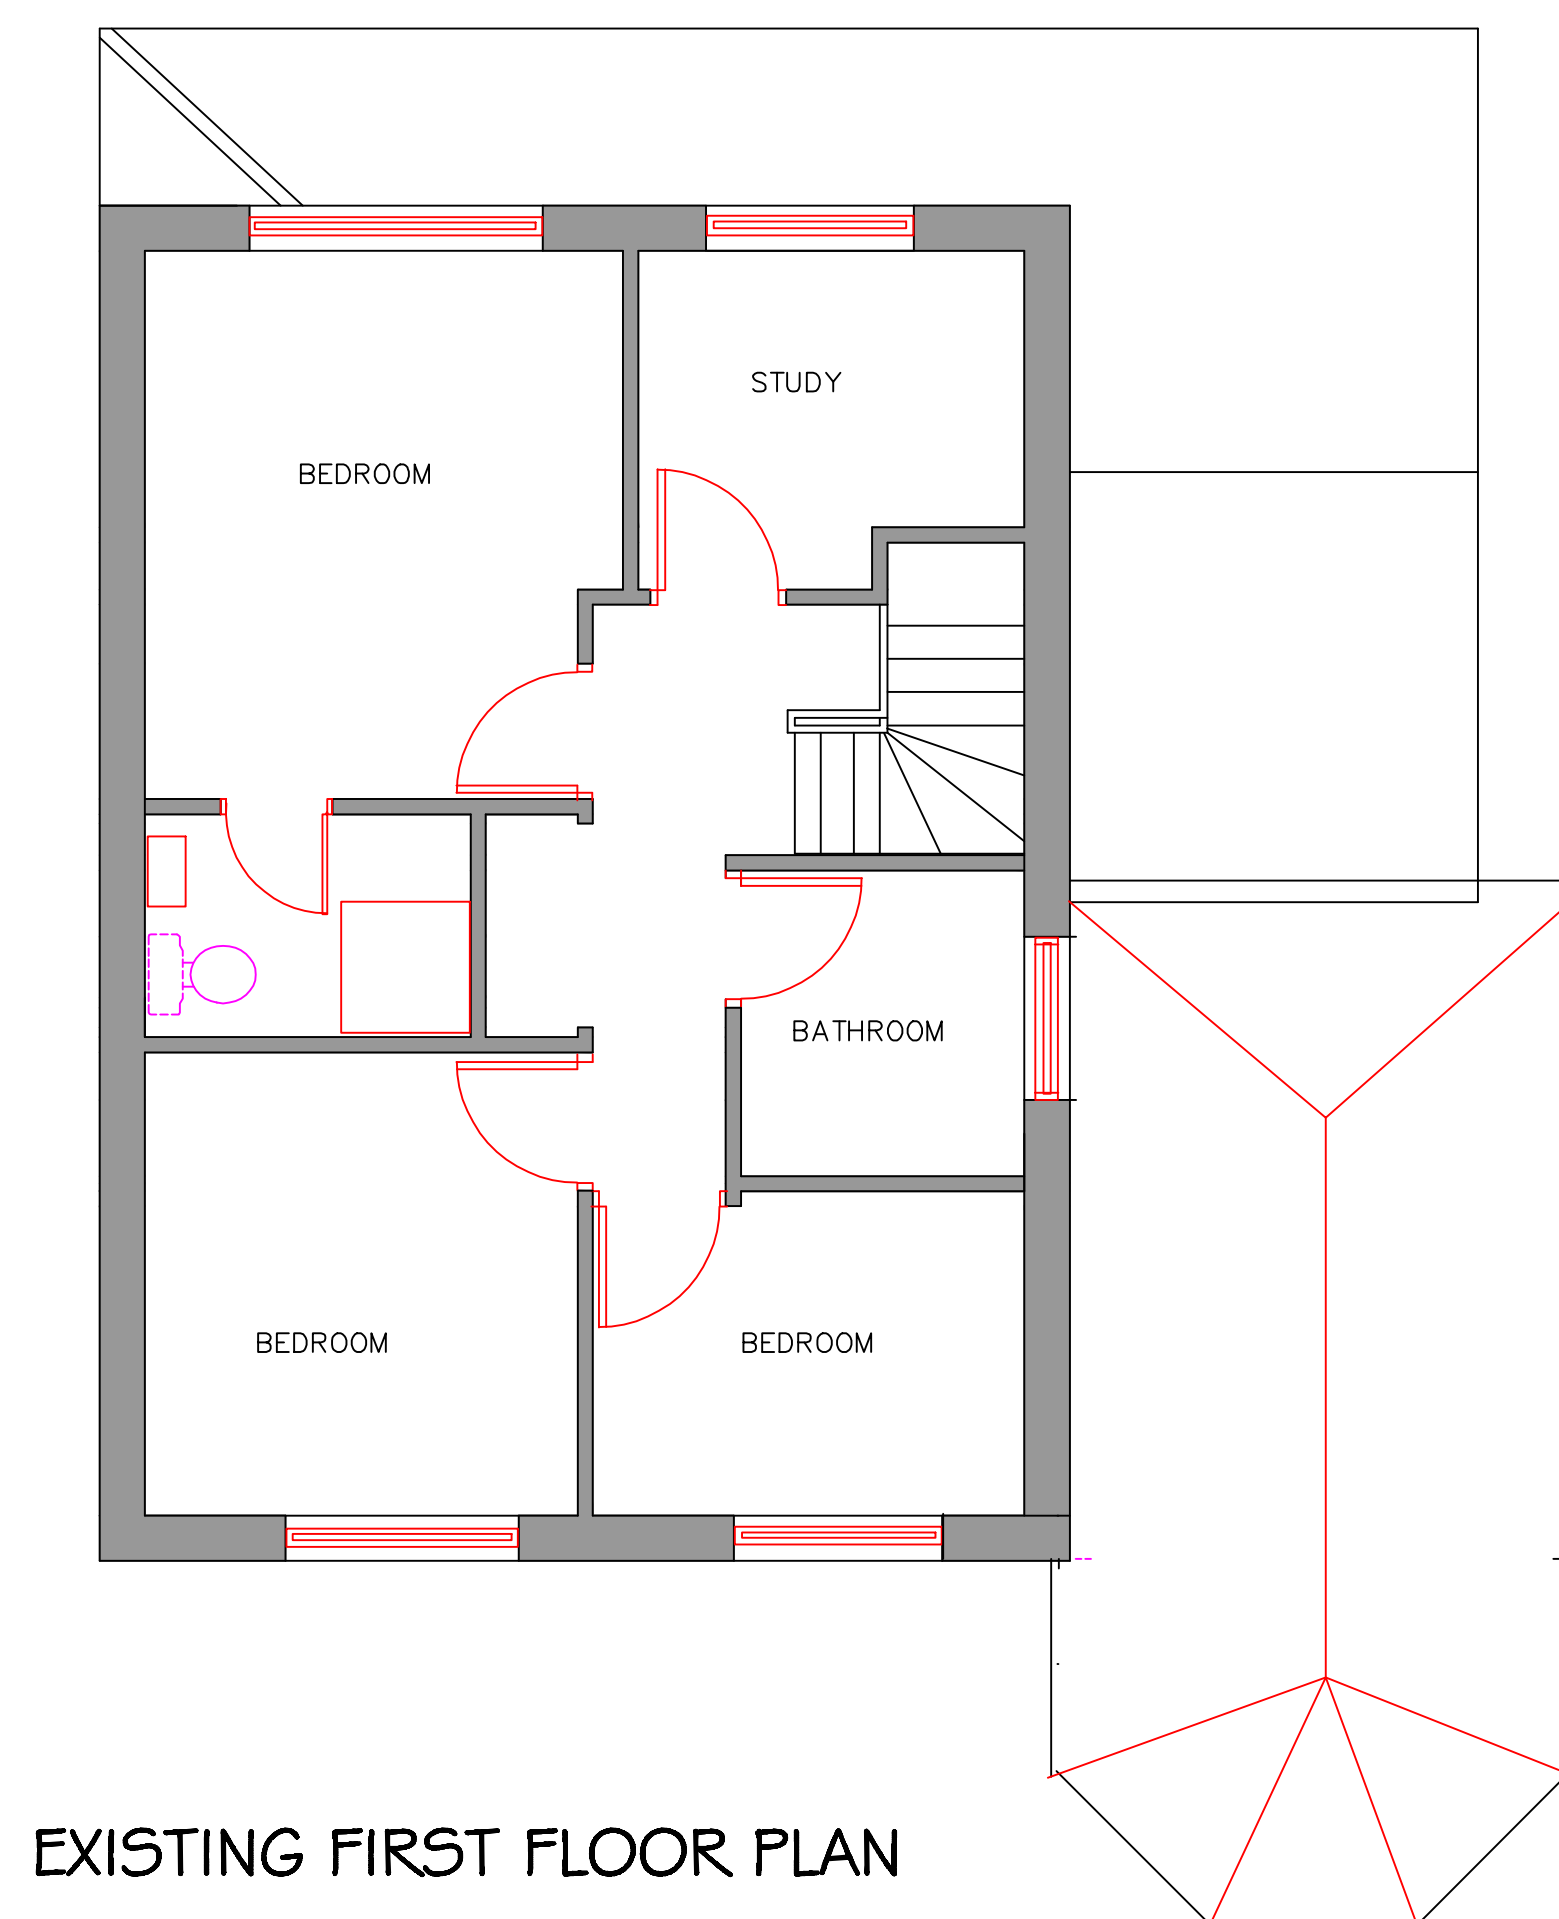

EXISTING FIRST FLOOR PLAN

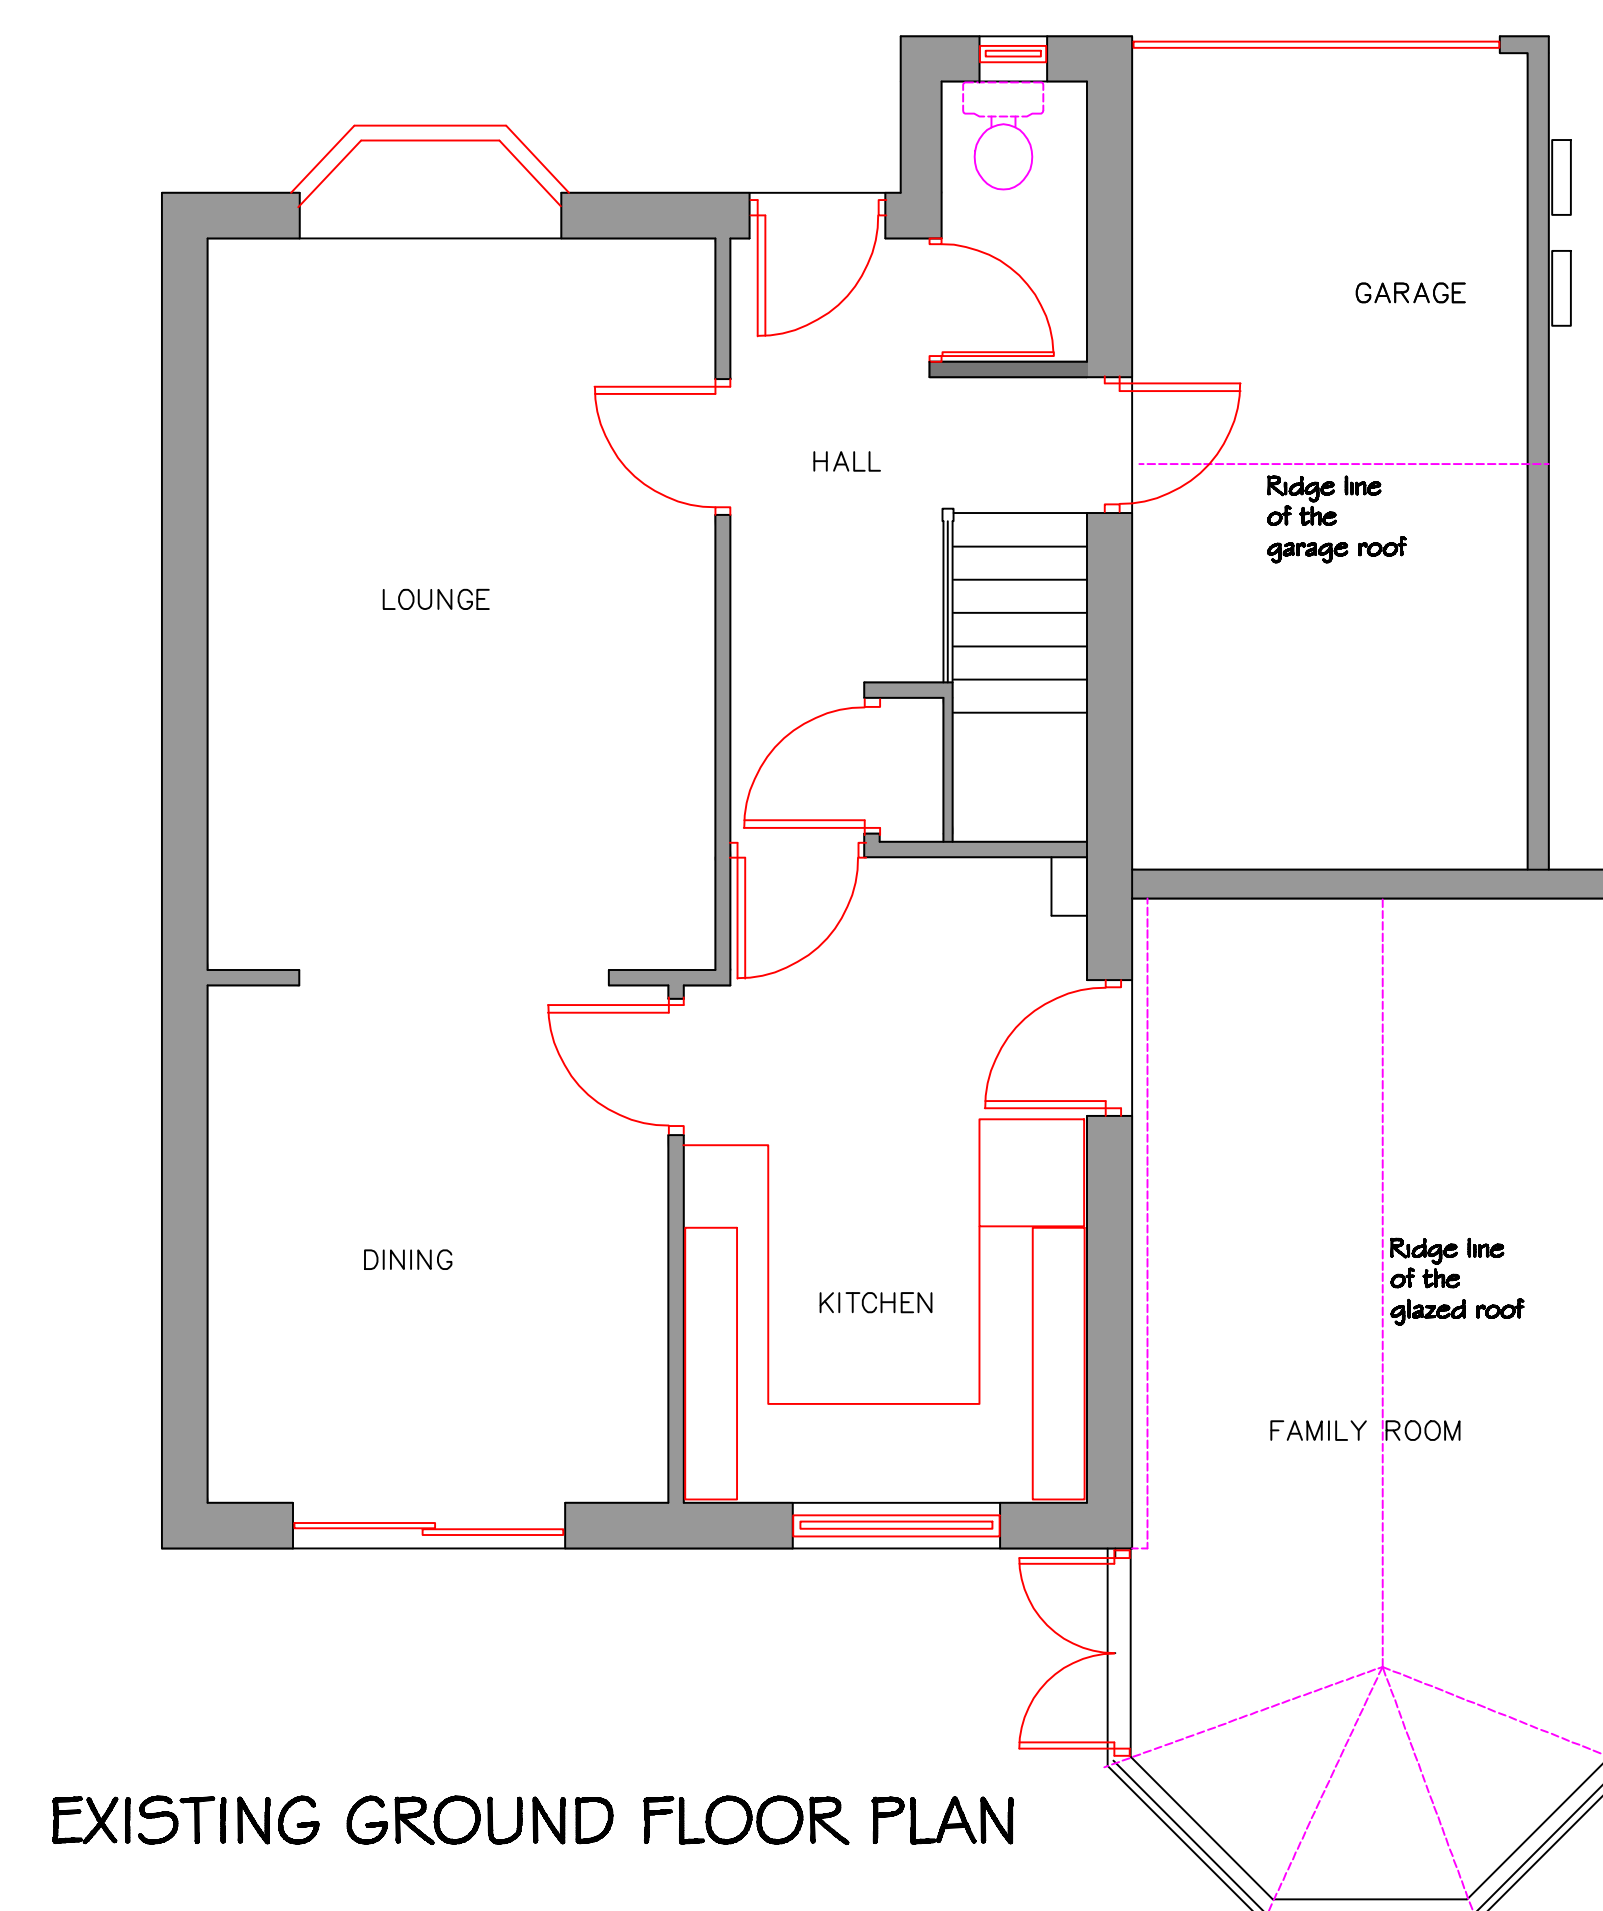

EXISTING GROUND FLOOR PLAN