

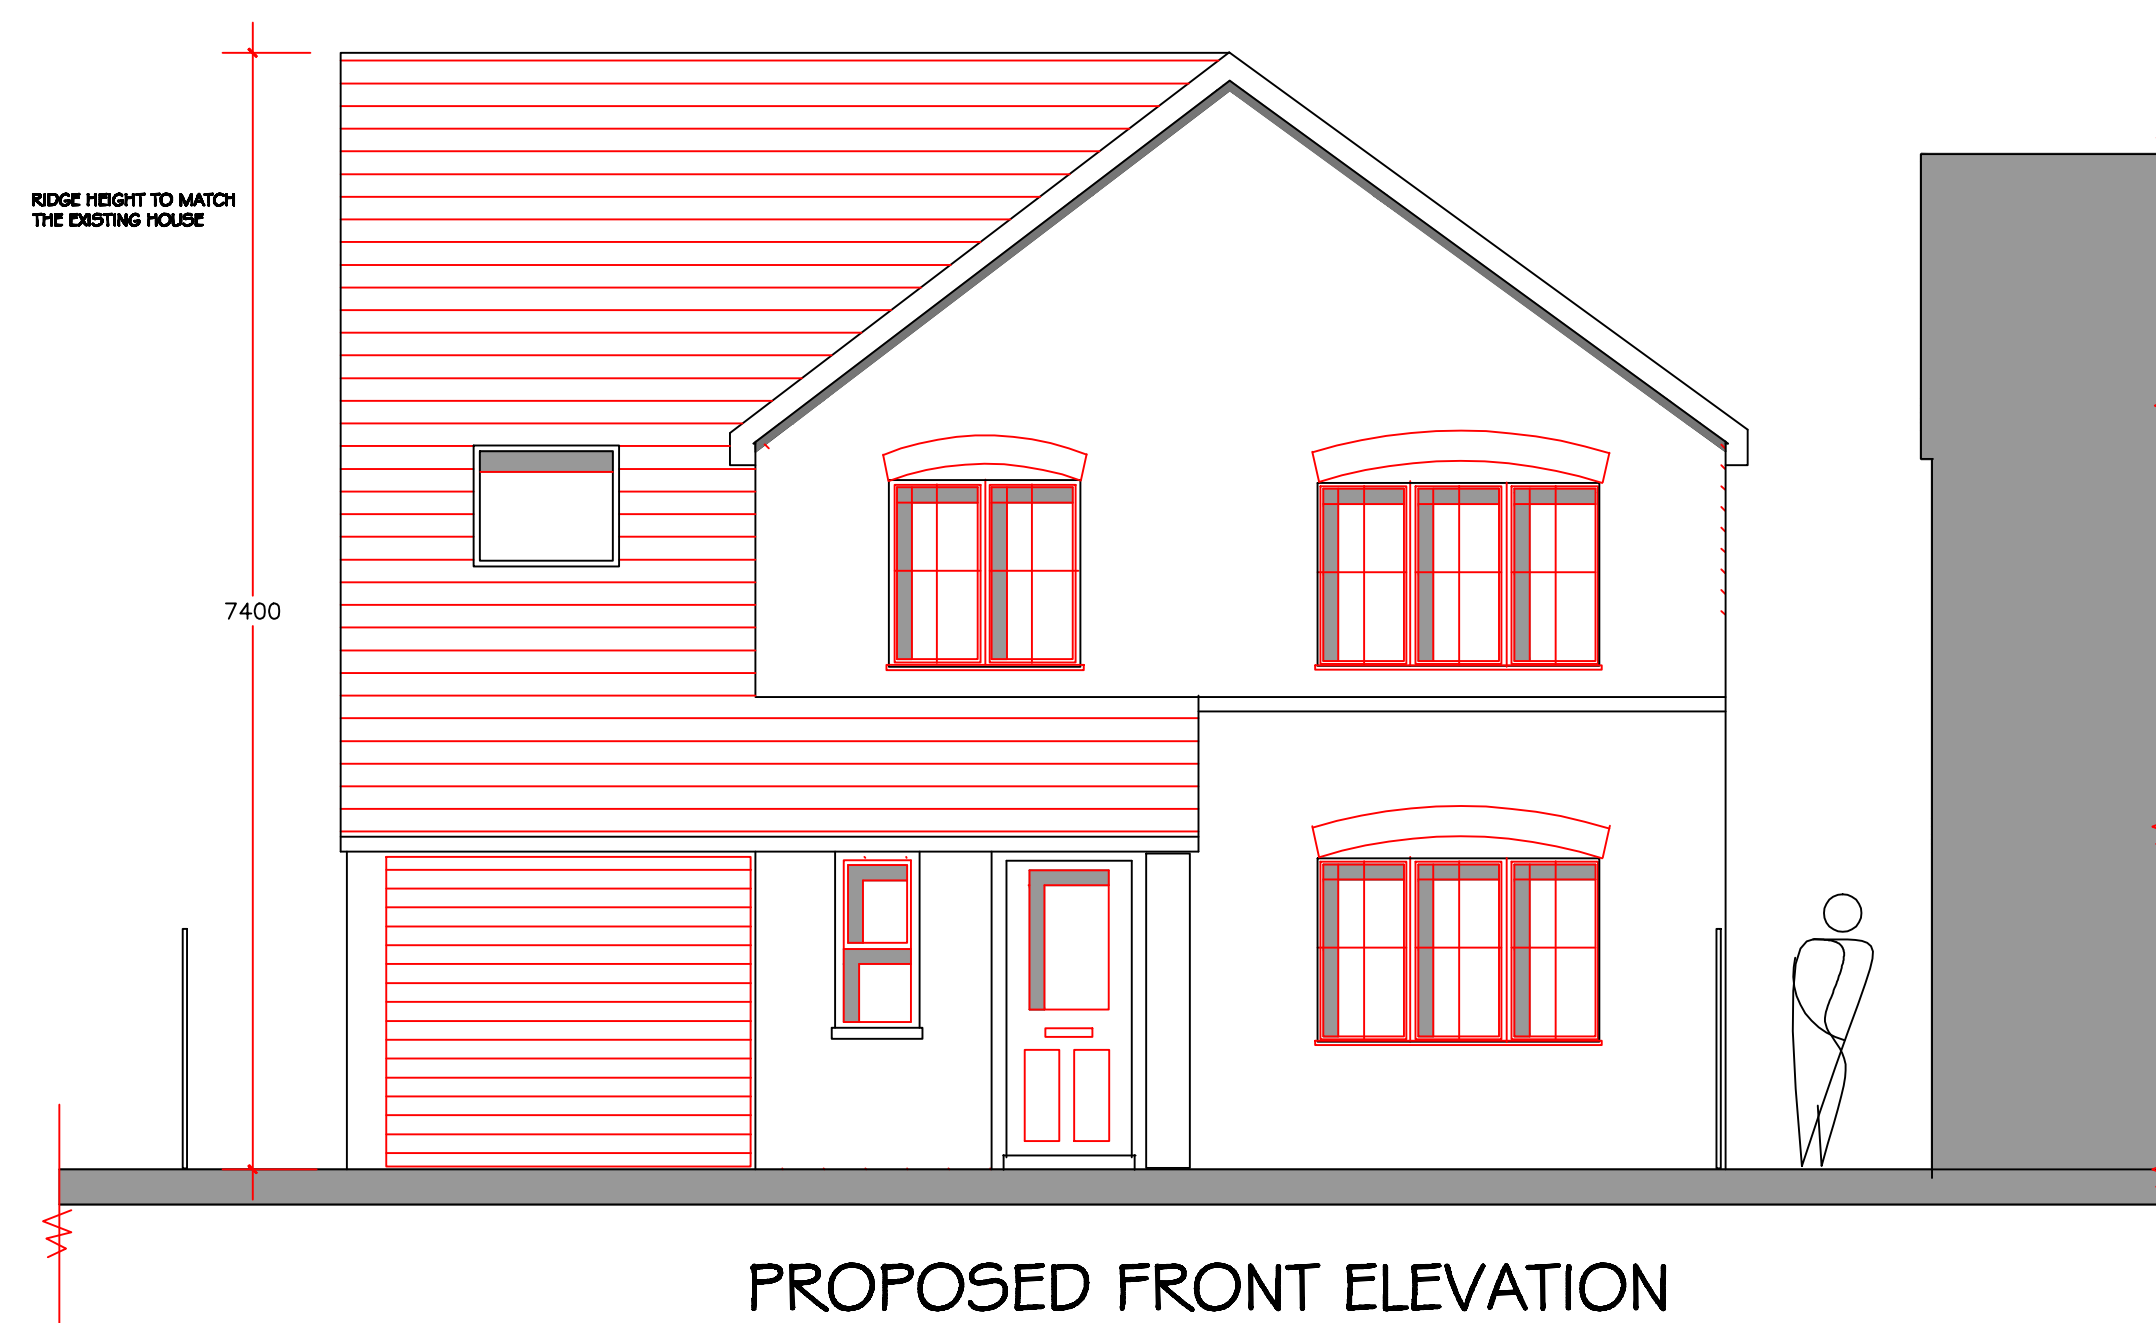
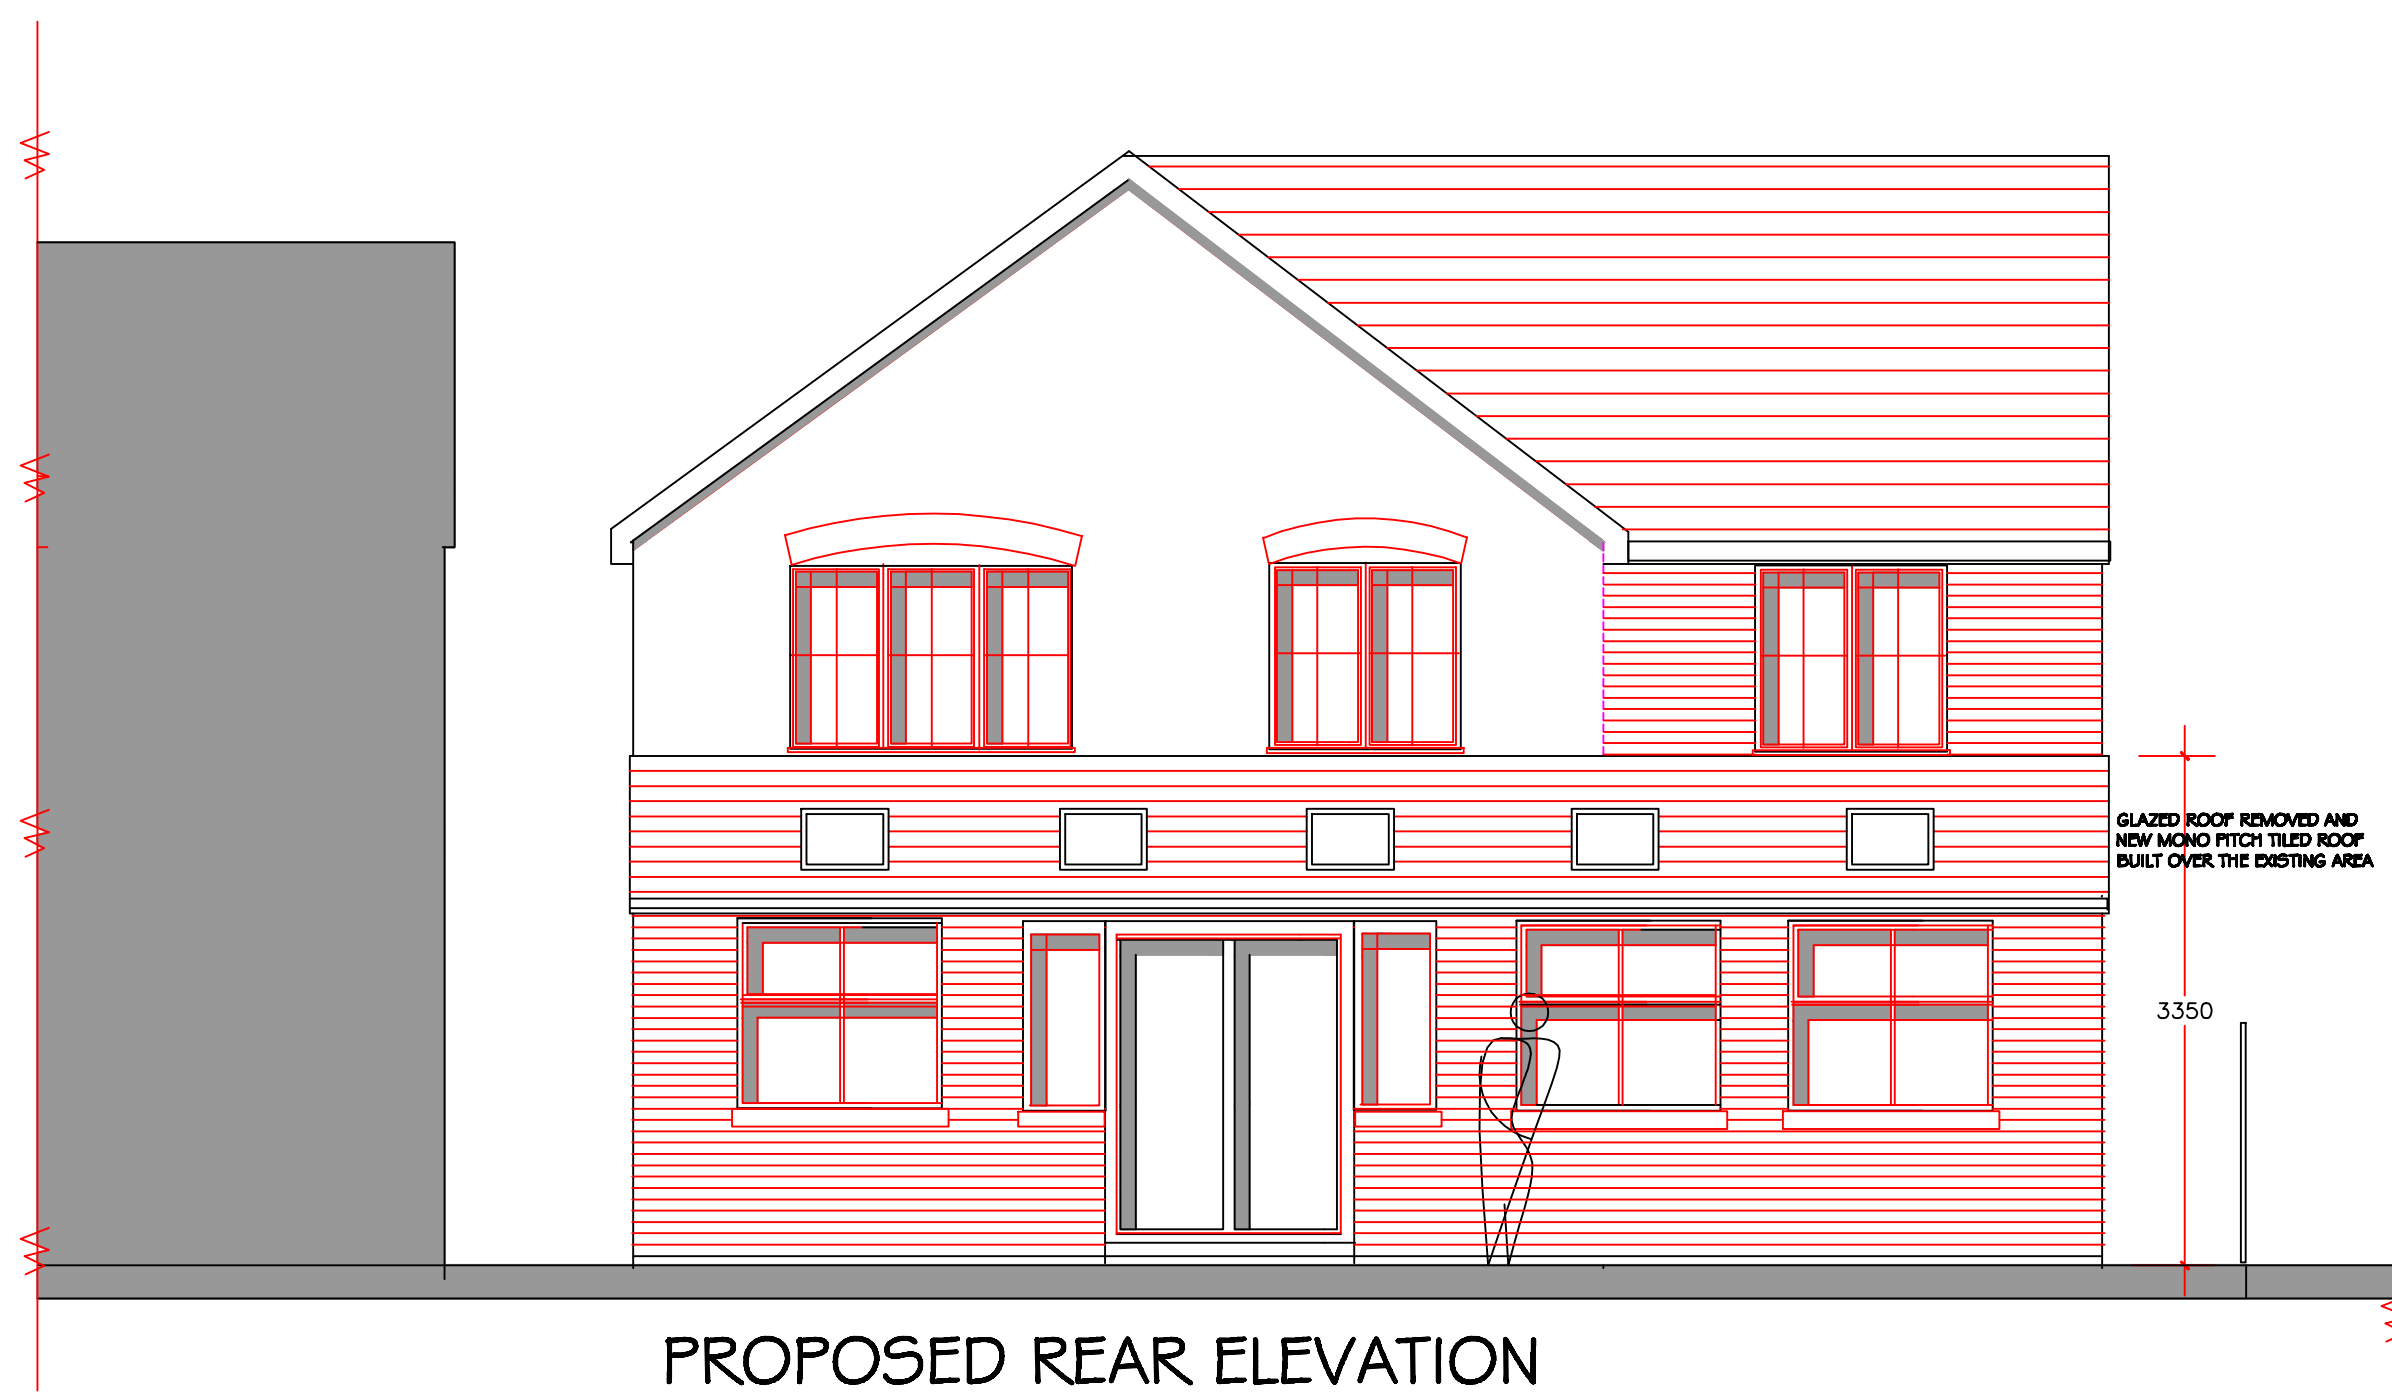


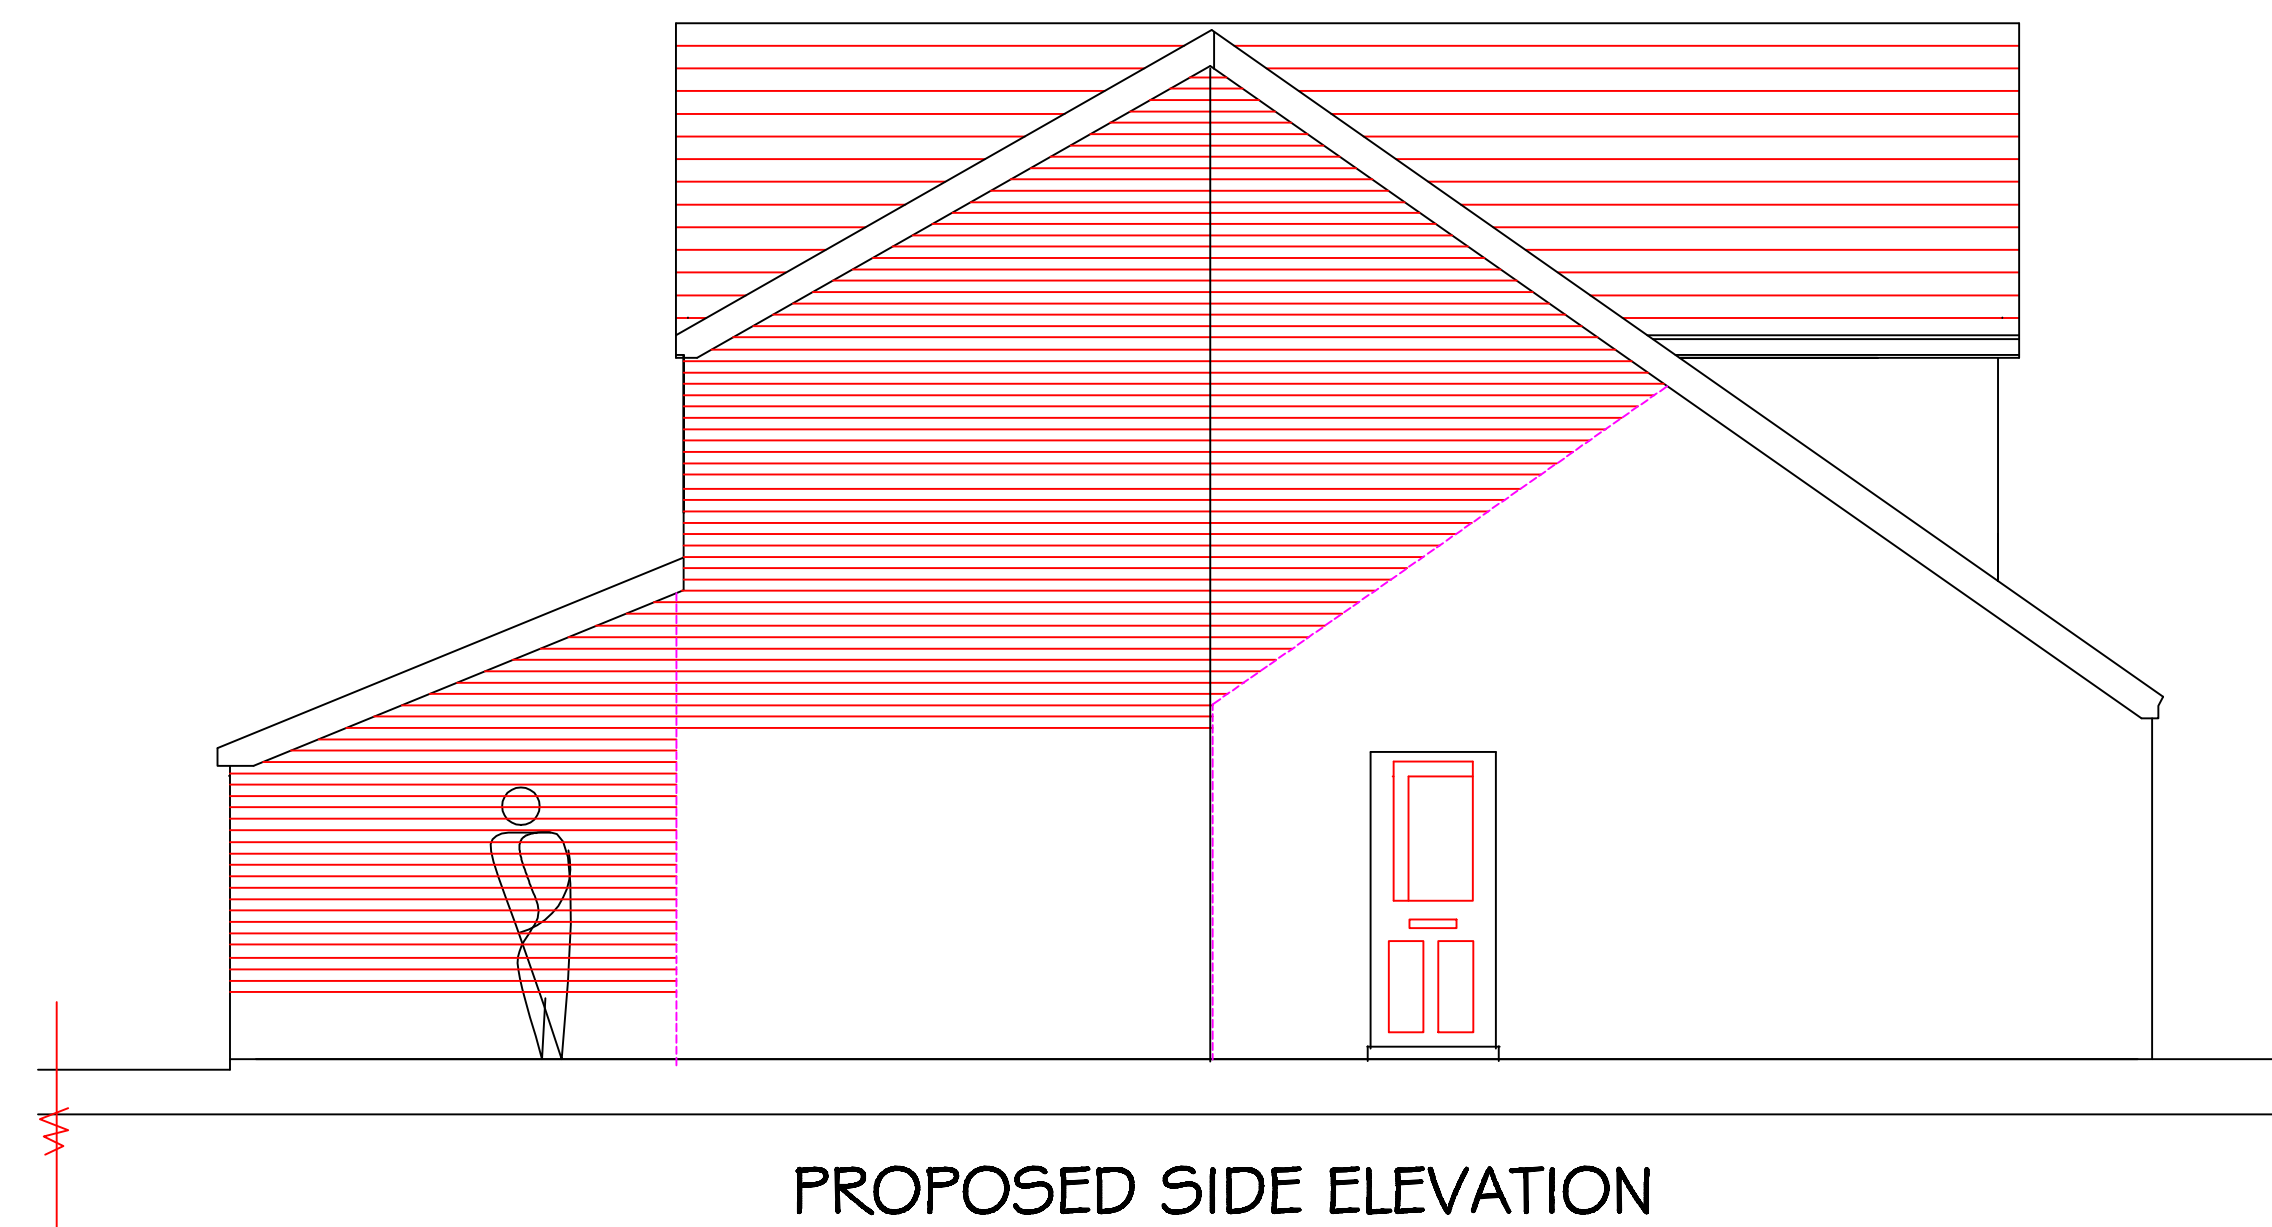

The proposal is to extend the property at ground floor to the rear and to the side at first floor to create a larger family home. The brickwork will blend with the existing facings and the roofs are to be finished in a marley type tile to match. All new windows and doors are to be double glazed white upvc. The existing conservatory is to be removed and the area redeveloped as the drawings detail

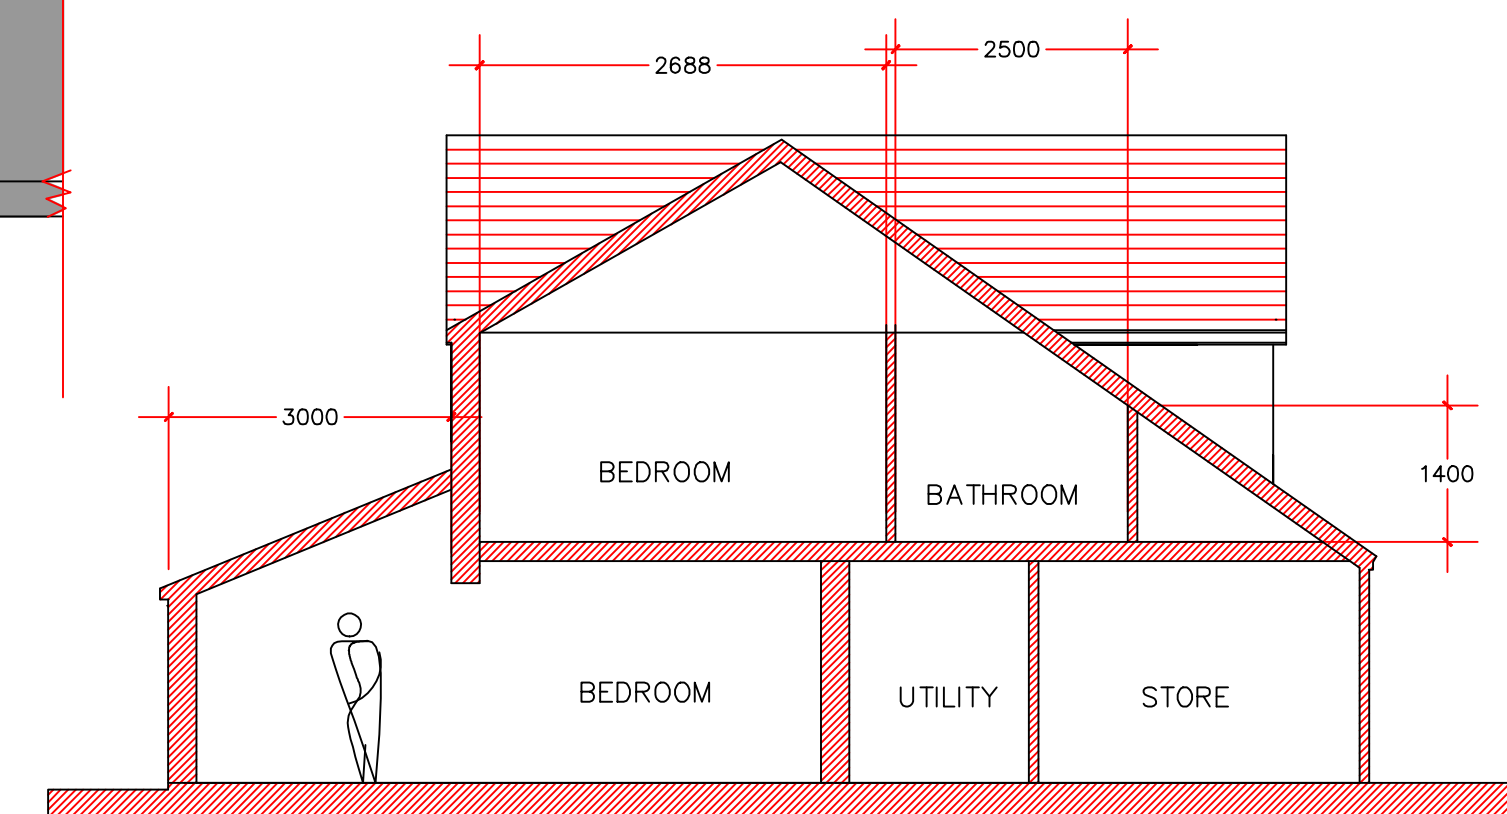

ALTERATIONS AND EXTENSIONS

5 ABBOT WALK , CLITHEROE , LANCASHIRE

PROPOSED PLANS / ELEVATIONS & SECTION

PHD/RM/200 1 :50 (A1) FEBRUARY 2013

