



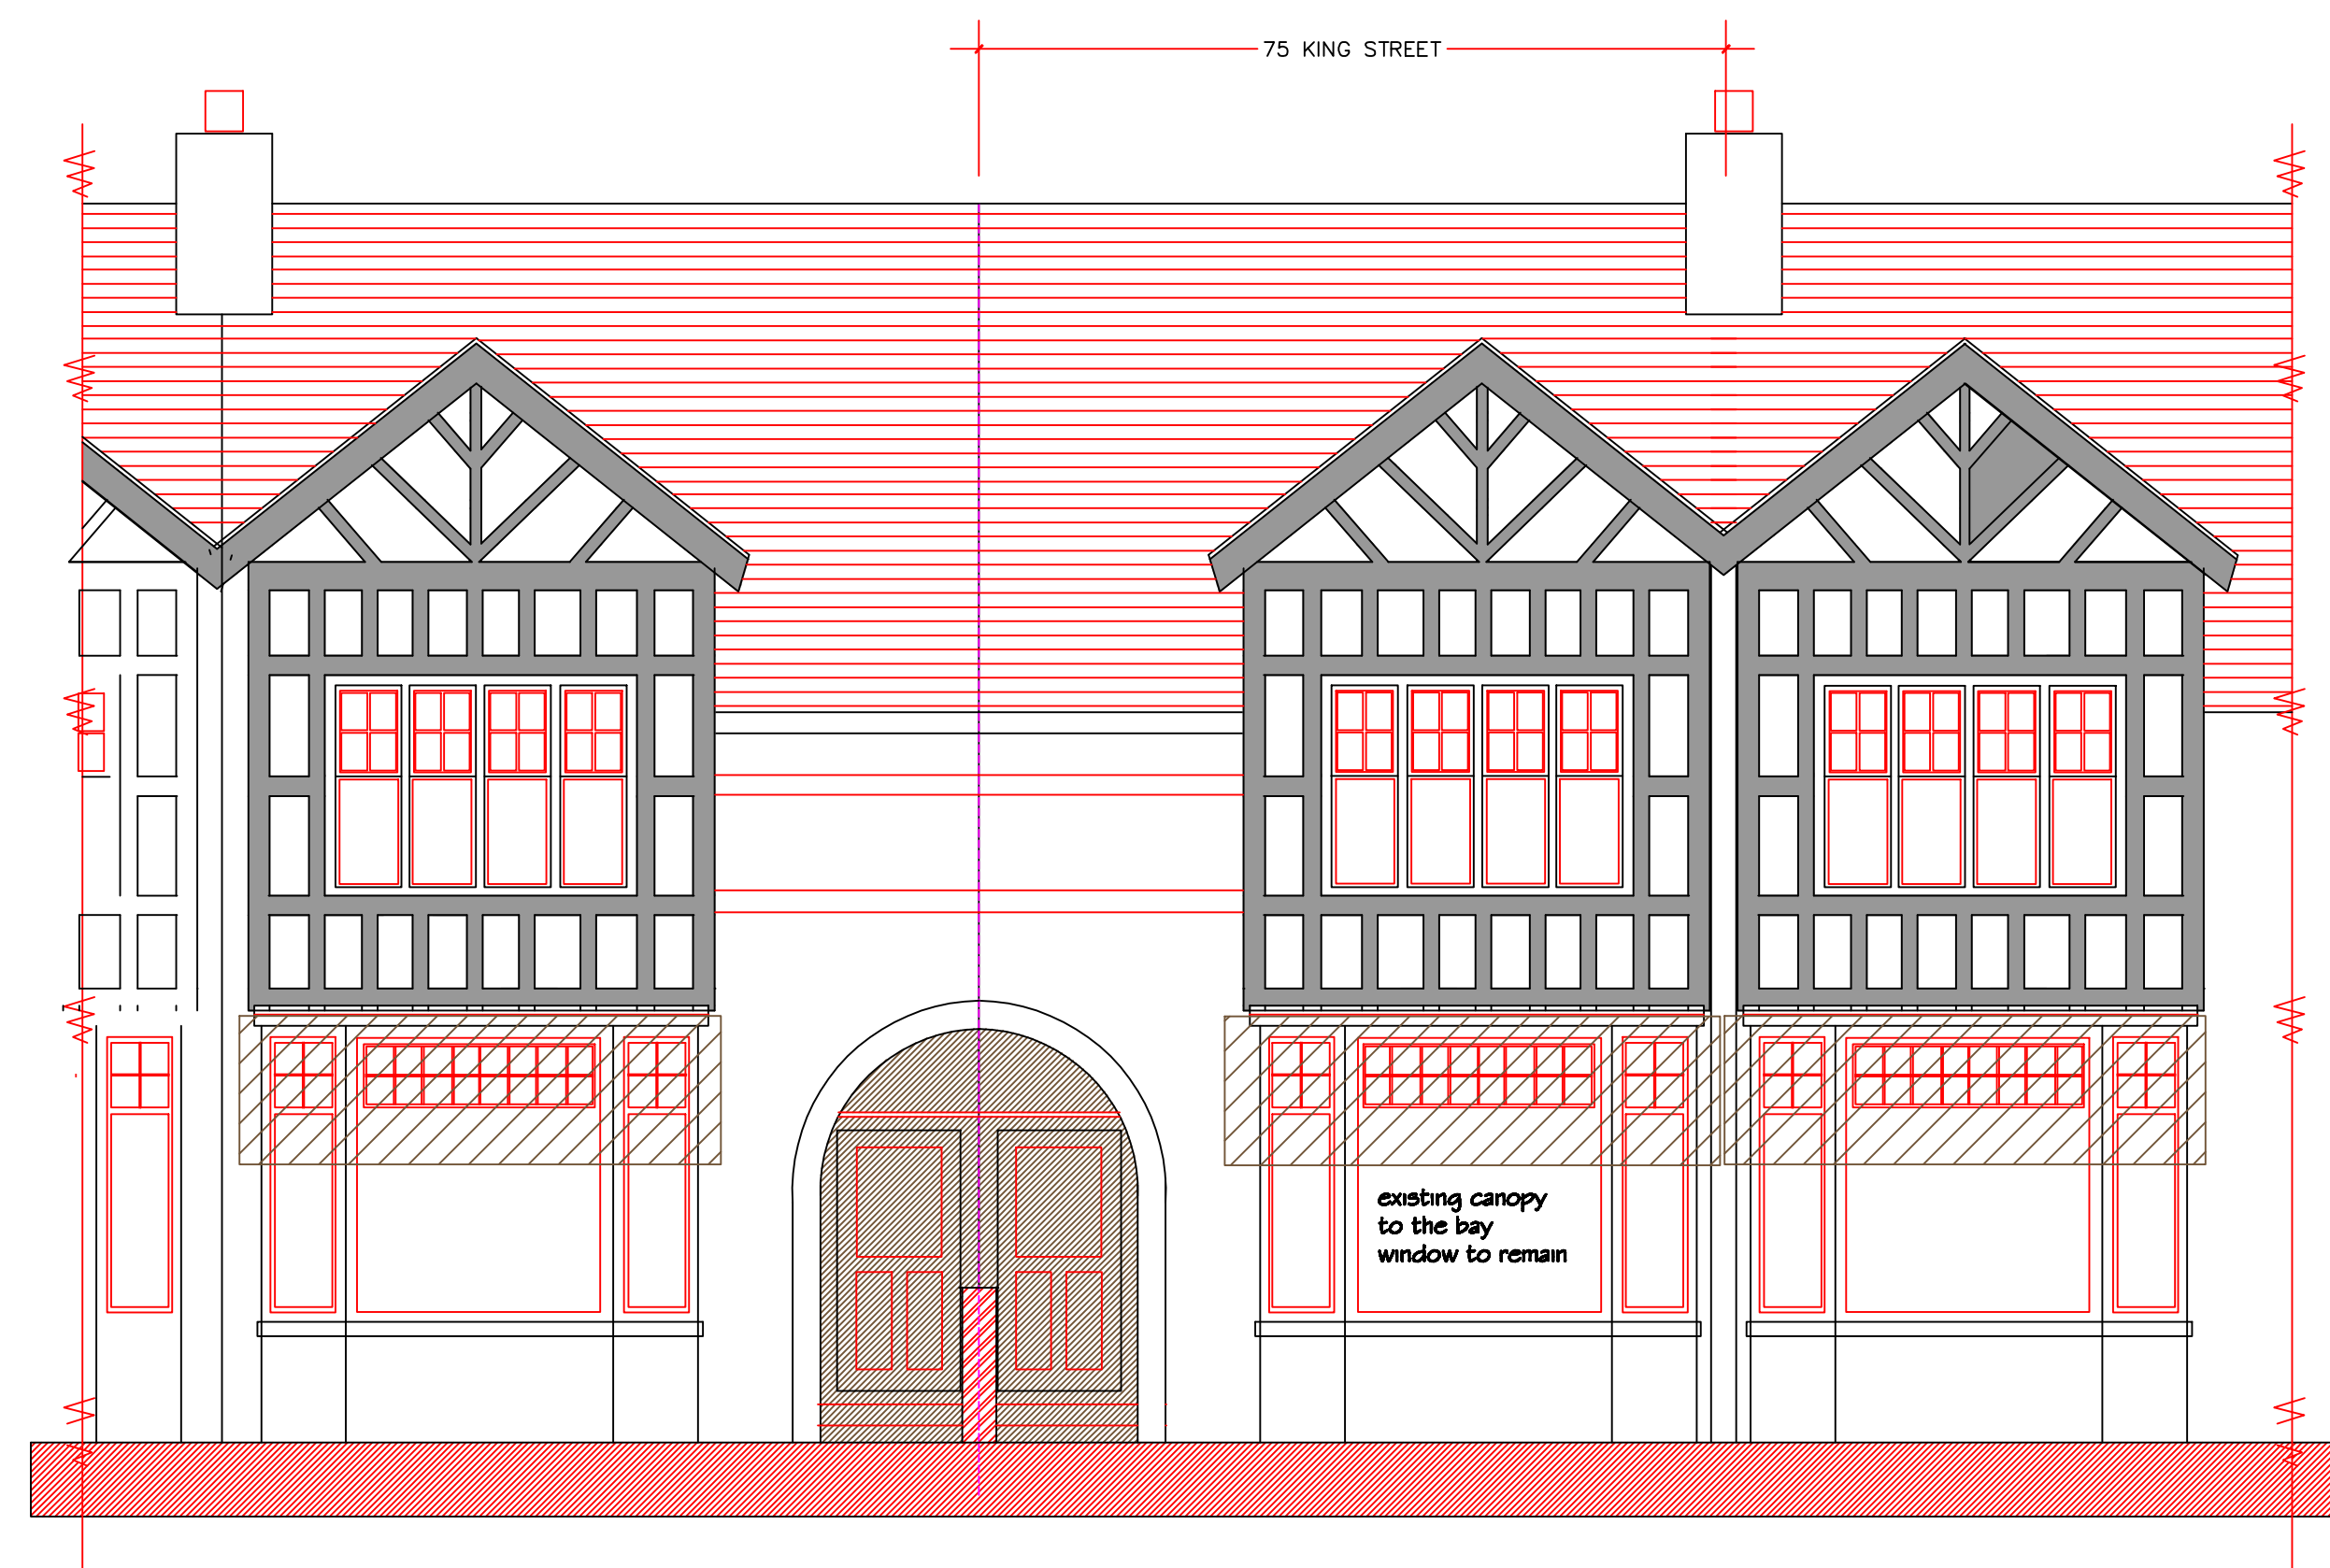


EXISTING KING STREET ELEVATION



PROPOSED KING STREET ELEVATION

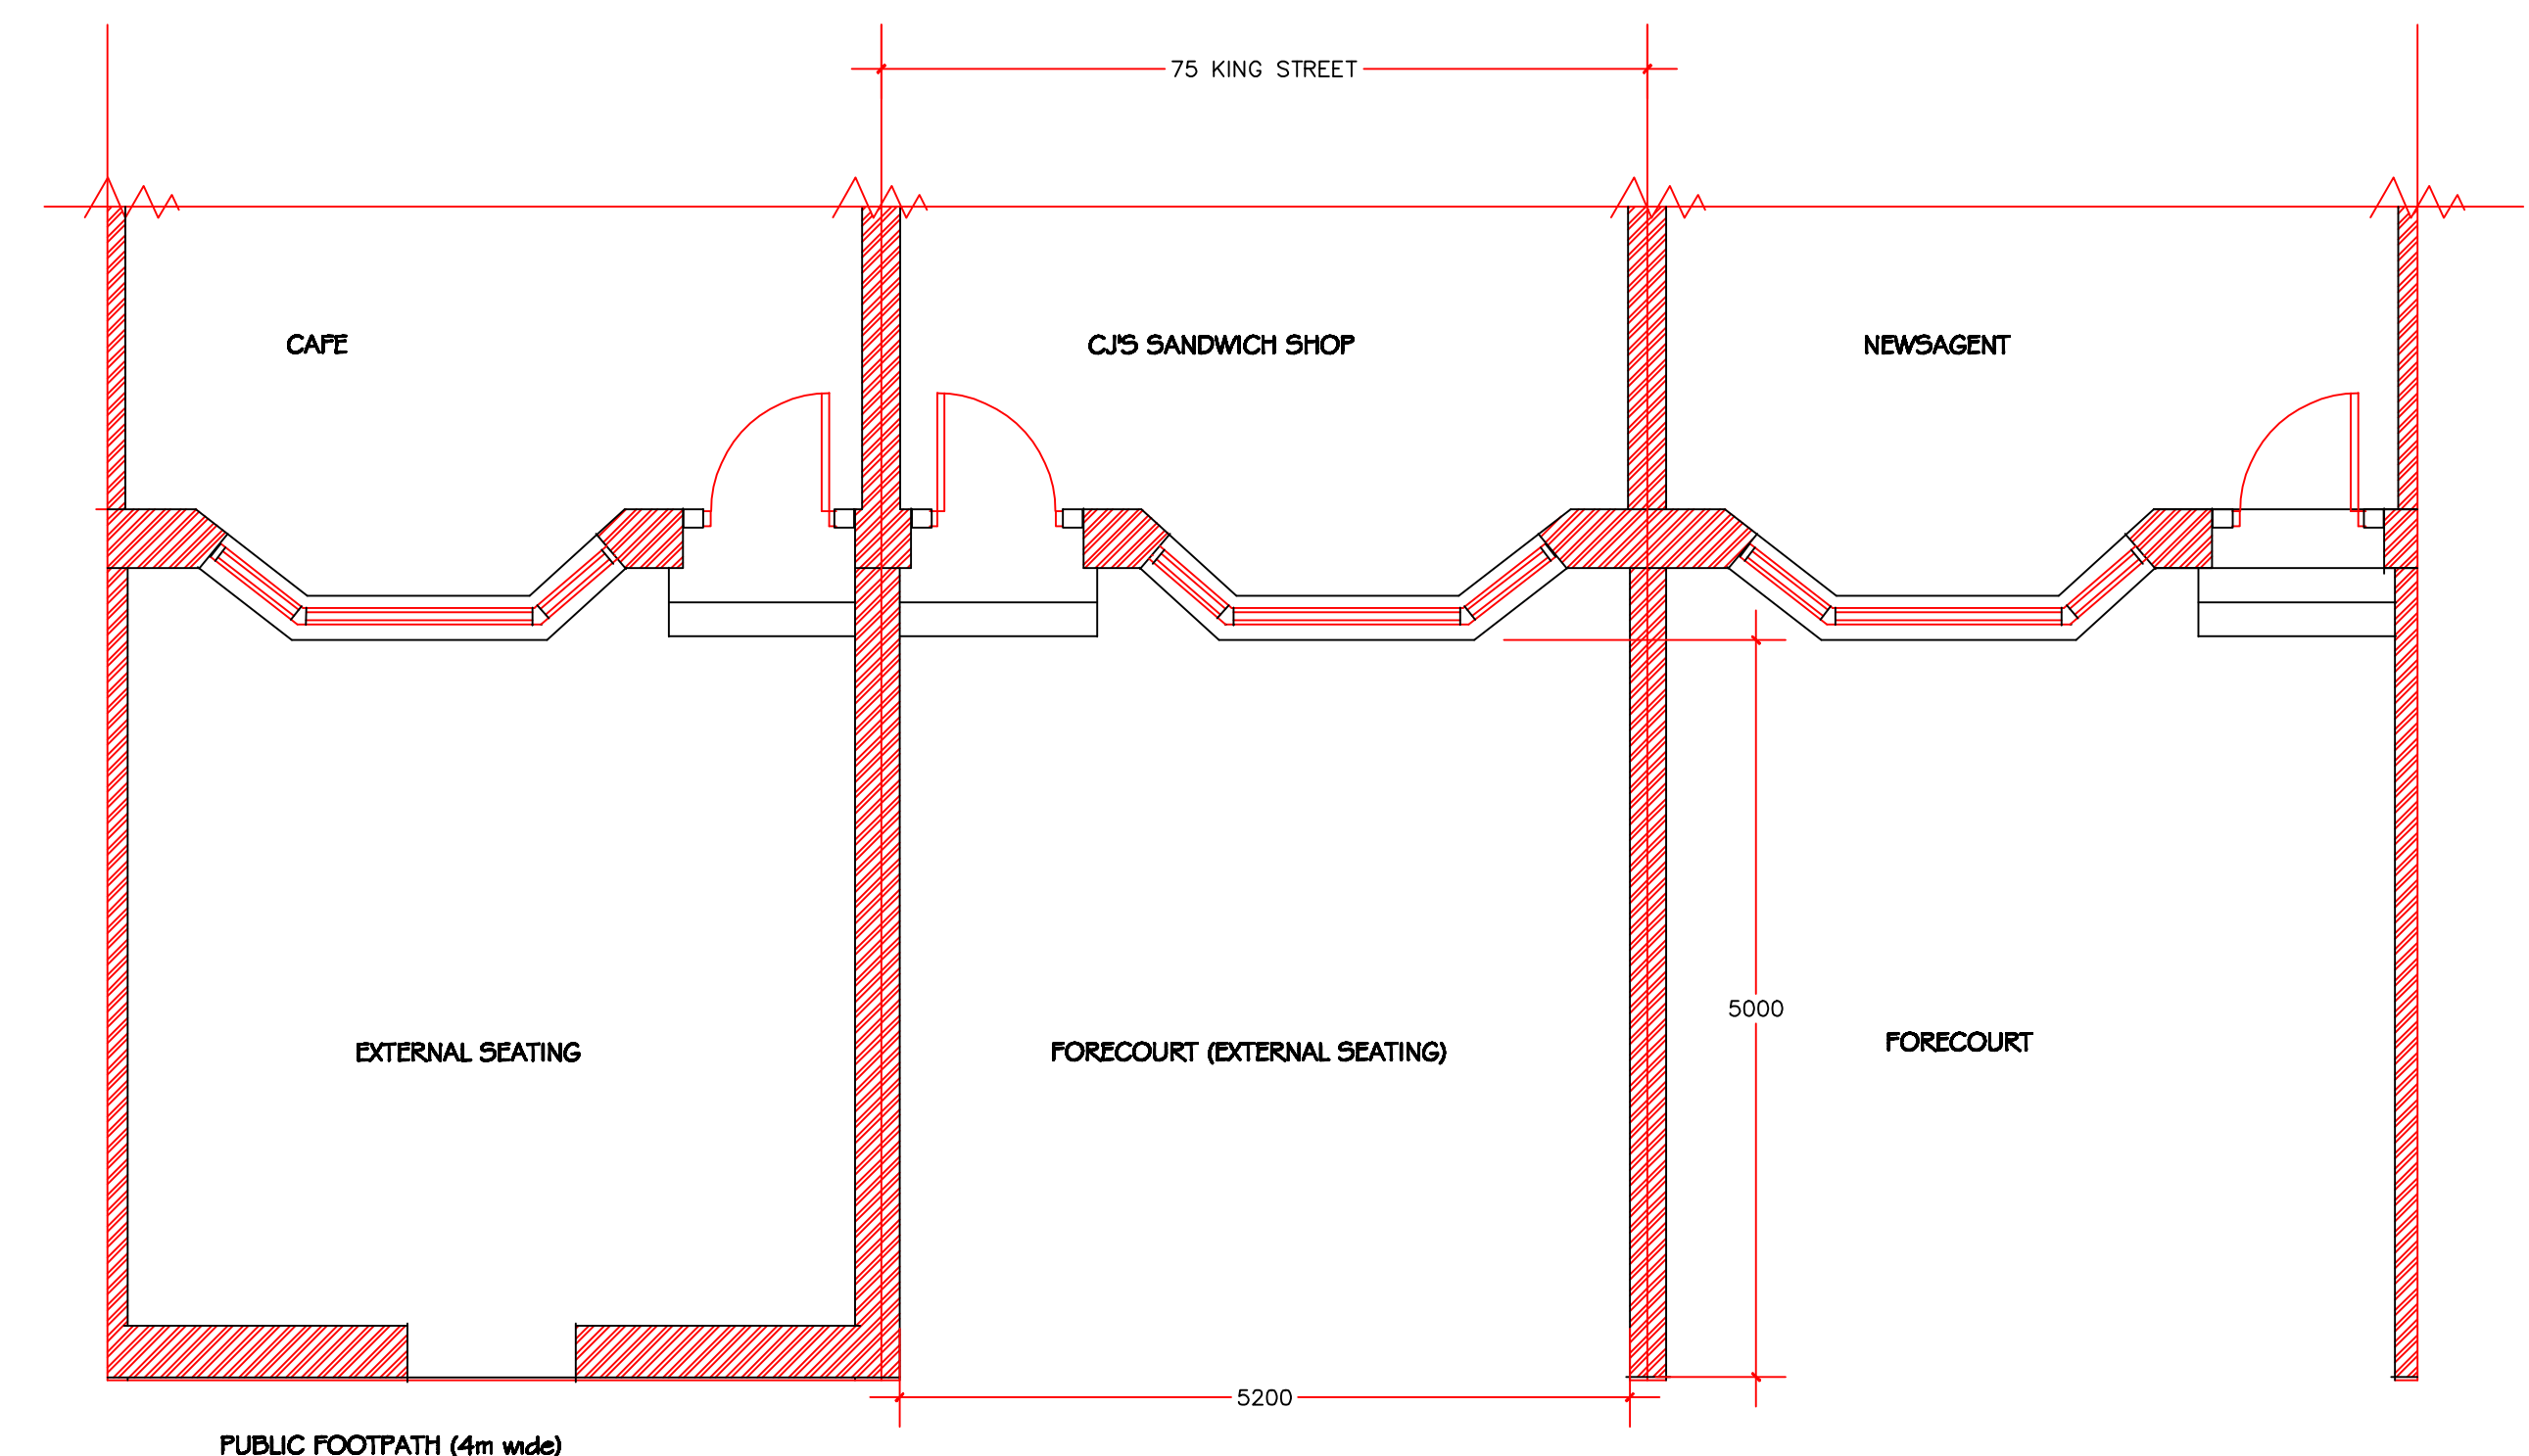

EXISTING PLAN ALONG KING STREET

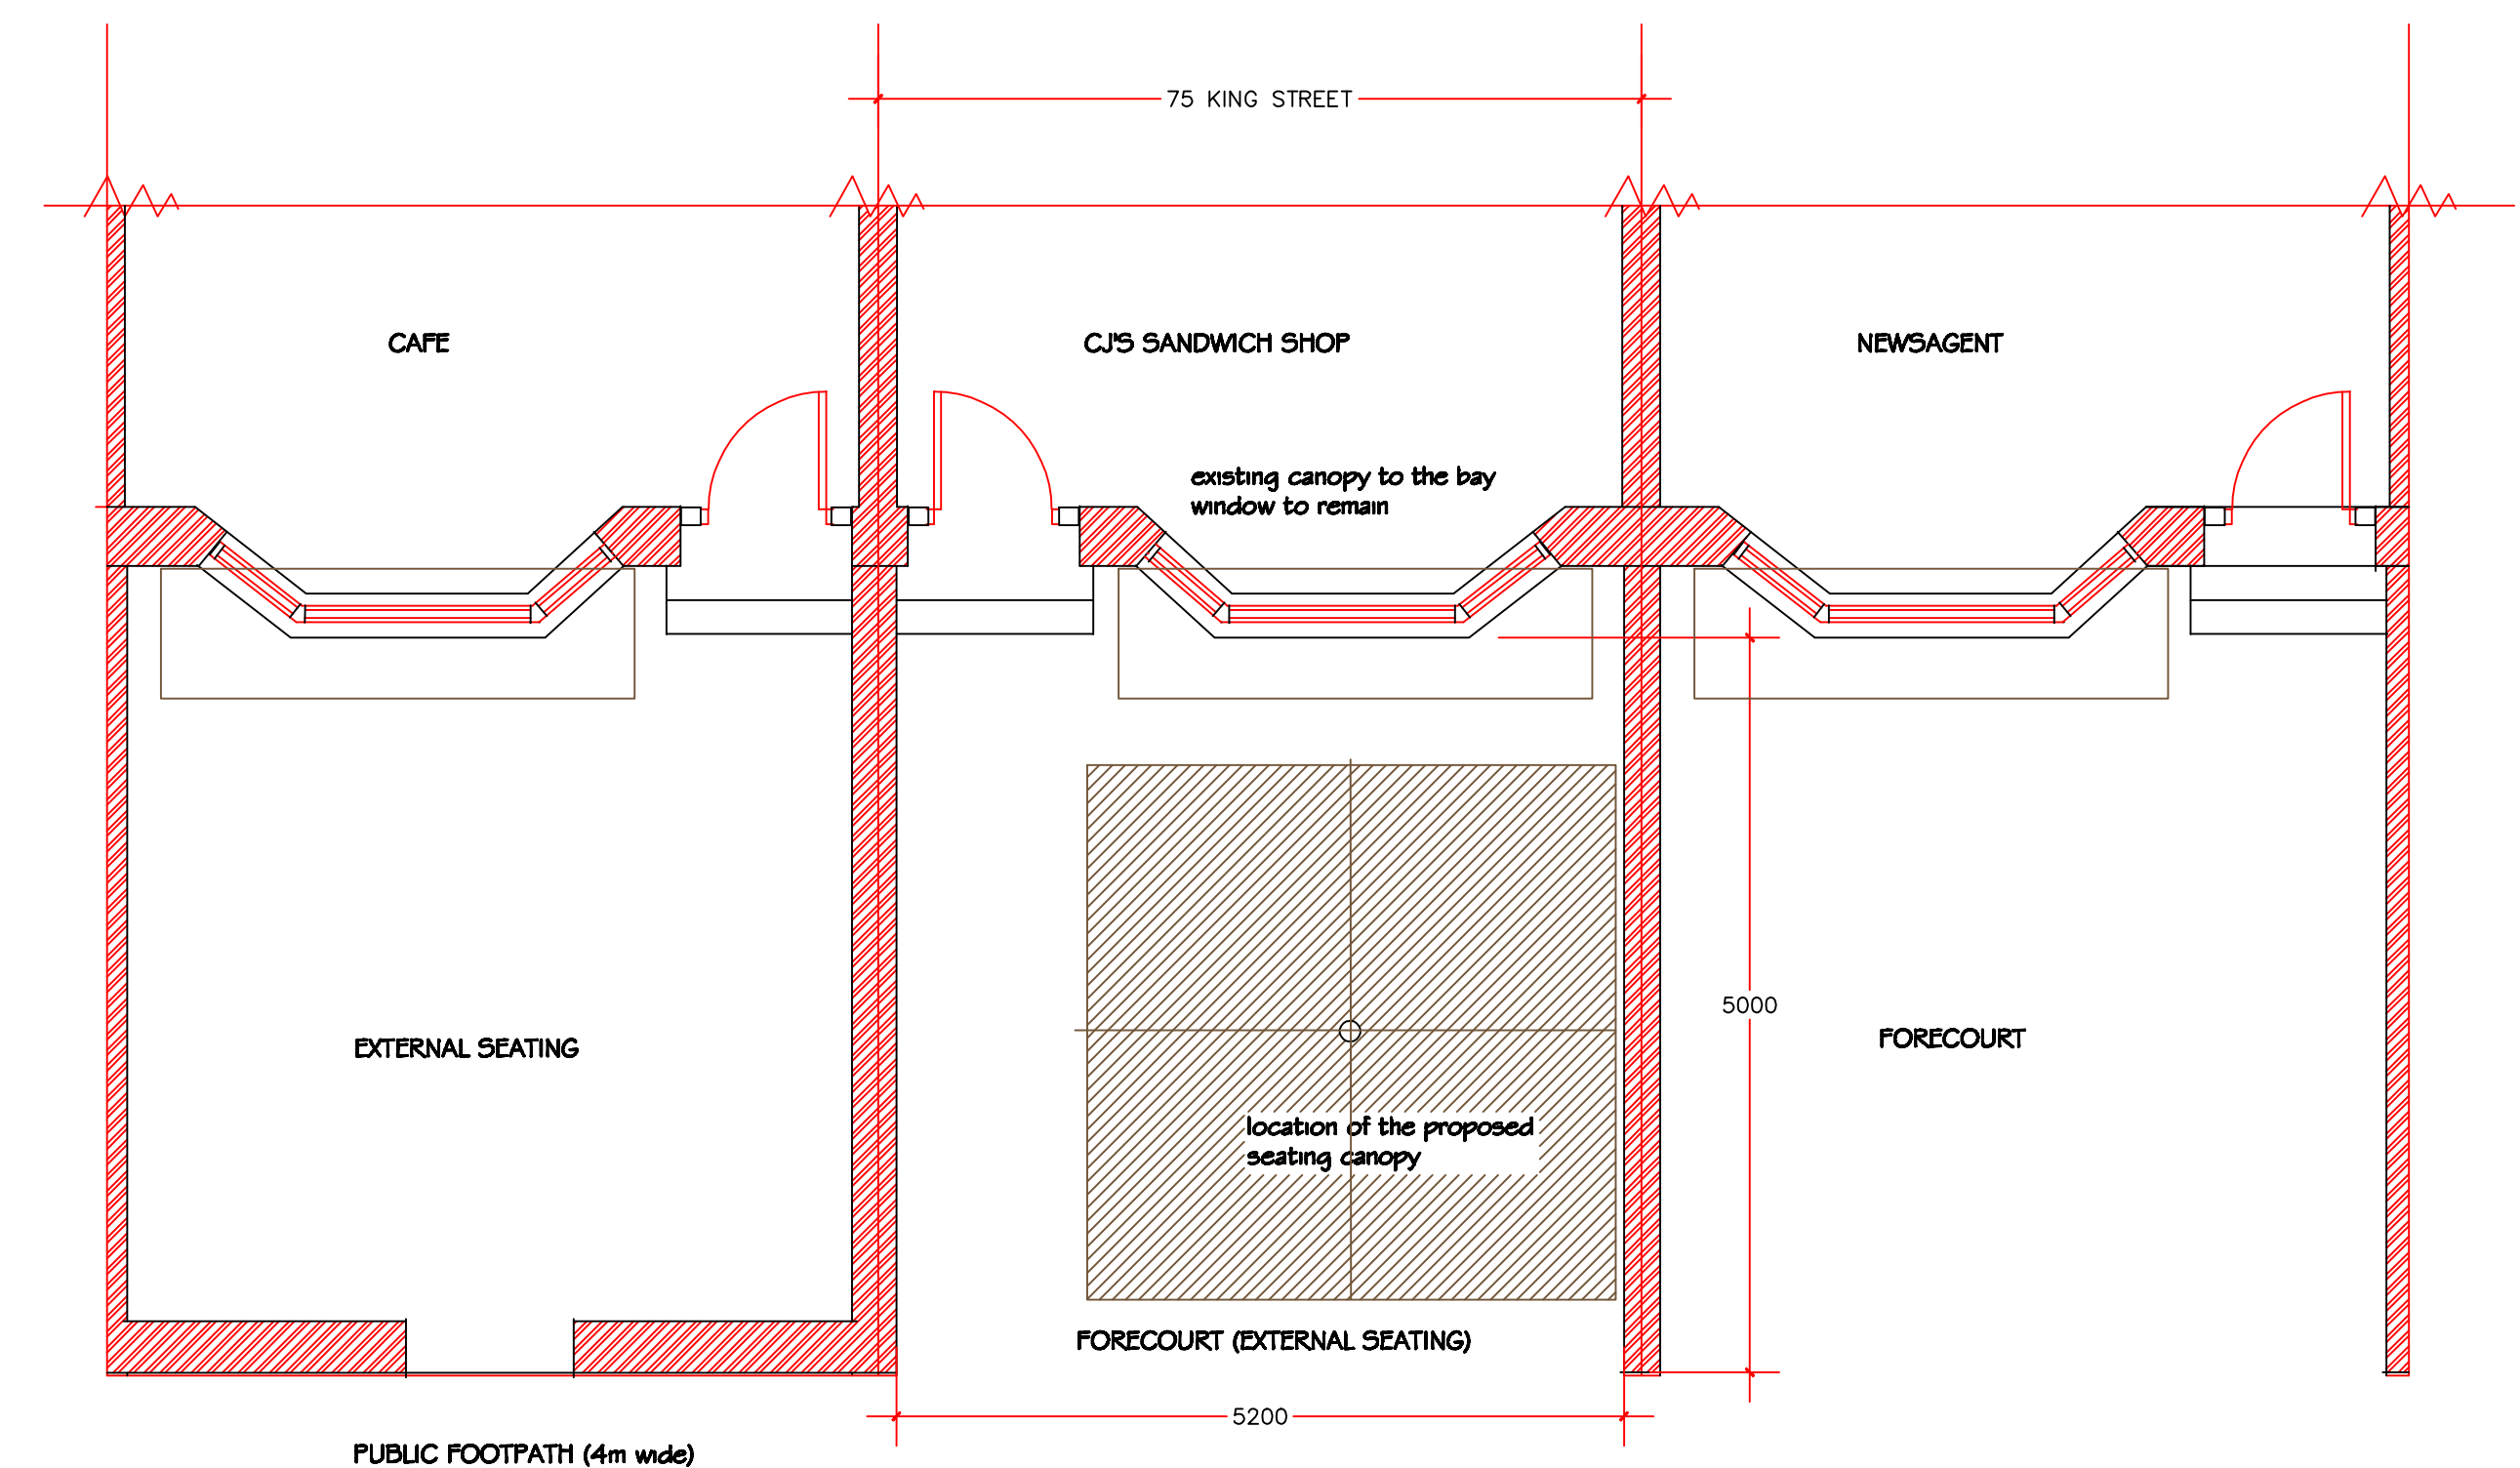

PROPOSED PLAN ALONG KING STREET

FOR PLANNING APPROVAL AND
CONSERVATION AREA CONSENT

PROPOSED EXTERNAL SEATING CANOPY

CJ'S SANDWICH SHOP
75 KING STREET
WHALLEY

PHD/CJ/100 FEBRUARY 2013 1:50 (A1)