



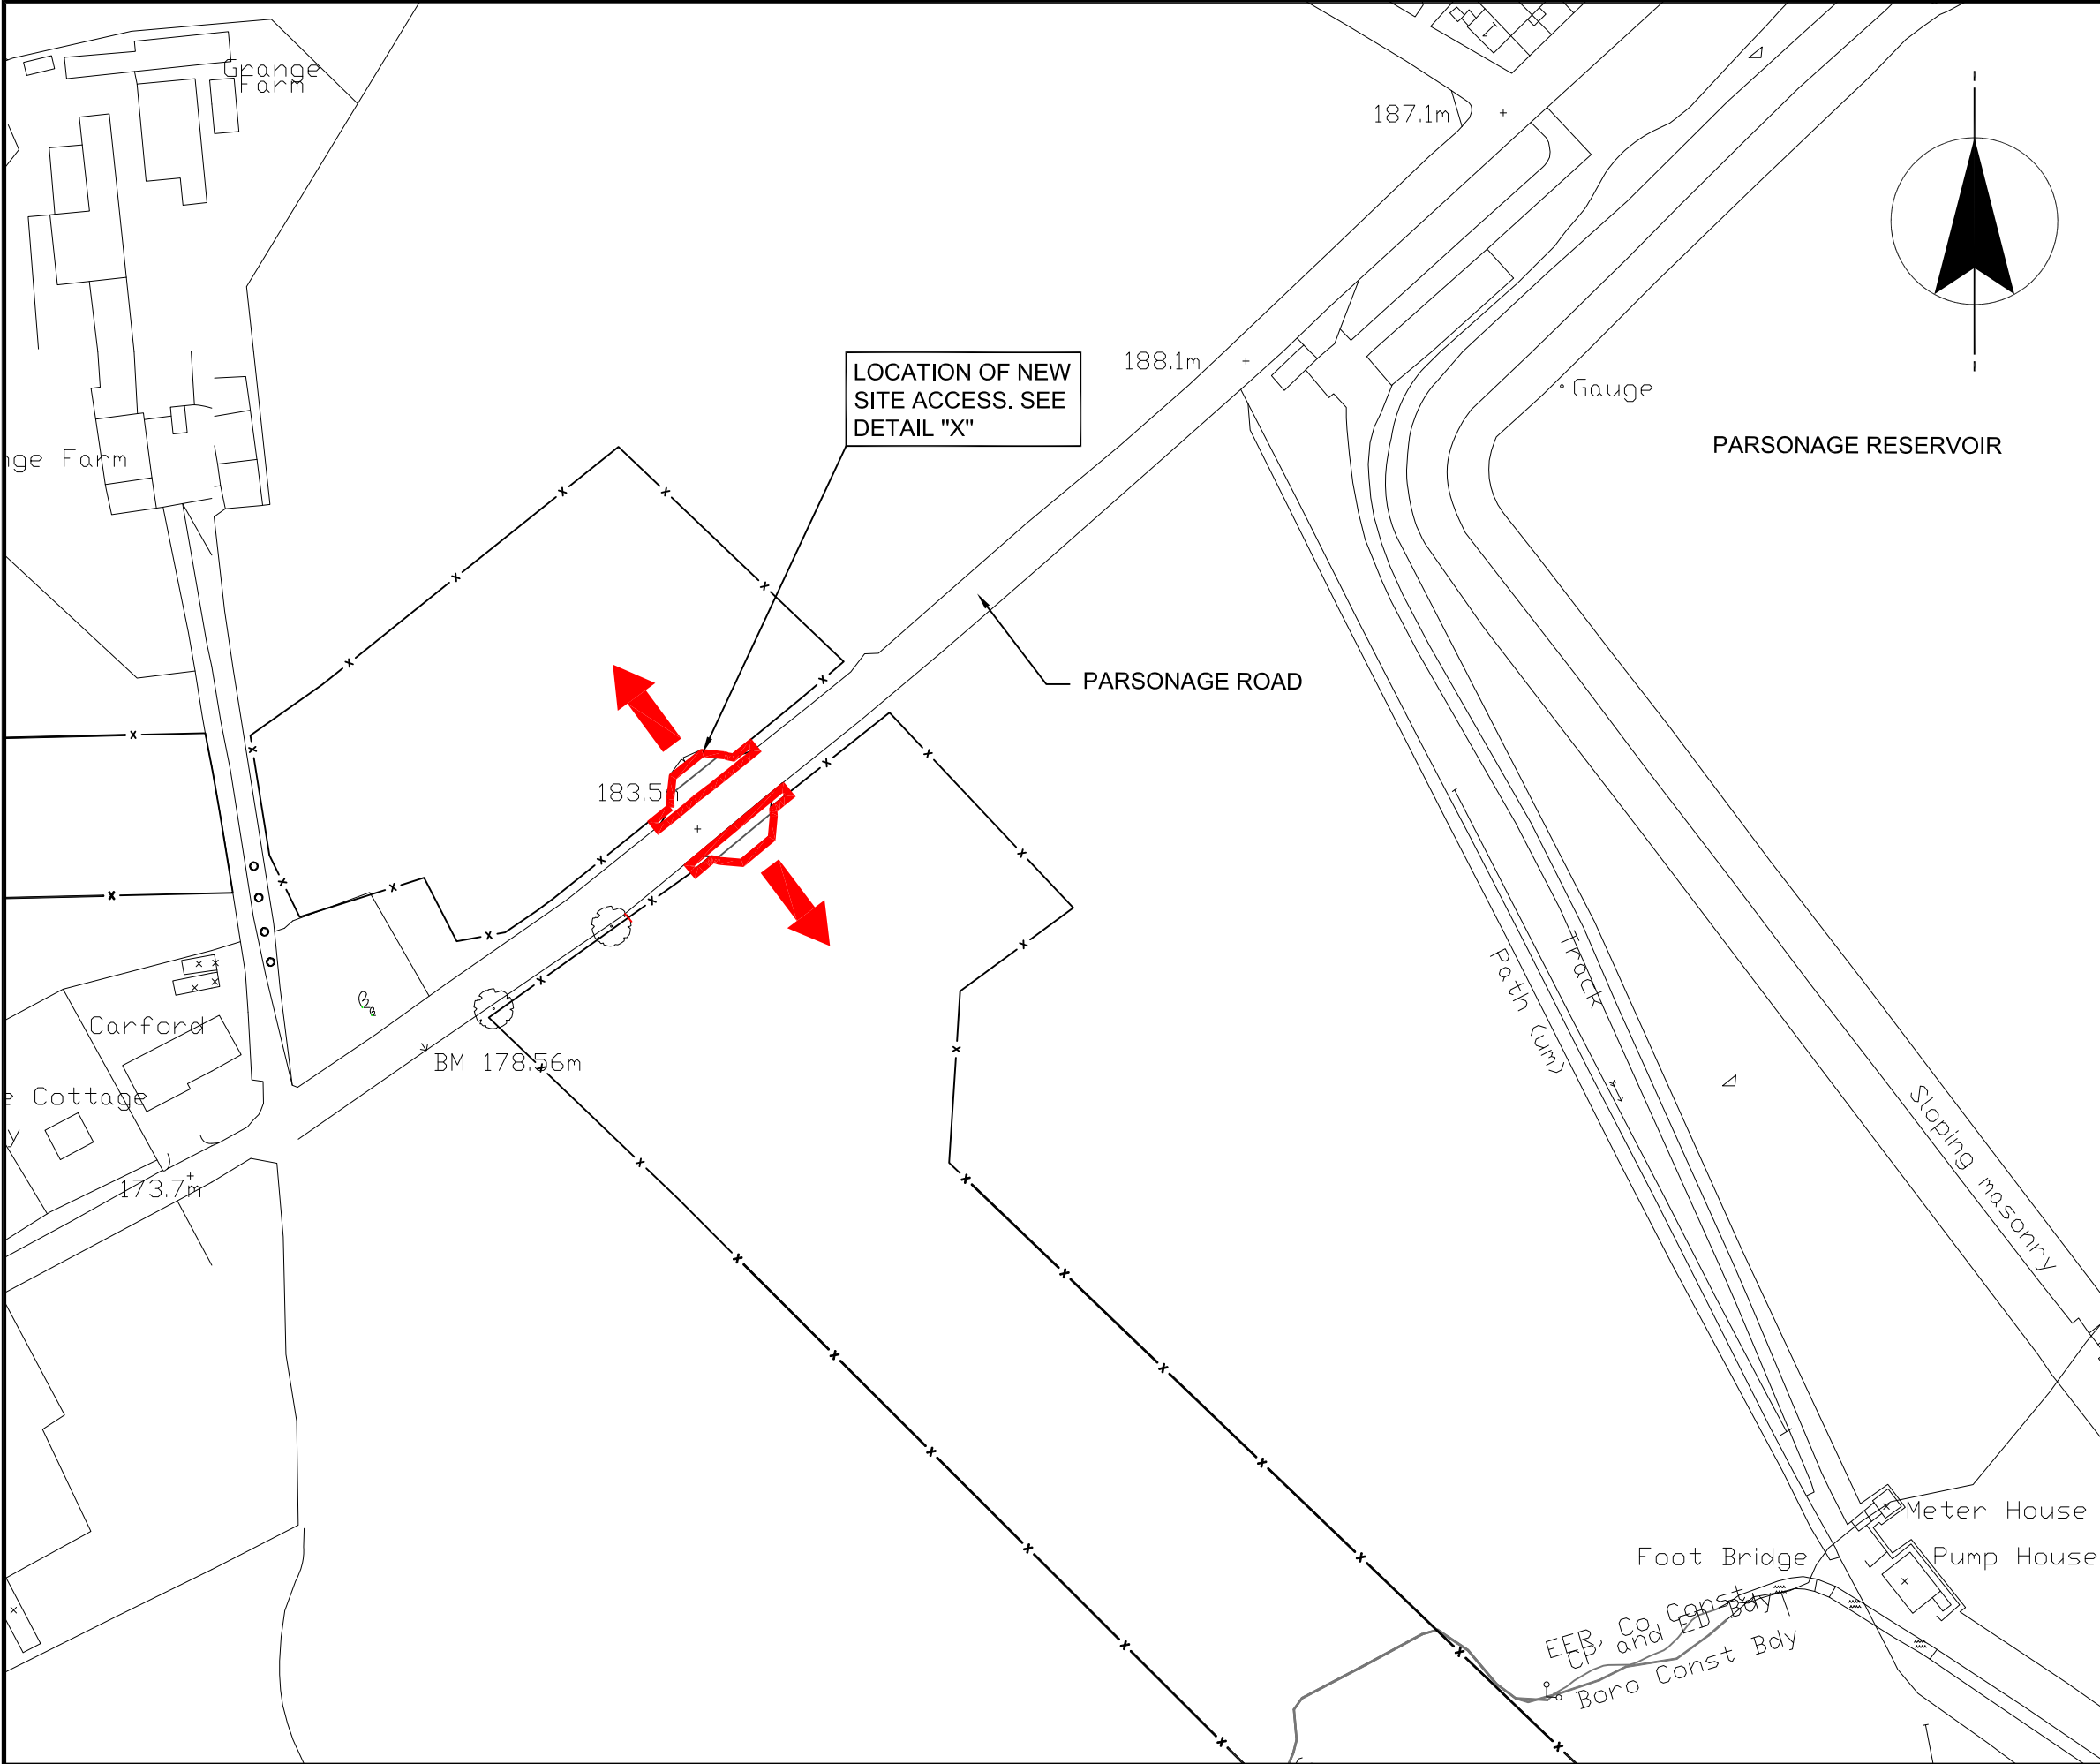

LOCATION PLAN
SCALE 1:1250

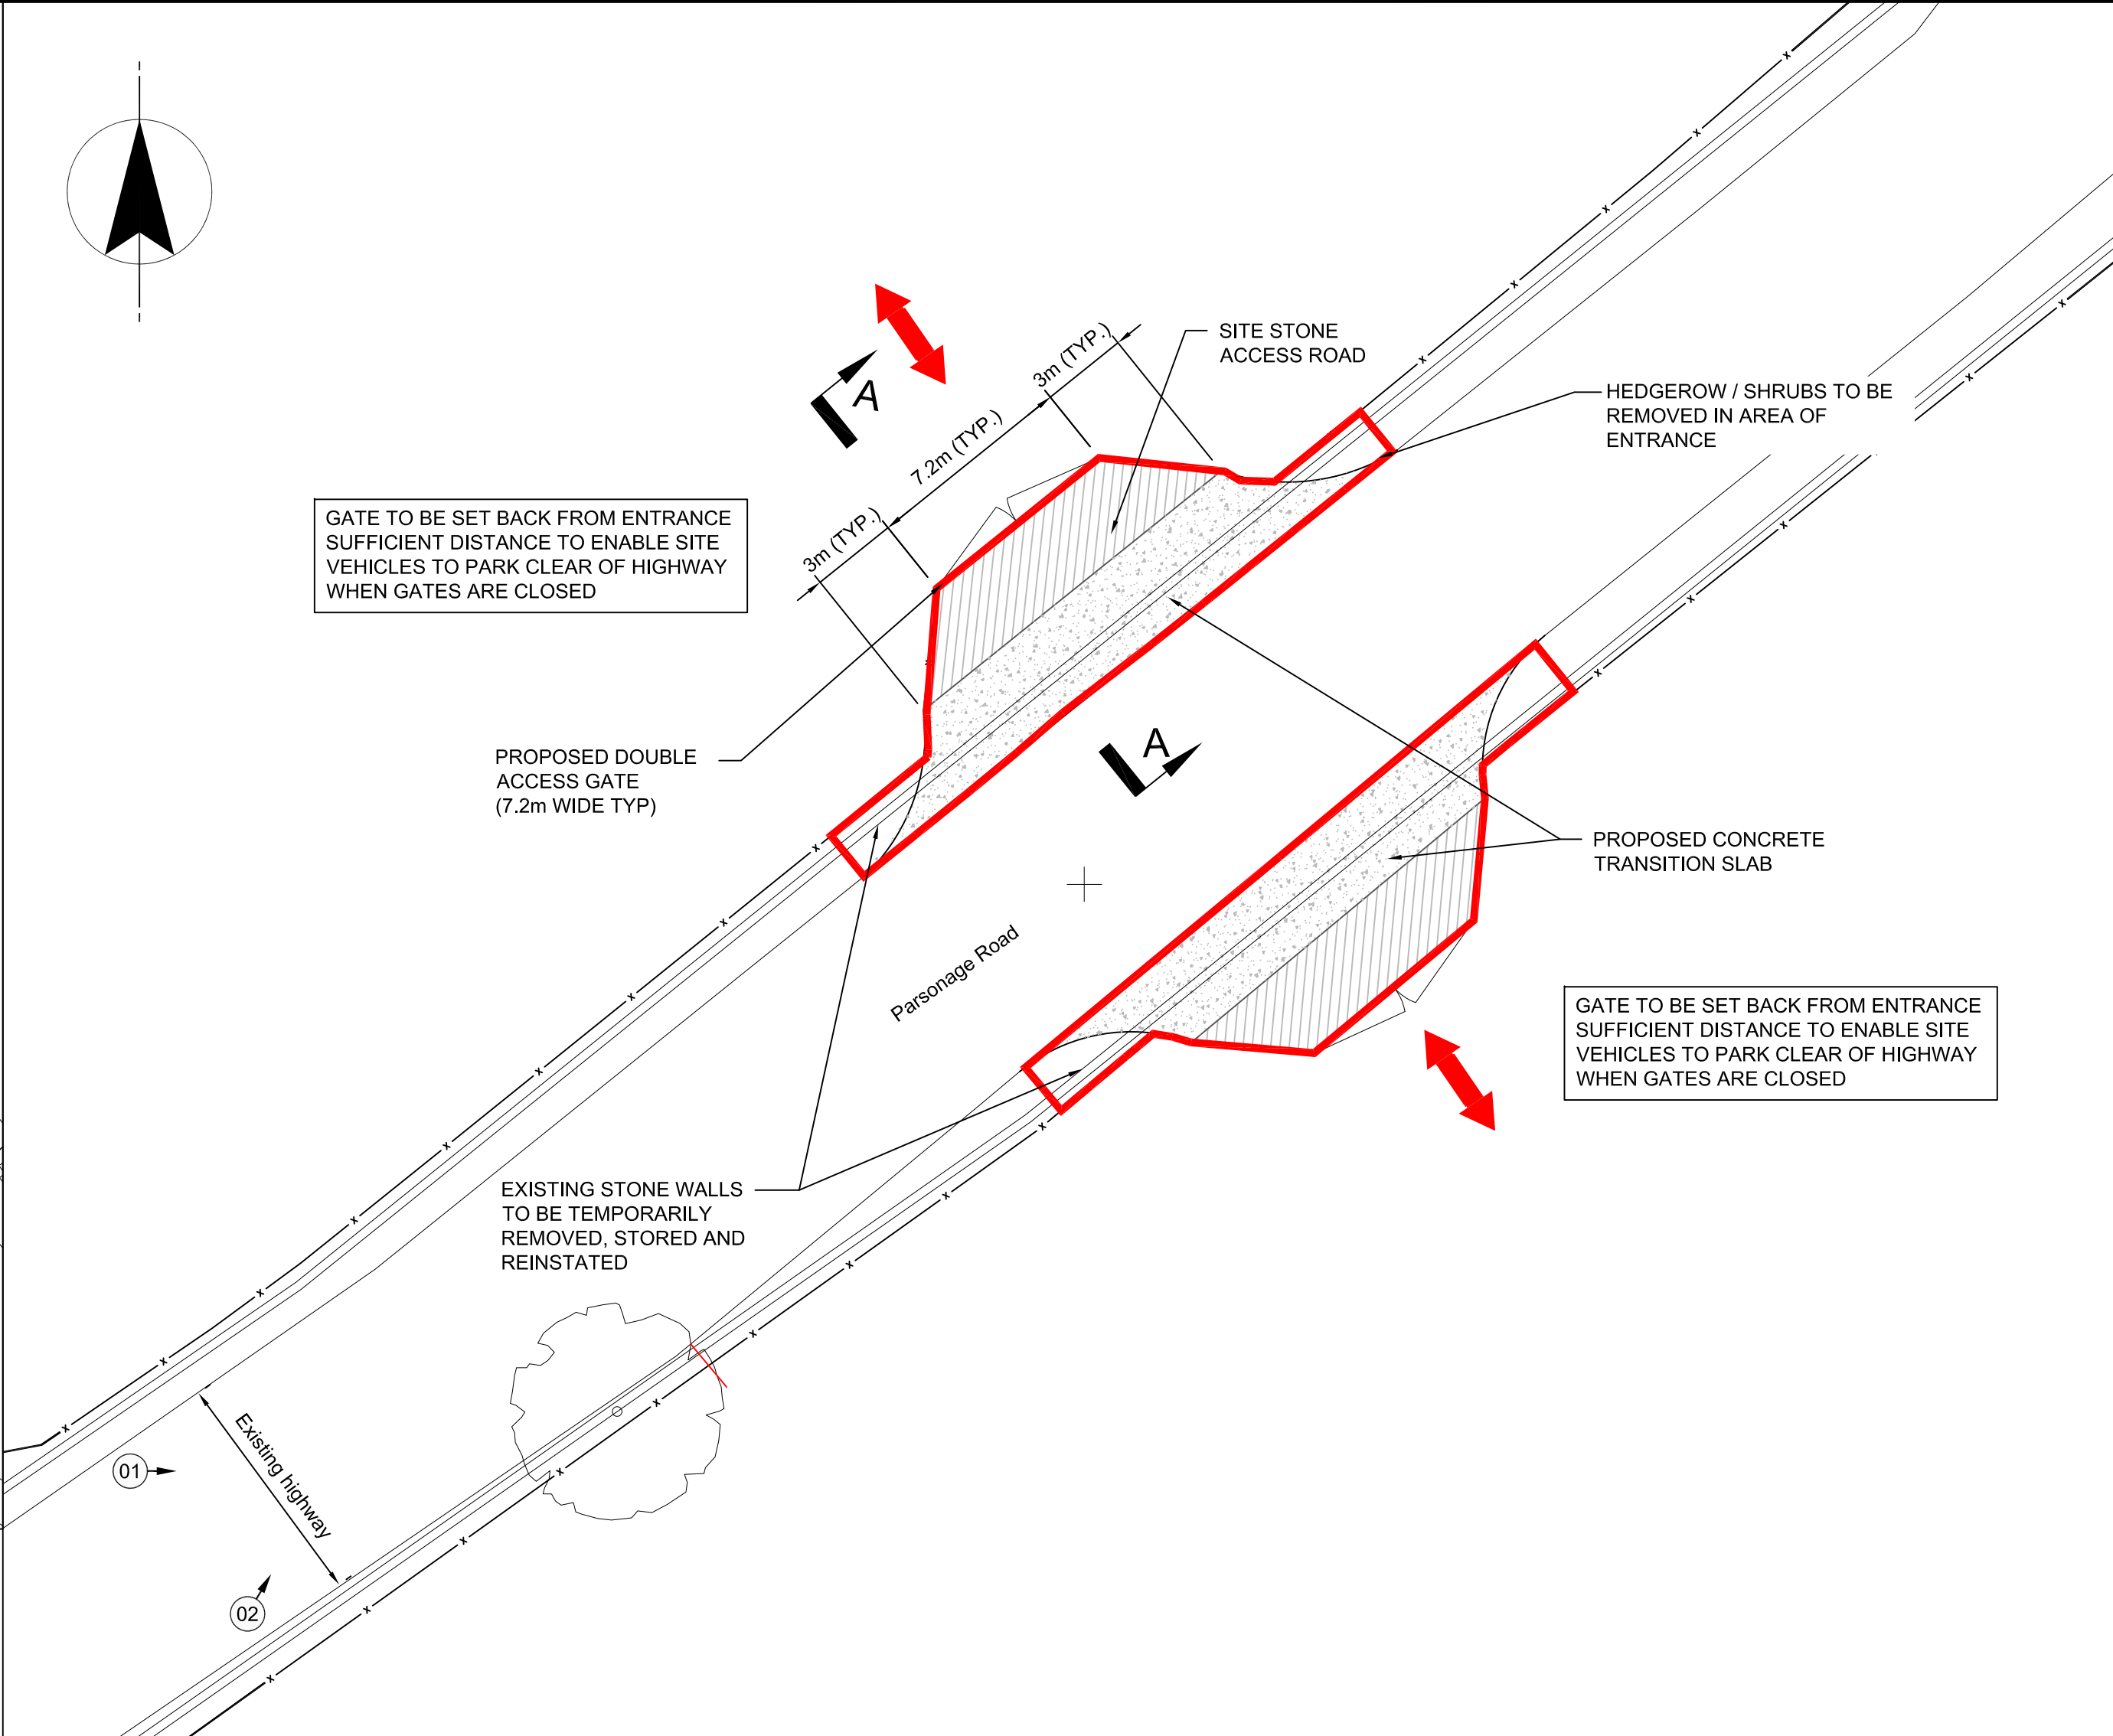


DETAIL "X"
SCALE 1:200



PHOTOGRAPH 01



PHOTOGRAPH 02

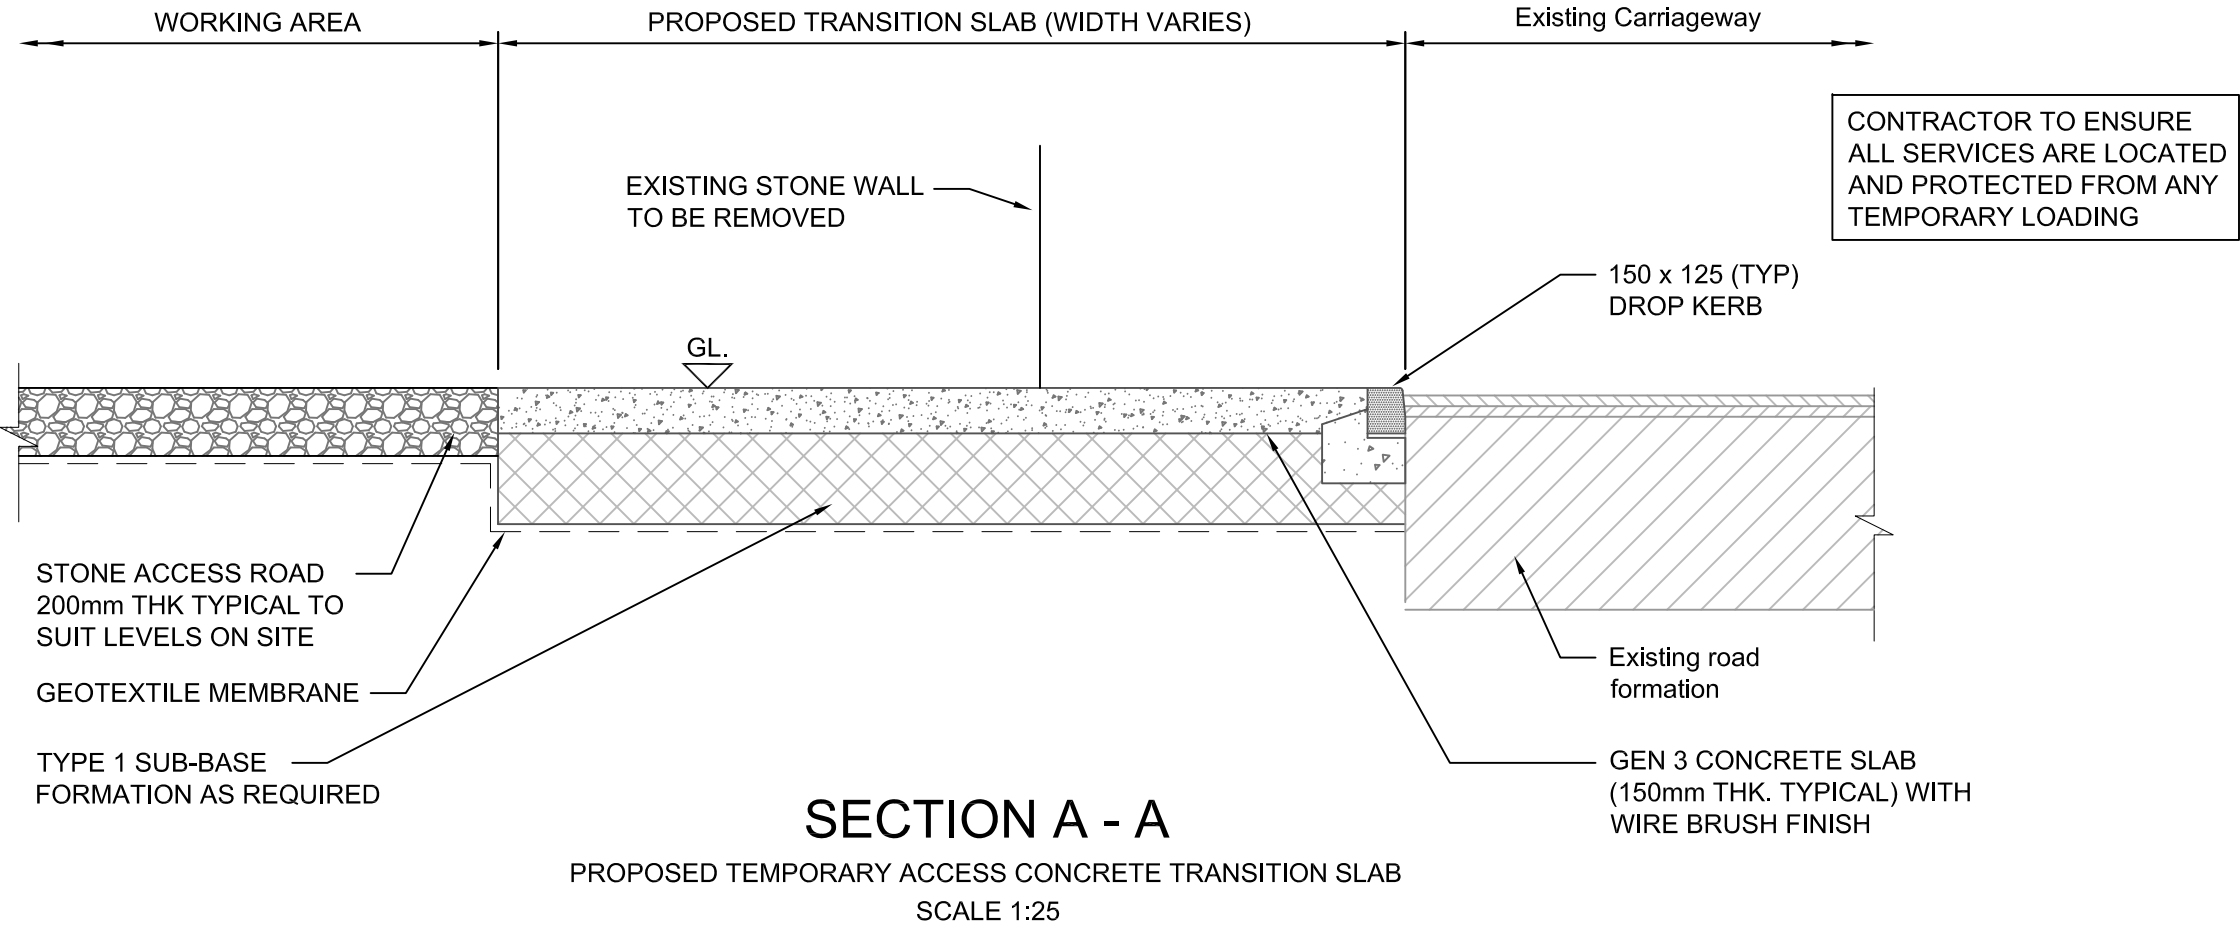


SECTION A - A

- NOTES**
- ALL DIMENSIONS IN MILLIMETRES AND ALL LEVELS IN METRES AOD UNLESS NOTED OTHERWISE.
 - WORKING AREA FENCELINE SHOWN FOR INFORMATION ONLY AND NOT PART OF PLANNING APPLICATION.
- LEGEND**
- WORKS REQUIRING PLANNING PERMISSION
 - NEW EASEMENT FENCING (POST & WIRE)
 - NEW HERAS FENCING
 - PHOTOGRAPH POINTER
 - PROPOSED TEMPORARY ACCESS LOCATIONS

- REFERENCES**
- MISC/80020062/00/00/D_LIST
 - NON-CONTRACT DRAWING LIST

TO BE REPRODUCED IN COLOUR ONLY

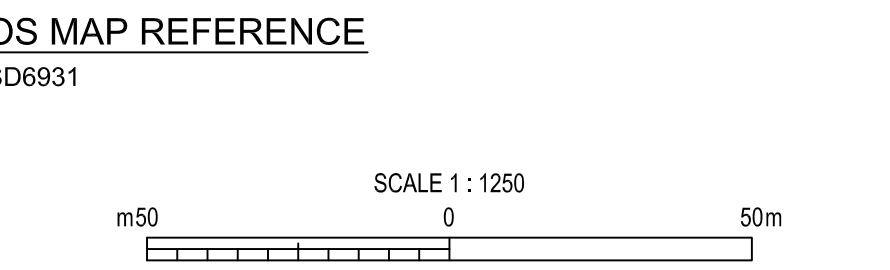

CURRENT ISSUE INFORMATION

B. NOTE REGARDING POSITION OF NEW ACCESS GATE ADDED

B	WOM	MS	GM	PLANNING APPLICATION	06.11.12
A	WOM	MS	GM	PLANNING APPLICATION	23.10.12
VERSION	DRWN	CHKD	REVD		DATE



UNITED UTILITIES PLC
HA TO RAMSGREAVE SR SECURITY OF SUPPLY

PLANNING APPLICATION
TEMPORARY ACCESS FROM
PARSONAGE ROAD

SCALE	As Shown	SHEET SIZE	A1
DRAWING NUMBER	P232/80020062/00/97/1009	REVISION	B